



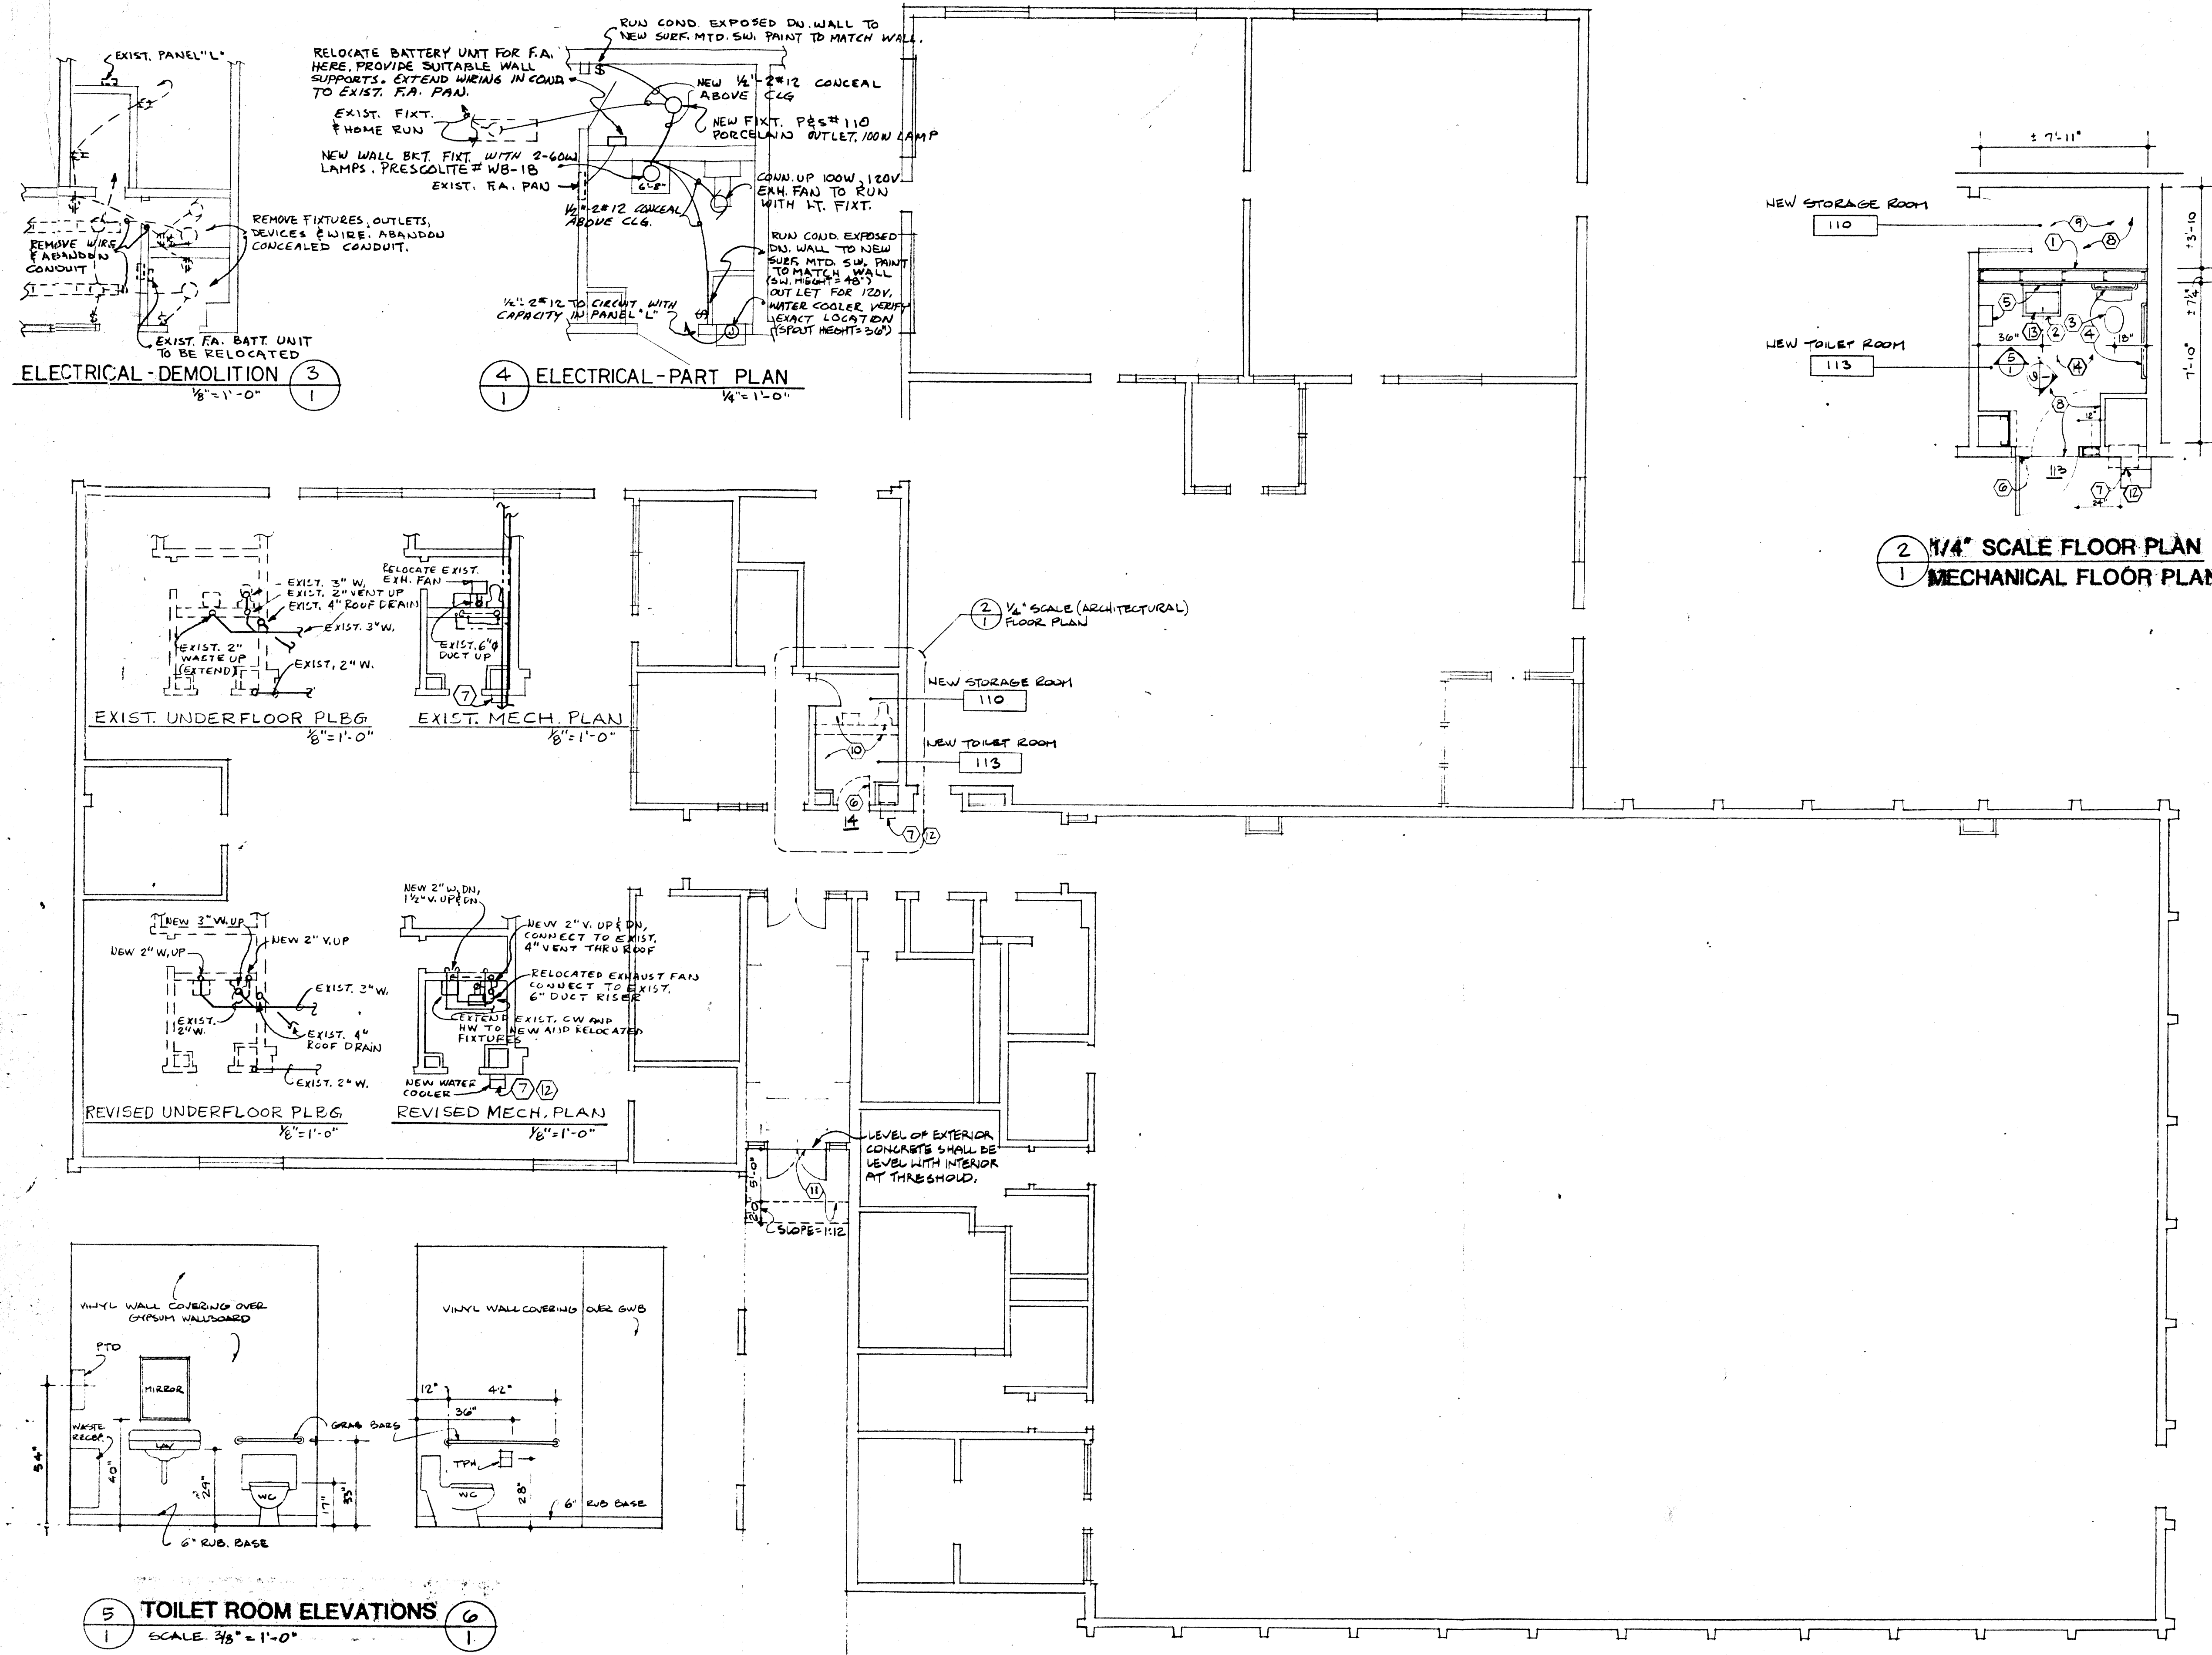

CONSTRUCTION NOTES

1. CONSTRUCT NEW PARTITION, USING 6" MET STUDS @ MAX. 24" O.C., WITH 5/8" GYP. WALLBOARD EACH SIDE.
2. INSTALL NEW LAVATORY, AM. STANDARD WHEELCHAIR #355.012 OR EQUAL W/ 2103.788 FAUCET
3. REINSTALL EXIST. WATER CLOSET. PROVIDE NEW HANDICAP 2" LIFT APPROVED SEAT. - REINSTALL EXIST. TOILET PAPER HOLDER.
4. INSTALL NEW GRAB BARS
5. REINSTALL EXISTING PAPER TOWEL DISPENSER, MIRROR AND WASTE RECEPTACLE AS DIRECTED BY PROJECT MANAGER.
6. REMOVE EXIST. DOOR & H.M. FRAME - REINSTALL TO SWING OUT OF ROOM - REMOVE EXISTING HARDWARE, PROVIDE AND INSTALL NEW HARDWARE AS SPECIFIED. DEMOLISH EXISTING MASONRY WALL & CHASE WALL AS READ AND FRAME NEW DOOR OPENING 50 AS TO PROVIDE NOTED CLEARANCE. IF FILL MAY BE MTLATION & GYP BD
7. REMOVE EXISTING DRINKING FOUNTAIN, PROVIDE NEW WATER COOLER. PATCH/REPAIR MATERIALS DAMAGED BY CONST.
8. PROVIDE AND INSTALL NEW VINYL COMPOSITION FLOOR, 6" RUB. BASE AND VINYL WALLCOVERING AT SUB WALLS. PAINT CMU.
9. PATCH AND REPAIR MATERIALS DAMAGED BY CONSTRUCTION & DEMOLITION ACTIVITIES. REPAINT ALL WALLS AND CEILING. REINSTALL WALL SHELVING AS DIRECTED BY PROJECT MANAGER.
10. REMOVE EXIST. PARTITION, PLUMBING FIXTURES, F.A. BATTERY PACK, BATHROOM ACCESSORIES AND RELATED MECHANICAL AND ELECTRICAL ITEMS AS REQUIRED TO REMODEL SPACE AS SHOWN ON THE 1/4" SCALE FLOOR PLAN, THE MECH. AND ELECT. DRAWINGS AND THE SPECIFICATIONS. SCOPE OF WORK INCLUDES COMPLETE REPAIR OF MATERIALS DAMAGED BY DEMOLITION AND CONSTRUCTION ACTIVITIES
11. EXISTING 1 3/4" FLOOR ELEVATION CHANGE AT DOOR THRESHOLD TO EXTERIOR CONCRETE FINISH IS NOT ACCEPTABLE FOR HANDICAP ACCESSIBILITY - CLEAN & PREPARE SURFACE AND PROVIDE 84" WIDE CONCRETE RAMP TO THRESHOLD. (CONG. TOPPING EQUAL TO FIVE STAR STRUCT. CONCRETE BY U.S. GROUT CORP.)
12. ELKAY EHFS-B OR EQUAL WHEEL CHAIR COOLER, 1/2HP/115V/1P MOUNTED TO PROVIDE NOTED CLEARANCE.
13. PROVIDE FAUCET, WALL HANGER, NEW SUPPLY & WASTE FITTINGS AND FOAM PLASTIC INSUL. ON WATER AND WASTE LINES PER ANSI, PROVIDE AM STANDARD 2230.582 OR EQUAL FOR SUPPLY FITTING (FAUCET SET)
14. REVISE WASTE, VENT, COLD WATER AND HOT WATER PIPING IN EXIST. PIPE CHASES AS REQUIRED TO FIT FIXTURE MOUNTING HEIGHTS PROVIDE 1/2 GA. TYPE 316 STAINLESS STEEL WALL COVER TO CONCEAL PIPING WHERE REQUIRED. PROVIDE S.O.V. FOR COLD AND HOT WATER LINES FOR ALL FIXTURES. PAINT AND PATCH TO EXISTING. SEE SECTION 01045. REROUTE EXISTING WASTE LINE - PATCH FLOOR AFTER THE CONNECTION OF WASTE LINE.

AS ADVERTISED
 CENTRAL REGION
 DATE: NOVEMBER 29, 1989

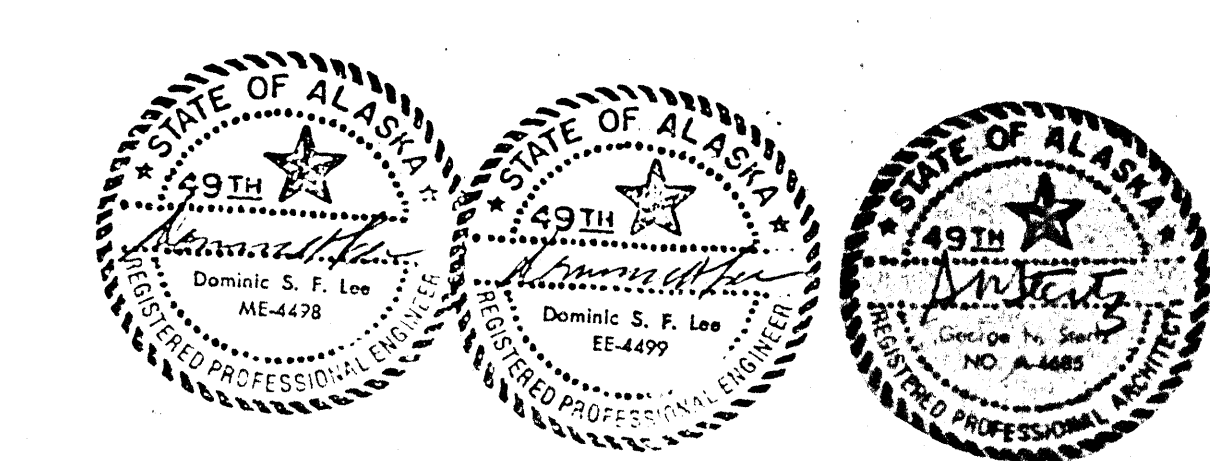

REVISED 7-28-89

**DMVA
 BARRIER-FREE
 UPGRADES**

PROJECT NO. 57500

**STERTZ
 ARCHITECTS
 INC.**

1205 E. Int. Airport Rd., Suite 207
 Anchorage, Alaska 99512
 (907) 562-0551

**ALASKA NATIONAL GUARD
 ARMORY WASILLA, ALASKA**

Scale AS NOTED

Date 8 OCT 1988

FLOOR PLAN / DETAILS 1

Sheet 1 of 1