


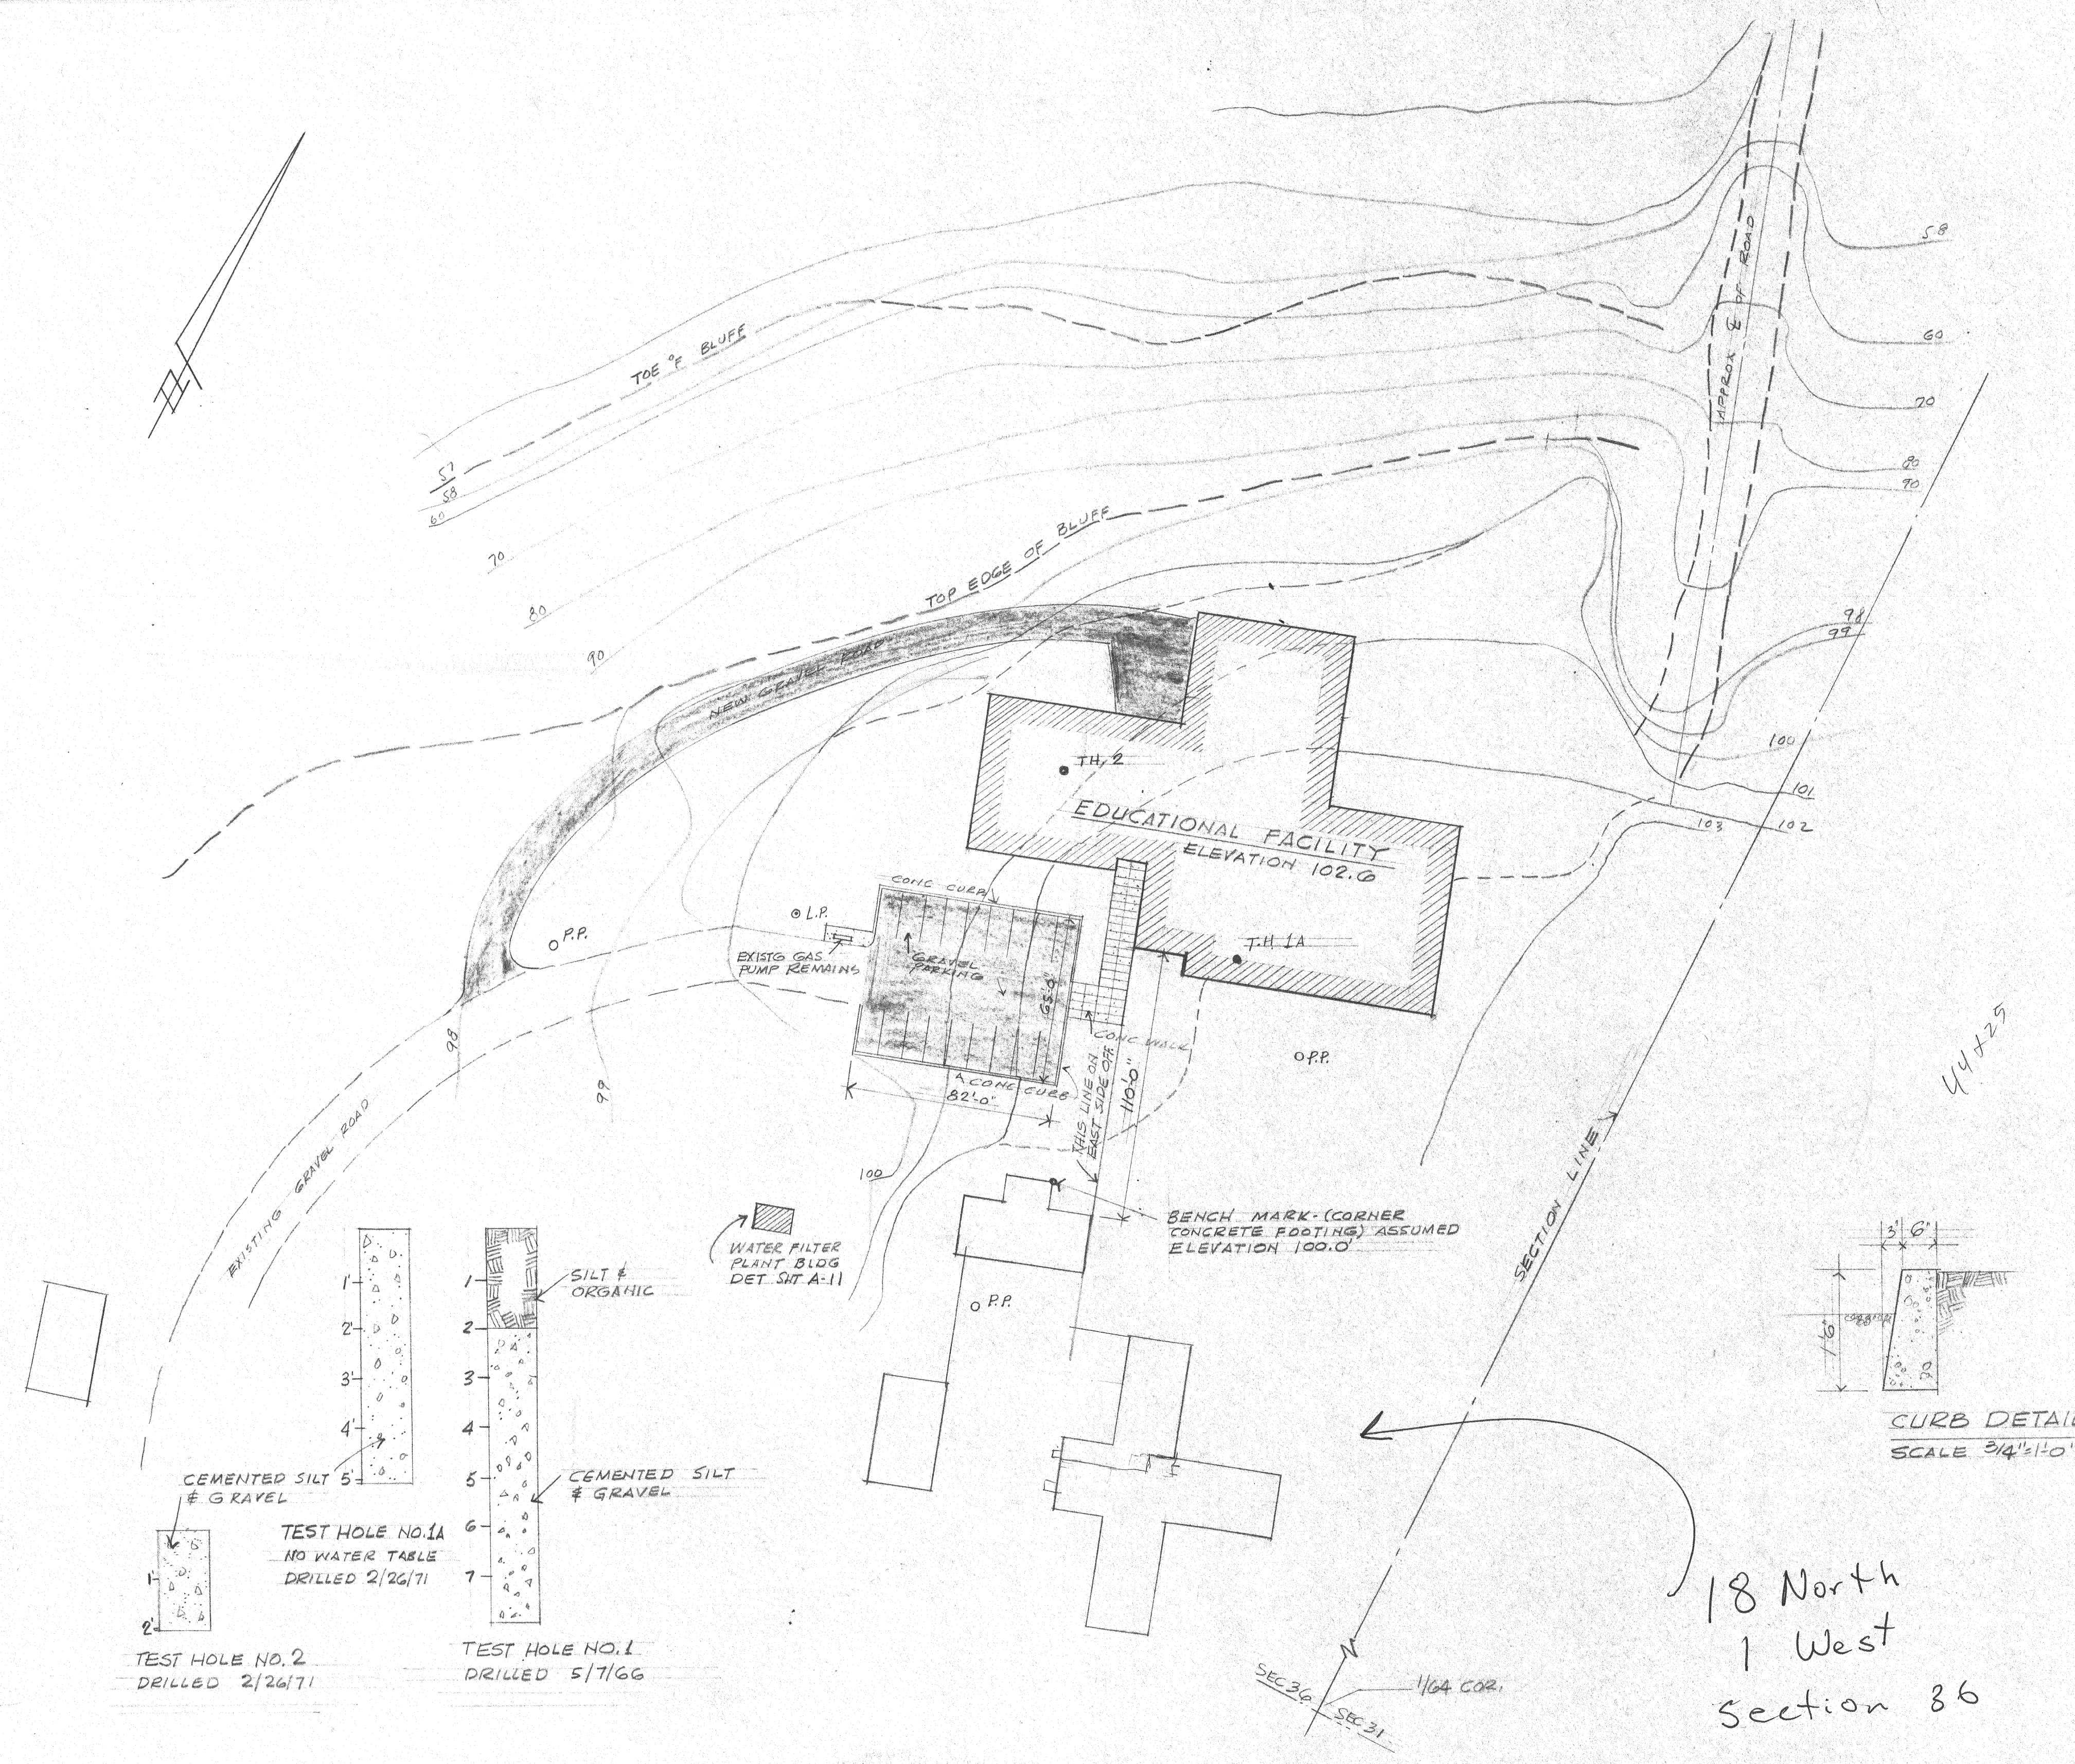

ABBREVIATIONS

A.B.	ANCHOR BOLT
ALUM.	ALUMINUM
APP'D	APPROVED
APPROX	APPROXIMATE
ASPH.	ASPHALT
A.T.	ACUSTIC TILE
B.M.	BEAM
BTR	BETTER
BLK	BLOCK
BLKG	BLOCKING
BD.	BOARD
BOT.	BOTTOM
BLDG	BUILDING
B.B.	BULLETIN BOARD
CAB.	CABINET
C.B.	CHALK BOARD
CLKG	CAULKING
CONC.	CONCRETE
C.I.	CAST IRON
CLG.	CEILING
C.L.	CENTER LINE
COL.	COLUMN
CONST.	CONSTRUCTION
CONT.	CONTINUOUS
DET.	DETAIL
D.F.	DRINKING FOUNTAIN
DIM.	DIMENSION
DWG.	DRAWING
E.A.	EACH
ELEV.	ELEVATION
EXIST.	EXISTING
EXT.	EXTERIOR
FIN.	FINISH
F.X.	FIRE EXTINGUISHER
G.I.	GALVANIZED IRON
GL.	GLASS
GYPS.	GYPSUM BOARD
HDW.	HARDWARE
H.T.	HEIGHT
INSUL.	INSULATION
INT.	INTERIOR
LAV.	LAVATORY
MECH.	MECHANICAL
MET.	METAL
N.F.S.	NON-FROST SUSEPTABLE
N.I.C.	NOT IN CONTRACT
NO.	NUMBER
OPNS.	OPENING
OPP.	OPPOSITE
SEC.	SECTION
SH.	SHEET
SPEC.	SPECIFICATION
STRUCT.	STRUCTURAL
T.B.	TACK BOARD
TOIL.	TOILET
T&G	TONGUE & GROOVE
TYP.	TYPICAL
UNFIN.	UNFINISHED
U.R.	URINAL
W.C.	WATER CLOSET
WDO.	WINDOW
W.GL.	WIRE GLASS
W/	WITH
W/O	WITHOUT
WD	WOOD

INDEX TO DRAWINGS

A-1	PLOT PLAN; INDEX TO DRAWINGS; LEGENDS
A-2	FLOOR PLAN; MISC. DETAILS
A-3	FINISH SCHEDULE; DOOR SCHEDULE; JAMB DETS.
A-4	REFLECTED CEILING PLAN; DETAILS
A-5	ROOF PLAN; DETAILS
A-6	1/8" ELEVATIONS; WINDOW SCHEDULE; DETAILS
A-7	1/4" CROSS SECTIONS
A-8	1/4" CROSS SECTION; INTERIOR ELEVATIONS
A-9	1/4" LOCKER AREA PLAN; INTERIOR ELEVATIONS
A-10	1/4" SHOP & ADMINISTRATION AREA PLAN; INT. ELEVS.
A-11	INTERIOR ELEVATIONS
A-12	3/8" WALL SECTIONS
A-13	3/4" WALL SECTIONS
A-14	MISCELLANEOUS DETAILS

S-1	FOUNDATION PLAN; GRADE SLAB PLAN
S-2	ROOF FRAMING PLAN; DETAILS
S-3	PRECAST PANEL ELEVATIONS & DETAILS
S-4	STRUCTURAL DETAILS

M-1	SITE PLAN; SCHEDULES & DETAILS
M-2	FLOOR PLAN; DETAILS
M-3	FOUNDATION PLAN; DETAILS
M-4	MECH. ROOM. PENTHOUSE PLAN & DETAILS
M-5	FILTER SYSTEM DETAILS

E-1	PLOT PLAN; LEGEND; ONE-LINE DRAWINGS
E-2	LIGHTING PLAN
E-3	POWER PLAN
E-4	SOUND & COMMUNICATION PLAN

LEGEND OF MATERIALS

CONCRETE	FRAME WALL
CONC. BLOCK	GYPSUM BD.
METAL (SECTION)	BLANKET INSUL.
METAL (ELEV.)	RIGID INSUL.
FRAMING LMB.	ACOUSTIC TILE
FINISH LMB.	GLASS (ELEV.)
BLOCKING	GRAVEL (N.F.S.)
PLYWOOD	SOIL

SYMBOLS (ARCHITECTURAL)

SECTION	SECTION MARK
DETAIL	SHEET SHOWN UPON
DOOR NO.	DETAIL NUMBER
WINDOW TYPE	SHEET SHOWN UPON

EDUCATIONAL UNIT FOR ALCANTRA YOUTH CAMP
WASILLA, ALASKA
PROJECT NO. DBA-G-0281, DIVISION OF BUILDINGS
DEPT. OF PUBLIC WORKS, STATE OF ALASKA

DATE	1 APRIL 71
JOB	7011
DRAWN BY	AMB

ARTHUR M. BUNNELL, ARCHITECT, A.I.A.
1689 'C' ST. SUITE 142 ANCHORAGE, ALASKA 99501

SHEET
A-1
OF 14 SHEETS

