




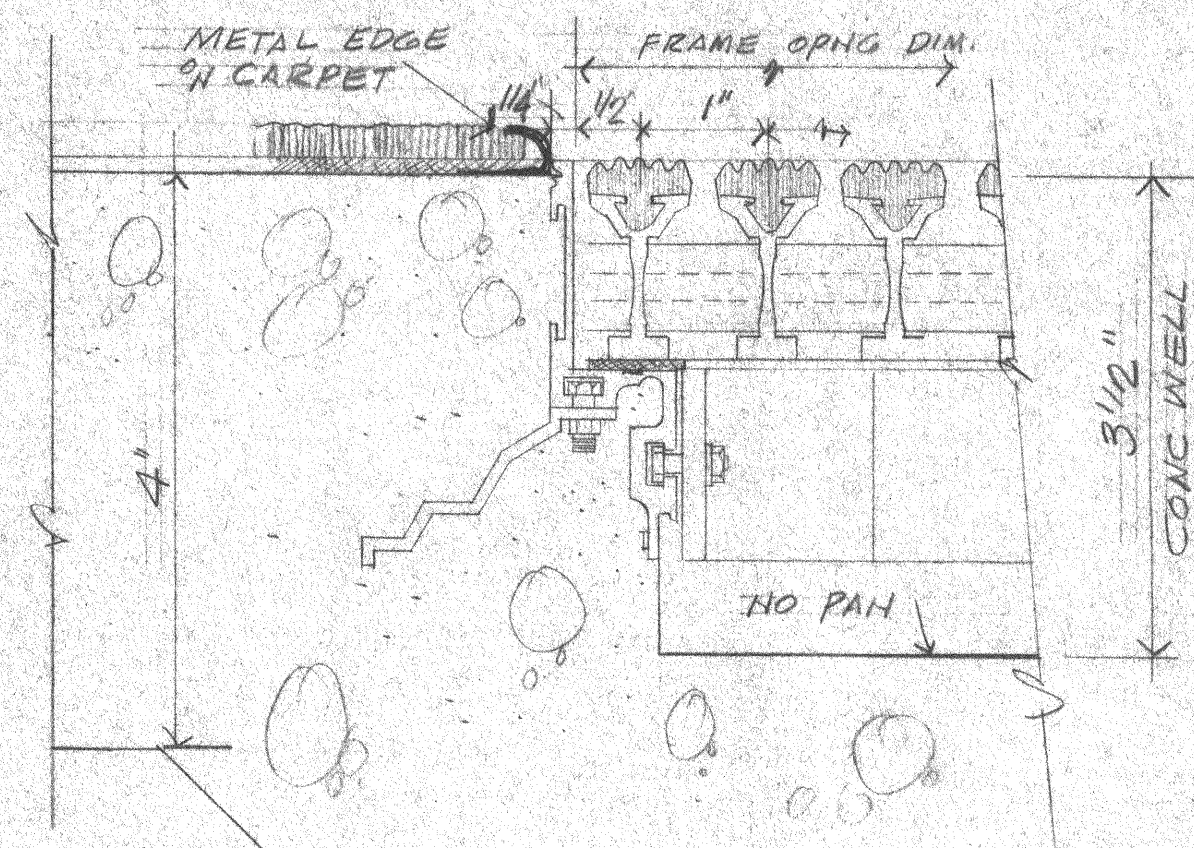


ENTRANCE GRATING 1
SCALE: 3/4 FULL SIZE

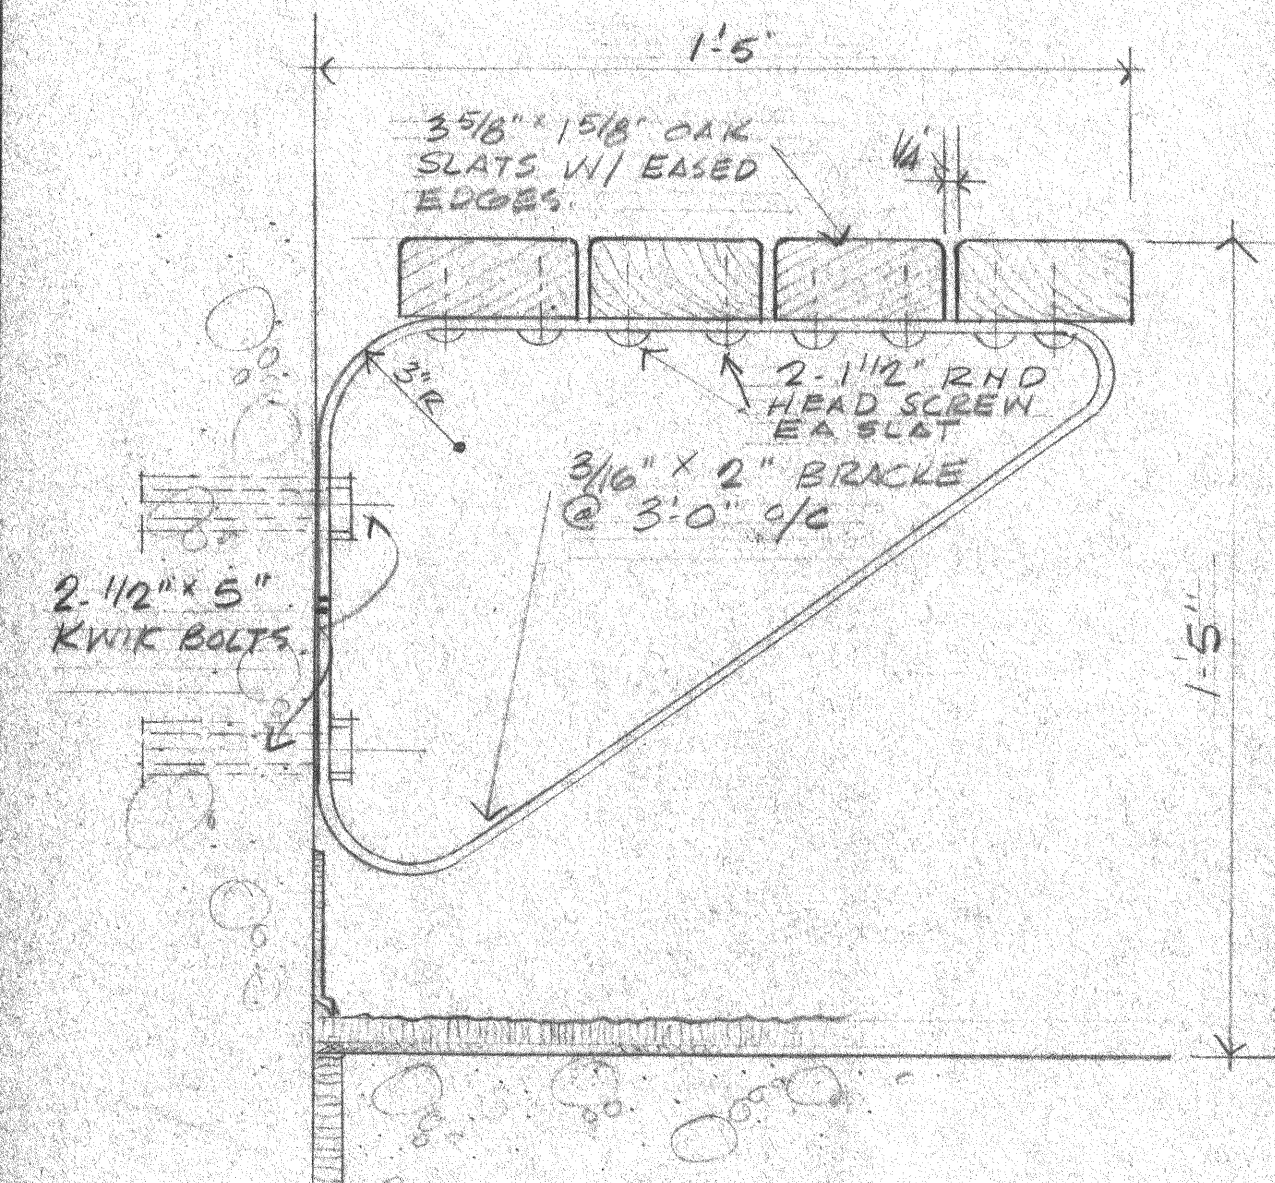


BENCH DETAIL 2
SCALE 3\"/>

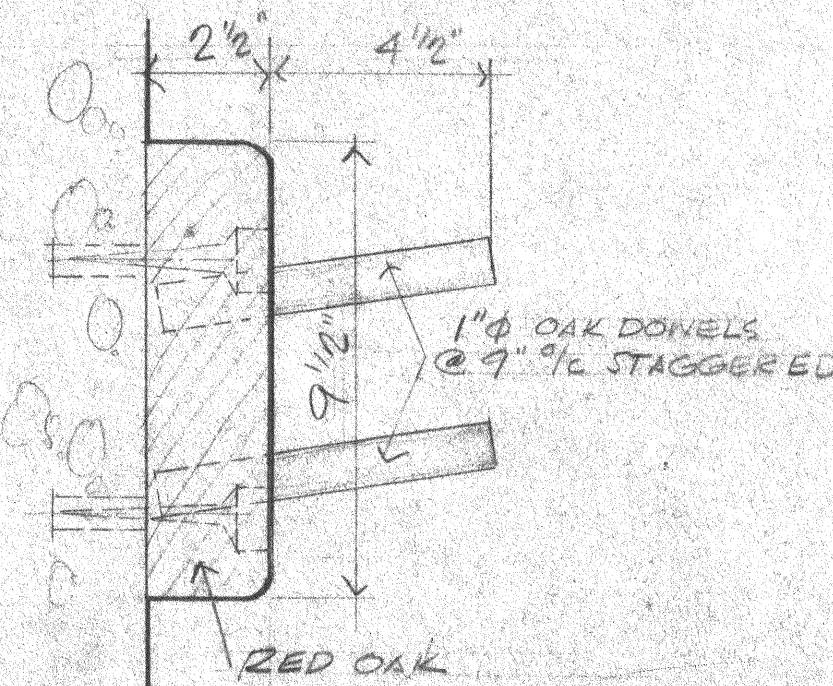

COAT RACK 3
SCALE 3\"/>

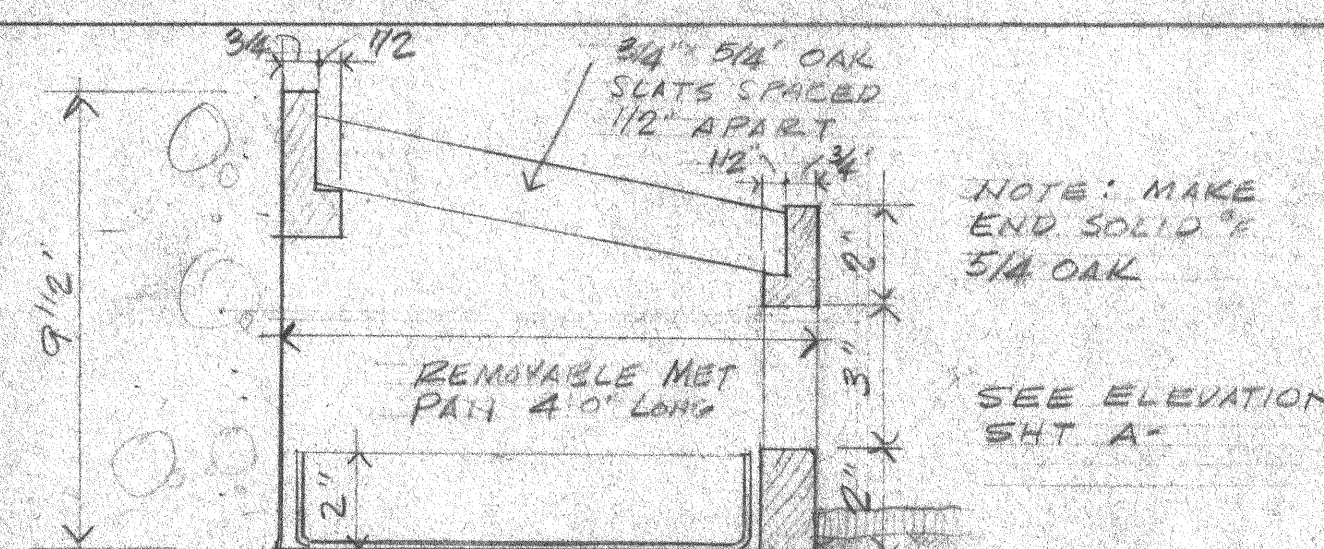

BOOT RACK
SCALE 3\"/>

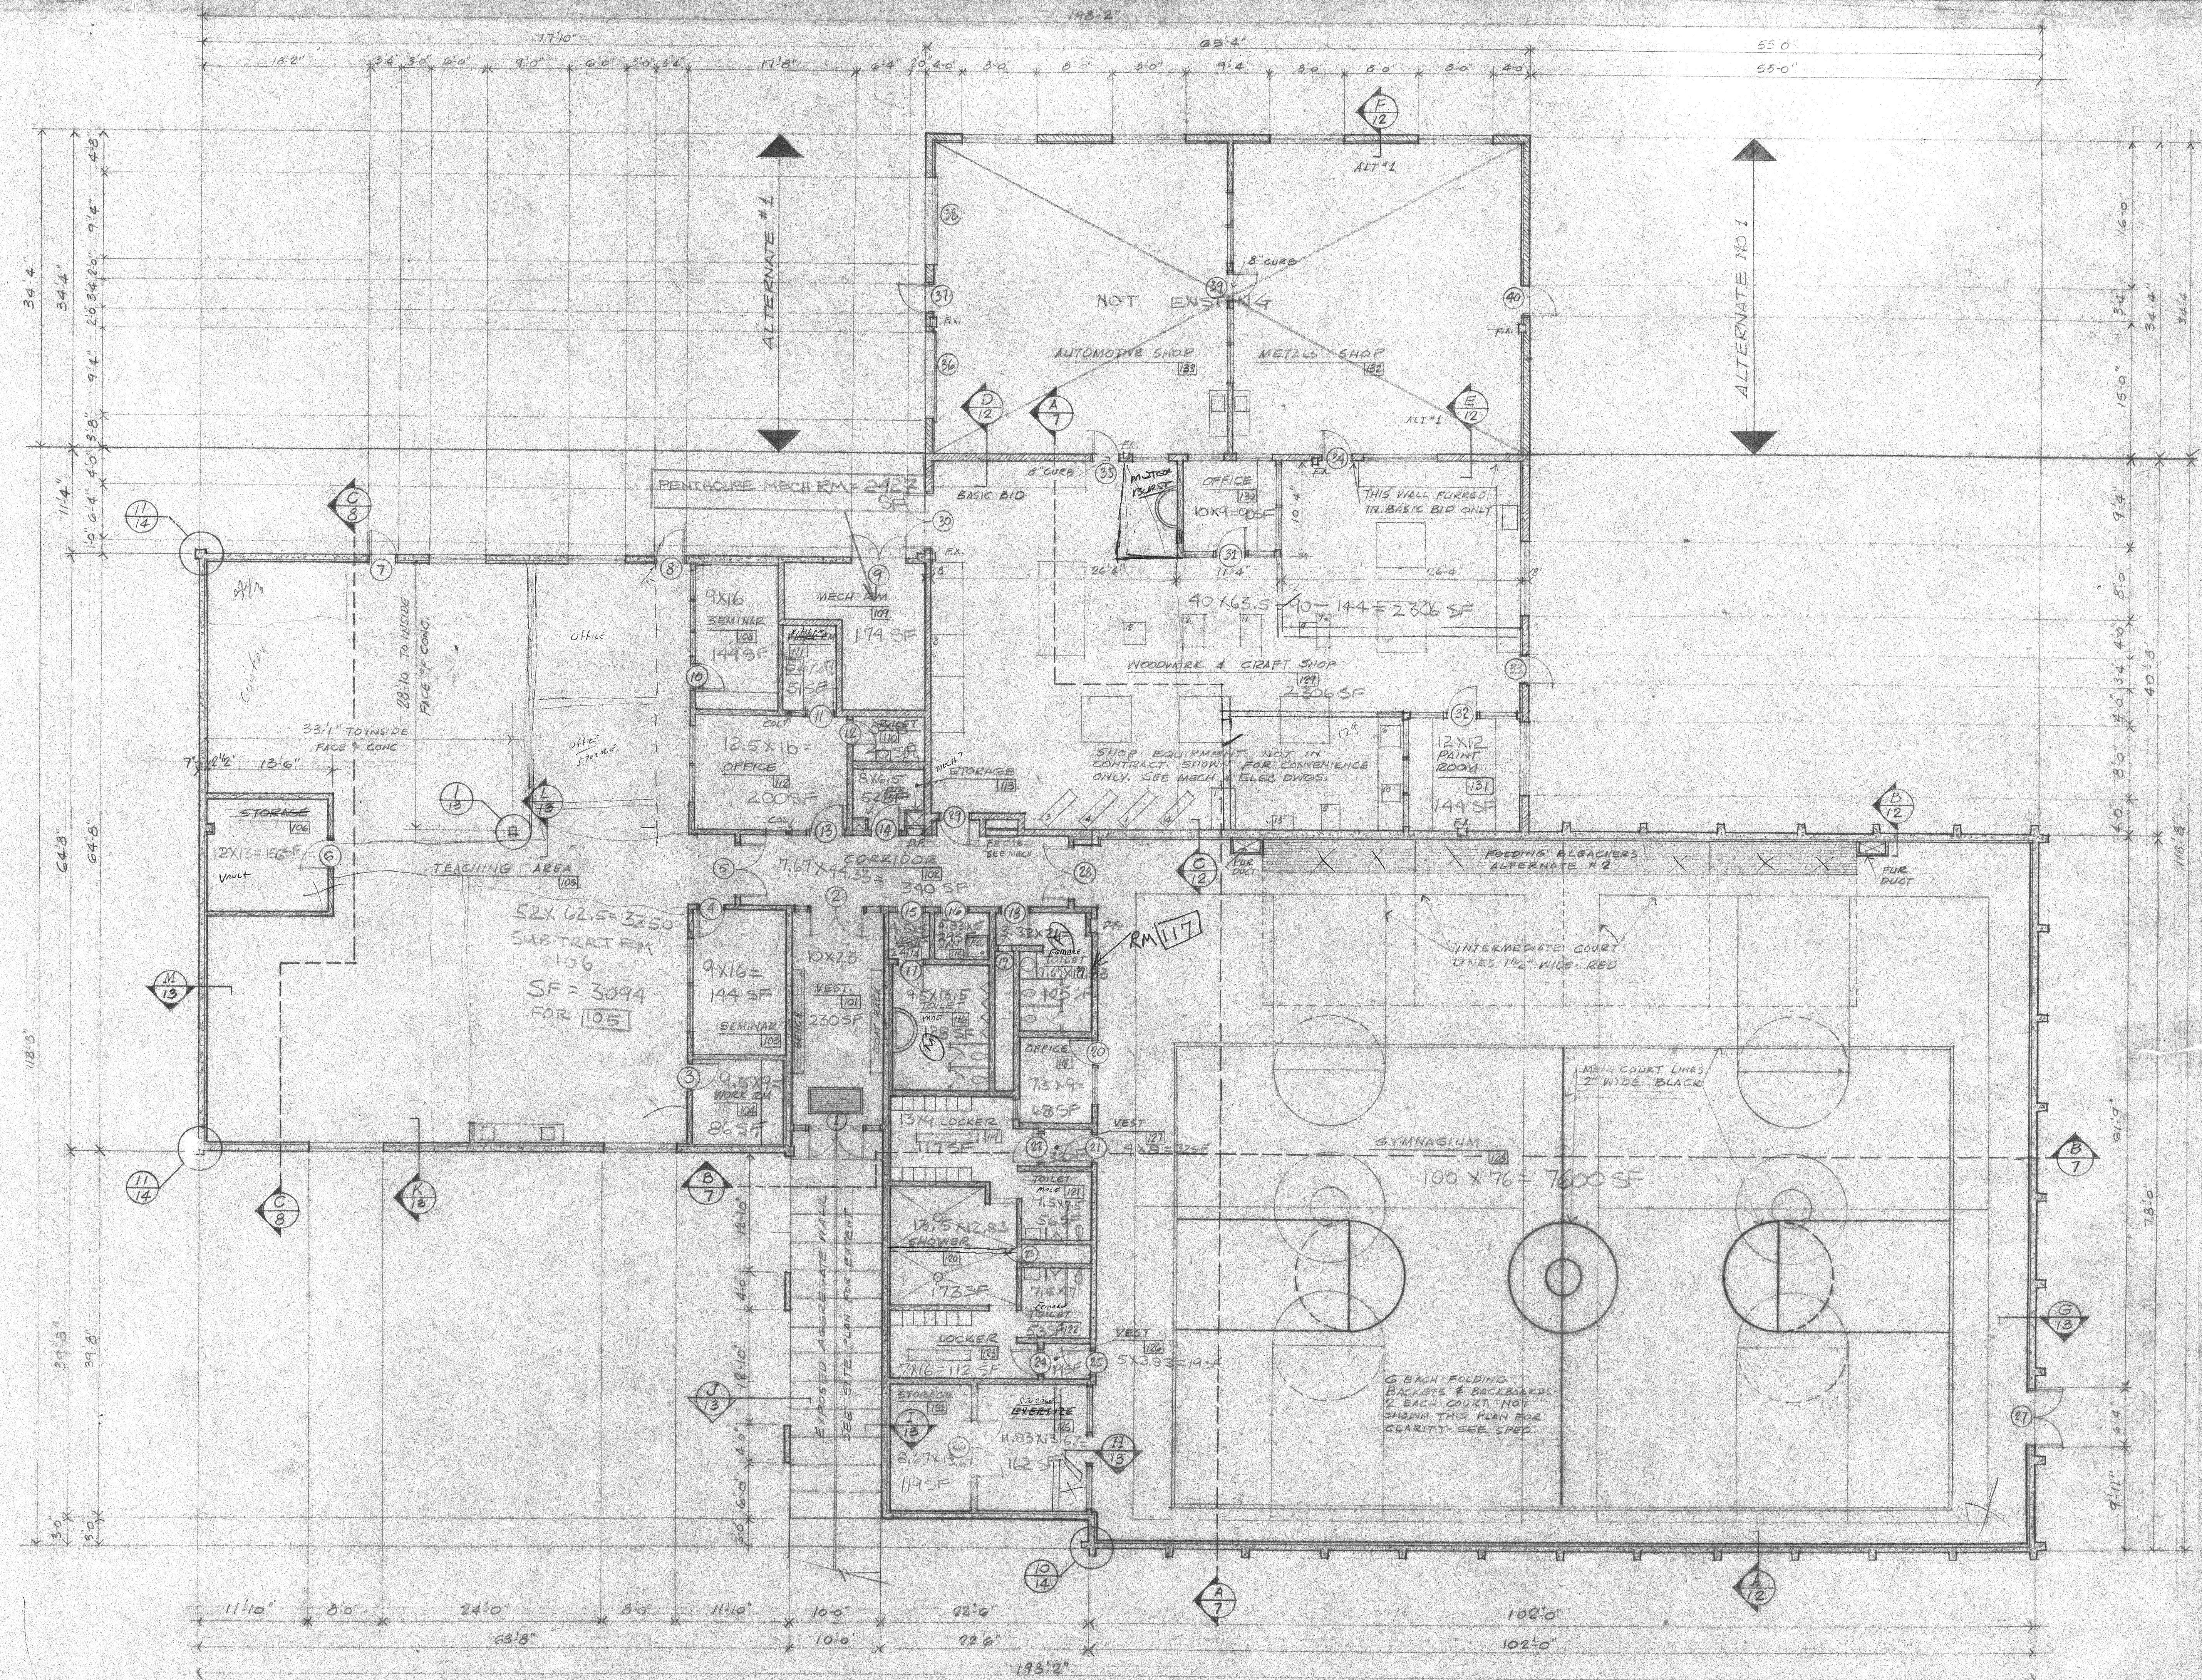

FLOOR PLAN
SCALE 1/8\"/>

EDUCATIONAL UNIT FOR ALCANTRA YOUTH CAMP
KASILLA, ALASKA
PROJECT NO. DBA-6-0221, DIVISION 7 BUILDINGS
DEPT. OF PUBLIC WORKS, STATE OF ALASKA

DATE
1 APRIL 71
JOB
TOI
DRAWN BY
A.M.B.

ARTHUR M. BUNNELL, ARCHITECT, A.I.A.
1689 C ST. SUITE 142 ANCHORAGE, ALASKA 99501

SHEET
A-2
OF 4 SHEETS

