


DOOR TYPES & SIZES

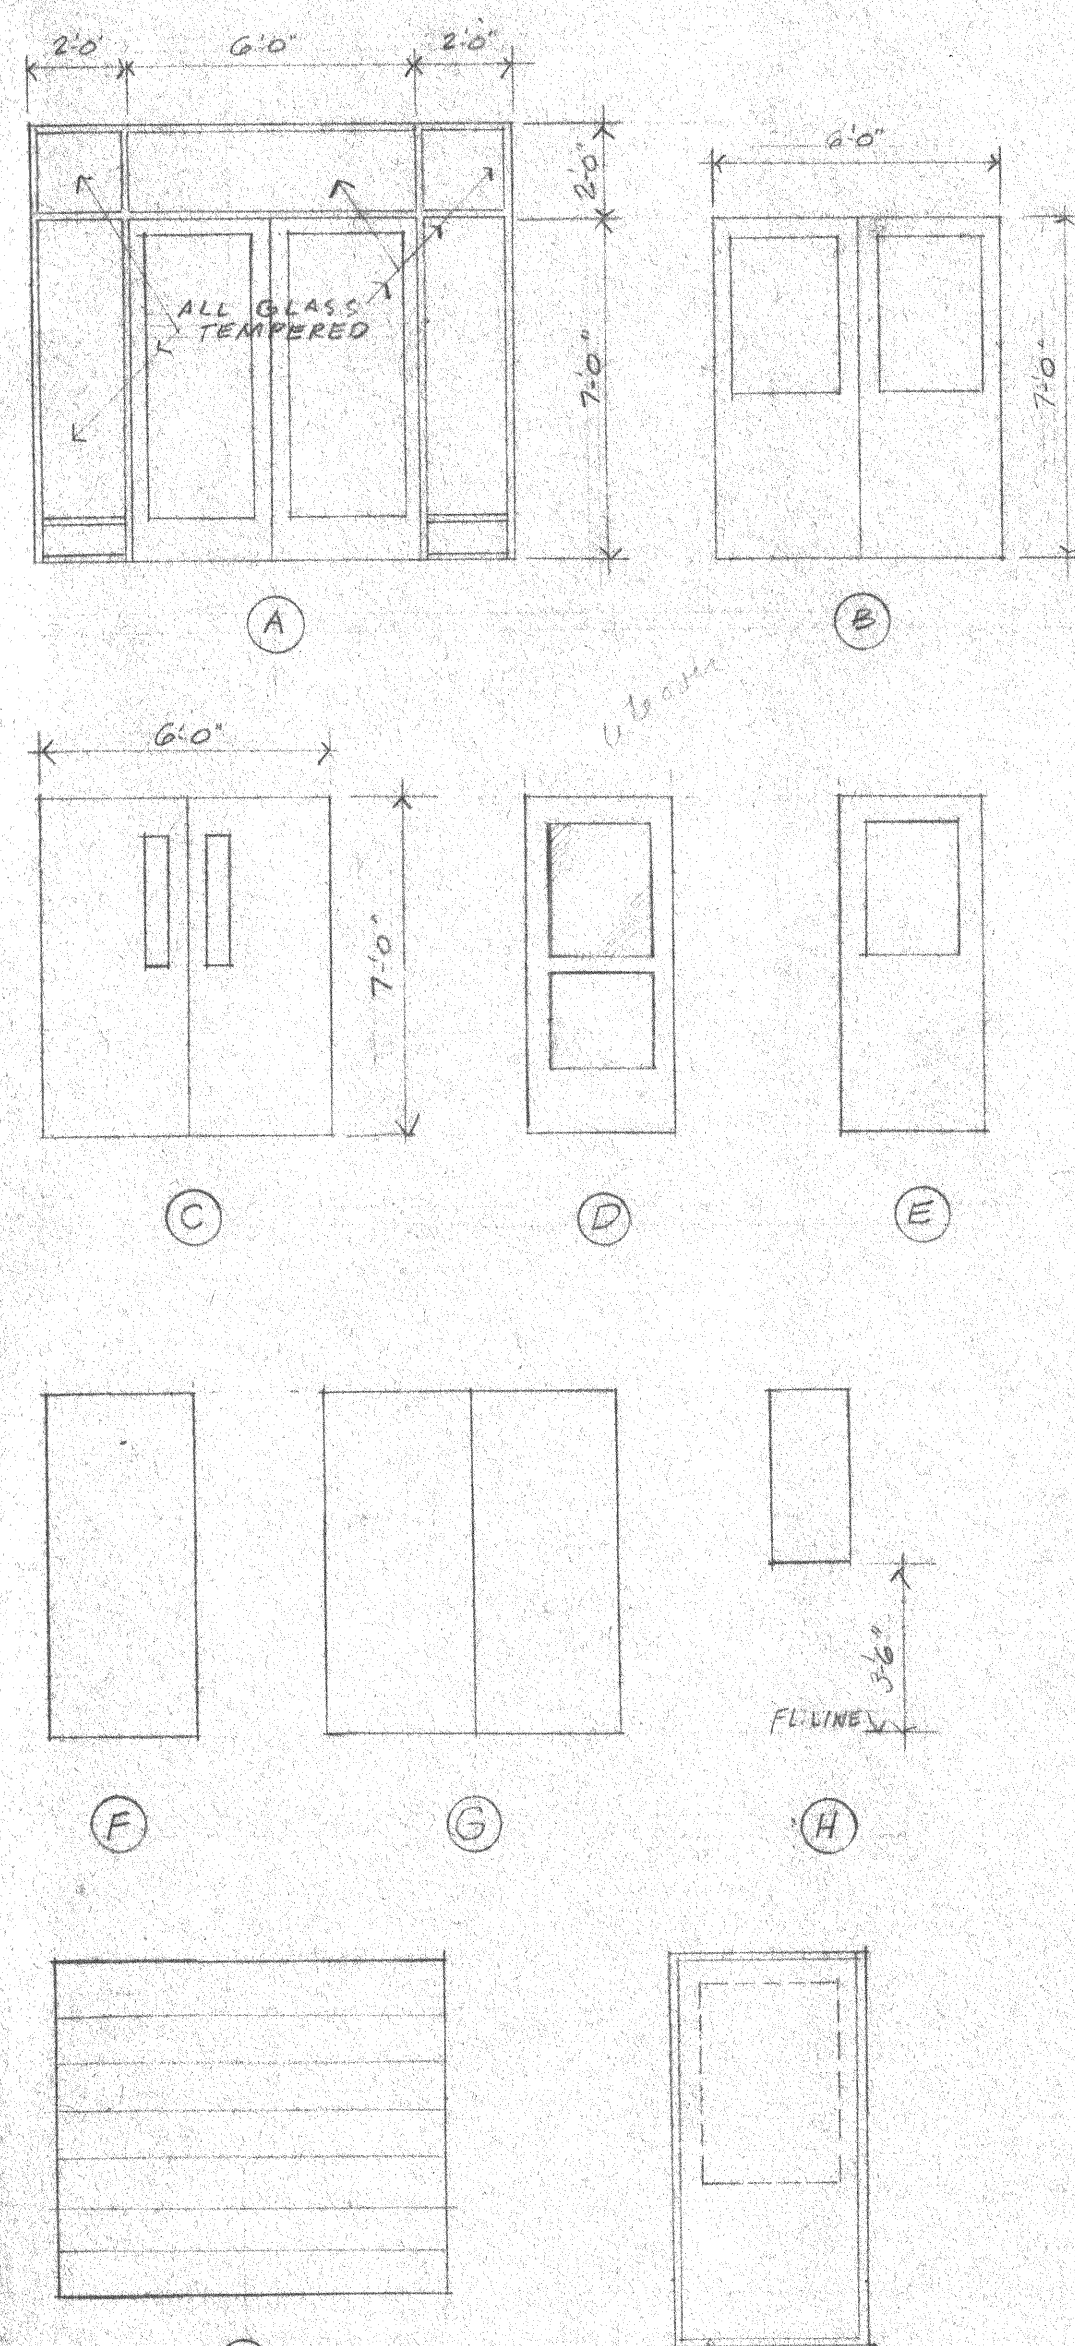








PROVIDE TWENTY ONE (21) PORTABLE WALL PANELS, 1/8" W/ GLASS INSERT. SEE SPEC.

DOOR SCHEDULE

NO.	W.	H.	T.	JAMB	MATL	REMARKS
1	3'-0"	7'-0"	-	A	ALUM	PAIR - DETAIL SHIT A
2	3'-0"	7'-0"	-	A	ALUM	PAIR - DETAIL SHIT A
3	3'-0"	7'-0"	1/4"	F	3	WOOD
4	3'-0"	7'-0"	1/4"	F	3	WOOD
5	3'-0"	7'-0"	1/4"	G	3	WOOD
6	3'-0"	7'-0"	1/4"	F	3	WOOD
7	3'-0"	7'-0"	-	D	ALUM	GLASS LIGHT (TEMPERED)
8	3'-0"	7'-0"	-	D	ALUM	GLASS LIGHT (TEMPERED)
9	3'-0"	7'-0"	1/4"	G	2	H.M.
10	3'-0"	7'-0"	1/4"	F	3	WOOD
11	2'-8"	7'-0"	1/4"	F	3	WOOD
12	2'-6"	7'-0"	1/4"	F	3	WOOD
13	3'-0"	7'-0"	1/4"	F	3	WOOD
14	3'-0"	7'-0"	1/4"	F	3	WOOD
15	2'-8"	7'-0"	1/4"	F	3	WOOD
16	3'-0"	7'-0"	1/4"	F	3	WOOD
17	2'-8"	7'-0"	1/4"	F	3	WOOD
18	2'-8"	7'-0"	1/4"	F	3	WOOD
19	1'-8"	3'-6"	1/8"	H	3	H.M.
20	2'-8"	7'-0"	1/4"	F	3	WOOD
21	2'-8"	7'-0"	1/4"	F	3	WOOD
22	2'-8"	7'-0"	1/4"	F	3	WOOD
23	1'-8"	3'-6"	1/8"	H	3	H.M.
24	2'-8"	7'-0"	1/4"	F	3	WOOD
25	2'-8"	7'-0"	1/4"	F	3	WOOD
26	3'-0"	7'-0"	1/4"	G	3	H.M.
27	3'-0"	7'-0"	1/4"	G	1	H.M.
28	3'-0"	7'-0"	1/4"	G	3	WOOD
29	5'-0"	7'-0"	1/4"	E	6	WOOD
30	3'-0"	7'-0"	1/4"	E	4	H.M.
31	2'-8"	7'-0"	1/4"	E	3	WOOD
32	2'-8"	7'-0"	1/4"	E	3	WOOD
33	3'-0"	7'-0"	1/4"	E	4	H.M.
34	3'-0"	7'-0"	1/4"	E	4	H.M.
35	3'-0"	7'-0"	1/4"	E	4	H.M.
36	9'-4"	6'-0"	-	J	WOOD	
37	3'-0"	7'-0"	1/4"	E	4	H.M.
38	9'-4"	6'-0"	-	J	WOOD	
39	3'-0"	7'-0"	1/4"	E	4	H.M.
40	3'-0"	7'-0"	1/4"	E	4	H.M.
41	2'-6"	6'-0"	1/4"	G	7	H.M.
42	2'-6"	6'-0"	1/4"	G	7	H.M.

SCHEDULE OF INTERIOR FINISHES


NO.	ROOM USE	FLOOR	BASE	NORTH	EAST	SOUTH	WEST	CEILING	CLG	TRIM	FINISHES (SEE SPEC FOR FULL DESCRIPTION)	REMARKS
101	VESTIBULE	N	N	1	2	1	2	N	9'-0"	4	1. UNDERCOAT, 2. THERM-TILE	BENCH & COAT-BOOT RACK DETAILS SHIT A-2
102	CORRIDOR	N	N	2	1	1	1	N	9'-0"	3	1. BLOCK FILLER, 2. THERM-TILE	
103	SEMINAR	N	N	1	1	1	1	N	9'-0"	4	1. UNDERCOAT 1/2 PEIMER, 2. SATIN ENAMEL	
104	WORK ROOM	N	5	1	1	1	1	N	9'-0"	3	1. STAIN, 2. POLYURETHANE	COUNTER
105	TEACHING AREA	N	N	1	1	1	1	N	9'-0"	4	CLEAN & WAX	
106	STORAGE	N	5	1	1	1	1	N	9'-0"	3	HARDENED	
107	NO ROOM THIS NO.										REFINISHED ITEM W/ NO JOB FINISH REQ'D	
108	SEMINAR	N	N	1	2	1	1	N	9'-0"	4		
109	MECH. ROOM	G	N	2	2	2	2	N	8'-0"	3		2 LAYERS GYP BD ON CEILING
110	TOILET	N	5	2	2	1	1	N	9'-0"	3		
111	WORK ROOM	N	5	2	2	1	1	N	9'-0"	3		
112	OFFICE	N	N	2	1	1	1	N	9'-0"	4		FUR DUCTS
113	STORAGE	G	N	1	2	1	1	N	9'-0"	3		
114	VESTIBULE	G	N	1	1	1	2	N	9'-0"	3		FLOOR SINK
115	JANITOR	G	N	1	1	1	1	N	9'-0"	3		MARLITE 8'-0" HIGH ALL WALLS
116	TOILET	G	N	1	N	1	N	N	9'-0"	3		MARLITE 8'-0" HIGH ALL WALLS, COUNTER DETAIL SHIT A
117	TOILET	G	N	1	N	1	N	N	9'-0"	3		
118	OFFICE	G	N	1	1	1	1	N	9'-0"	4		
119	LOCKER ROOM	G	N	1	N	1	N	N	9'-0"	3		MARLITE 8'-0" HIGH
120	SHOWER	G	N	1	N	1	N	N	9'-0"	3		SLOPE CEILING 2" TO WEST
121	TOILET	G	N	1	N	1	N	N	9'-0"	3		MARLITE 8'-0" HIGH
122	TOILET	G	N	1	N	1	N	N	9'-0"	3		MARLITE 8'-0" HIGH
123	LOCKER ROOM	G	N	1	N	1	N	N	9'-0"	3		MARLITE 8'-0" HIGH
124	STORAGE	G	N	1	1	1	1	N	9'-0"	3		TEMPERED GLASS IN ALUM FRAME EAST WALL, SOLID 2" PLYWOOD BEHIND GYP BOARD ALL WALLS FOR EQUIPMENT INSTALLATION
125	EXERCISE AREA	N	N	1	1	1	1	N	9'-0"	3		
126	VESTIBULE	G	N	1	2	1	1	N	9'-0"	3		CLG & BRANS - 1 CT STAIN, 1 POLYURETHANE. PAINT ALL EXPOSED PIPING, DUCTWORK & CONDUIT
127	VESTIBULE	G	N	1	1	1	1	N	9'-0"	3		SEE ALT #1
128	GYMNASIUM	N	N	1	2	1	1	N	12'-0"	4		SEE ALT #1
129	WOODWORK & CRAFTS SHOP	G	N	1	1	1	1	N	12'-0"	4		
130	OFFICE	G	N	2	1	1	1	N	12'-0"	4		
131	AUTOMOTIVE SHOP (ALT #1)	G	N	1	1	2	1	N	12'-0"	4		
132	METALS SHOP (ALT #1)	G	N	1	1	2	1	N	12'-0"	4		
133	PAINT ROOM	G	N	1	1	2	1	N	12'-0"	4		
201	MECH. PENTHOUSE	G	N	N	N	N	N	N	VARIABLE	3		

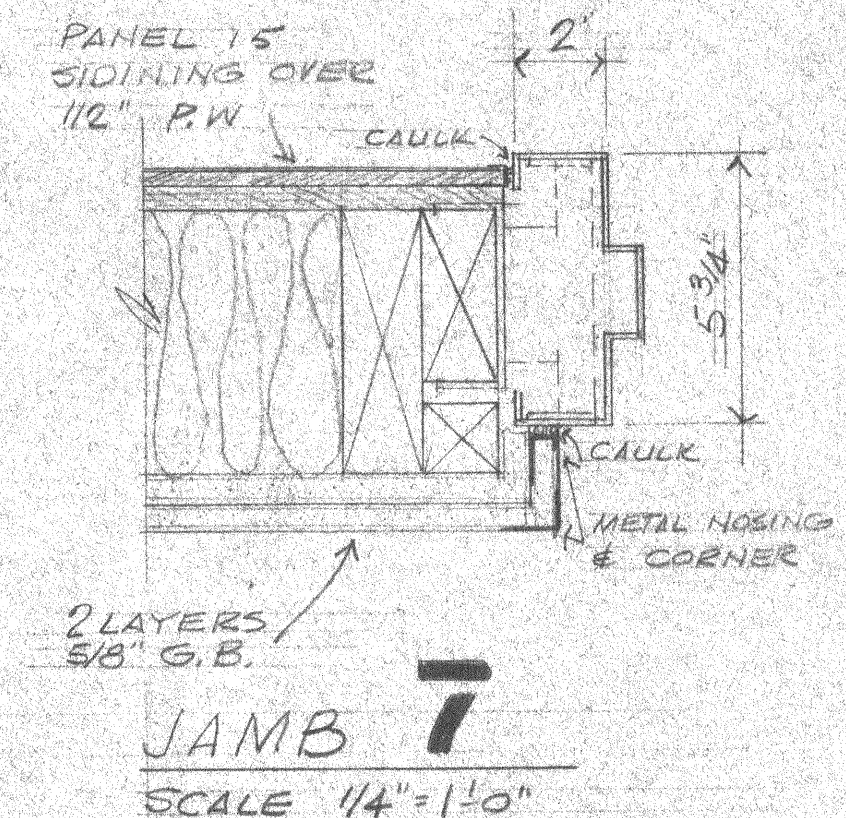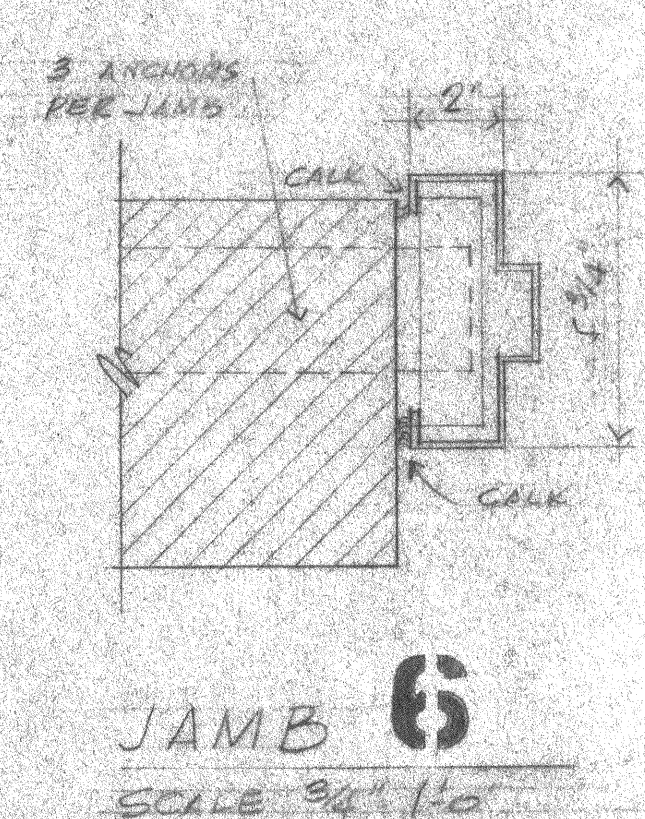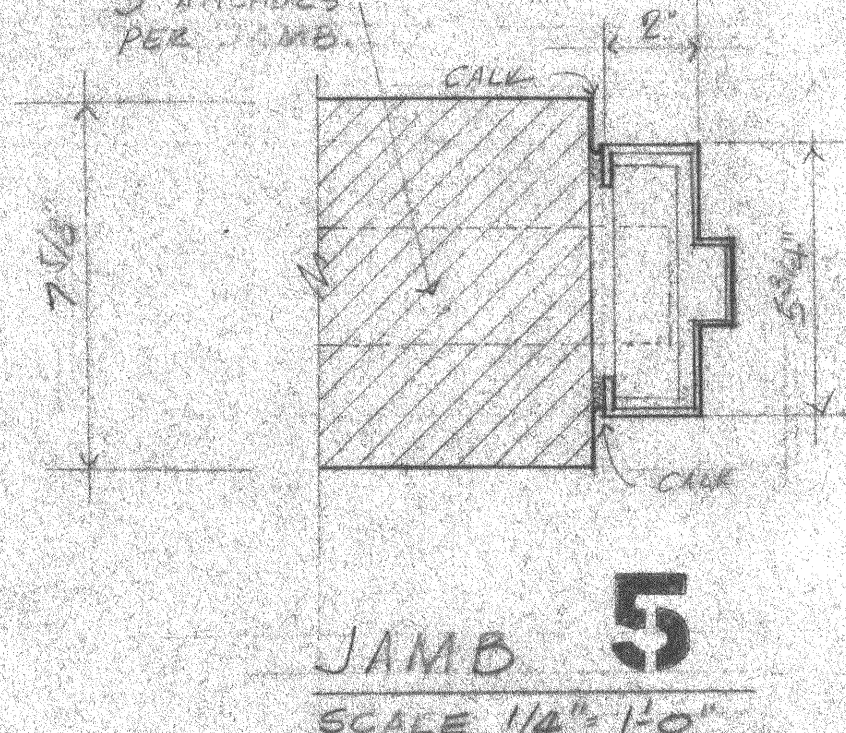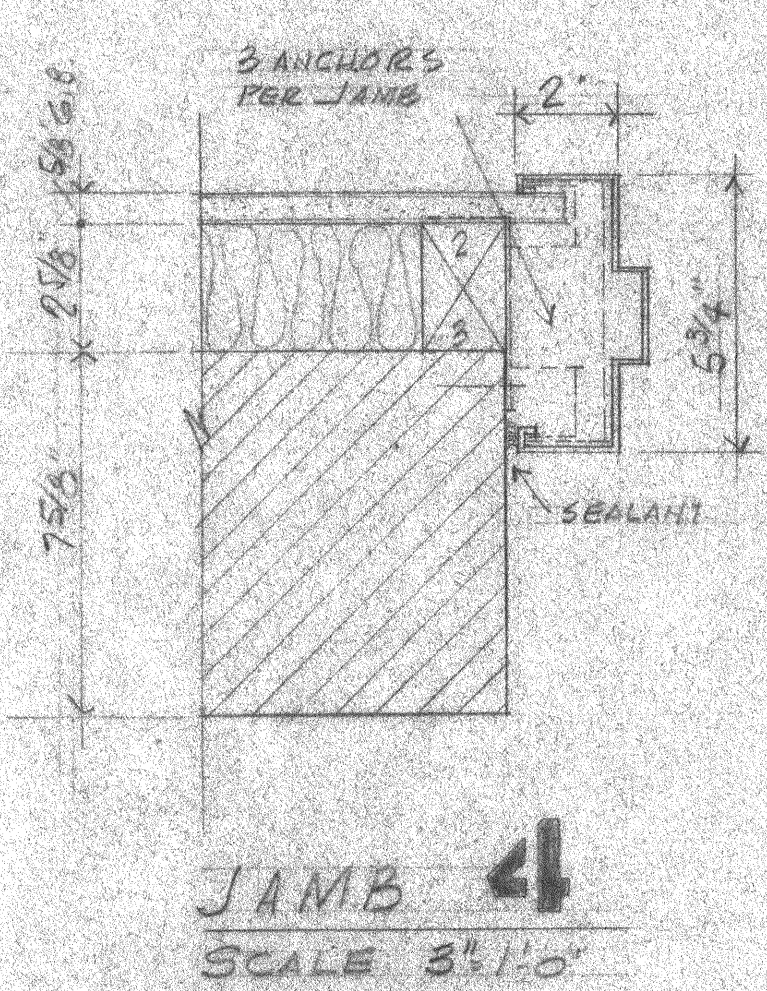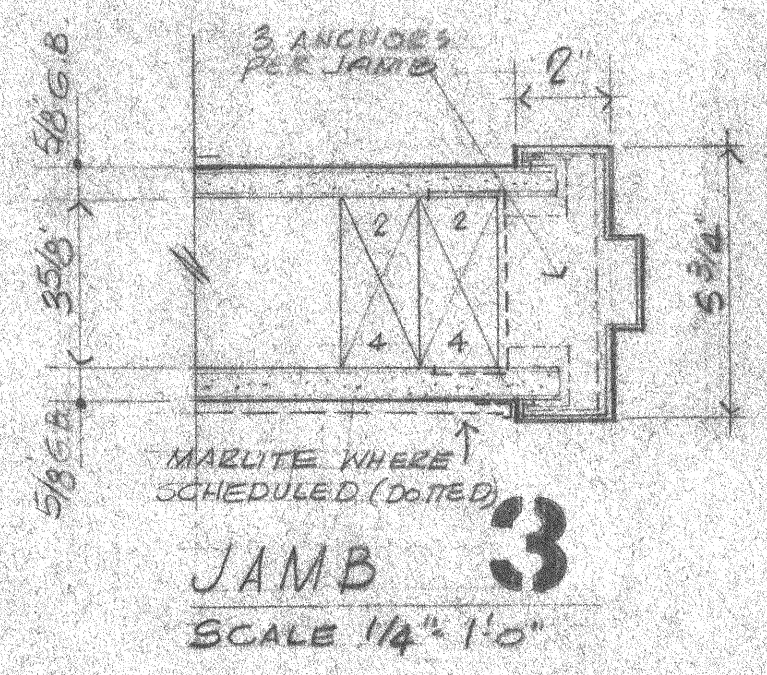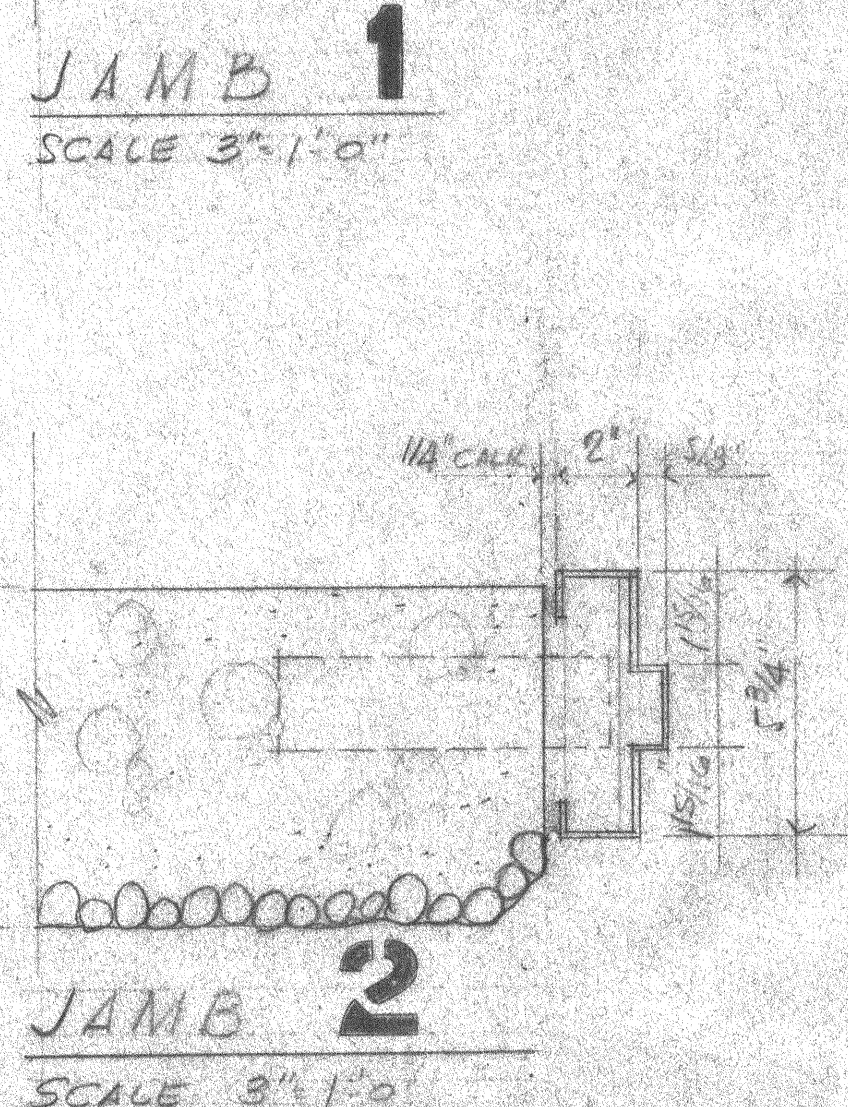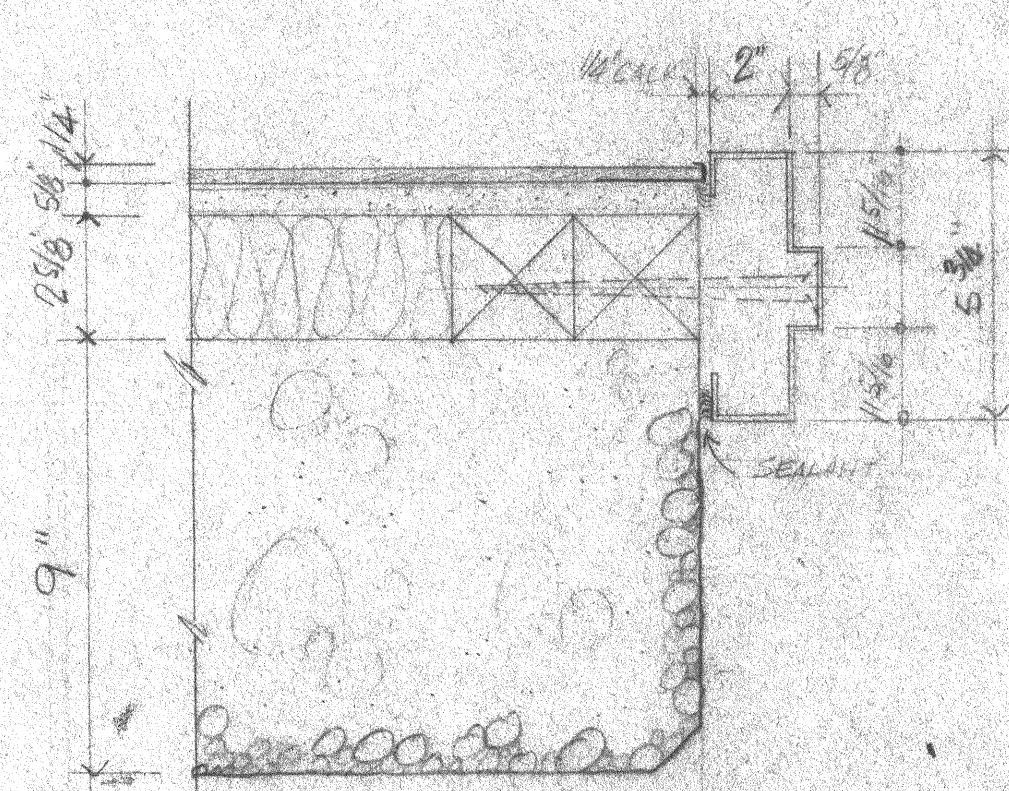

EDUCATIONAL UNIT FOR ALCANTRA YOUTH CAMP
WASILLA, ALASKA
PROJECT NO. DBA-6022, DIVISION OF BUILDINGS
DEPT. OF PUBLIC WORKS, STATE OF ALASKA

DATE
1 APRIL 71
JOB
7011
DRAWN BY
A.B.

ARTHUR M. BUNNELL, ARCHITECT, A.I.A.
1689 'C' ST. SUITE 142 ANCHORAGE, ALASKA 99501

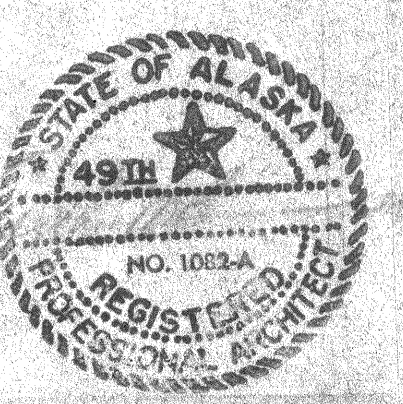

SHEET
A-3
OF 14 SHEETS