


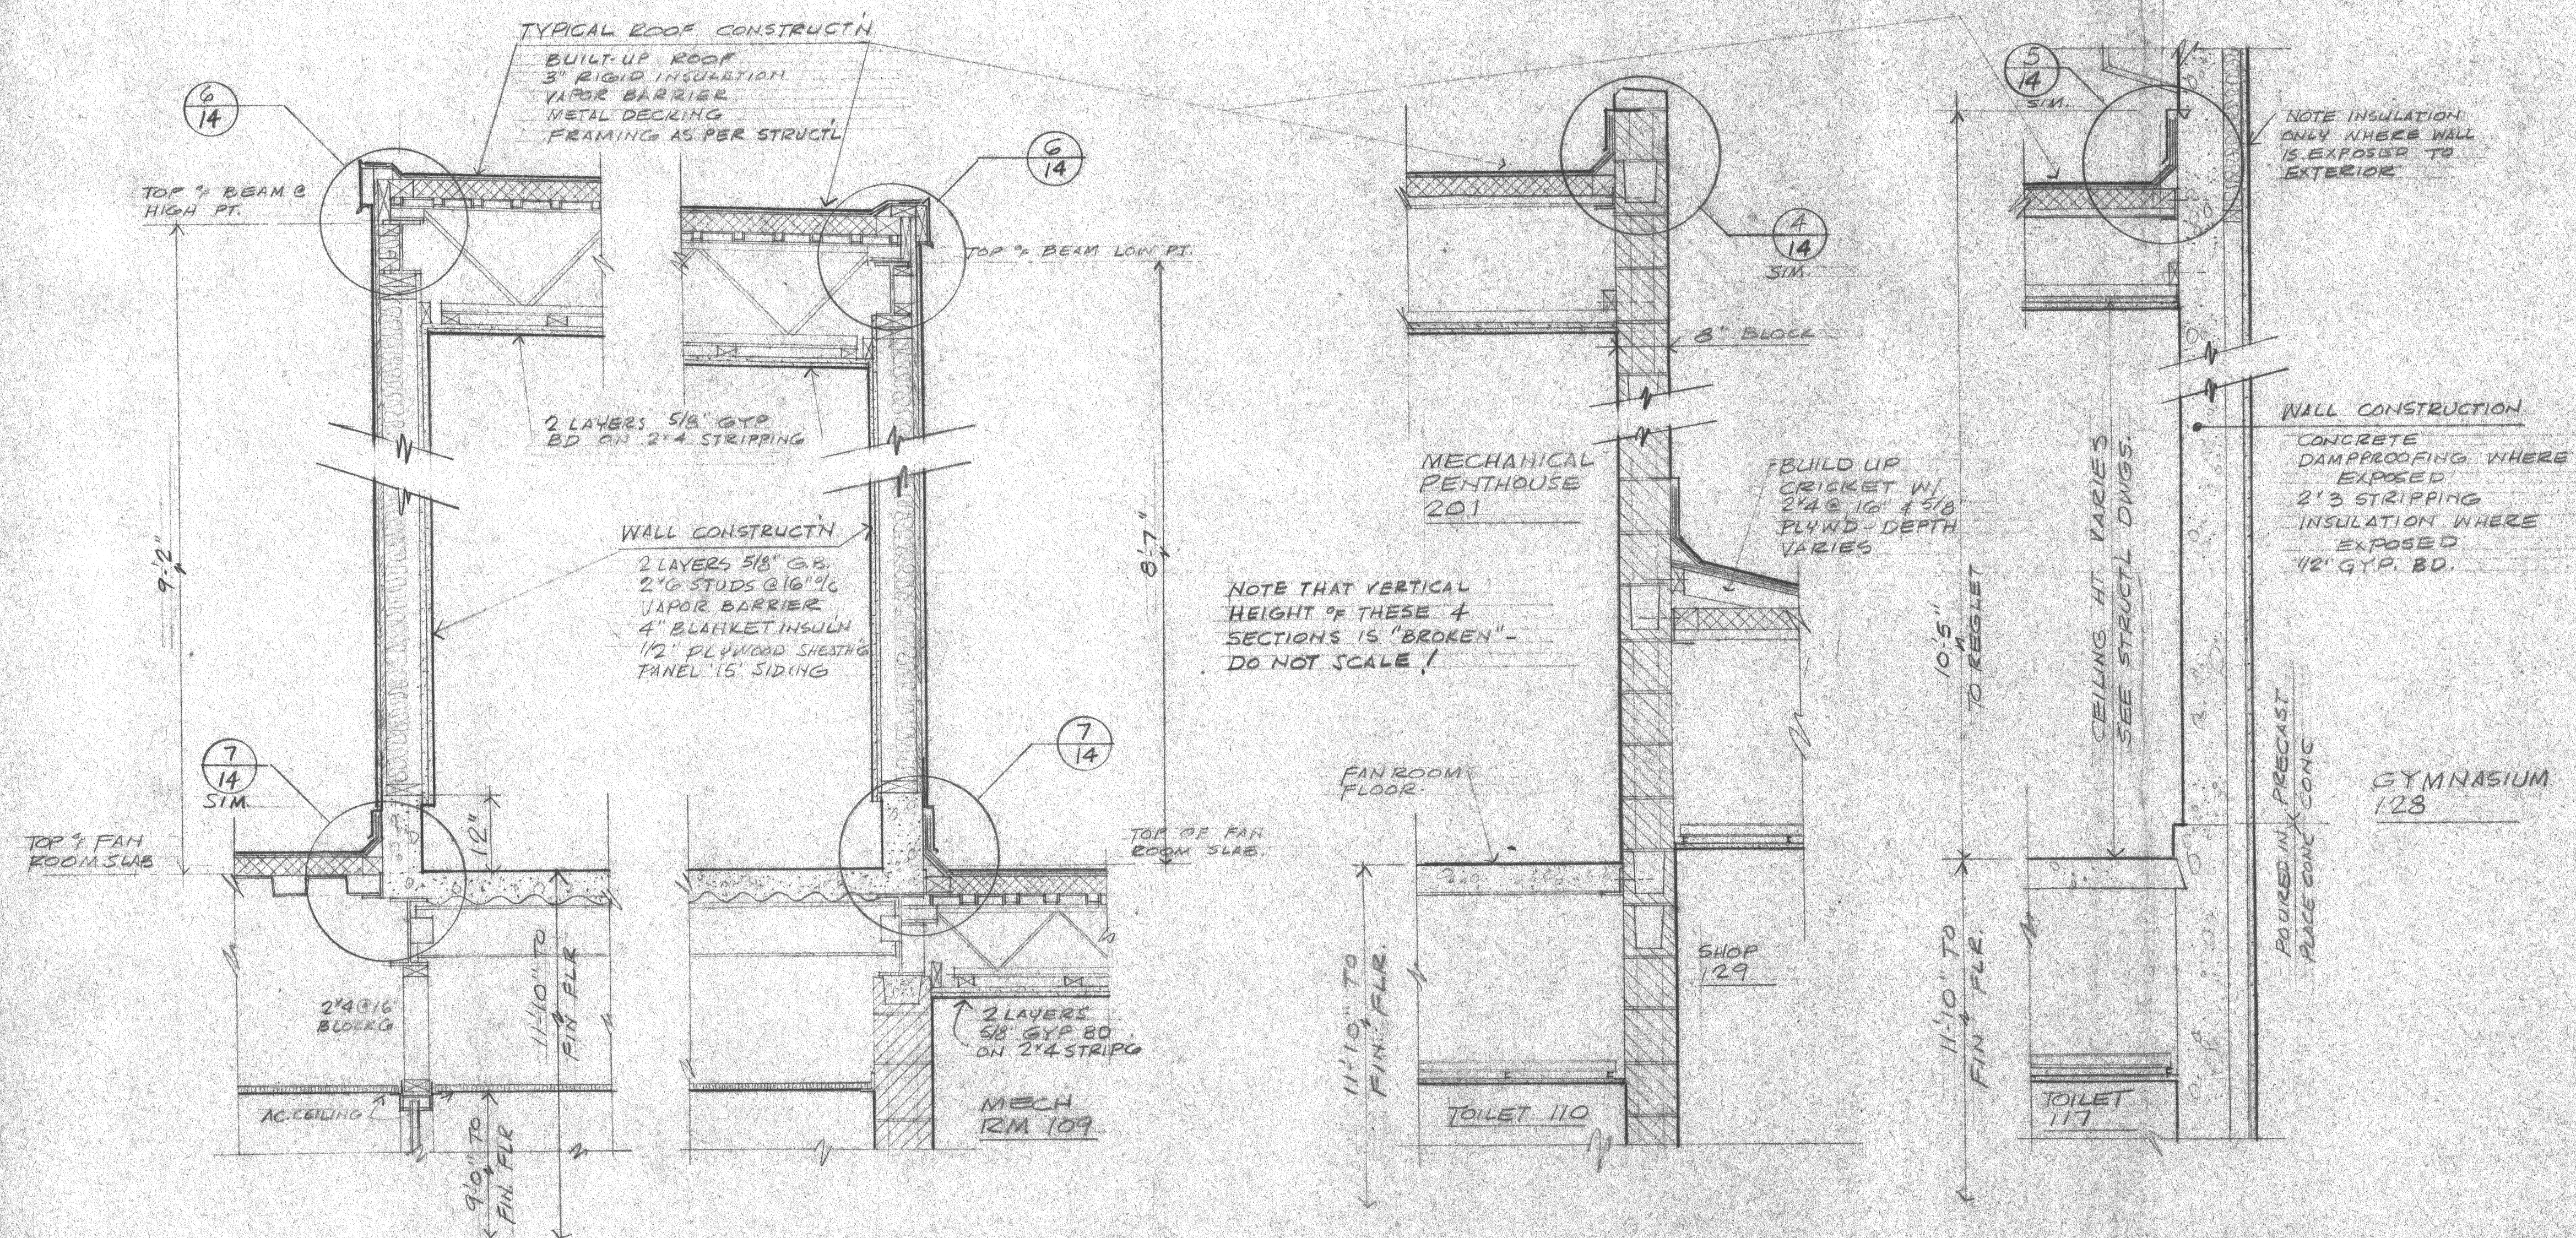


FAN ROOM
WALL SECTIONS
SCALE 3/4\"/>

N
14

O
14


P
14

Q
14

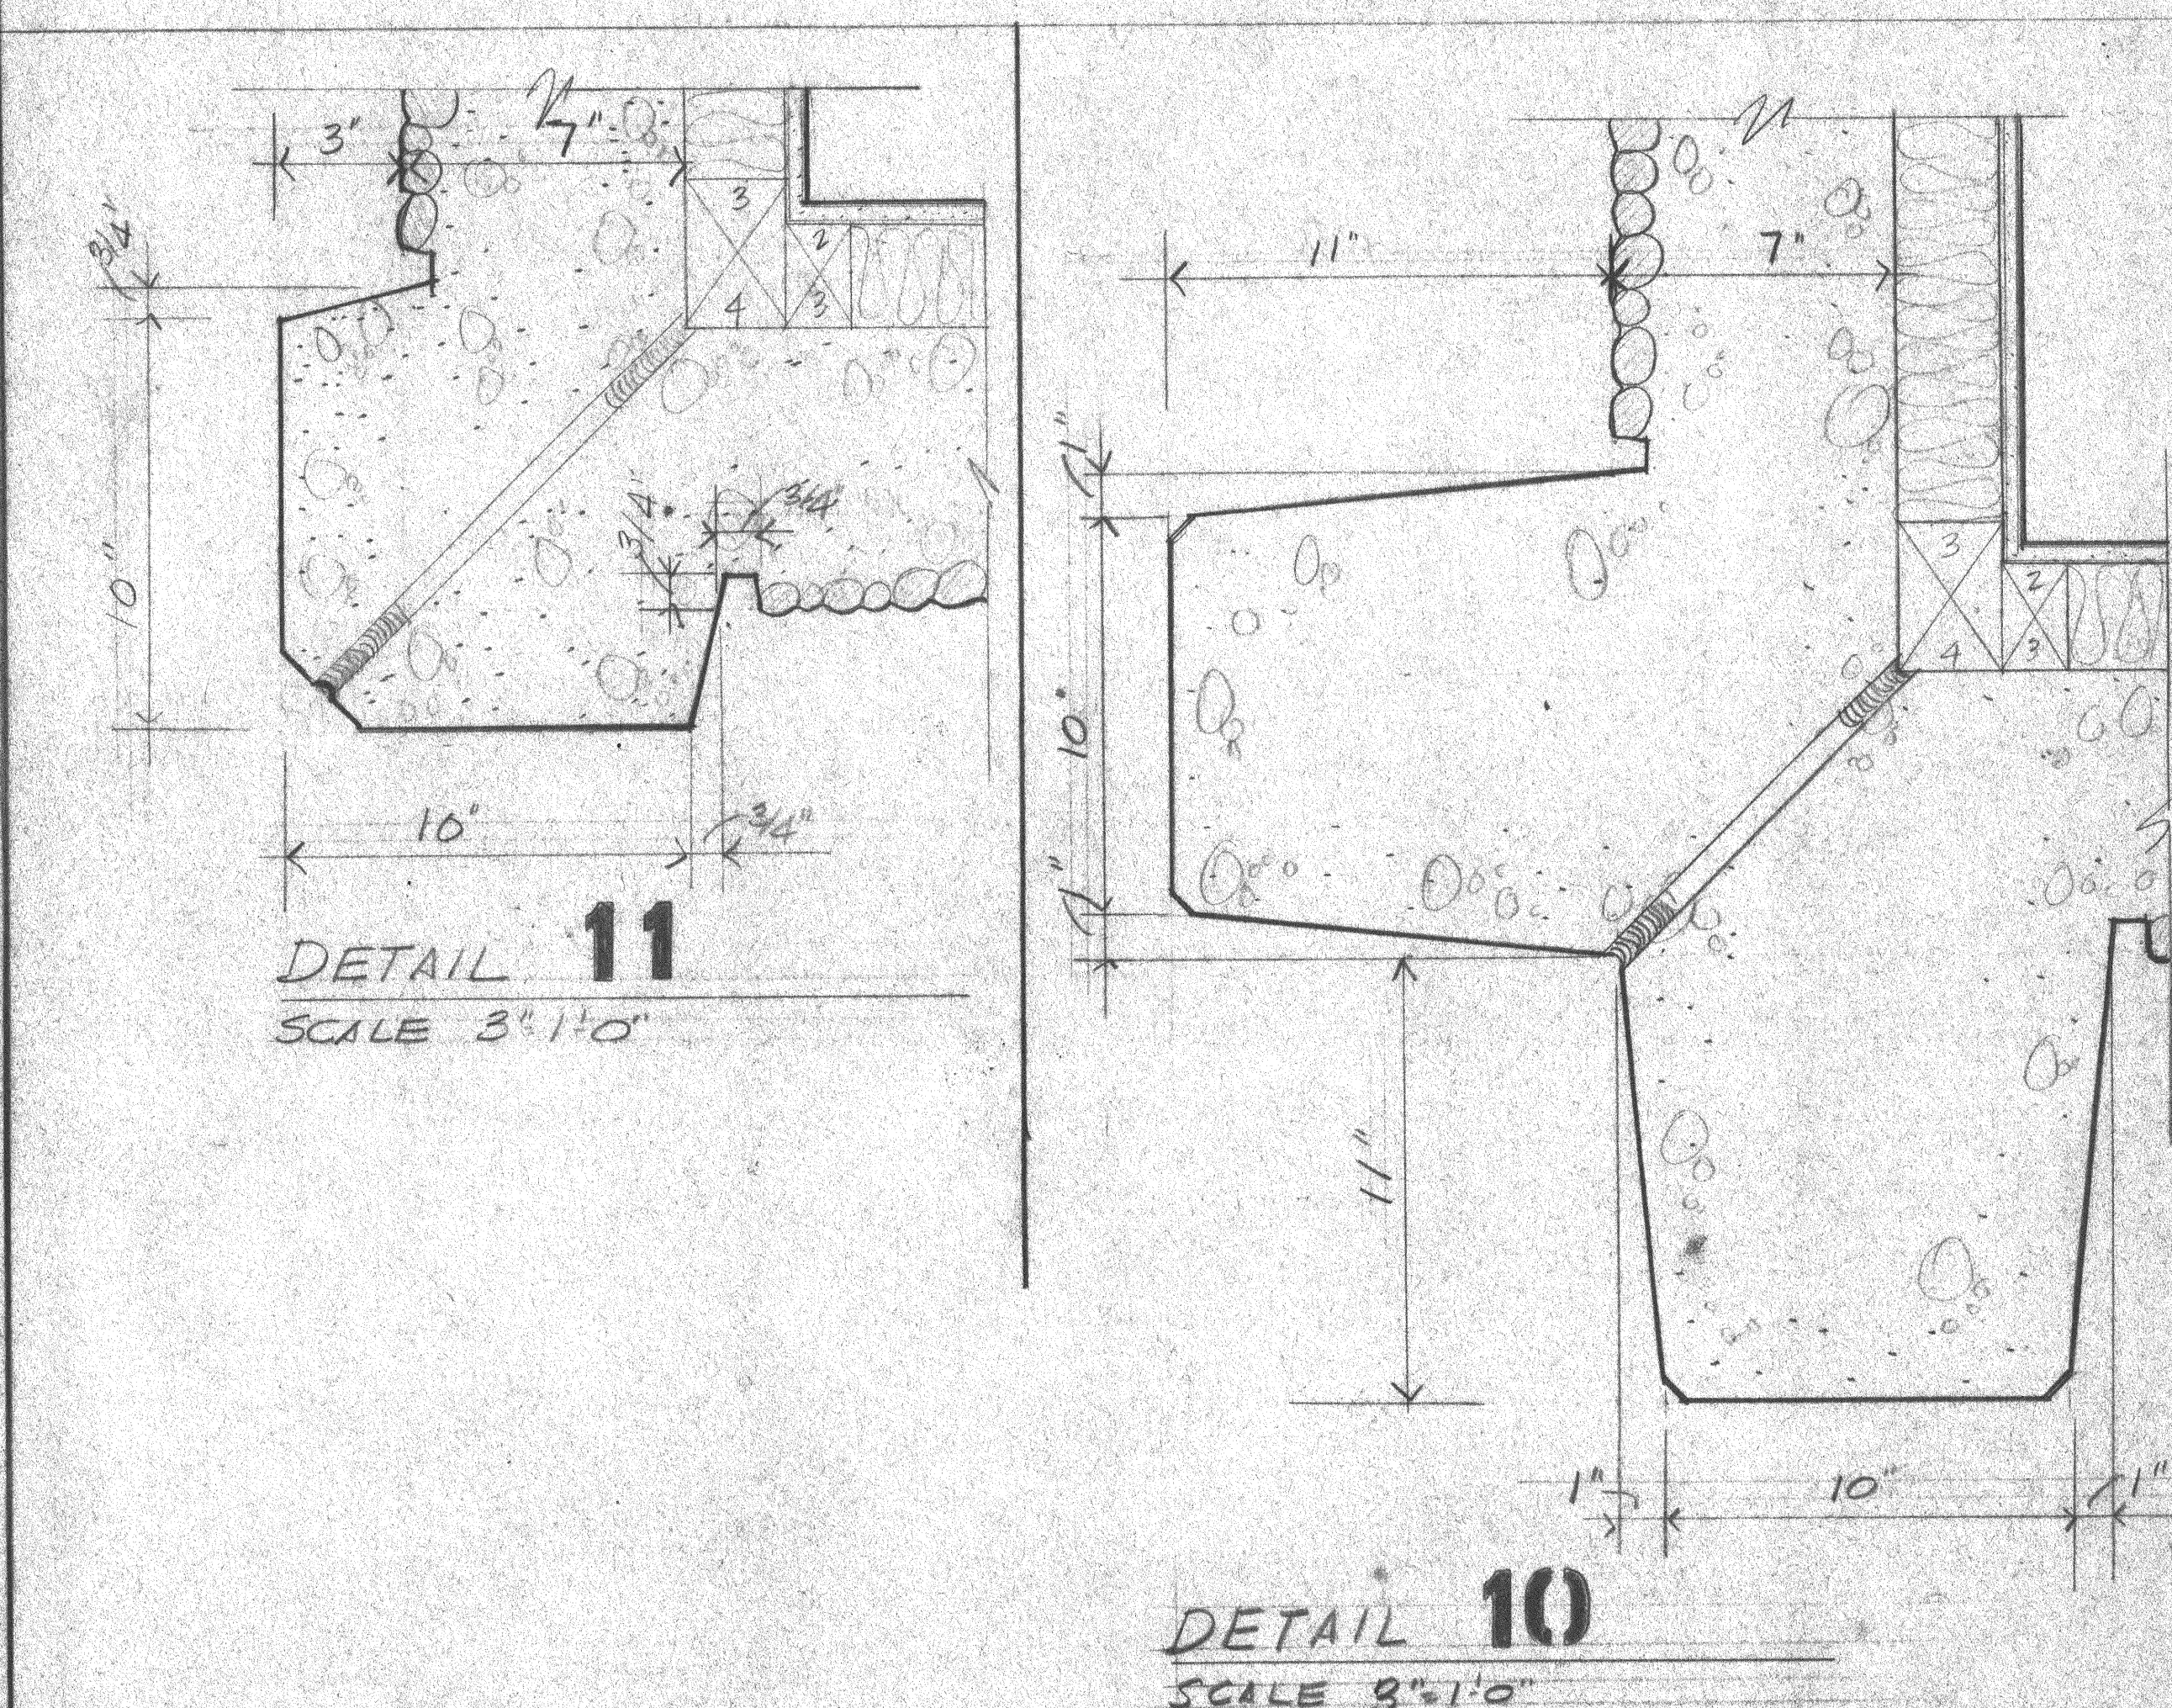


DETAIL 11
SCALE 3\"/>

DETAIL 10
SCALE 3\"/>

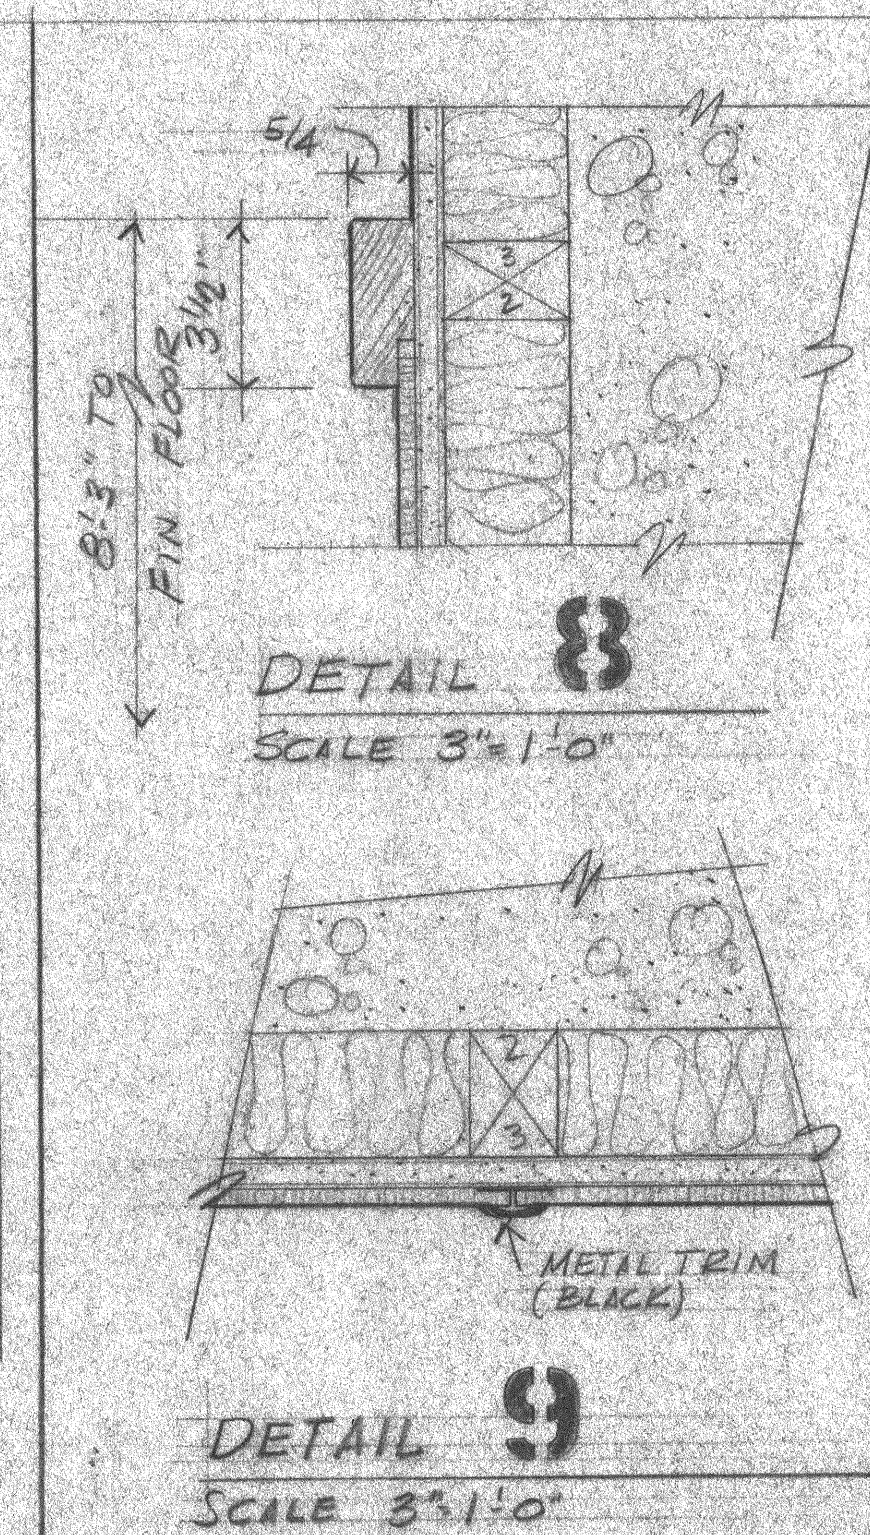


DETAIL 8
SCALE 3\"/>

DETAIL 9
SCALE 3\"/>

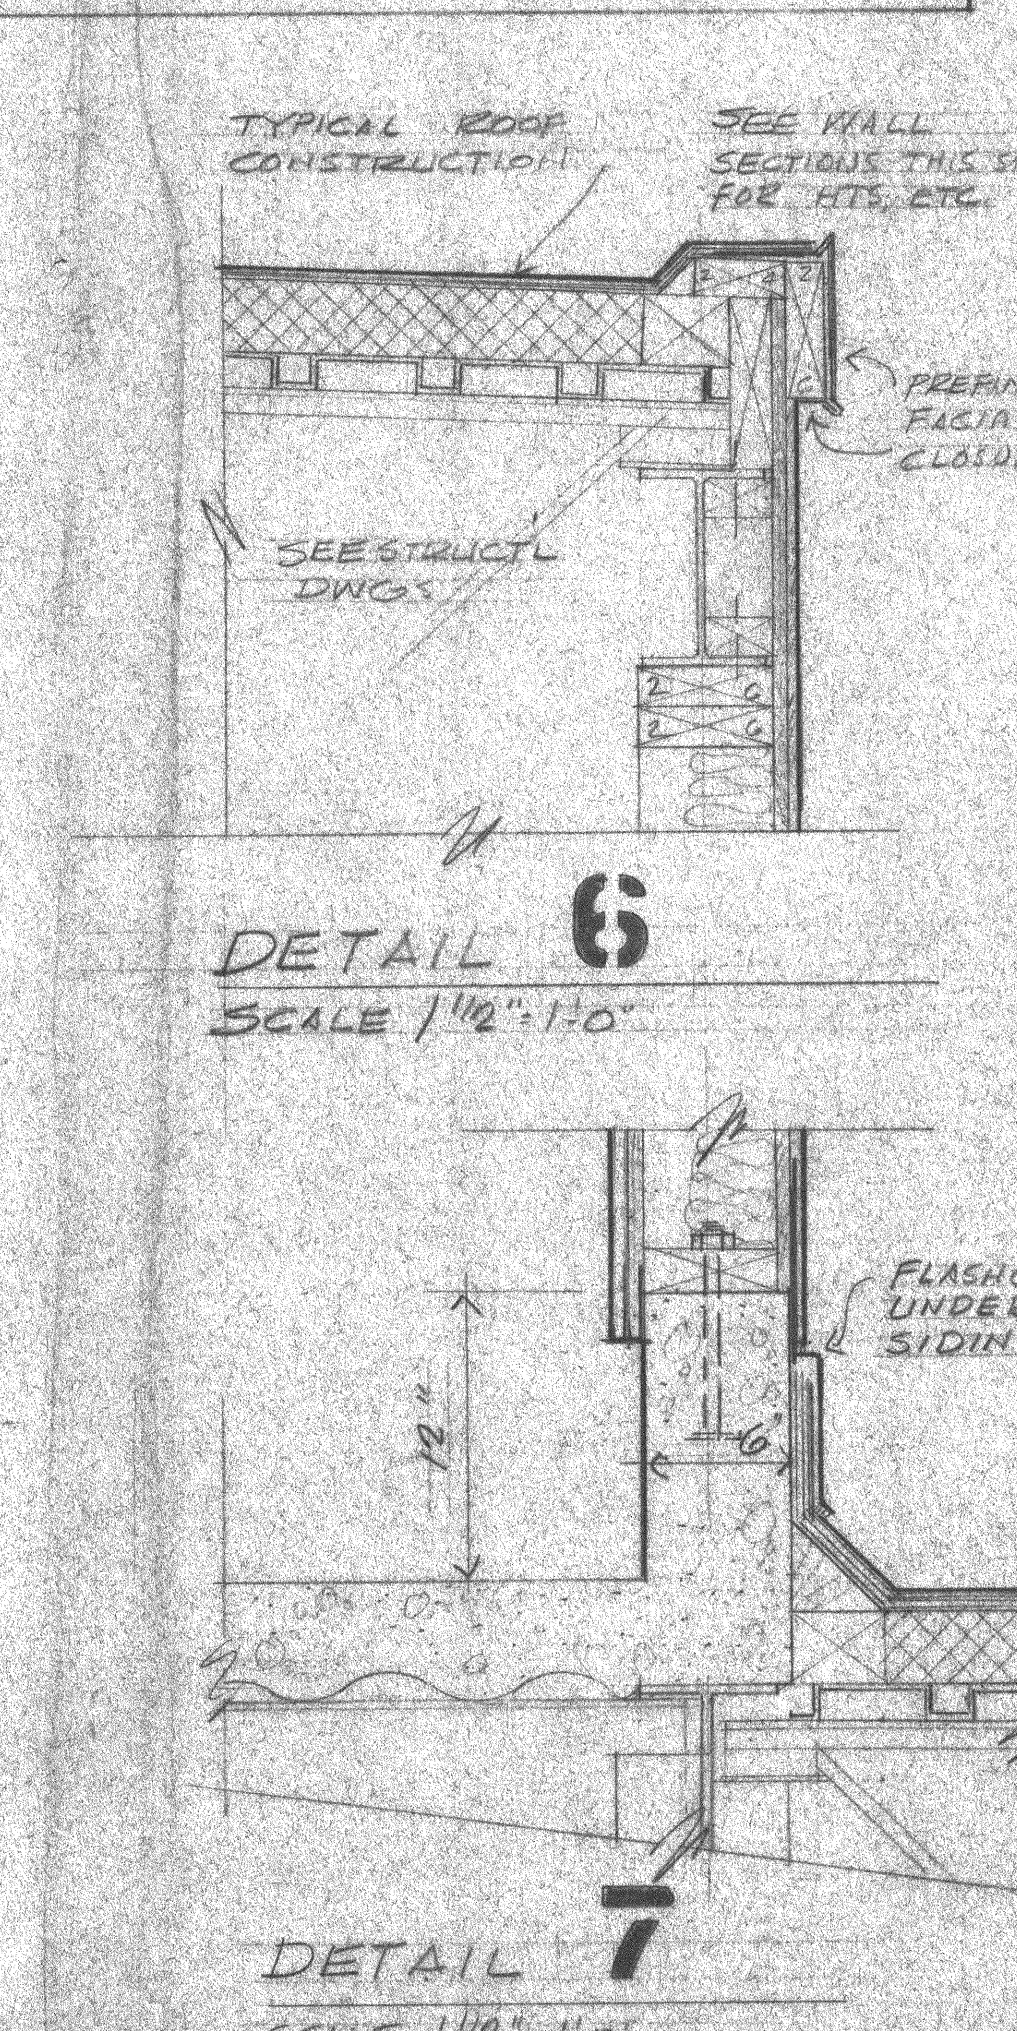


DETAIL 6
SCALE 1\"/>

DETAIL 7
SCALE 1\"/>

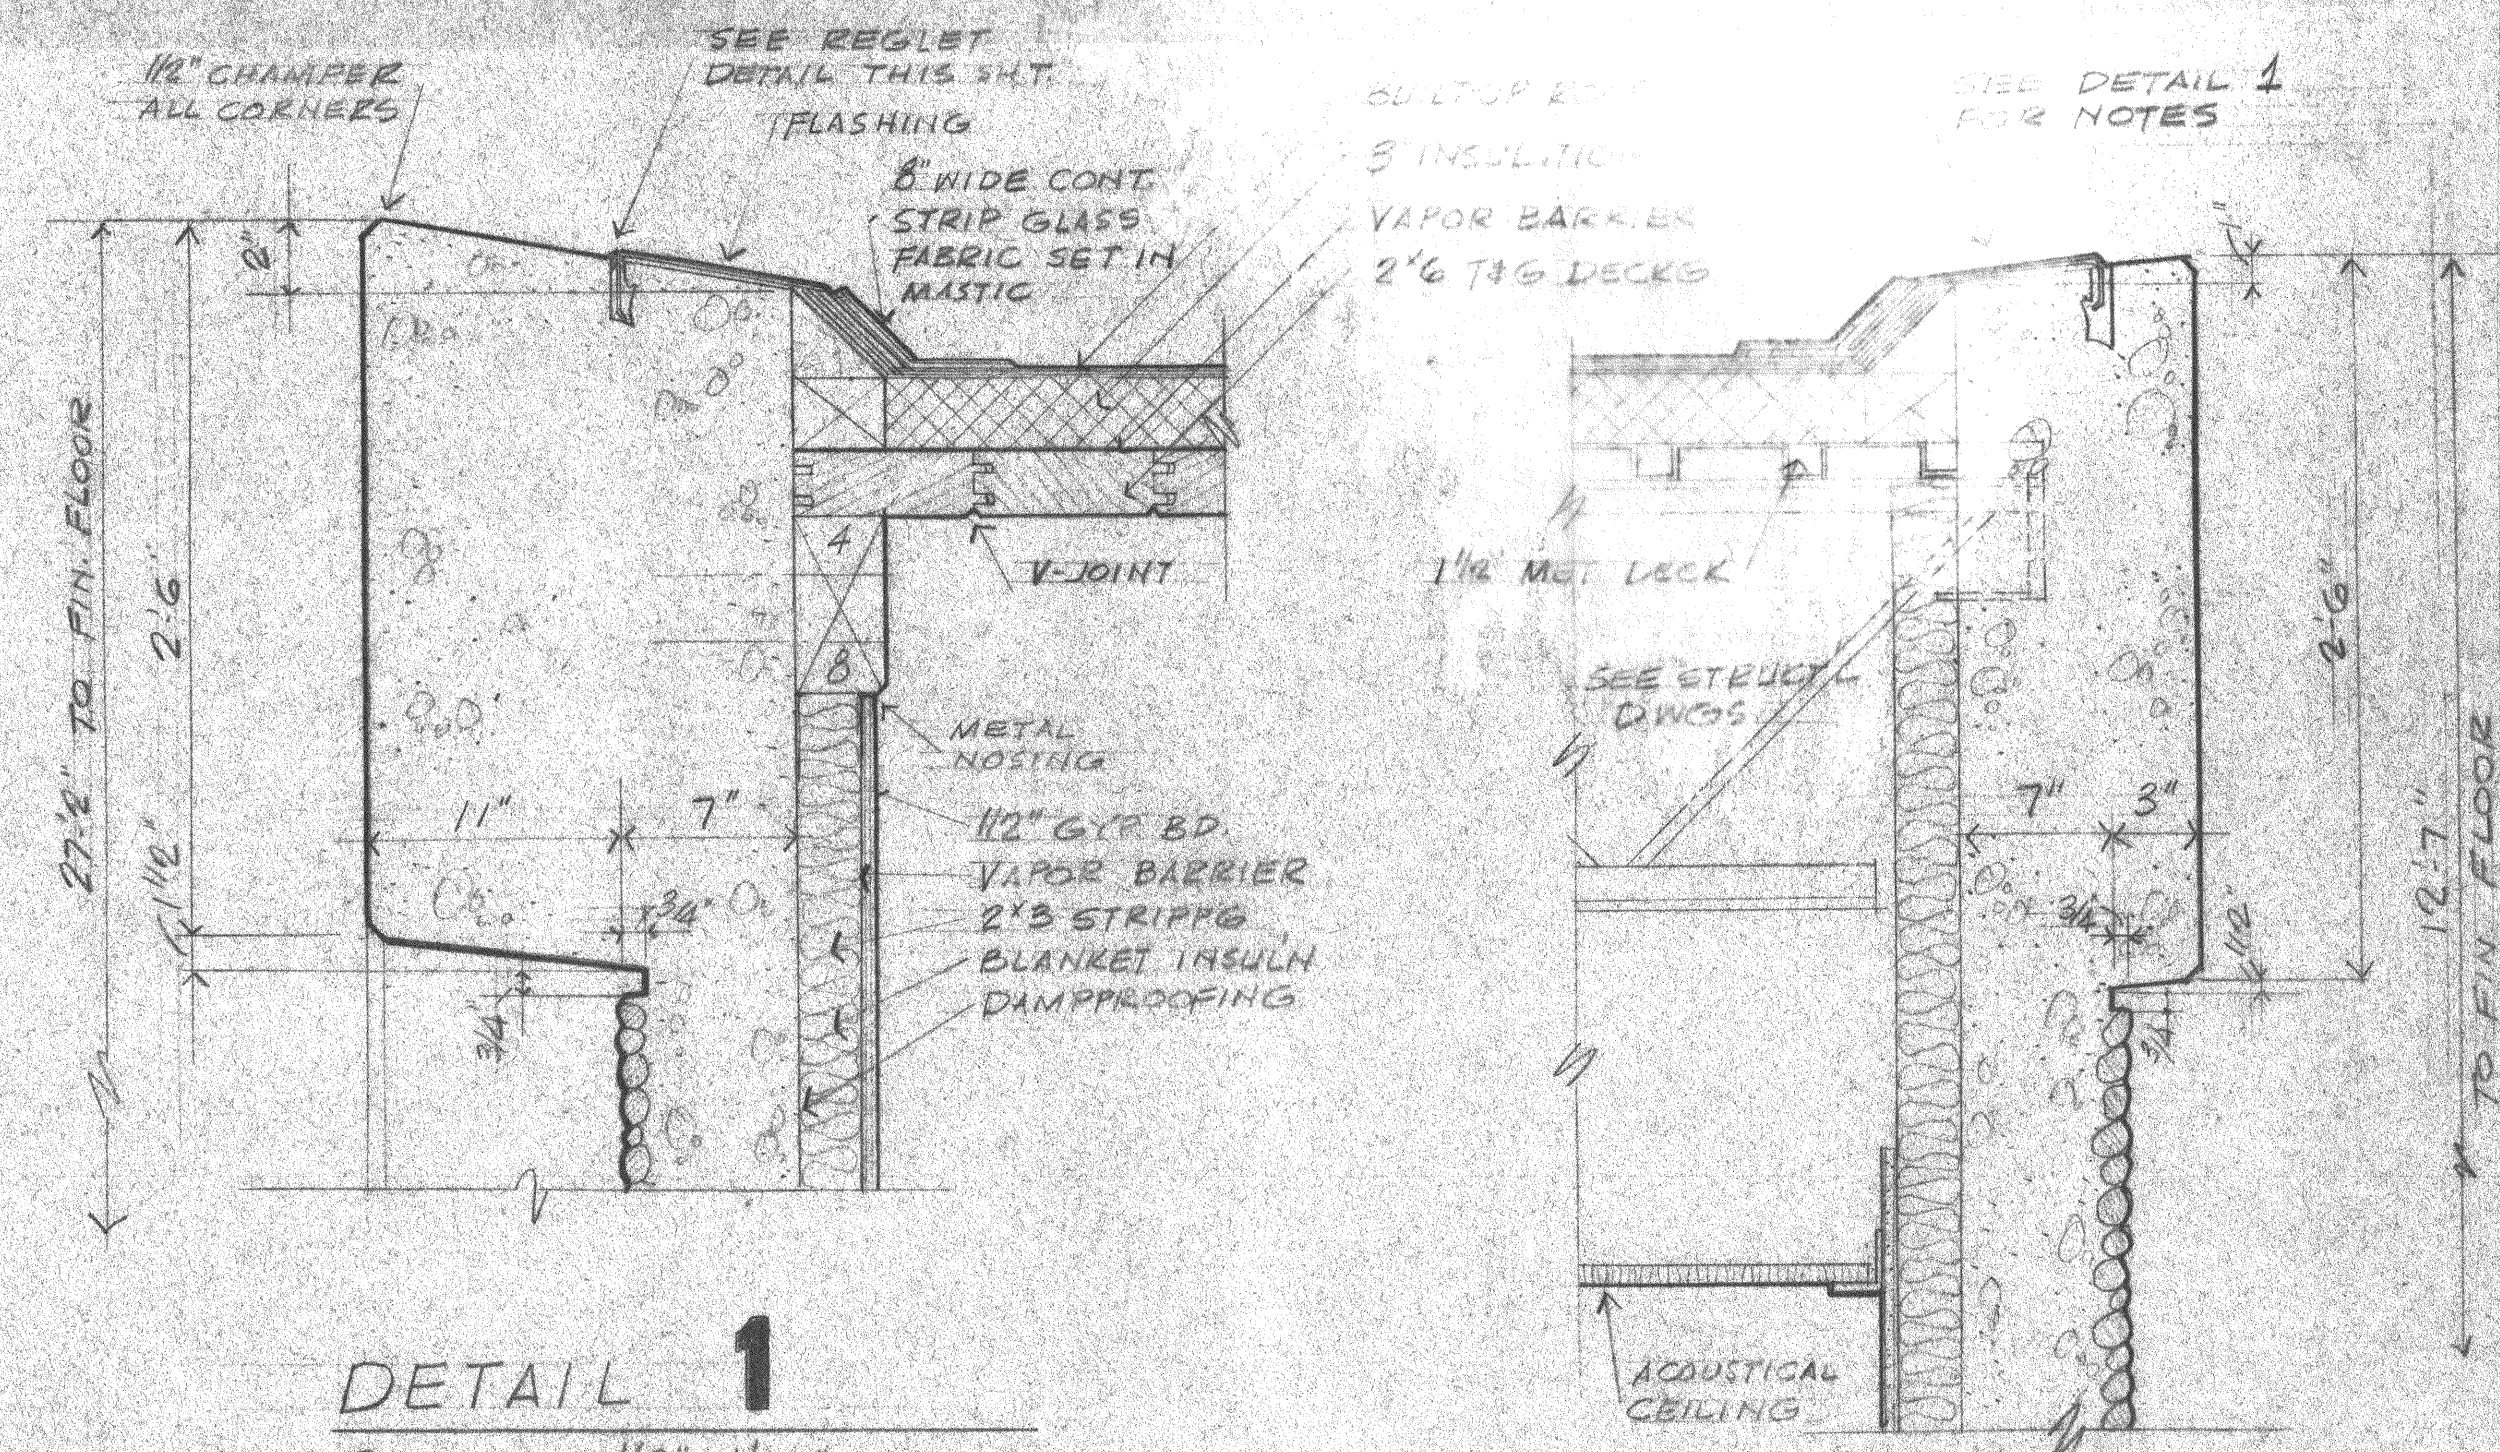


DETAIL 1
SCALE 1\"/>

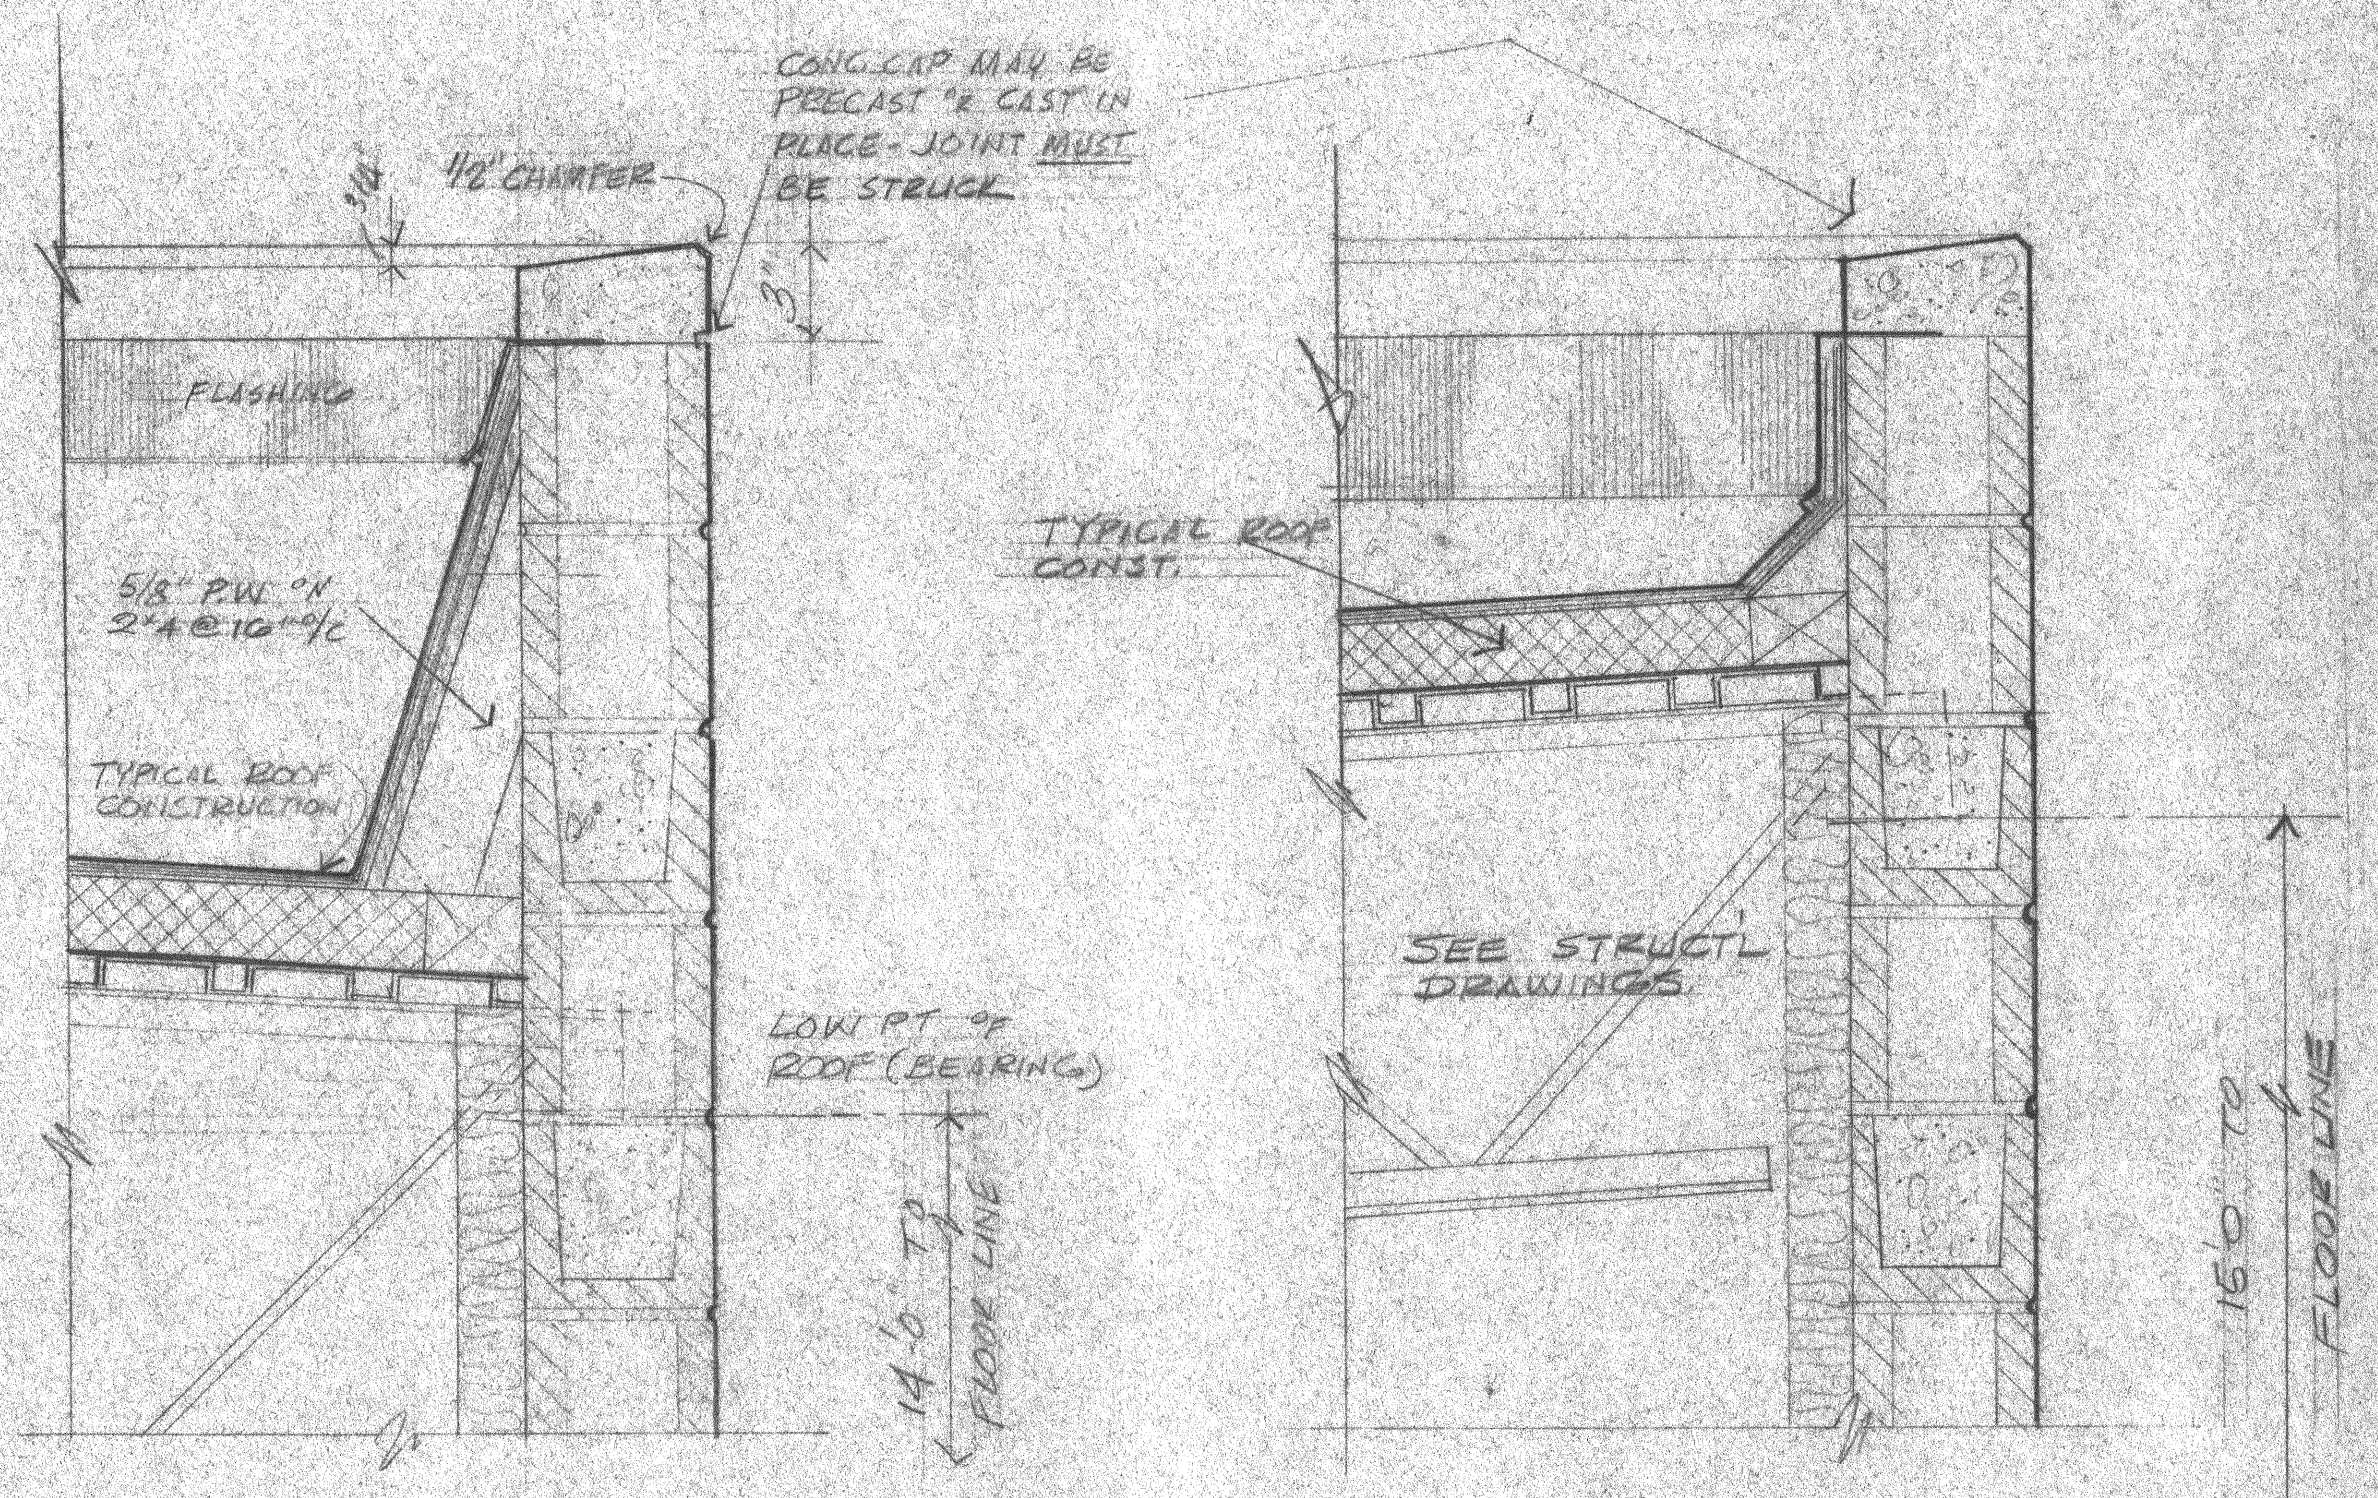


DETAIL 2
SCALE 1\"/>

DETAIL 3
SCALE 1\"/>

DETAIL 4
SCALE 1\"/>

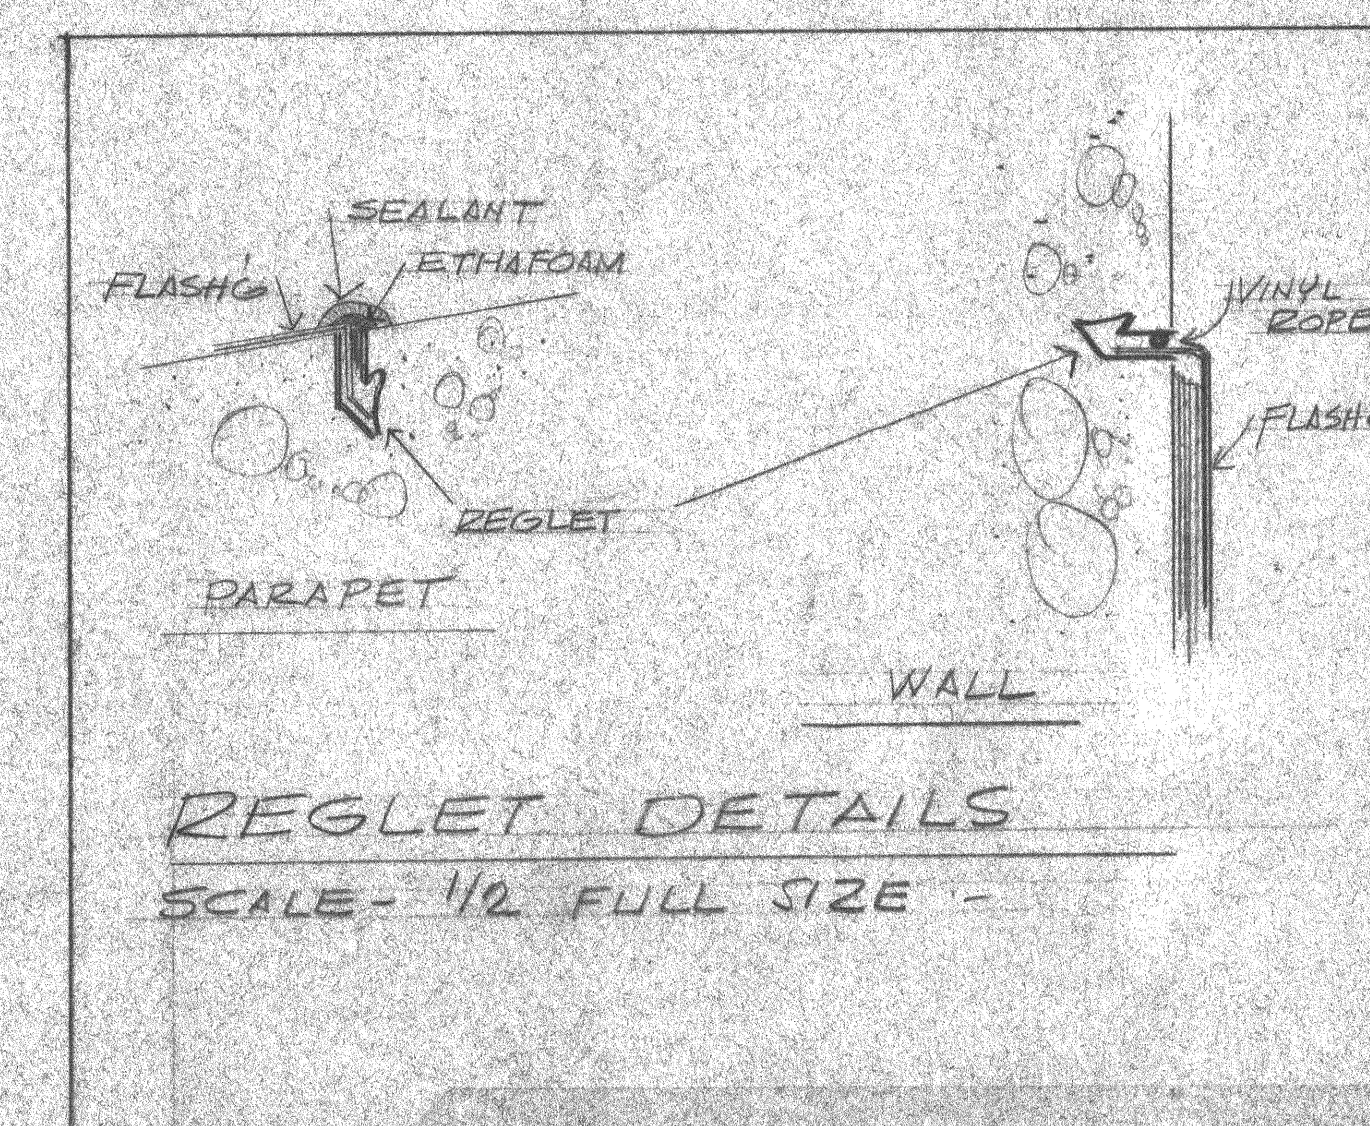

REGLET DETAILS
SCALE - 1/2\"/>

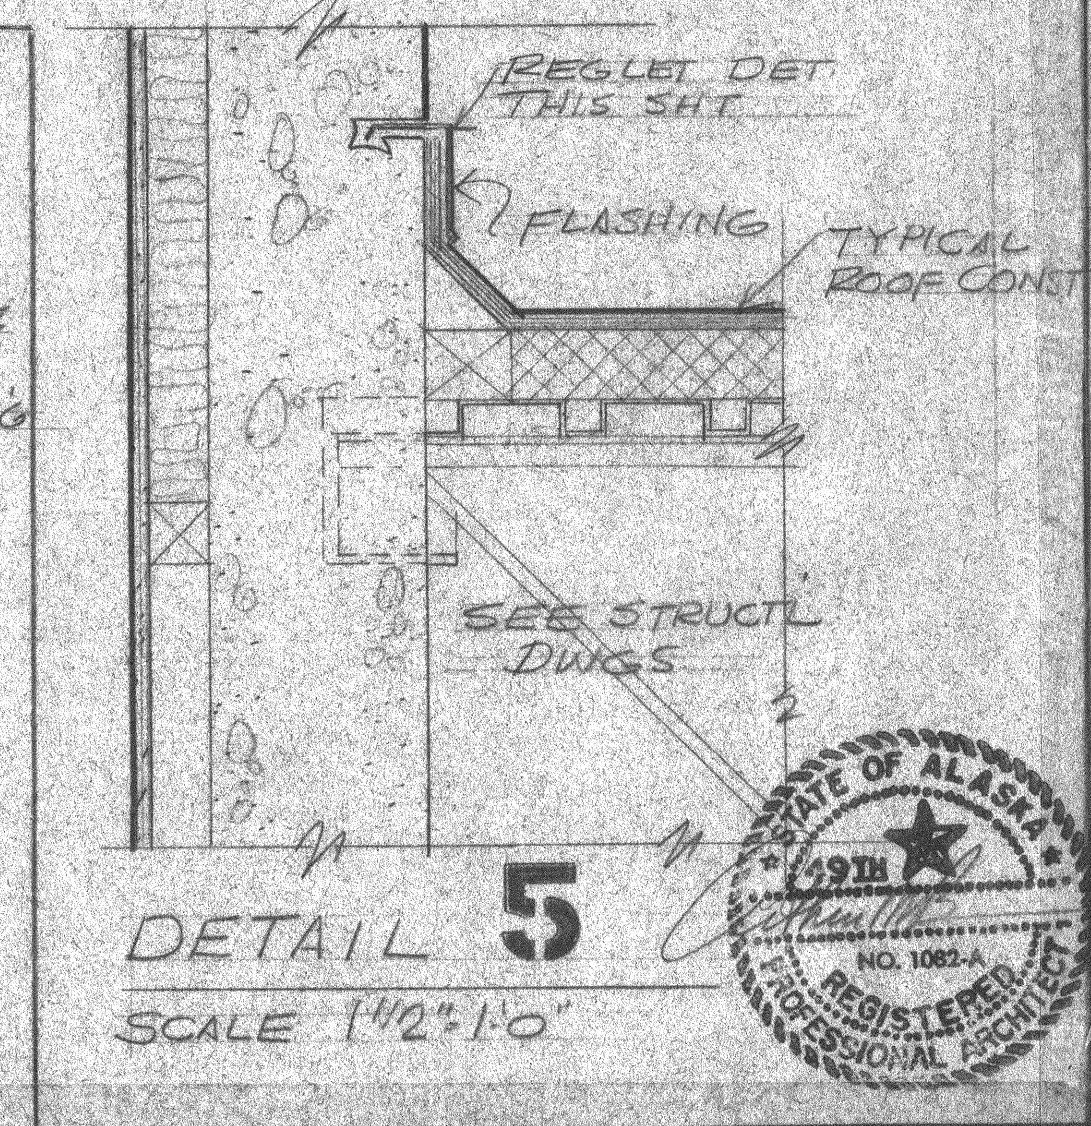

DETAIL 5
SCALE 1\"/>

EDUCATIONAL UNIT FOR ALCANTRA YOUTH CAMP
WASILLA, ALASKA
PROJECT NO. DBA-G-0221, DIVISION OF BUILDINGS
DEPT. OF PUBLIC WORKS, STATE OF ALASKA

DATE
1 APRIL 71
JOB
7011
DRAWN BY
11/73

ARTHUR M. BUNNELL, ARCHITECT, A.I.A.
1689 C ST. SUITE 142 ANCHORAGE, ALASKA 99501

SHEET
A-14
OF 12 SHEETS