


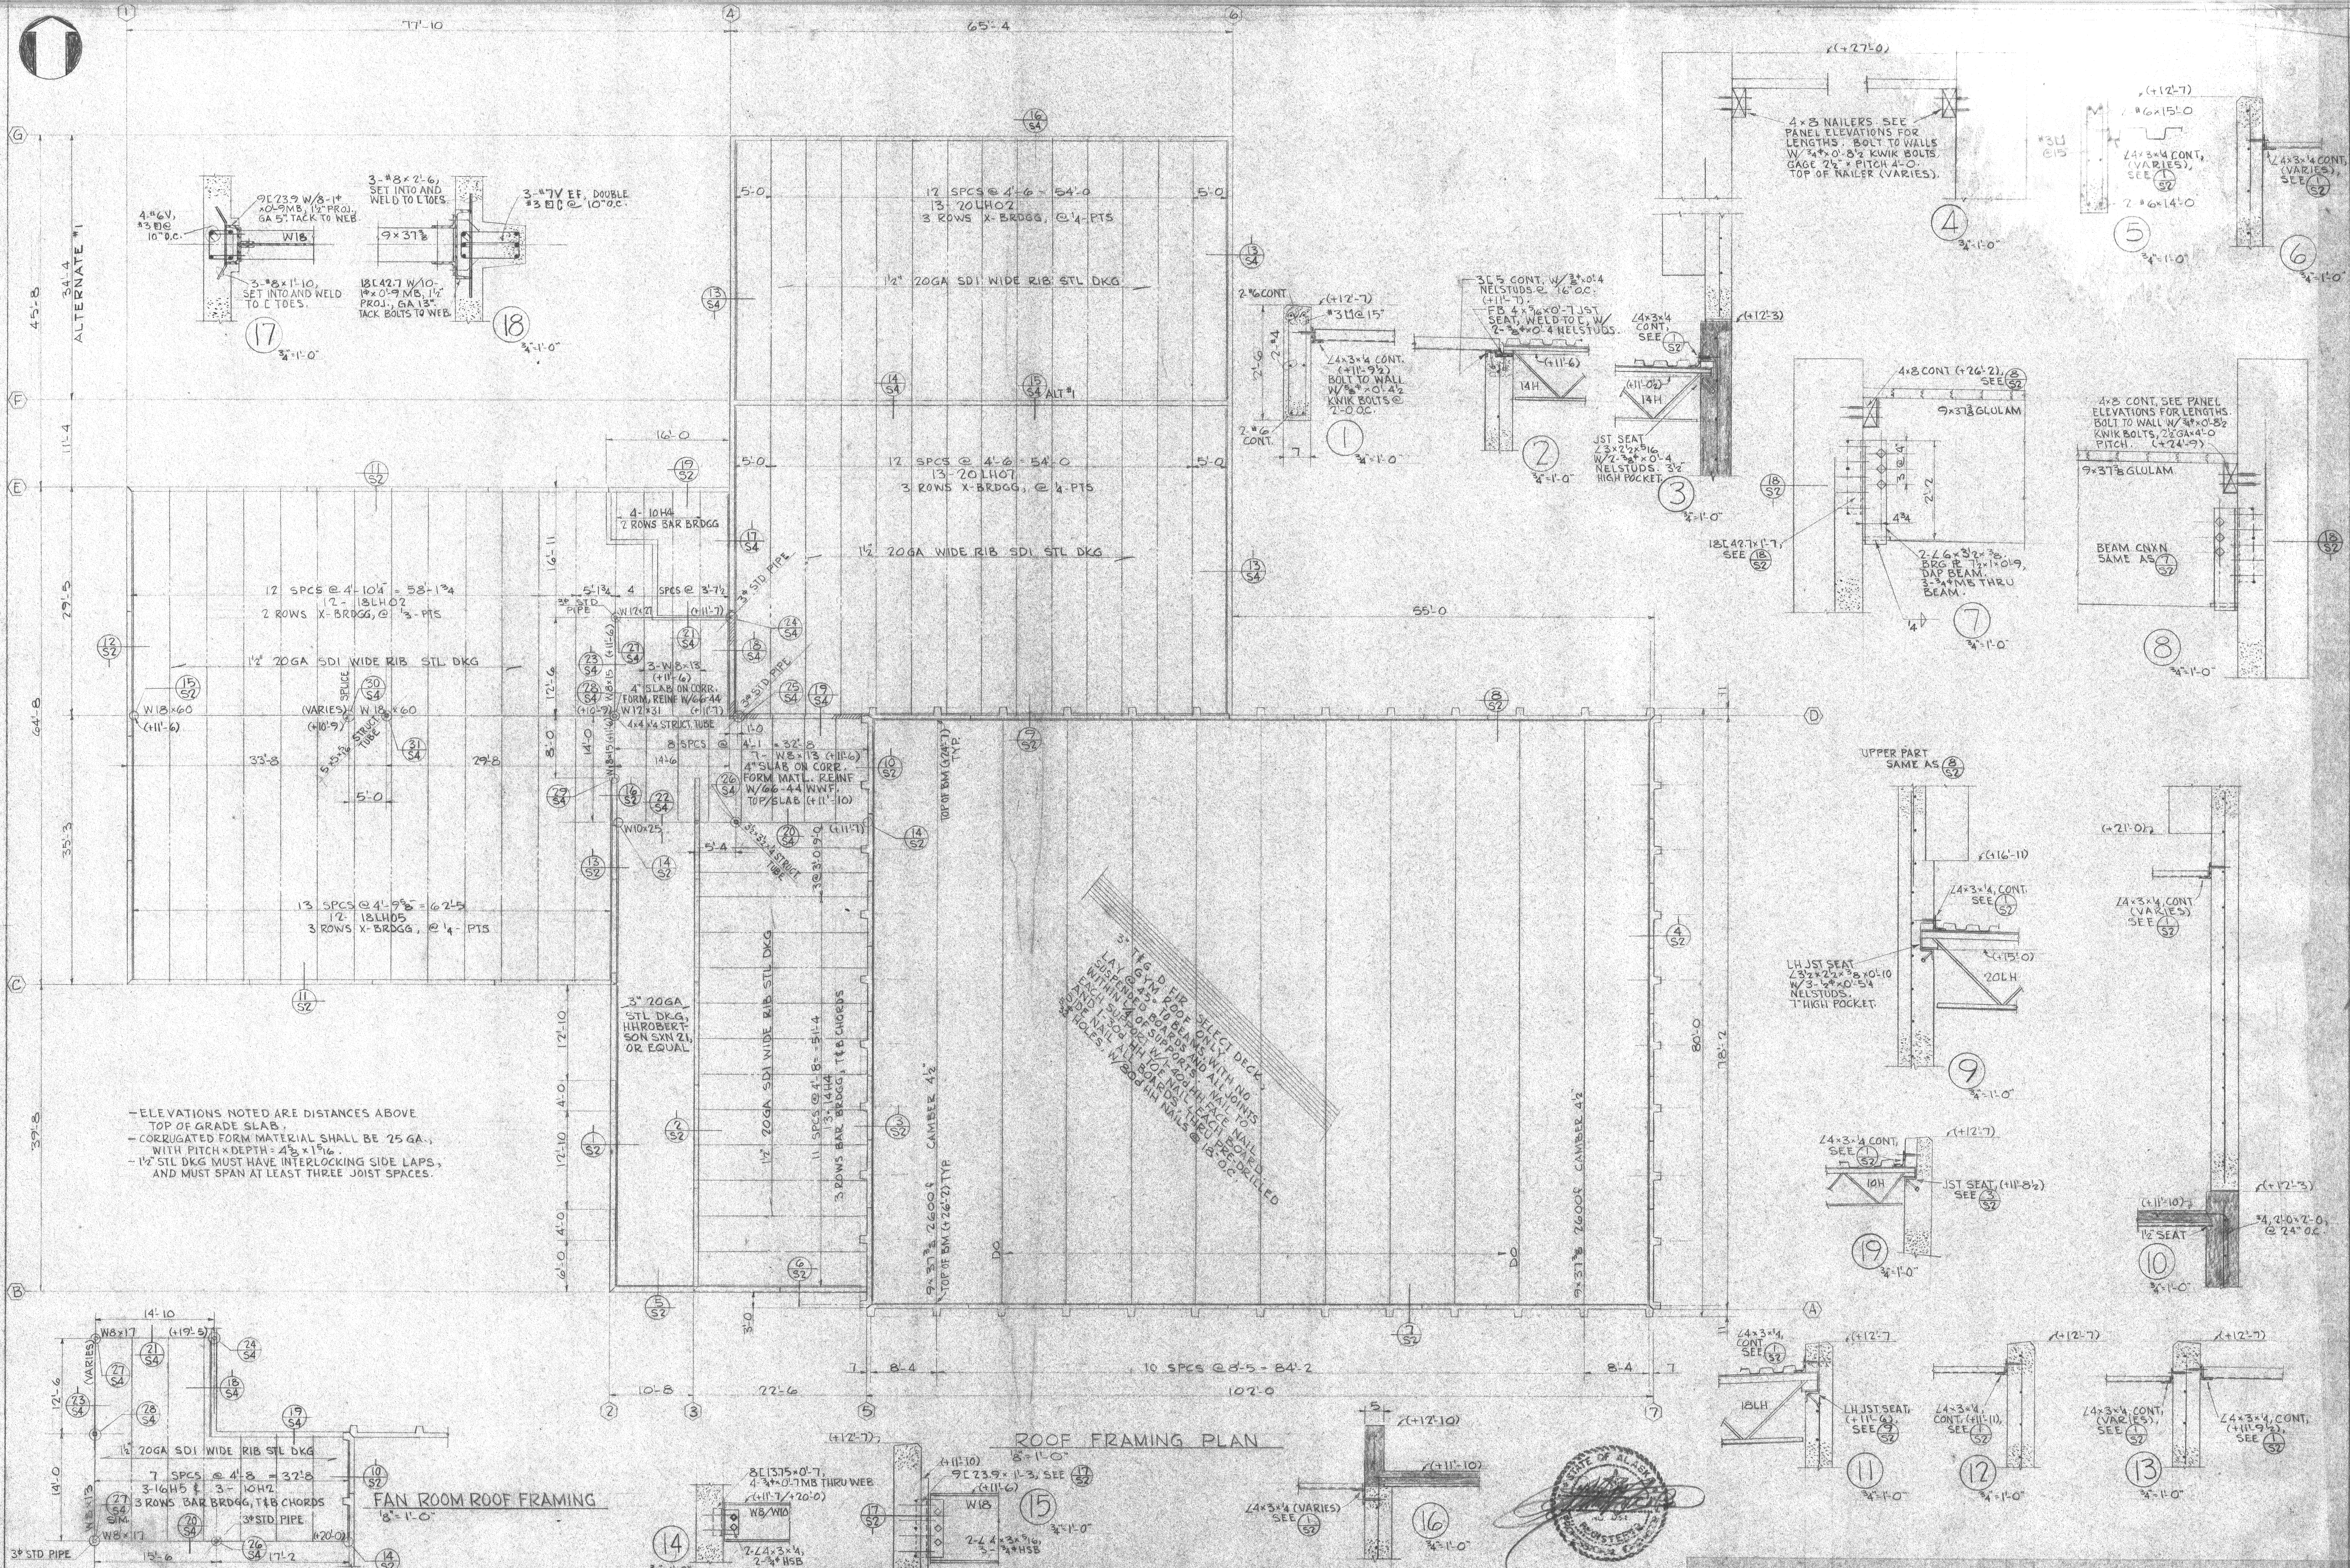

# FRAMING PLANS AND DETAILS

EDUCATIONAL UNIT FOR ALCANTRA YOUTH CAMP  
 WASILLA, ALASKA  
 PROJECT NO. DBA-6-0221, DIVISION OF BUILDINGS  
 DEPT. OF PUBLIC WORKS, STATE OF ALASKA

DATE  
 1 APRIL 71  
 JOB  
 2017  
 DRAWN BY  
 JACOBS

ARTHUR M. BUNNELL, ARCHITECT, A.I.A.  
 1689 C' ST. SUITE 142 ANCHORAGE, ALASKA 99501

SHEET  
 S2  
 OF 4 SHEETS