


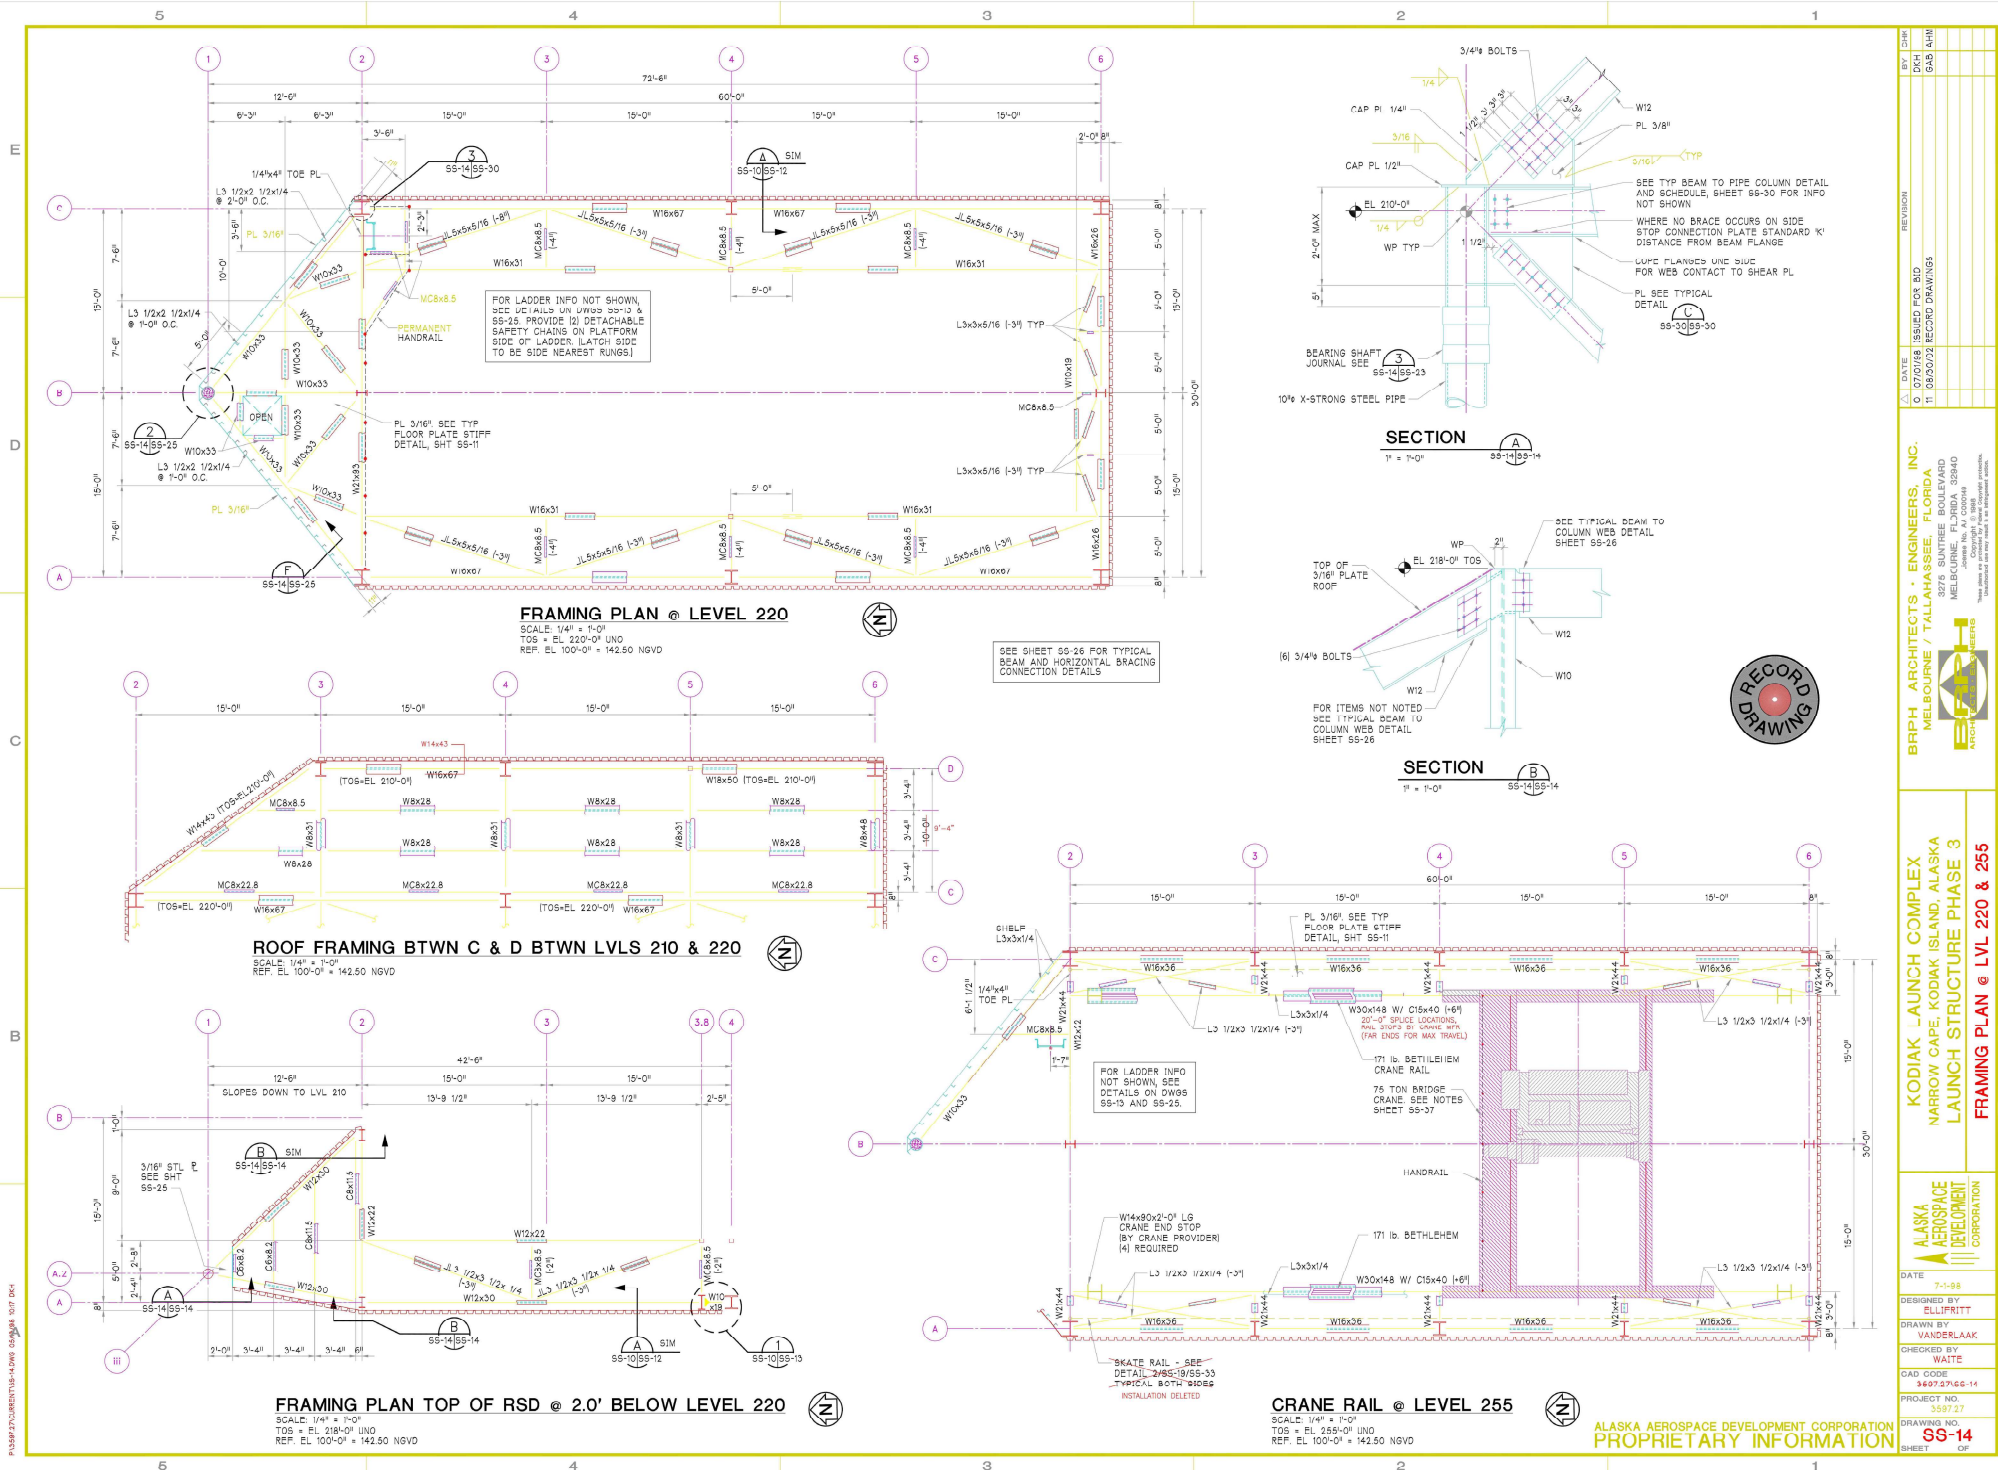

DATE	7-1-98
DESIGNED BY	BLUMHART
DRAWN BY	VANDERLAAR
CHECKED BY	WATTE
CAD CODE	349727165-14
PROJECT NO.	3597-23
DRAWING NO.	SS-14
SHEET	OF

BRPH ARCHITECTS • ENGINEERS, INC.
 MELBOURNE / TALLAHASSEE, FLORIDA
 3278 SUTREE BOULEVARD
 MELBOURNE, FLORIDA 32940
 Copyright © 1998
 This drawing and any part hereof are the property of BRPH.

KODIAK LAUNCH COMPLEX
 NARROW CAPE, KODIAK ISLAND, ALASKA
LAUNCH STRUCTURE PHASE 3
FRAMING PLAN @ LVL 220 & 255

ALASKA AEROSPACE DEVELOPMENT CORPORATION