
Once a Week

Twice a Month

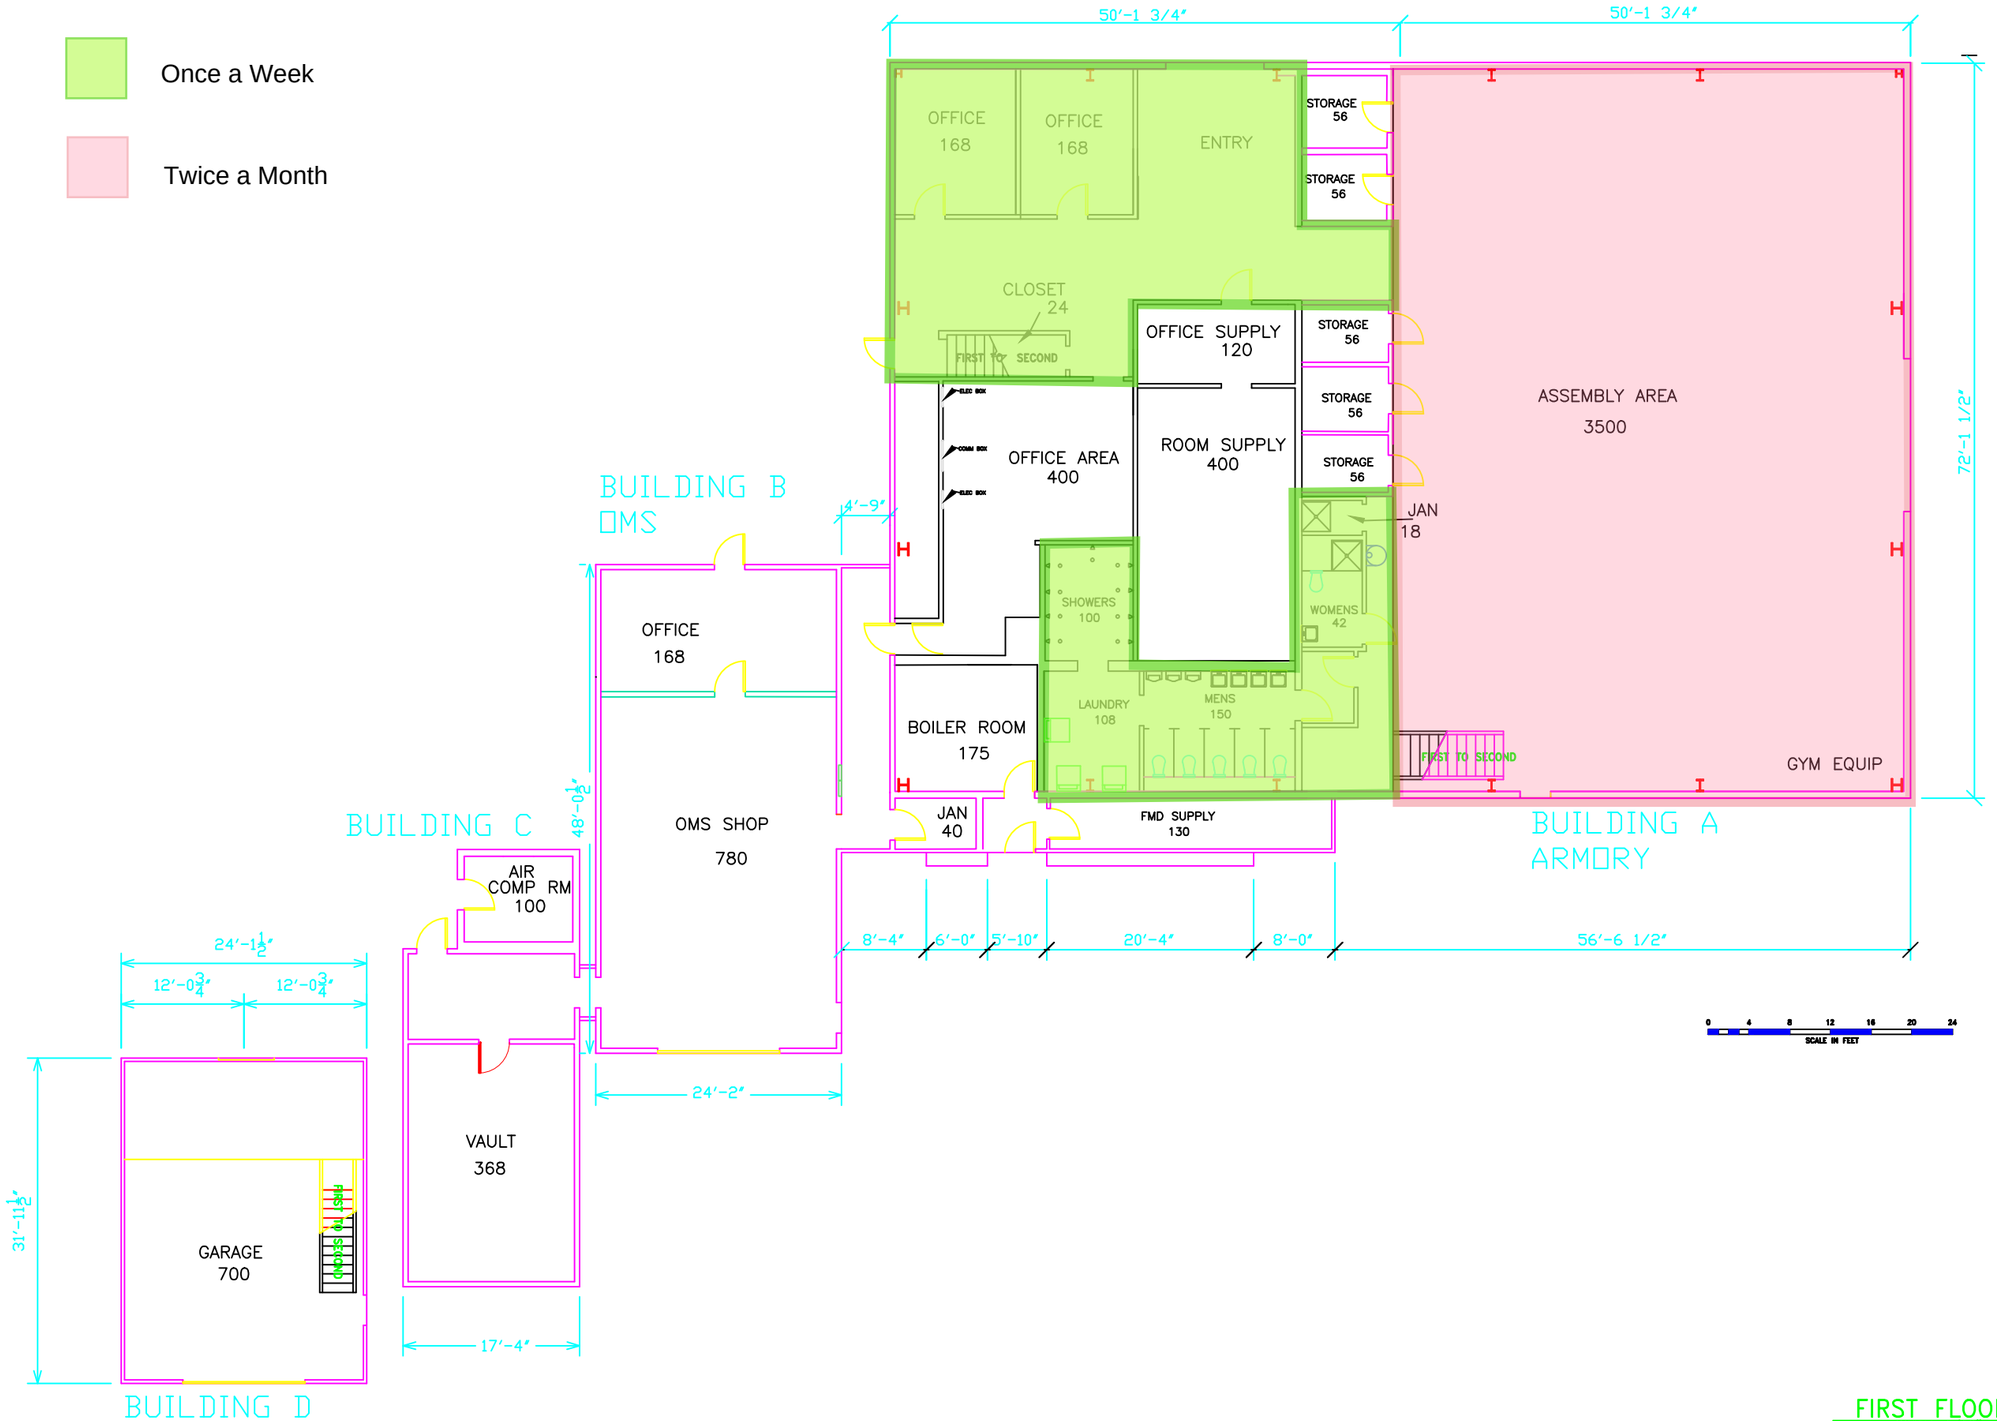

FIRST FLOOR PLAN
SCALE: 1/16" = 1'-0"

STATE OF ALASKA
DEPARTMENT OF MILITARY AND VETERANS AFFAIRS
FACILITIES MANAGEMENT DIVISION
DMVA/FMD
ALASKA
SITKA
Sitka Armory
First Floor Plan
DRAWING A1
2 OF 2
9/11/17