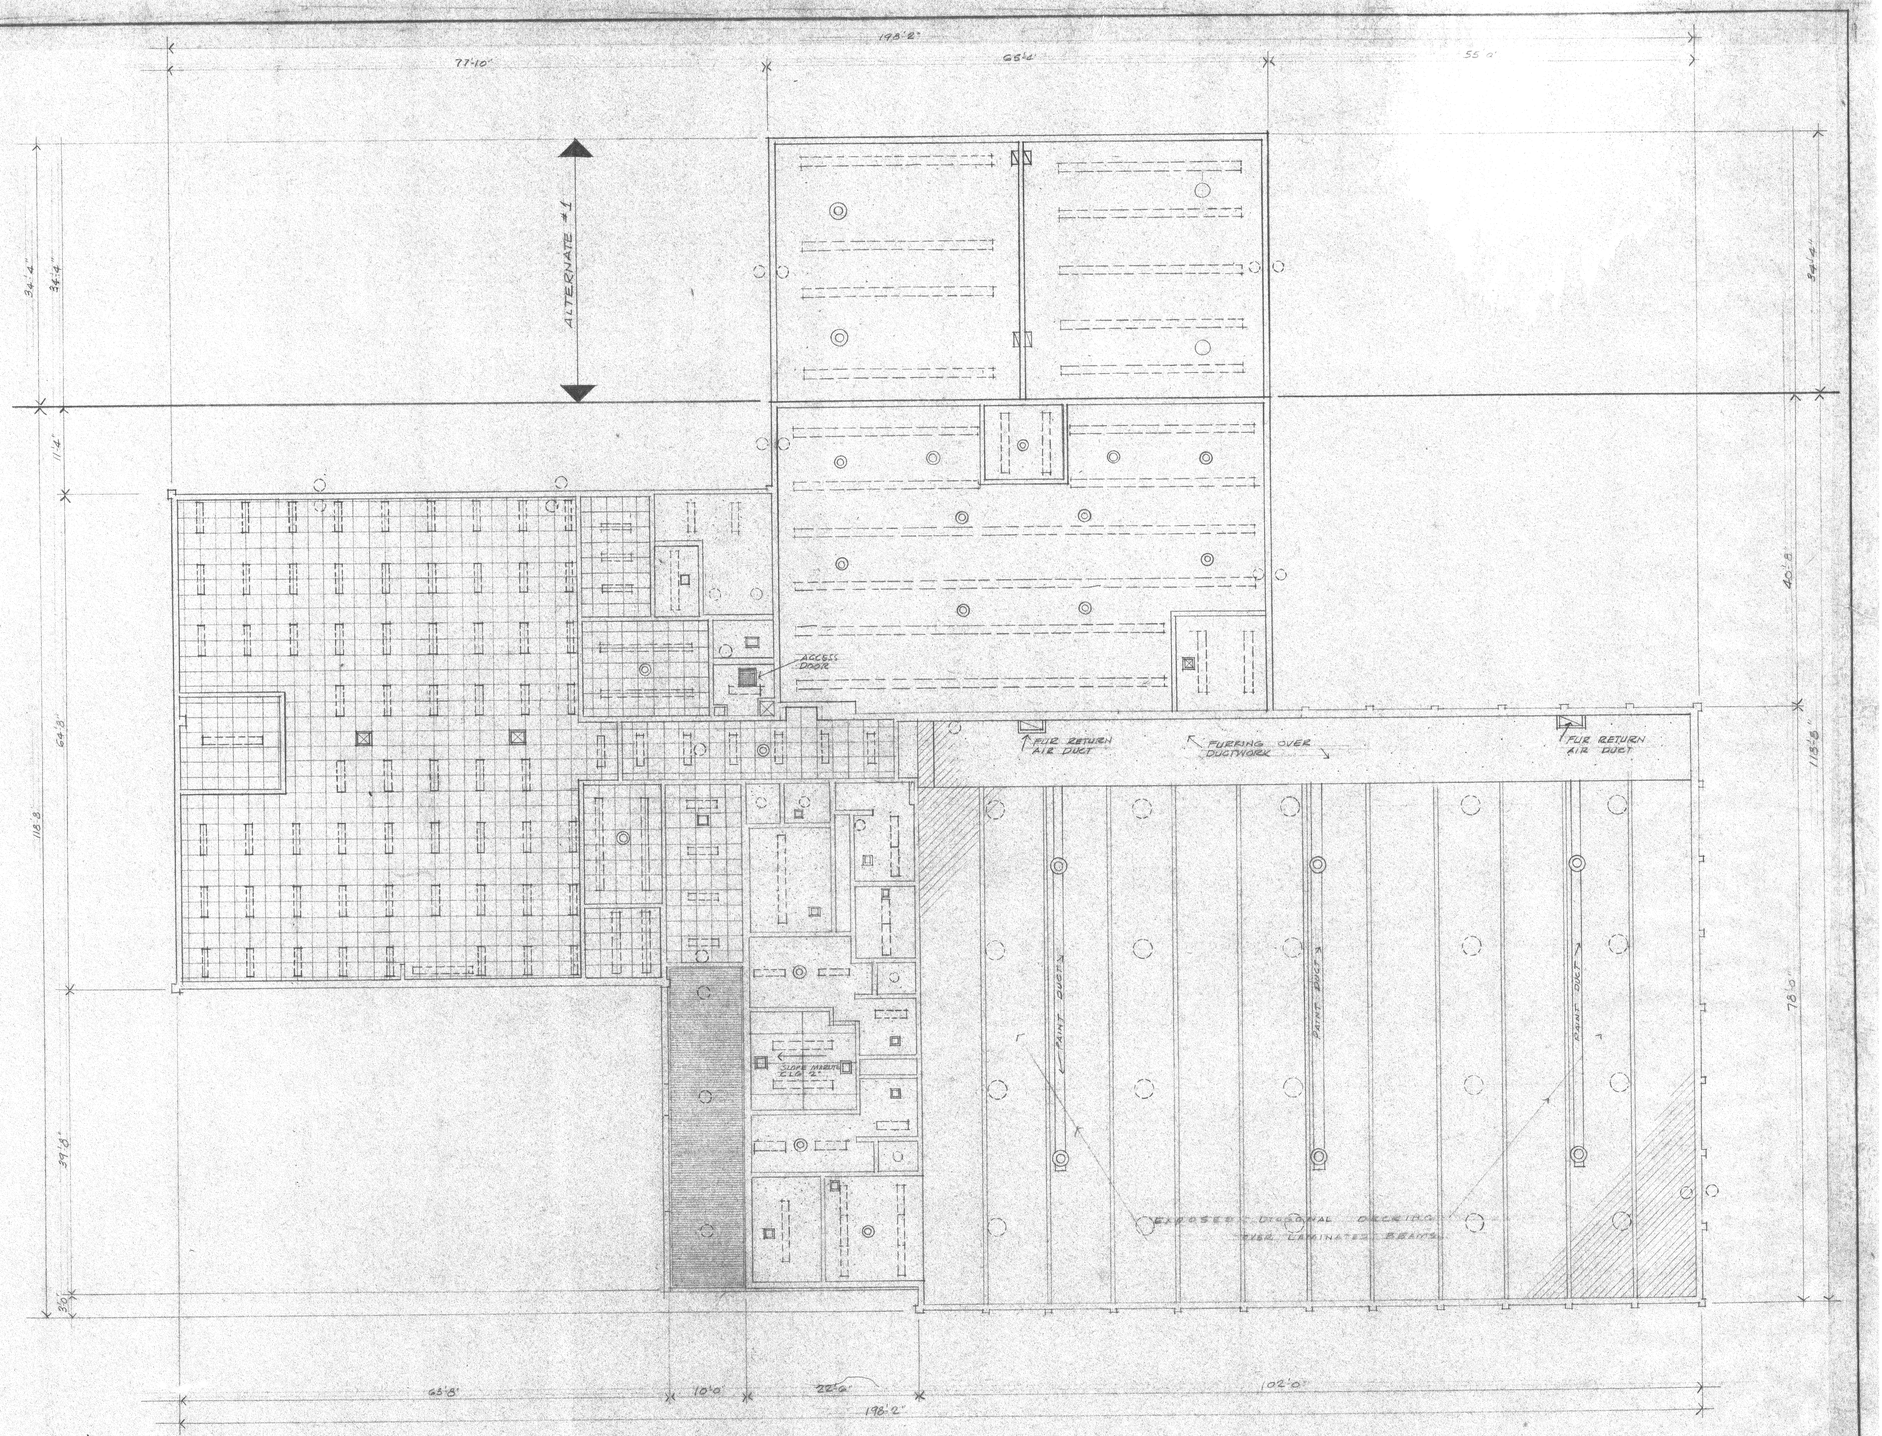

REFLECTED CEILING PLAN

SCALE 1/8" = 1'-0"

STATE OF ALASKA 49TH REGISTERED ARCHITECT NO. 1033-A

EDUCATIONAL UNIT FOR ALCANTRA YOUTH CAMP
WASILLA, ALASKA

PROJECT NO. DBA-G-0221, DIVISION OF BUILDINGS
DEPT. OF PUBLIC WORKS, STATE OF ALASKA

DATE: 1 APRIL 71
JOB: 7011
DRAWN BY: AMB

ARTHUR M. BUNNELL, ARCHITECT, A.I.A.
1689 'C' ST. SUITE 142 ANCHORAGE, ALASKA 99501

SHEET A-4
OF 14 SHEETS

STANPRO PRODUCTS INC. PORT WASHINGTON, N.Y.