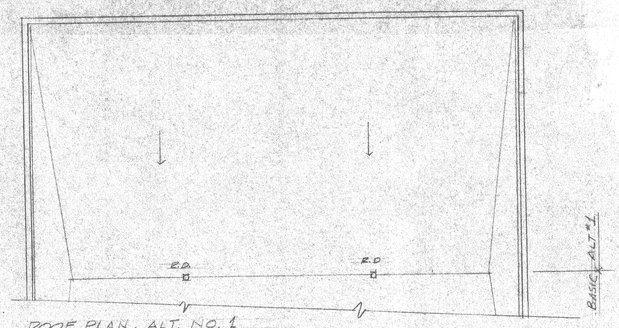

ROOF PLAN. ALT. NO. 1
SCALE 1/8" 1'-0"

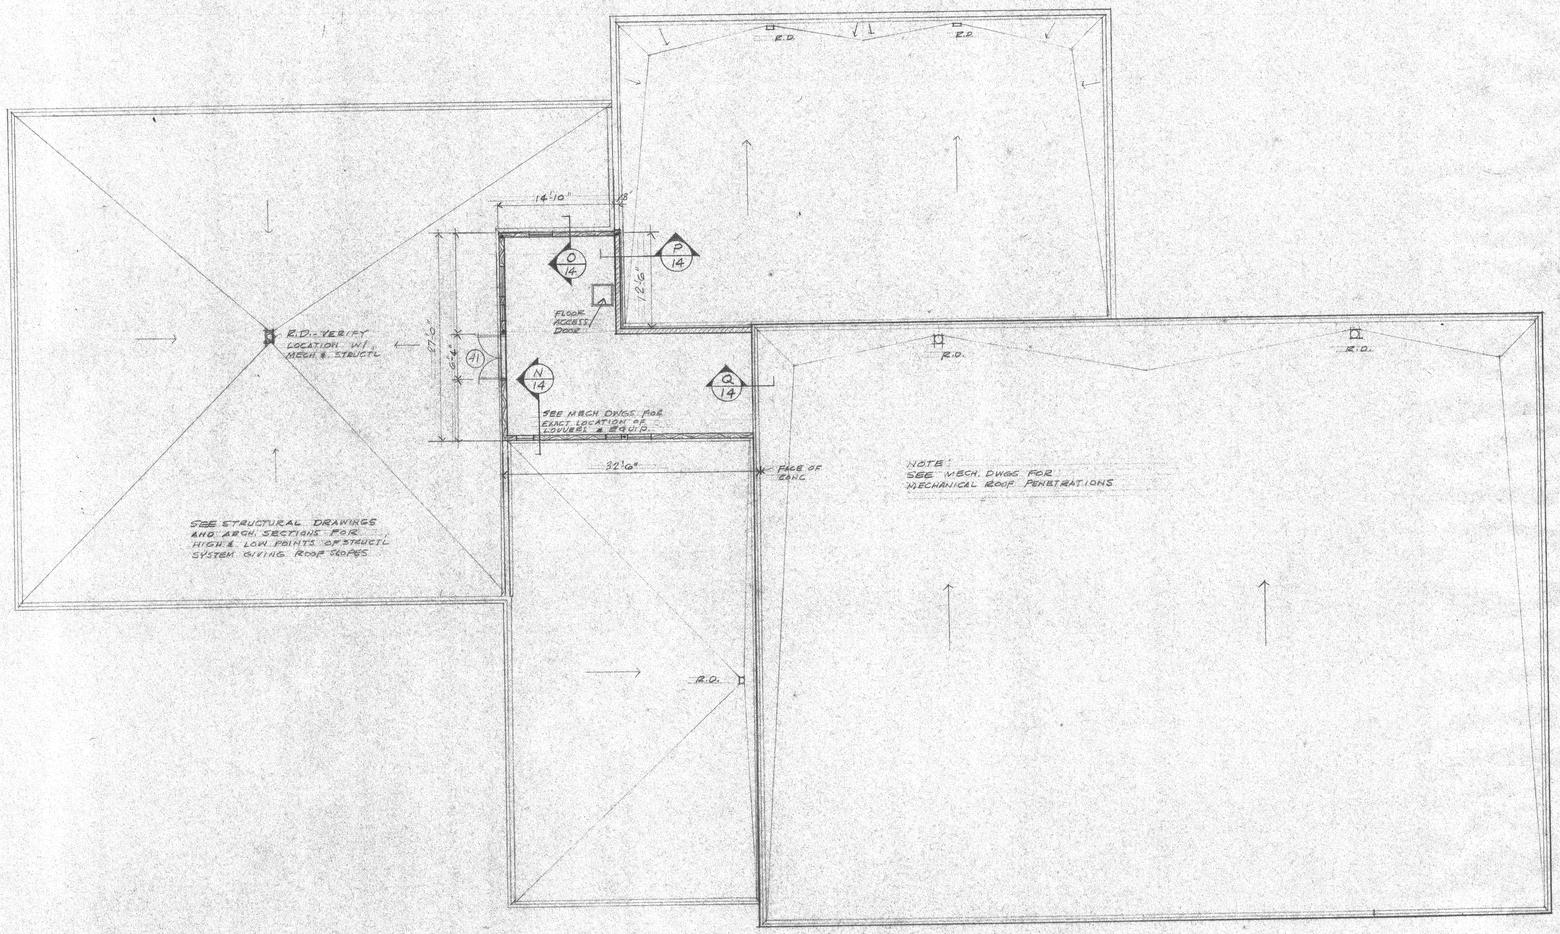

ROOF PLAN
SCALE 1/8"=1'-0"

STATE OF ALASKA 49TH REGISTERED NO. 1082-A PROFESSIONAL ARCHITECT

EDUCATIONAL UNIT FOR ALCANTRA YOUTH CAMP
WASILLA, ALASKA
PROJECT NO. DBA-S-0221, DIVISION OF BUILDINGS
DEPT. OF PUBLIC WORKS, STATE OF ALASKA

DATE	1 APRIL 71
JOB	7011
DRAWN BY	AMB

ARTHUR M. BUNNELL, ARCHITECT, A.I.A.
1689 'C' ST. SUITE 142 ANCHORAGE, ALASKA 99501

SHEET A-5 OF 14 SHEETS

STANDARD PRODUCTS INC. PORT WASHINGTON, N.Y.