CORPS OF ENGINEERS

U. S. ARMY

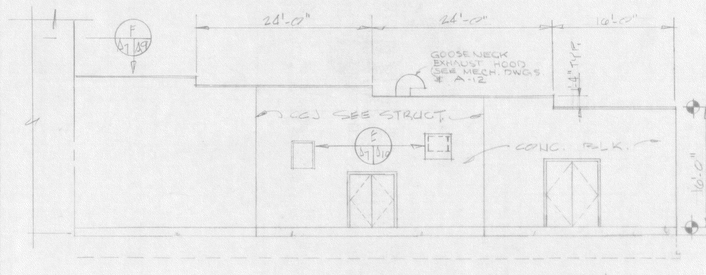

LEAN-TO EAST ELEVATION

SCALE: 1/8" = 1'-0"

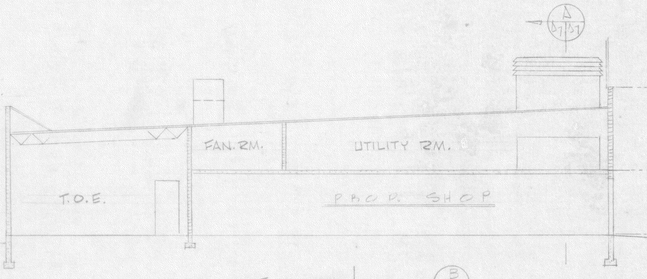

SECTION

SCALE: 1/8" = 1'-0"

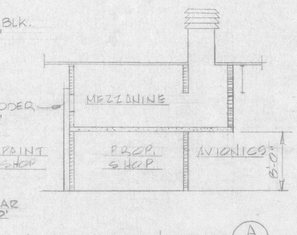

SECTION

SCALE: 1/8" = 1'-0"

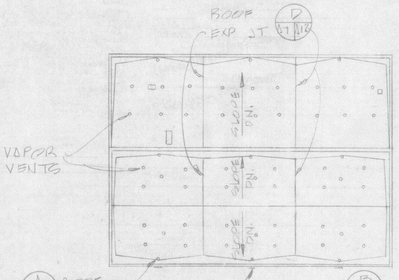

ROOF PLAN

NO SCALE

NOTE:
REF. MECHANICAL & ELECTRICAL DWGS. FOR ALL ROOF PENETRATIONS, INCLUDING GAS PRESSURE REGULATOR VENTS, INFRA-RED HEATER VENTS, ELECTRICAL AND ANTENNA PENETRATIONS, STACKS AND ROOF MOUNTED VENT & EXHAUST STRUCTURES.

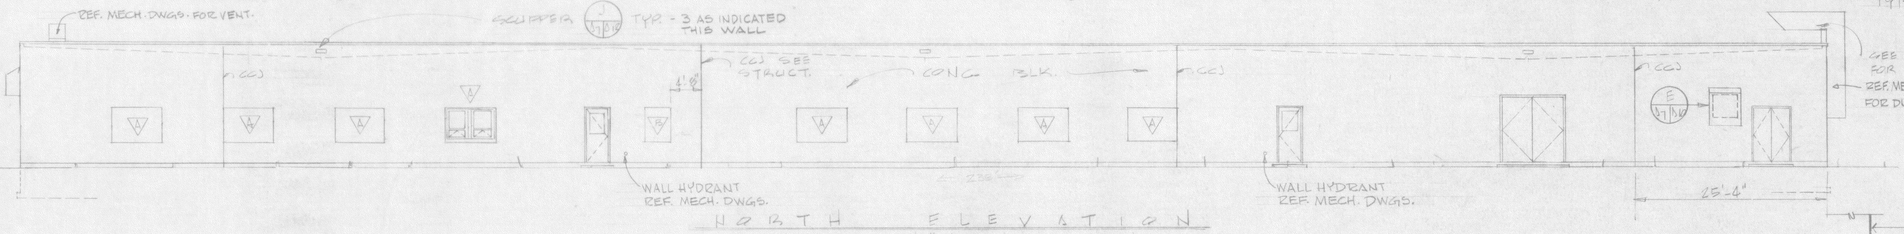

NORTH ELEVATION

SCALE: 1/8" = 1'-0"

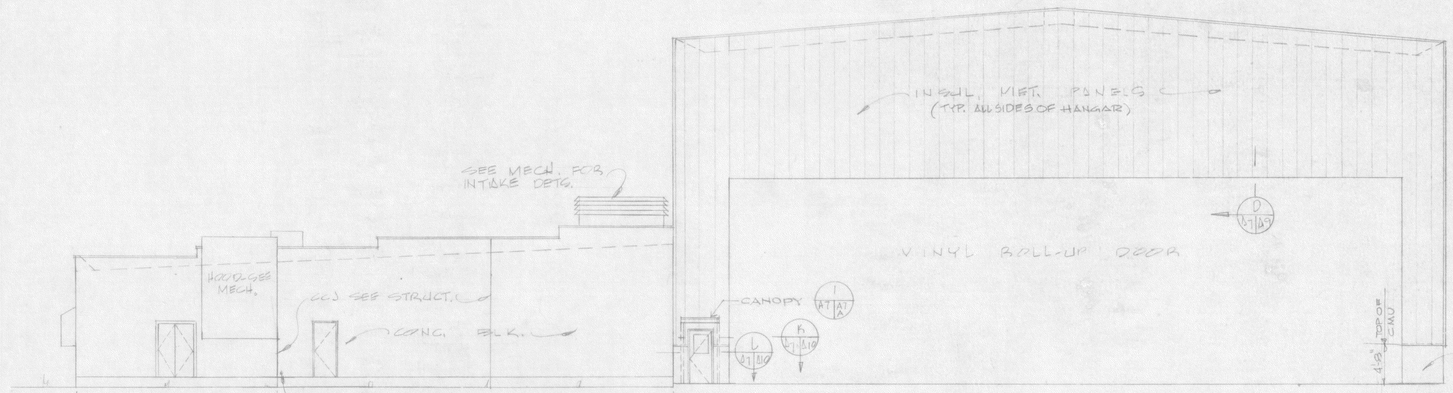

WEST ELEVATION

SCALE: 1/8" = 1'-0"

(NOTE: EAST ELEV. SIMILER TO OPP. HAND)

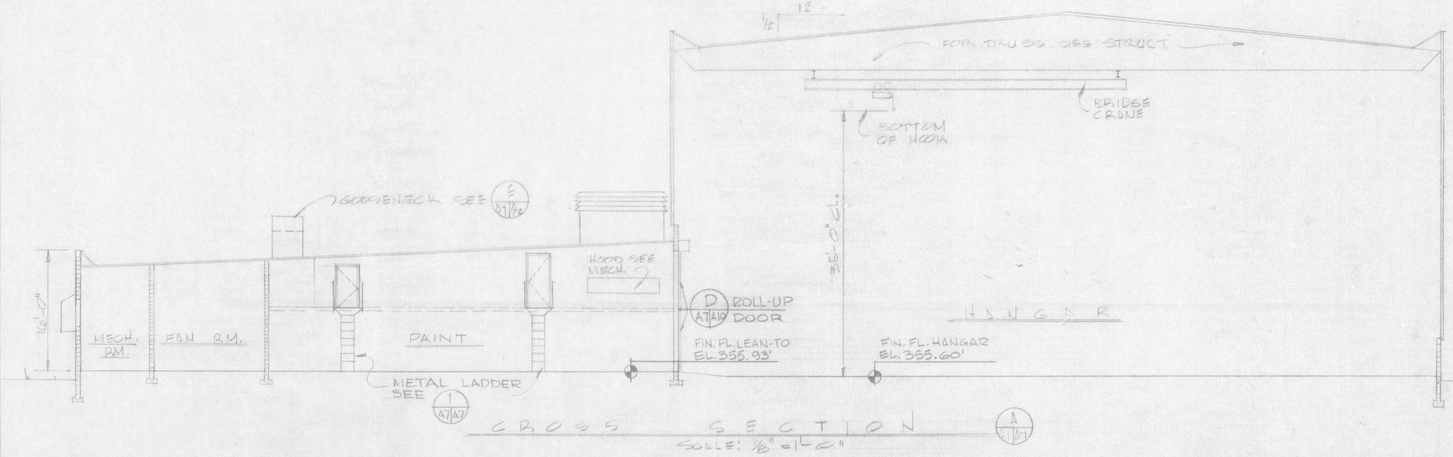

CROSS SECTION

SCALE: 1/8" = 1'-0"

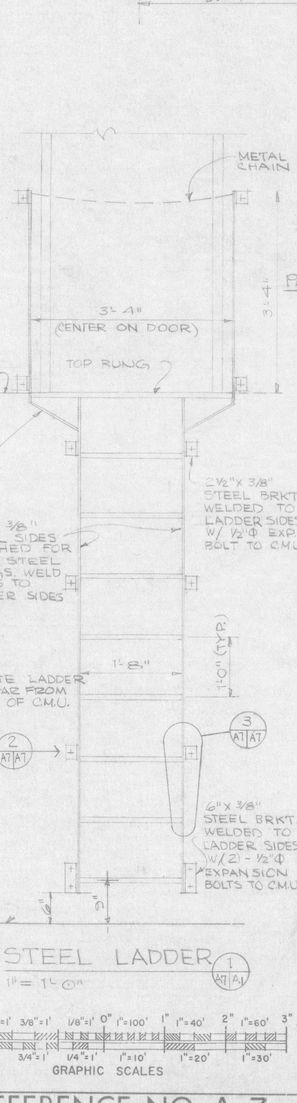

STEEL LADDER

1" = 1'-0"

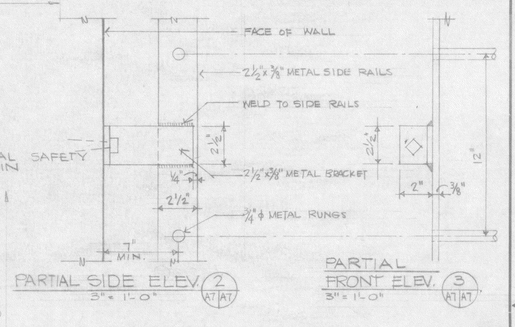

PARTIAL SIDE ELEV. (2 A7 A7) 3" = 1'-0"

PARTIAL FRONT ELEV. (3 A7 A7) 3" = 1'-0"

3" 1"=1' 1-1/2"=1' 1/2"=1' 3/4"=1' 3/8"=1' 1/4"=1' 1/8"=1' 0" 1"=10' 1"=100' 1" 1"=20' 1"=40' 2" 1"=30' 1"=60' 3"

GRAPHIC SCALES

REFERENCE NO. A-7

REV.	DATE	C.O.	ACTION	DESCRIPTION	BY	APP'D.

CONTRACT NO. DACA 85-74-C-0101

CONTRACTOR PETER KIEWIT SONS' CO.

CITY FAIRBANKS STATE ALASKA

RECOMMENDED: _____ PRIME CONTRACTOR

APPROVED: Earl L Taylor RESIDENT ENGINEER

DATE 10 DEC 76

U.S. ARMY ENGINEER DISTRICT, ALASKA
CORPS OF ENGINEERS
ANCHORAGE, ALASKA

DESIGNED: J.M.C.
DRAWN: J.M.C.
TRACED:
CHECKED: A.M.
SUBMITTED: Andrew Rivera CH. ARCH. SECT.

FT. RICHARDSON, ALASKA
ARMY AVIATION SUPPORT FACILITY
HANGAR
ARCHITECTURAL

ELEVATIONS & SECTIONS

RECOMMENDED: C.K. Graham CHIEF, DESIGN BRANCH

APPROVED: [illegible] CHIEF, ENGINEERING DIVISION

DATE: 14 MAY 13

SCALE: SPEC. NO.

DRAWING NUMBER AS BLT 39-04-24

SHEET 7 OF

INV. NO. DACA85-74-B-0050

CORPS OF ENGINEERS

U. S. ARMY

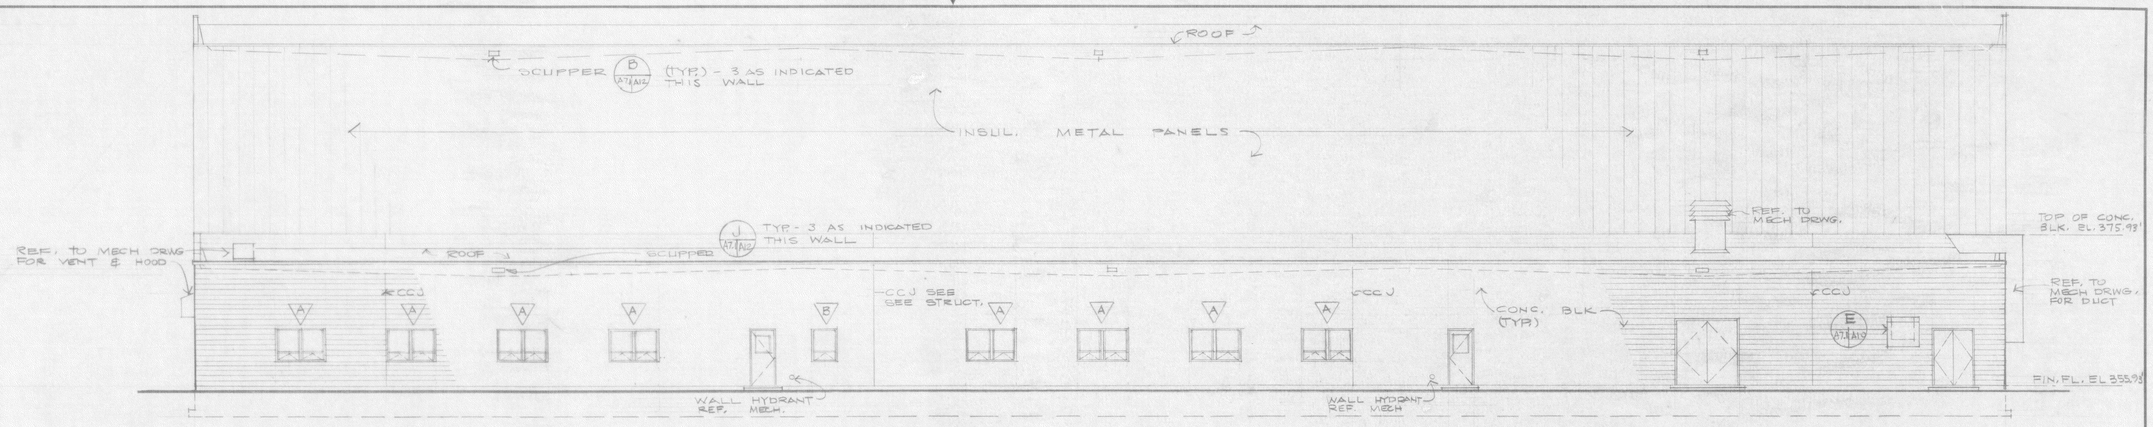

NORTH ELEVATION

1/8" = 1'-0"

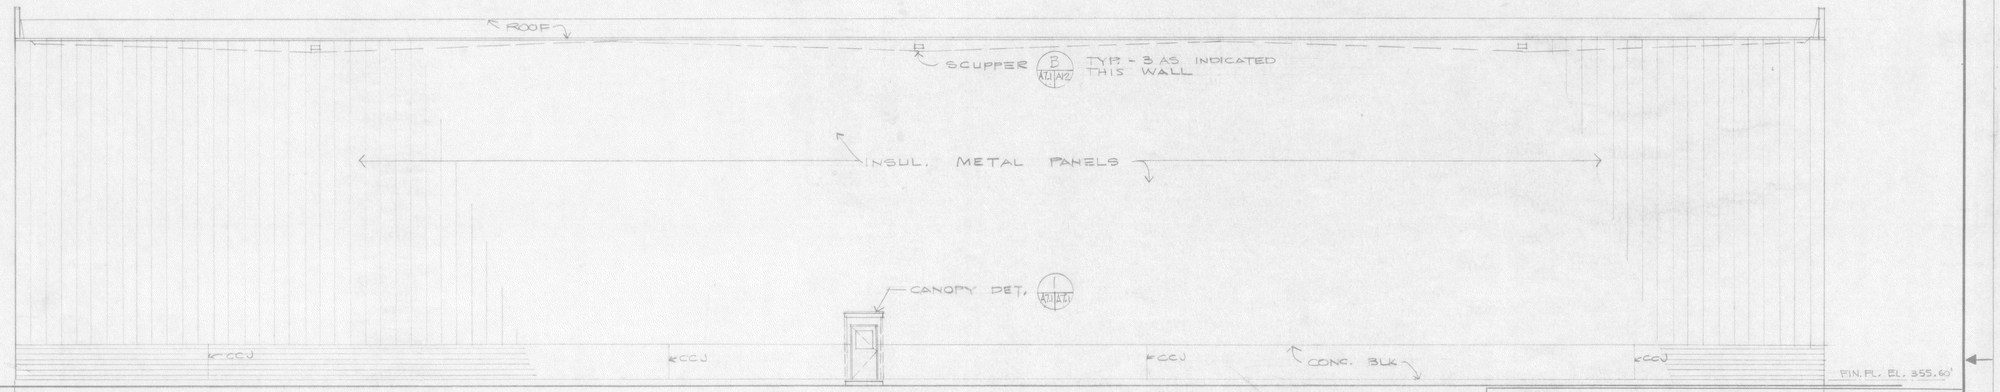

SOUTH ELEVATION

1/8" = 1'-0"

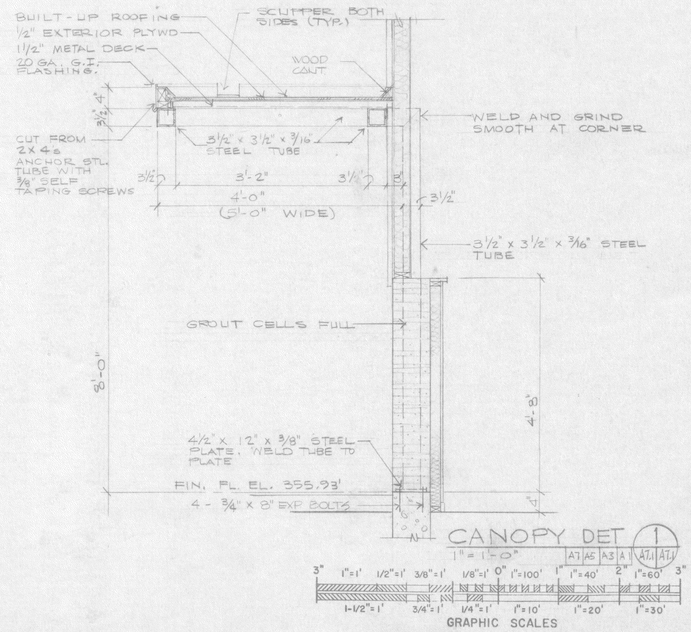

CANOPY DET 1

1" = 1'-0"

A7 A5 A3 A A7.1 A7.2

3" 1"=1' 1/2"=1' 3/8"=1' 1/8"=1' 0" 1"=100' 1" 1"=40' 2" 1"=60' 3"

1-1/2"=1' 3/4"=1' 1/4"=1' 1"=10' 1"=20' 1"=30'

GRAPHIC SCALES

REFERENCE NO. A-7.1

REV.	DATE	C.O.	ACTION	DESCRIPTION	BY	APP'D.

CONTRACT NO. DACA 85-74-C-0101

CONTRACTOR PETER KIEWIT SONS' CO.

CITY FAIRBANKS STATE ALASKA

RECOMMENDED: PRIME CONTRACTOR | APPROVED: Carl L Taylor RESIDENT ENGINEER | DATE 10 Dec 76

U.S. ARMY ENGINEER DISTRICT, ALASKA
CORPS OF ENGINEERS
ANCHORAGE, ALASKA

DESIGNED: A.M.
DRAWN: DGT
TRACED:
CHECKED:
SUBMITTED: CH. ARCH. SECT.

FT. RICHARDSON, ALASKA
ARMY AVIATION SUPPORT FACILITY
HANGAR
ARCHITECTURAL
ELEVATIONS & DETAIL

RECOMMENDED: CHIEF, DESIGN BRANCH | APPROVED: CHIEF, ENGINEERING DIVISION | DATE: 74 MAY 13

SCALE | SPEC. NO.

DRAWING NUMBER
AS-BLT 39-04-24
SHEET 5 OF

INV. NO. DACA85-74-B-0050

29