SHEET NOTES

1. FULL HEIGHT CFS STUD WALLS WHERE SHADED. FULL HEIGHT WALLS SHALL BE 362S137-43 CFS STUDS @ 16" OC W/ BOTTOM TRACK AND TOP DEFLECTION TRACK.
2. SEE ARCHITECT FOR DIMENSIONS.
3. SEE DETAILS FOR WALL CONSTRUCTION.

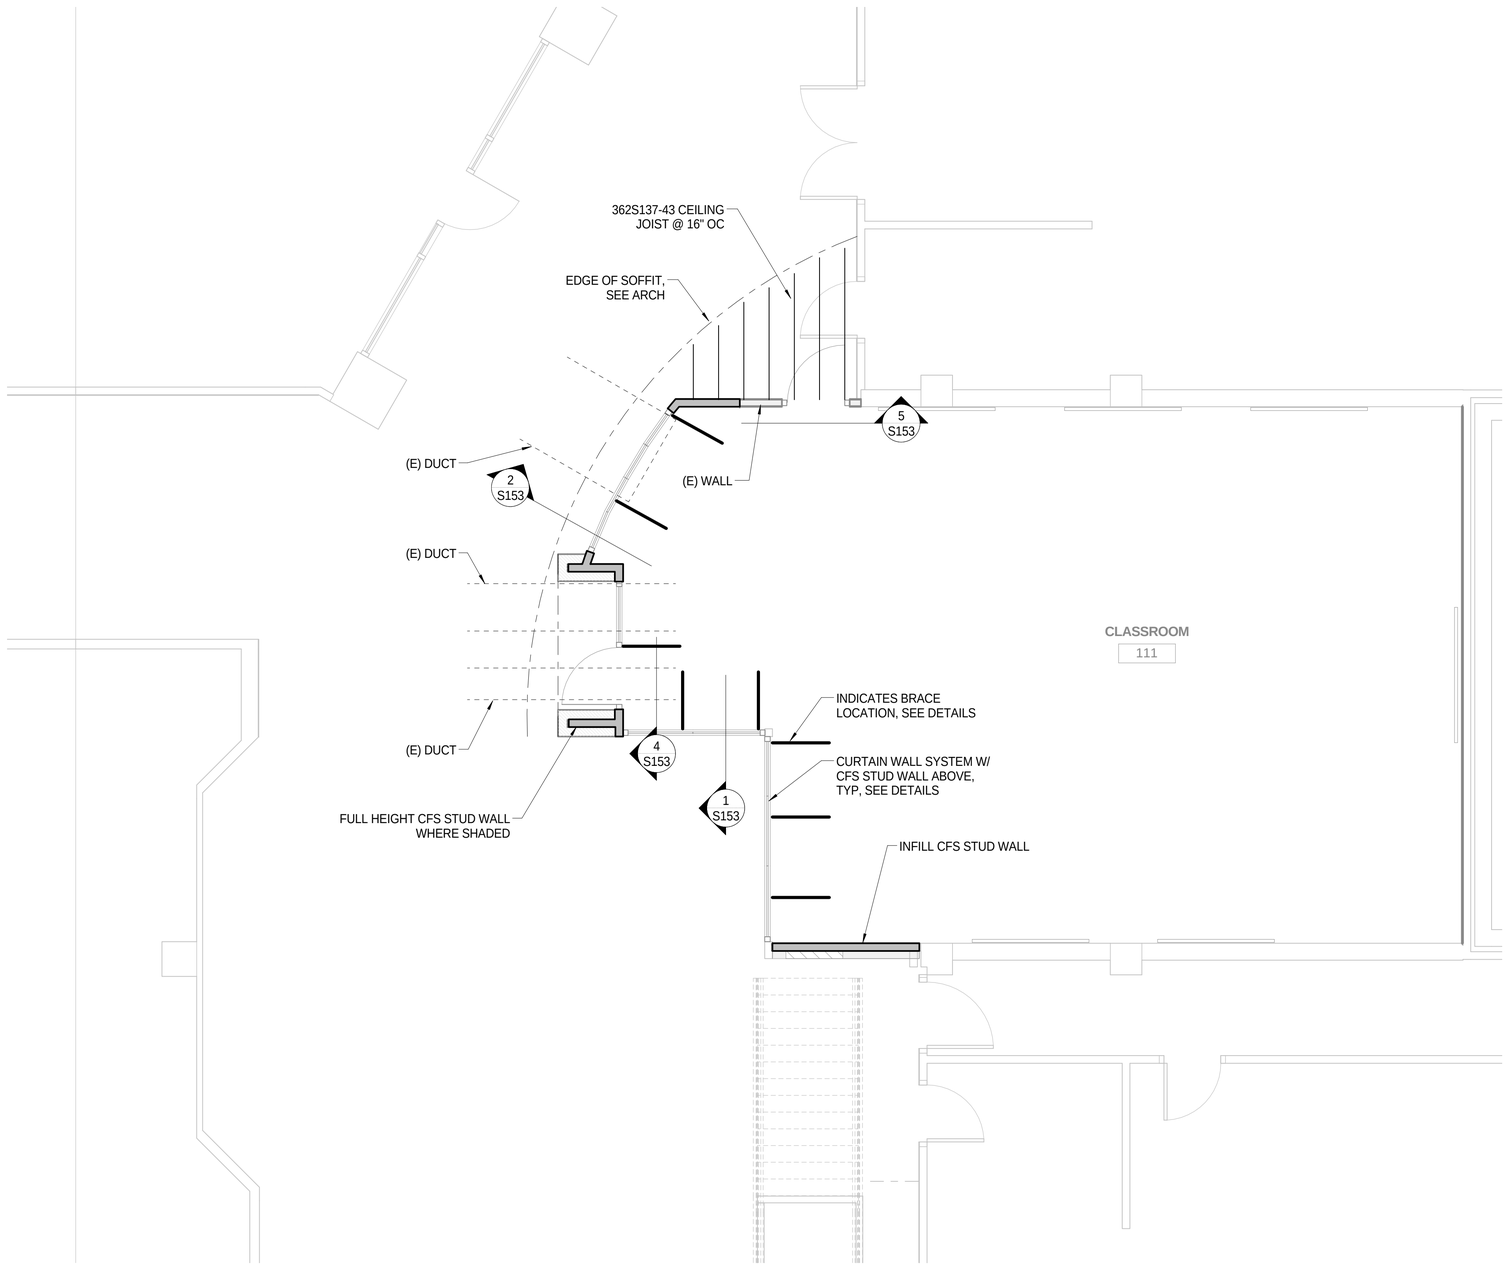

1 FLOOR PLAN
1/4" = 1'-0"

SCALE: 1/4" = 1' - 0"
0' 2' 4' 8' 16'

STATE OF ALASKA
49 TH
Jesse L. Gobeli
CE-11082
3/17/17
REGISTERED PROFESSIONAL ENGINEER

KUMIN
ARCHITECTURE INTERIORS PLANNING
1029 W. 3rd AVENUE, SUITE 200
ANCHORAGE, AK 99501
907.272.5863 FAX 272.5893

PND ENGINEERS, INC.
1506 West 36th Avenue
Anchorage, Alaska 99503
Phone: 907.561.1011
www.pndengineers.com
AK LIC# AECC250

Weidner Classroom Remodel - #17-0033

3416 Seawolf Drive Anchorage, AK
University of Alaska Anchorage

No.	Description	Date

Drawn By: DK
Checked By: JG
Date: 3/17/17
Phase: Construction Documents
Job No: 21611.01 (PND#171021)
SHEET TITLE: REMODEL FRAMING PLAN

SHEET NO: S152

C:\Users\dang\Documents\171021 Weidner Classroom remodel_2015_dang.rvt
3/14/2017 5:59:57 PM