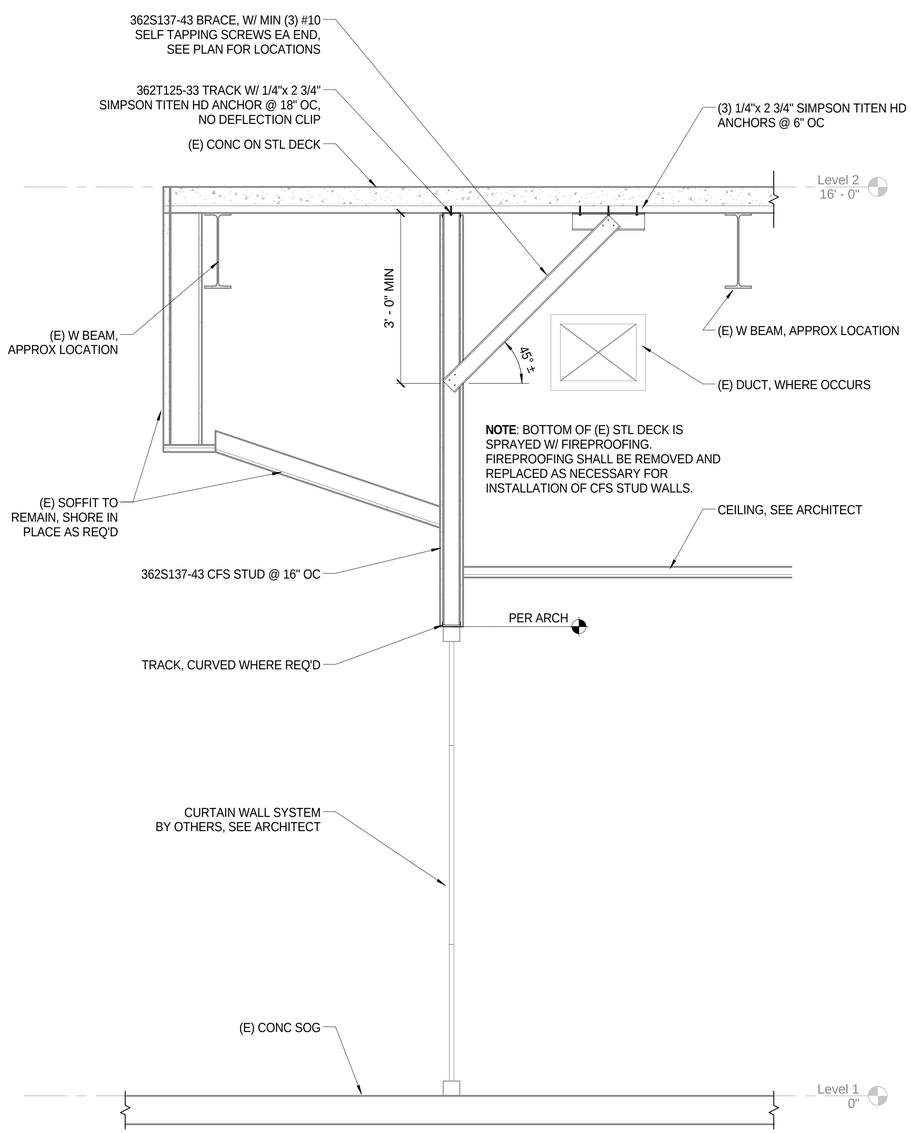

1 TYPICAL HIGH WALL W/ BRACING DETAIL
3/4" = 1'-0"

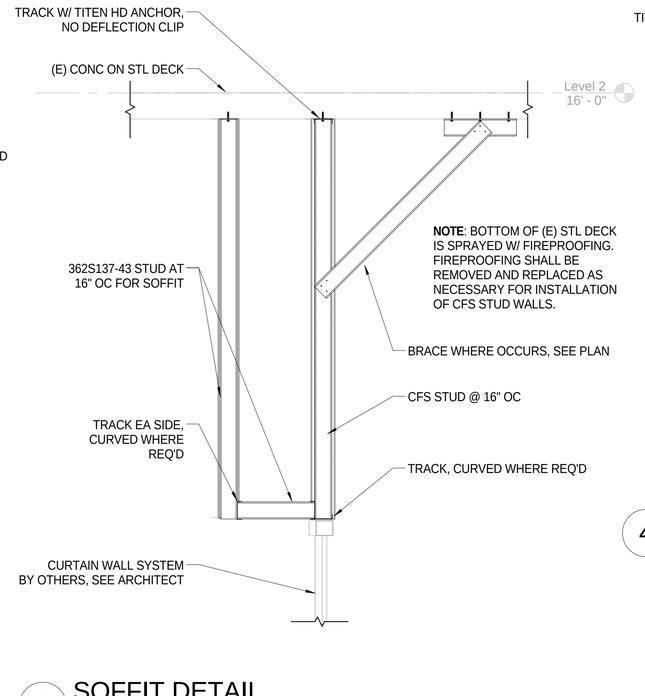

2 SOFFIT DETAIL
3/4" = 1'-0"

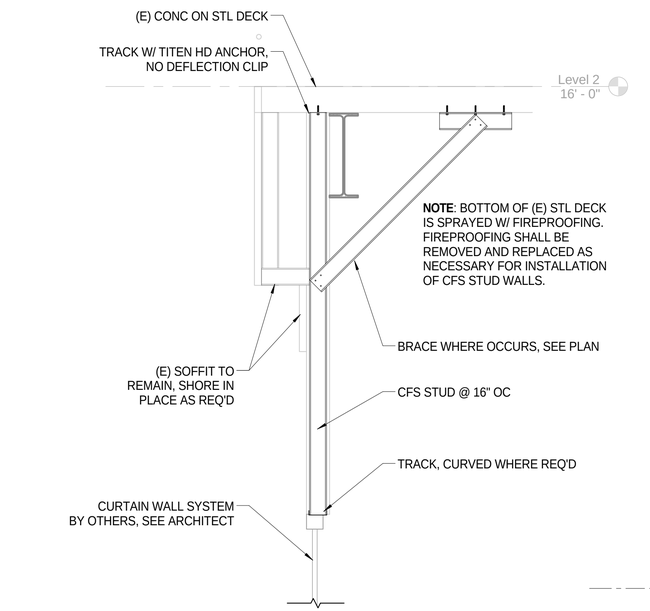

3 SOFFIT DETAIL
3/4" = 1'-0"

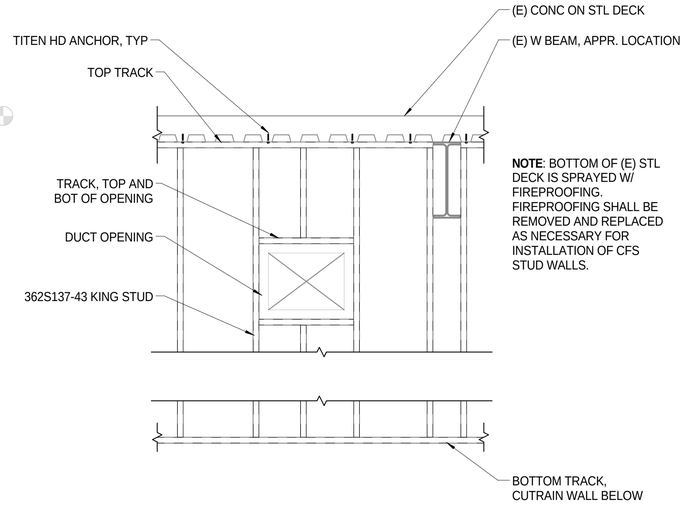

4 TYPICAL DUCT OPENING DETAIL
3/4" = 1'-0"

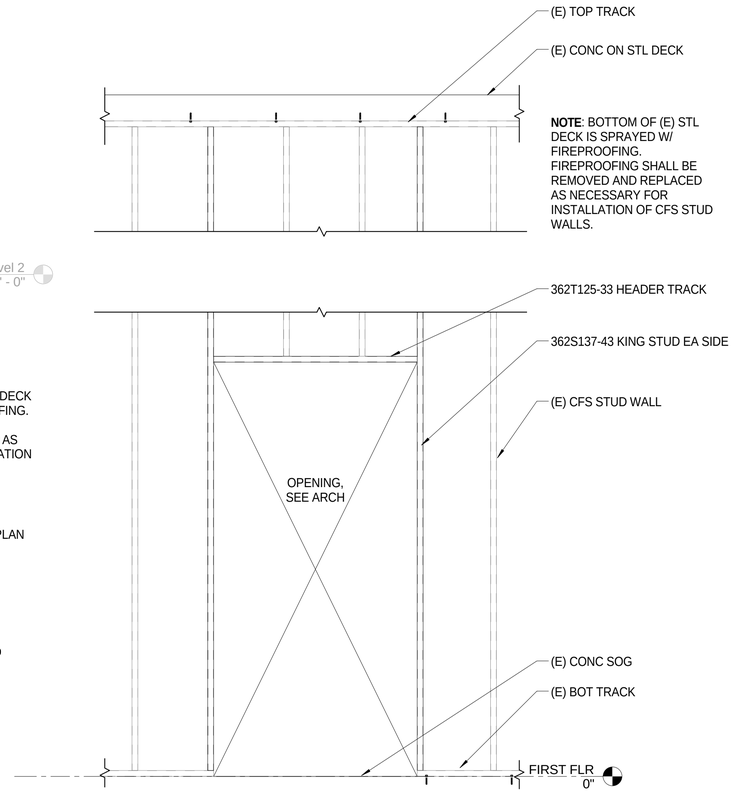

5 DOOR OPENING DETAIL
3/4" = 1'-0"

STATE OF ALASKA 49 TH
Jesse L. Gobeli
CE-11082
3/17/17
REGISTERED PROFESSIONAL ENGINEER

KUMIN
ARCHITECTURE INTERIORS PLANNING
1506 West 36th Avenue Anchorage, Alaska 99503
Phone: 907.561.1011 FAX: 907.561.1012
www.pndengineers.com
AK LIC# AECC250

PND ENGINEERS, INC.
1506 West 36th Avenue
Anchorage, Alaska 99503
Phone: 907.561.1011
www.pndengineers.com
AK. LIC# AECC250

Weidner Classroom Remodel - #17-0033

3416 Seawolf Drive Anchorage, AK
University of Alaska Anchorage

No.	Description	Date

Drawn By: DK
Checked By: JG
Date: 3/17/17
Phase: Construction Documents
Job No: 21611.01 (PND#171021)
SHEET TITLE: REMODEL FRAMING DETAILS
SHEET NO: S153

C:\Users\dking\Documents\171021 Weidner Classroom Remodel_2015_dking.rvt
3/14/2017 5:58:58 PM