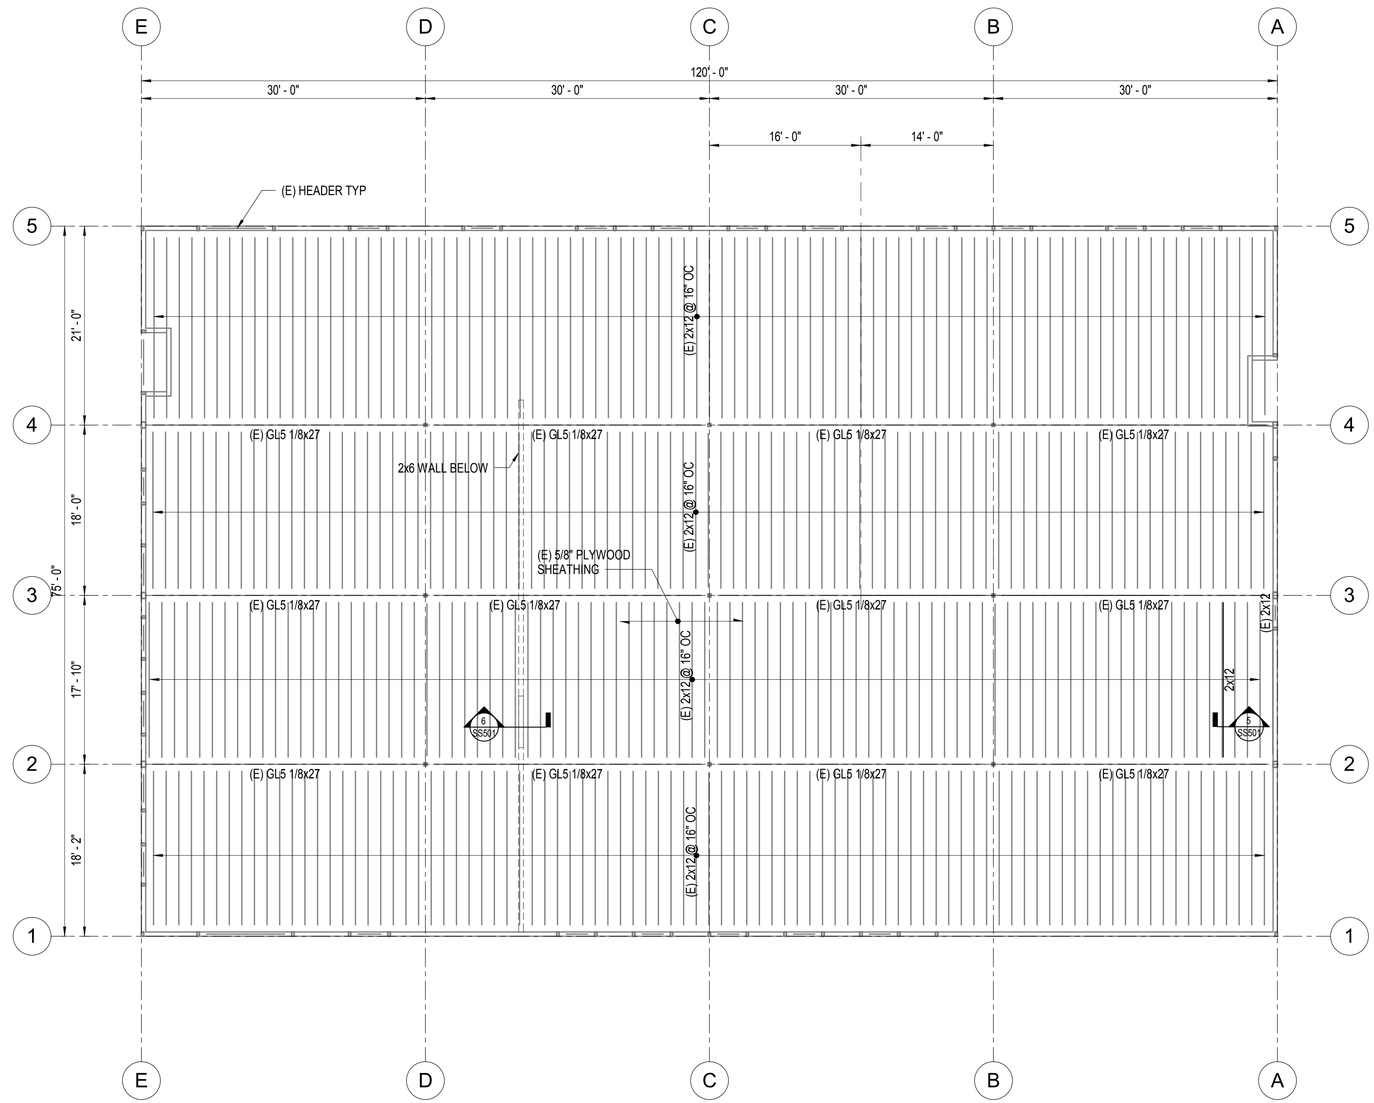

1 ROOF FRAMING PLAN
1/8" = 1'-0"

NORTH

RIM ARCHITECTS
ALASKA | HAWAII GUAM CALIFORNIA
645 'G' STREET, SUITE 400
ANCHORAGE, ALASKA 99501
Phone: 907.258.7777
Fax: 907.279.8195
www.rimarchitects.com

BBFM Engineers, Inc.
510 L Street, Suite 200
Anchorage, AK 99509-1139
Phone: (907) 274-2236 Fax: (907) 274-2520
CORPORATE AUTHORIZATION #C725

STATE OF ALASKA 49TH COLIN MAYNARD 4-7-2017 SE 13914 REGISTERED STRUCTURAL ENGINEER

PROJECT TITLE: UAA ANSEP ULA RENOVATION
ADDRESS: UNIVERSITY LAKE BUILDING - BUILDING AO 107
OWNER: UNIVERSITY OF ALASKA ANCHORAGE
SHEET TITLE: ROOF FRAMING PLAN

NO	DESCRIPTION	DATE

DATE : 2017.04.07
PROJECT NO : 217029
DRAWN BY : JWC
CHECKED BY : CM
COPYRIGHT : 2015 RIM ARCHITECTS

DWG NO: S102

4/7/2017 3:44:32 PM

217029 R17
C:\Users\chad.BBFM\Documents\217029 R17_Chad.rvt