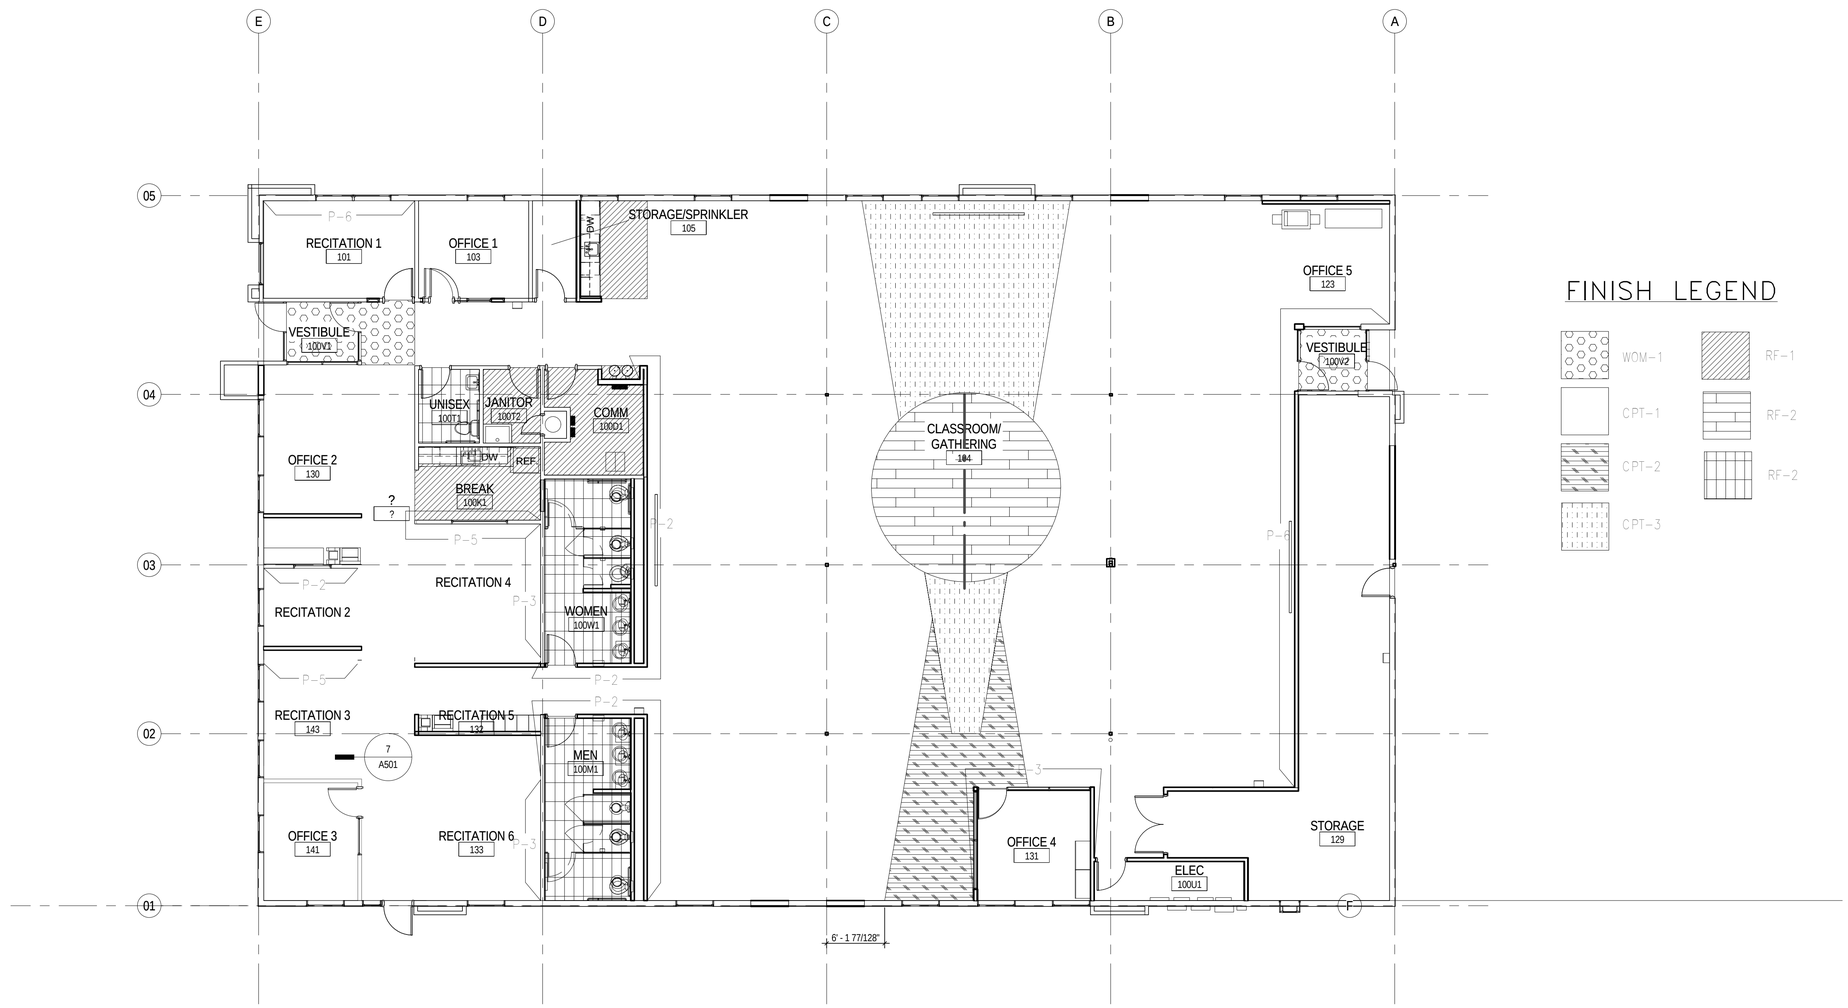

FINISH LEGEND

WOM-1	RF-1
CPT-1	RF-2
CPT-2	RF-2
CPT-3	

1 / A141 FINISH PLAN BASE-BID AND ALTERNATIVE 1 AND 2

1/8" = 1'-0"

TRUE NORTH

RIM ARCHITECTS

ALASKA | HAWAII GUAM CALIFORNIA

645 'G' STREET, SUITE 400
ANCHORAGE, ALASKA 99501
Phone: 907.258.7777
Fax: 907.279.8195
www.rimarchitects.com

CONSTRUCTION DOCUMENTS

PROJECT TITLE: UAA ANSEP ULA RENOVATION

ADDRESS: UNIVERSITY LAKE BUILDING - BUILDING AO 107

OWNER: UNIVERSITY OF ALASKA ANCHORAGE

SHEET TITLE: FINISH FLOOR PLAN

NO	DESCRIPTION	DATE

DATE :	2017.04.07
PROJECT NO :	151065.101
DRAWN BY :	Author
CHECKED BY :	Checker

COPYRIGHT : 2017 RIM ARCHITECTS

CORPORATE NO. AECL 1227

DWG NO:

A141