PLUMBING FIXTURE AND TOILET ACCESSORY MOUNTING HEIGHTS- REFER TO SHEET G003

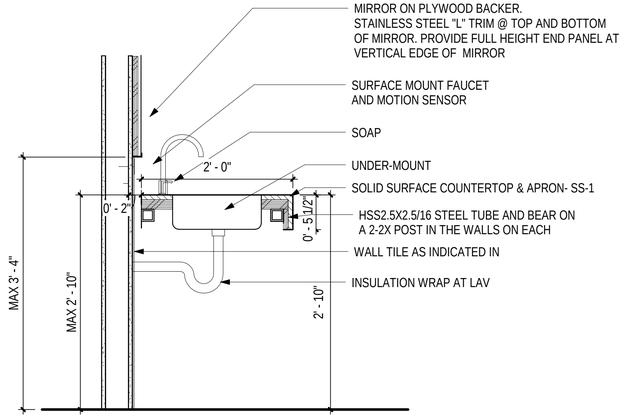

7 A301 — TYP COUNTERTOP @ TOILET ROOM
1" = 1'-0"

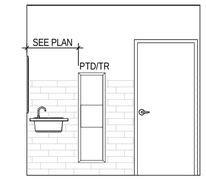

11 A301 — WOMENS
1/4" = 1'-0"

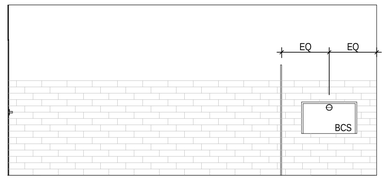

10 A301 — WOMENS
1/4" = 1'-0"

9 A301 — WOMENS
1/4" = 1'-0"

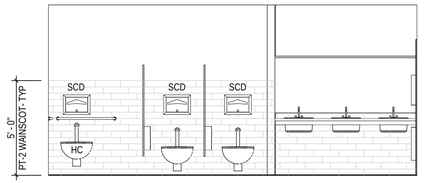

8 A301 — WOMENS
1/4" = 1'-0"

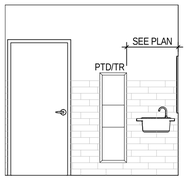

6 A301 — MENS
1/4" = 1'-0"

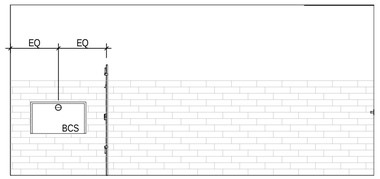

5 A301 — MENS
1/4" = 1'-0"

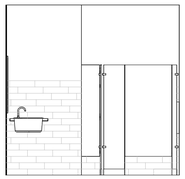

4 A301 — MENS
1/4" = 1'-0"

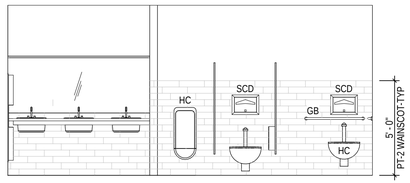

3 A301 — MENS
1/4" = 1'-0"

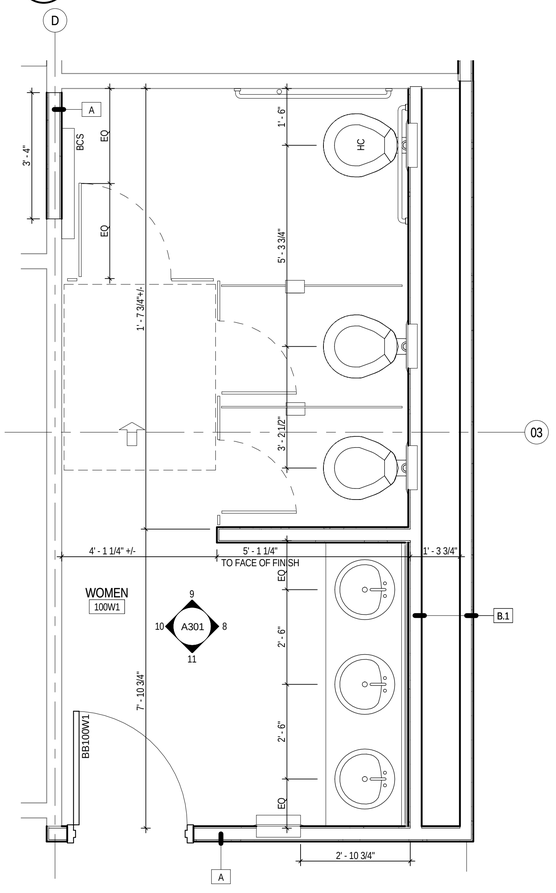

2 A301 — ENLARGED FLOOR PLAN- WOMENS
1/2" = 1'-0"

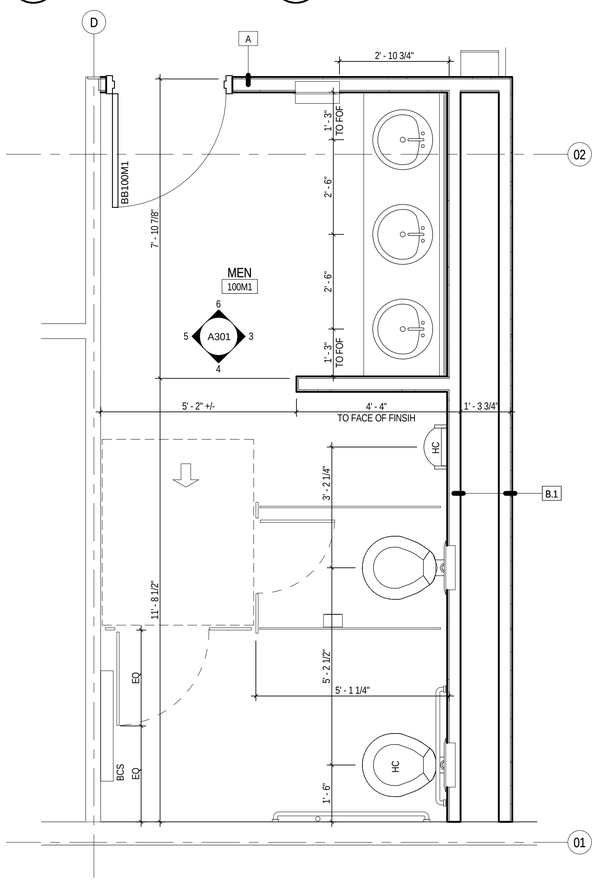

1 A301 — ENLARGED FLOOR PLAN- MENS
1/2" = 1'-0"

CASEWORK GENERAL NOTES

1. ALL DISCREPANCIES BETWEEN INFORMATION IN THESE DRAWINGS AND ACTUAL FIELD CONDITIONS SHALL BE BROUGHT TO THE DESIGNER'S ATTENTION IMMEDIATELY FOR CLARIFICATION AND RESOLUTION.
2. DIMENSIONS ARE TO FACE OF STUD, UNLESS NOTED OTHERWISE, TYP.
3. PROVIDE SCHEDULED PLASTIC LAMINATE ON ALL EXPOSED AND SEMI-EXPOSED SURFACES.
4. PLASTIC LAMINATE TO BE APPLIED IN FULL UNINTERRUPTED SHEETS. FIT CORNERS AND JOINTS HAIRLINE. SLIGHTLY BEVEL ALL ARISES/OUTSIDE CORNERS.
5. PROVIDE SPACERS AS NEEDED TO ALLOW CLEARANCE FOR CABINETS, DRAWERS, AND EQUIPMENT/APPLIANCES TO OPEN PROPERLY.
6. COUNTERTOPS WITHOUT SPLASHES SHALL BE SCRIBED TO FIT WALL.
7. VERIFY ALL EQUIPMENT/APPLIANCES DIMENSIONS TO ENSURE PROPER FIT PRIOR TO FABRICATION.
8. FIELD VERIFY ALL CASEWORK LOCATIONS/OPENINGS PRIOR TO FABRICATION.
9. UNO, PROVIDE SATIN STAINLESS STEEL WIRE PULLS, SOFT TOUCH SELF-CLOSING, 165 DEGREE SWING, EUROPEAN HINGES, 100LB RATING AT DRAWERS WITH KEY LOCKS.
10. PROVIDE 20 GA. BACKER PLATE FOR SUPPORT AT ALL CASEWORK CONNECTED TO WALLS.
11. PROVIDE "PREMIUM GRADE" CASEWORK & COMPLY WITH AWI/AWMAC QUALITY STANDARDS.
12. CABINET CONSTRUCTION STYLE IS FULL FLUSH OVERLAY WITH PREMIUM QUALITY COUNTERTOPS.
13. ALL FASTENERS TO BE CONCEALED UNO.
14. ALL CUTS SHALL BE SMOOTH AND EXACT, WITH JOINTS ACCURATELY MATCHED, TIGHTLY FITTED, AND SECURELY ATTACHED.
15. EXPOSED GLUE LINES SHALL BE FREE OF SQUEEZE-OUT.
16. ALL CABINET BOXES AT WET AREAS ARE TO BE PLYWOOD.
17. ALL CABINET DRAWERS/DOORS ARE TO BE KEY LOCKED AND KEYED ALIKE.

RIM ARCHITECTS
ALASKA | HAWAII GUAM CALIFORNIA
645 'G' STREET, SUITE 400
ANCHORAGE, ALASKA 99501
Phone: 907.258.7777
Fax: 907.279.8195
www.rimarchitects.com

CONSTRUCTION DOCUMENTS

PROJECT TITLE: UAA ANSEP ULA RENOVATION
ADDRESS: UNIVERSITY LAKE BUILDING - BUILDING AO 107
OWNER: UNIVERSITY OF ALASKA ANCHORAGE
SHEET TITLE: ENLARGED FLOOR PLANS

NO	DESCRIPTION	DATE

DATE : 2017.04.07
PROJECT NO : 151065.101
DRAWN BY : MCL
CHECKED BY : JD
COPYRIGHT : 2017 RIM ARCHITECTS
CORPORATE NO. AECL 1227

DWG NO: A301