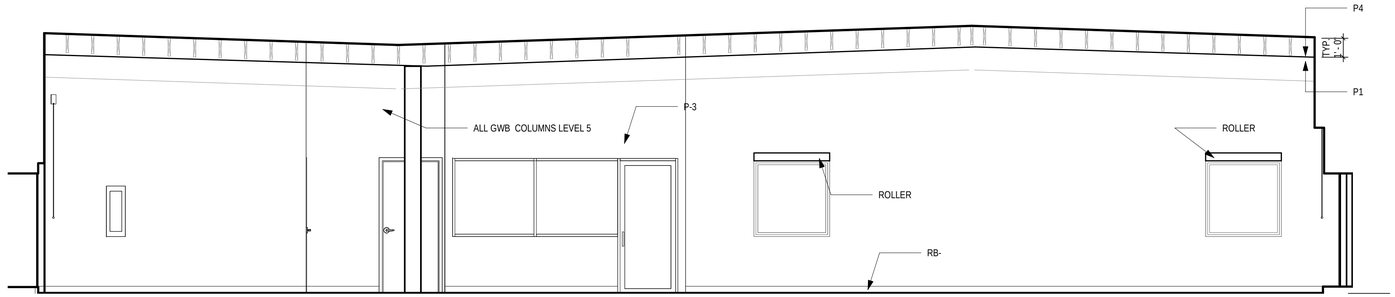

5 A401 GATHERING ROOM ELEVATION 4
1/4" = 1'-0"

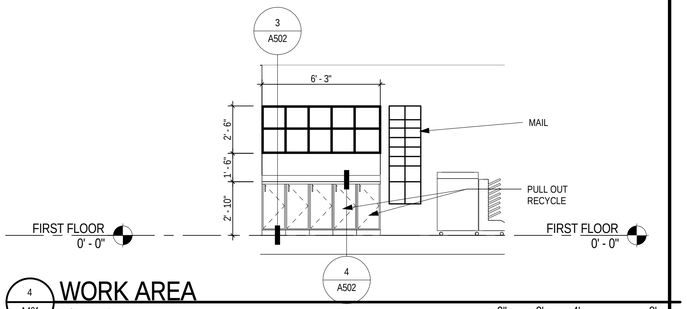

4 A401 WORK AREA
1/4" = 1'-0"

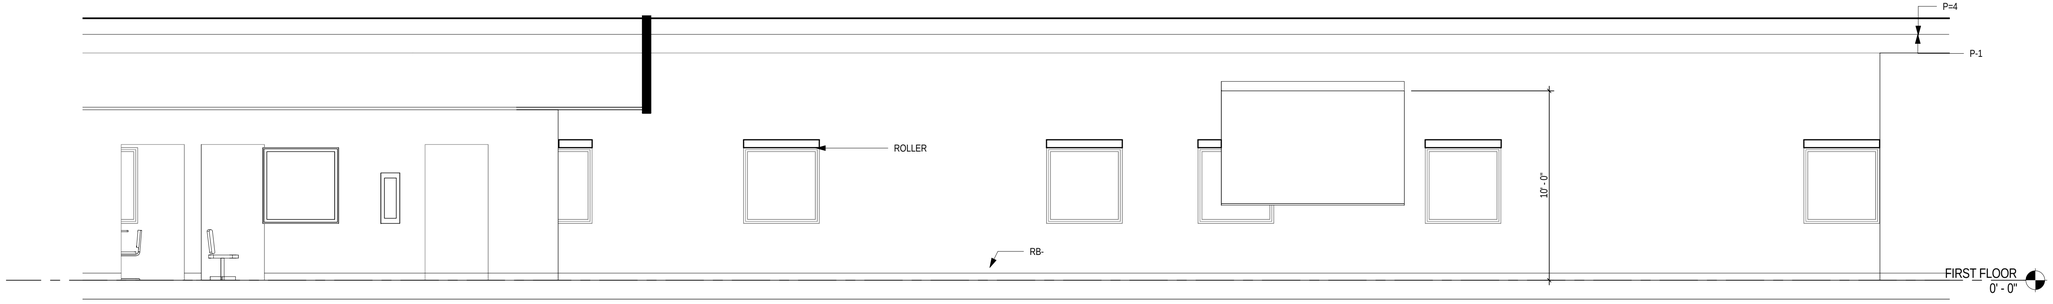

3 A401 GATHERING ROOM ELEVATION 3
1/4" = 1'-0"

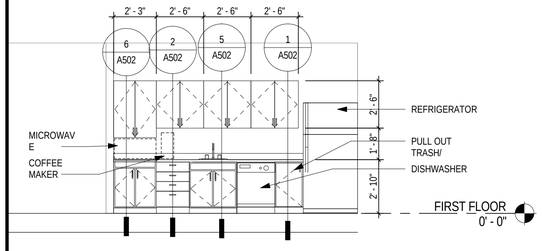

6 A401 BREAK ROOM ELEVATION
1/4" = 1'-0"

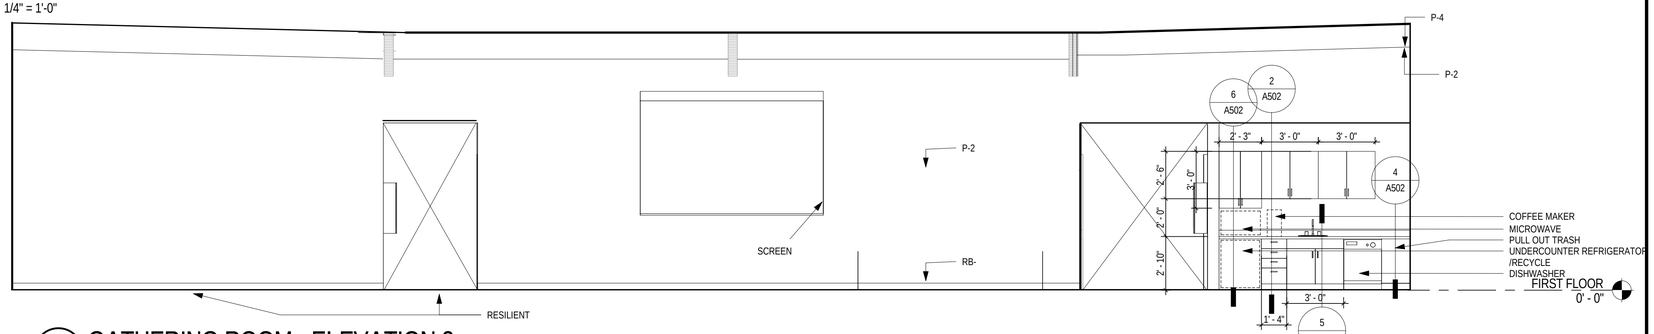

2 A401 GATHERING ROOM - ELEVATION 2
1/4" = 1'-0"

0" 2' 4' 8'

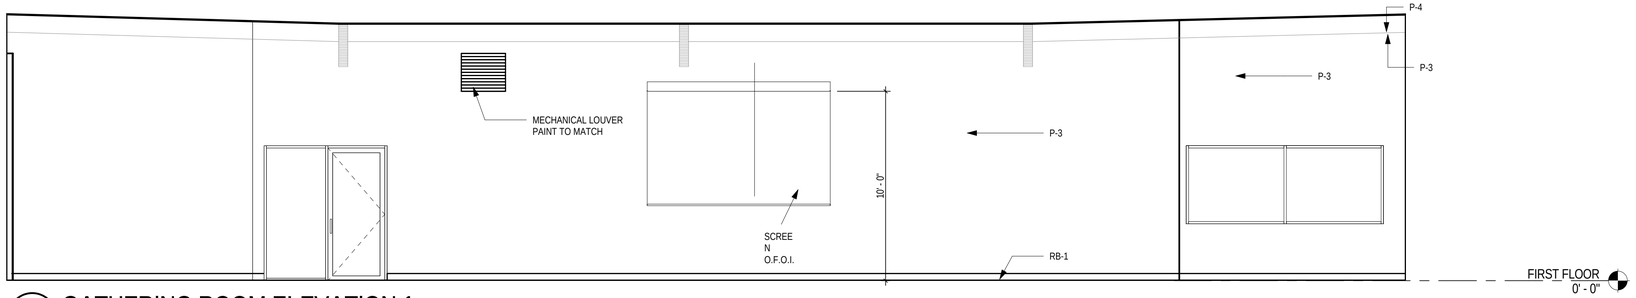

1 A401 GATHERING ROOM ELEVATION 1
1/4" = 1'-0"

0" 2' 4' 8'

RIM ARCHITECTS
ALASKA HAWAII GUAM CALIFORNIA
645 'G' STREET, SUITE 400
ANCHORAGE, ALASKA 99501
Phone: 907.258.7777
Fax: 907.279.8195
www.rimarchitects.com

CONSTRUCTION DOCUMENTS

PROJECT TITLE: UAA ANSEP ULA RENOVATION
ADDRESS: UNIVERSITY LAKE BUILDING - BUILDING AO 107
OWNER: UNIVERSITY OF ALASKA ANCHORAGE
SHEET TITLE: INTERIOR ELEVATIONS

NO	DESCRIPTION	DATE

DATE : 2017.04.07
PROJECT NO : 151065.101
DRAWN BY : Author
CHECKED BY : Checker
COPYRIGHT : 2017 RIM ARCHITECTS
CORPORATE NO. AECL 1227

DWG NO: A401