SHEET NOTES

1. DEMOLISH EXISTING 1-1/2" WATER SERVICE INCLUDING PIPING, METER, AND VALVES, COORDINATE WITH NEW WORK.
2. ABANDONED 1/2" HW, 1/2" CW, AND 2" V ABOVE CEILING TO BE DEMOLISHED.
3. DEMOLISH EXISTING ELECTRIC WATER HEATER, JANITOR SINK, AND ASSOCIATED PLUMBING PIPING, VALVES, AND SUPPORTS. DEMOLISH VTR AND PATCH ROOF TO MATCH EXISTING.
4. EXISTING EXTERIOR HOSE BIBB TO REMAIN. MODIFY VERTICAL COLD WATER PIPE SERVING HOSE BIBB TO BE TIGHT TO EXTERIOR WALL, COORDINATE WITH NEW WORK.
5. AS-BUILT CONDITIONS ARE BASED UPON ORIGINAL CONSTRUCTION DRAWINGS DATED 10/18/84. FIELD VERIFY.

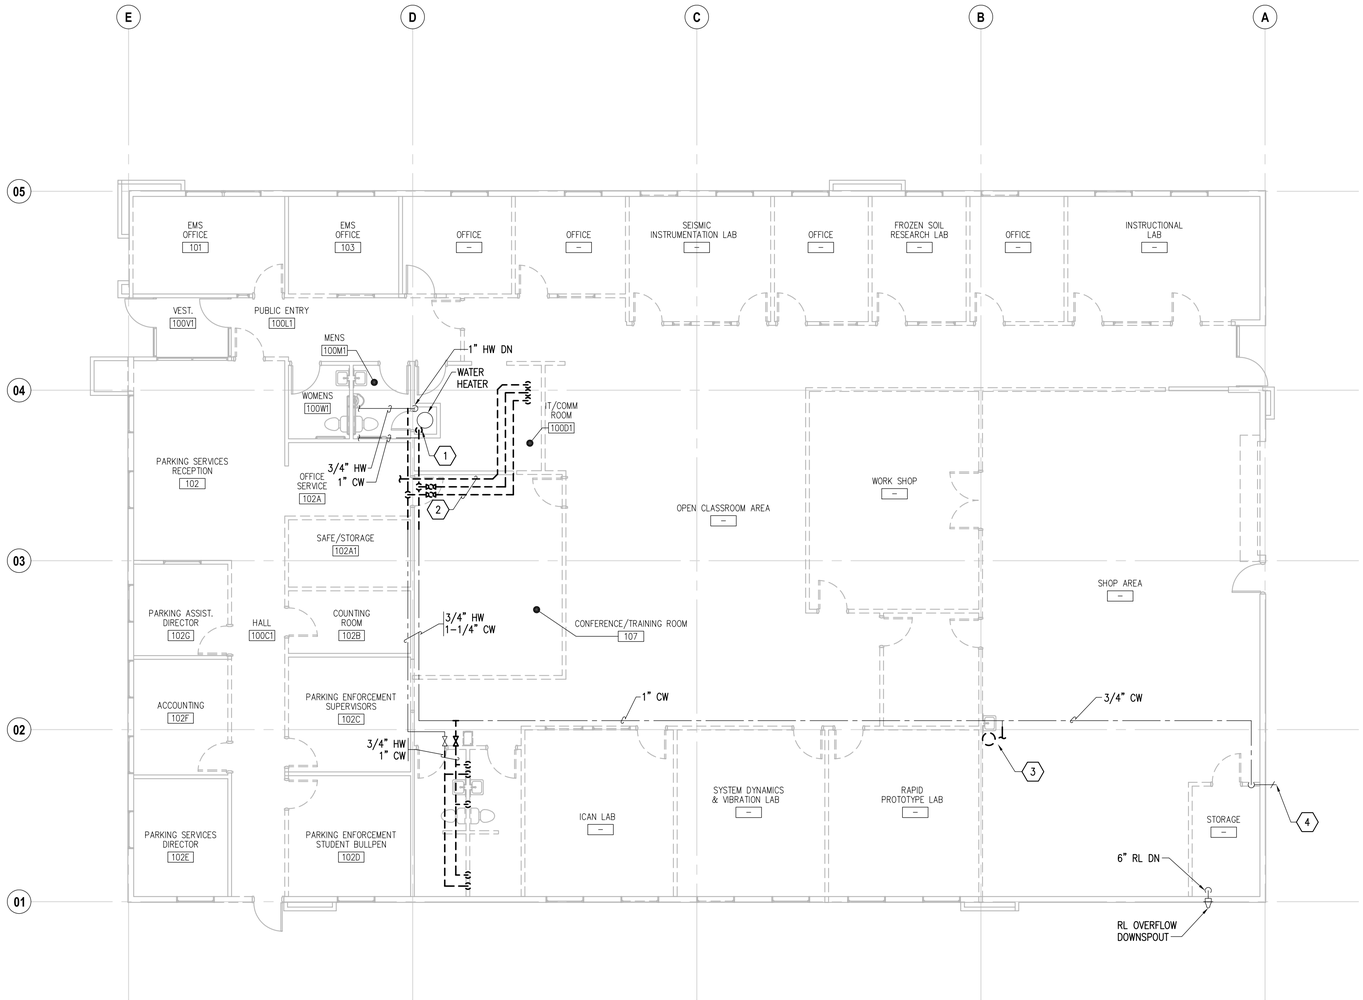

1 M102 DEMOLITION PLAN – PLUMBING

SCALE: 1/8" = 1'-0"

0 4' 8' 16' 24'

RIM ARCHITECTS

ALASKA | HAWAII GUAM CALIFORNIA

645 'G' STREET, SUITE 400
ANCHORAGE, ALASKA 99501
Phone: 907.258.7777
Fax: 907.279.8195
www.rimarchitects.com

STATE OF ALASKA 49TH
Bart A. Semmler
04/07/2017
ME-13385
REGISTERED PROFESSIONAL ENGINEER
© 17605

AMC ENGINEERS
www.amc-engineers.com
Adams, Morgenthaler & Co., Inc.
CoA No. C0342 - 907.257.9100
701 E. Tudor Rd. Suite 250
Anchorage, AK 99503

PROJECT TITLE: UAA ANSEP ULA RENOVATION
ADDRESS: UNIVERSITY LAKE BUILDING - BUILDING AO 107
OWNER: UNIVERSITY OF ALASKA ANCHORAGE
SHEET TITLE: DEMOLITION PLAN - PLUMBING

NO	DESCRIPTION	DATE

DATE :	2017.04.07
PROJECT NO :	17-0103
DRAWN BY :	BAS
CHECKED BY :	MDL
COPYRIGHT :	2015 RIM ARCHITECTS

DWG NO: M102

FILE NAME: X:\17605 ANSEP\Dwgs\Mdwg\Sheet Files\17605 - M102.dwg
PLOTTED: BAS 4/7/2017 4:17 PM