SHEET NOTES

1. SUPPLY AND RETURN DUCTS UP TO EXISTING ROOF-TOP UNITS.
2. DEMOLISH WALL MOUNTED EXHAUST FAN AND MODIFY EXISTING OPENING FOR INSTALLATION OF NEW LOUVER. COORDINATE WITH NEW WORK.
3. DEMOLISH CEILING MOUNTED EXHAUST FAN AND DUCTWORK UP TO ROOF PENETRATION. EXISTING ROOF PENETRATION TO BE RE-USED FOR NEW EXHAUST, COORDINATE WITH NEW WORK.
4. REMOVE AND RELOCATE THERMOSTAT SERVING ROOF-TOP UNIT. COORDINATE WITH NEW WORK.
5. DEMOLISH CEILING MOUNTED EXHAUST FANS AND ASSOCIATED DUCTWORK. EXISTING COMMON ROOF PENETRATION TO BE RE-USED FOR NEW EXHAUST, COORDINATE WITH NEW WORK.
6. AS-BUILT CONDITIONS ARE BASE UPON ORIGINAL CONSTRUCTION DRAWINGS DATED 10/18/84. FIELD VERIFY.

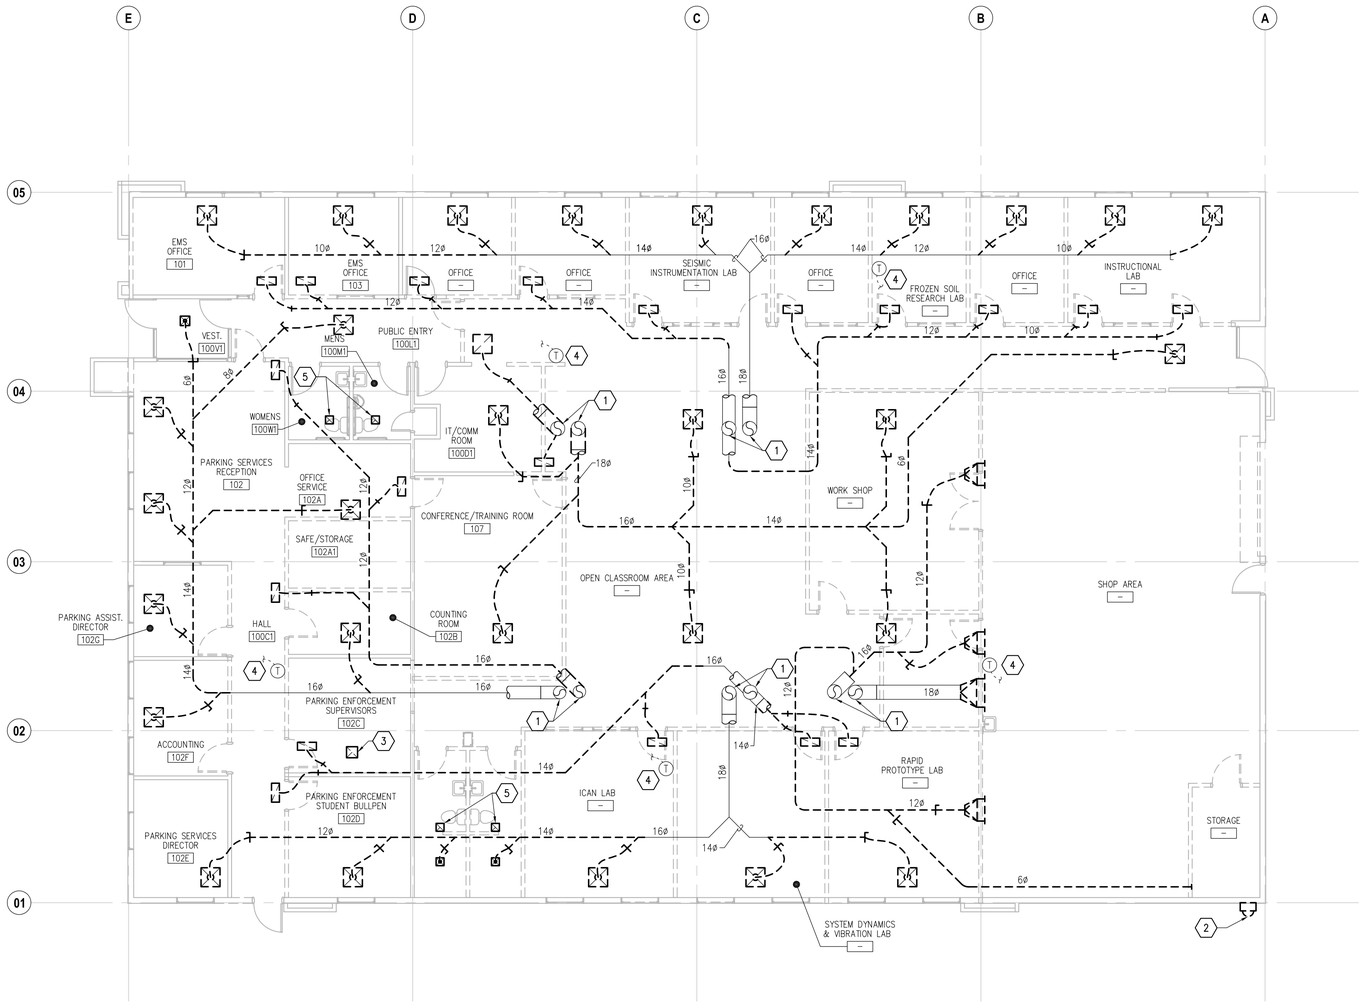

1 / M103 DEMOLITION PLAN – VENTILATION

SCALE: 1/8" = 1'-0"

0 4' 8' 16' 24'

RIM ARCHITECTS

ALASKA | HAWAII GUAM CALIFORNIA

645 'G' STREET, SUITE 400
ANCHORAGE, ALASKA 99501
Phone: 907.258.7777
Fax: 907.279.8195
www.rimarchitects.com

STATE OF ALASKA 49TH
Bart A. Semmler
04/07/2017
ME-13385
REGISTERED PROFESSIONAL ENGINEER
© 17605

AMC ENGINEERS
www.amc-engineers.com
Adams, Morgenthaler & Co., Inc.
CoA No. C0342 - 907.257.9100
701 E. Tudor Rd. Suite 250
Anchorage, AK 99503

PROJECT TITLE: UAA ANSEP ULA RENOVATION
ADDRESS: UNIVERSITY LAKE BUILDING - BUILDING AO 107
OWNER: UNIVERSITY OF ALASKA ANCHORAGE
SHEET TITLE: DEMOLITION PLAN - VENTILATION

NO	DESCRIPTION	DATE

DATE :	2017.04.07
PROJECT NO :	17-0103
DRAWN BY :	BAS
CHECKED BY :	MDL
COPYRIGHT :	2015 RIM ARCHITECTS

DWG NO: M103

FILE NAME: X:\17605 ANSEP\Dwgs\Mdwg\Sheet Files\17605 – M103.dwg
PLOTTED: BAS 4/7/2017 4:17 PM