SHEET NOTES

1. 1-1/2" CW CAPPED ABOVE SLAB.
2. WASTE OR VENT PIPE PLUGGED AND CAPPED BELOW SLAB.
3. CONNECT NEW P-6H WATER CLOSET WASTE OUTLET TO EXISTING BELOW SLAB WASTE PIPE.
4. CONNECT NEW P-3H LAVATORY WASTE OUTLET TO EXISTING WASTE PIPE.
5. CONNECT NEW P-4H SINK WASTE OUTLET TO EXISTING WASTE PIPE.
6. DASHED LINE INDICATES APPROXIMATE LOCATION OF THICKENED SLAB FOR SHEAR WALL FOOTING. SEE DETAIL 2/M502 FOR TYPICAL FOOTING PENETRATION.
7. AS-BUILT CONDITIONS ARE BASED UPON ORIGINAL CONSTRUCTION DRAWINGS DATED 10/18/84. FIELD VERIFY.

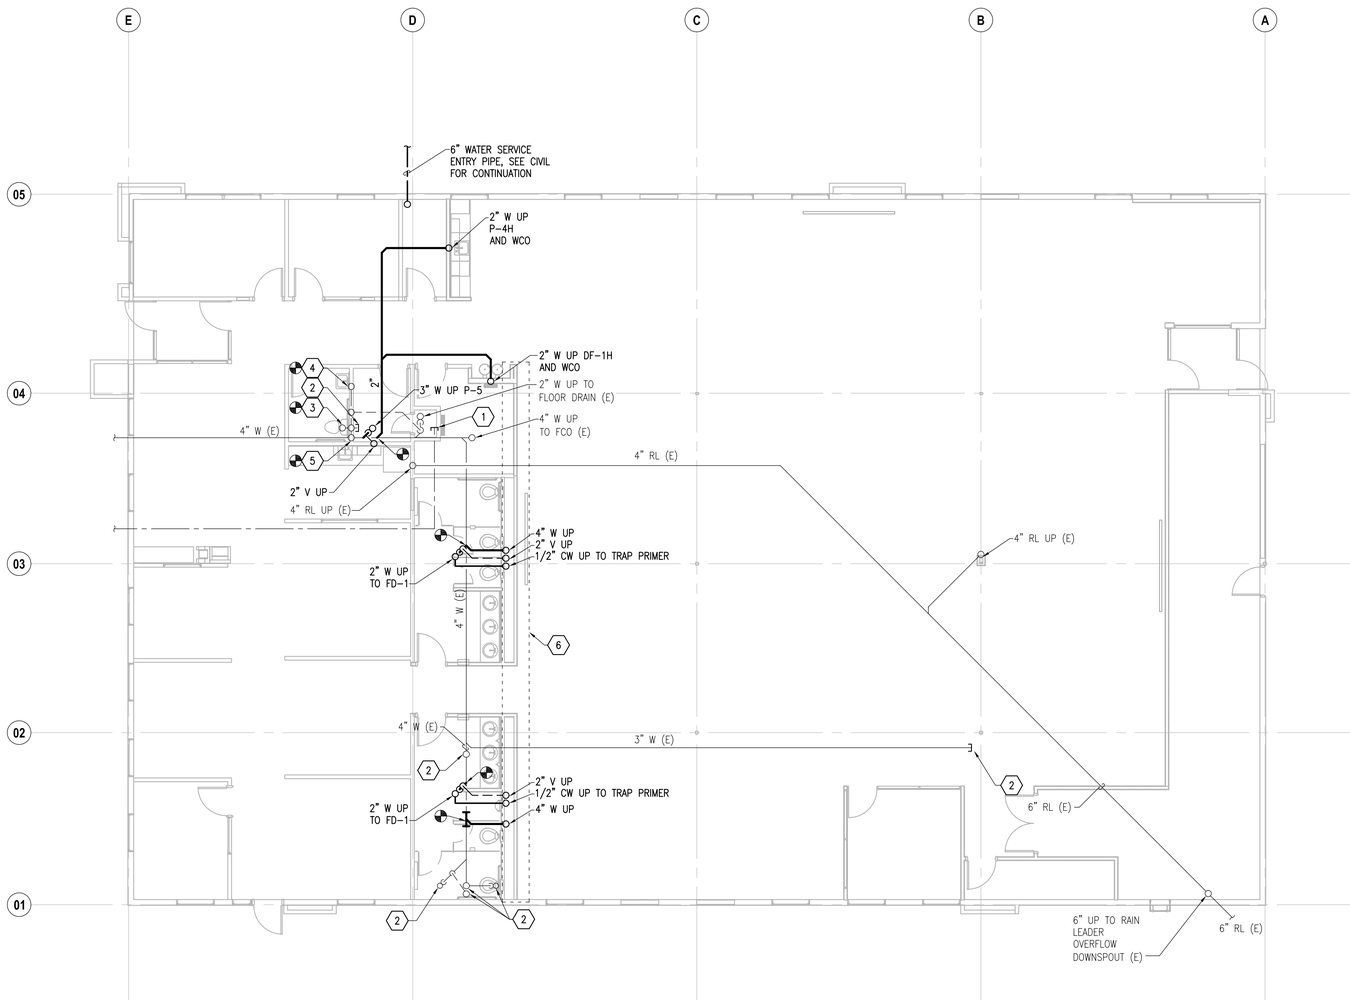

1 M201 FLOOR PLAN – PLUMBING – UNDERFLOOR

SCALE: 1/8" = 1'-0"

0 4' 8' 16' 24'

RIM ARCHITECTS
ALASKA | HAWAII GUAM CALIFORNIA
645 'G' STREET, SUITE 400
ANCHORAGE, ALASKA 99501
Phone: 907.258.7777
Fax: 907.279.8195
www.rimarchitects.com

STATE OF ALASKA 49TH Bart A. Semmler 04/07/2017 ME-13385 REGISTERED PROFESSIONAL ENGINEER © 17605

AMC ENGINEERS
www.amc-engineers.com
Adams, Morgenthaler & Co., Inc.
CoA No. C0342 - 907.257.9100
701 E. Tudor Rd. Suite 250
Anchorage, AK 99503

PROJECT TITLE: UAA ANSEP ULA RENOVATION

ADDRESS: UNIVERSITY LAKE BUILDING - BUILDING AO 107

OWNER: UNIVERSITY OF ALASKA ANCHORAGE

SHEET TITLE: FLOOR PLAN - PLUMBING - UNDERFLOOR

NO	DESCRIPTION	DATE

DATE : 2017.04.07
PROJECT NO : 17-0103
DRAWN BY : BAS
CHECKED BY : MDL
COPYRIGHT : 2015 RIM ARCHITECTS

DWG NO: M201

FILE NAME: X:\17605 ANSEP\Dwgs\Mdwg\Sheet Files\17605 – M201.dwg
PLOTTED: BAS 4/7/2017 4:17 PM