SHEET NOTES

1. COORDINATE WORK WITH MECHANICAL, ARCHITECT, OWNER, AND OTHER TRADES. REFER TO AND COORDINATE WITH WORK SHOWN OTHER PLANS, DETAILS AND DIAGRAMS.

(2) CONNECT FIXTURE TO EMERGENCY LIGHTING INVERTER PROVIDED UNDER BASE BID. REFER TO SHEET E201 FOR ADDITIONAL INFORMATION.

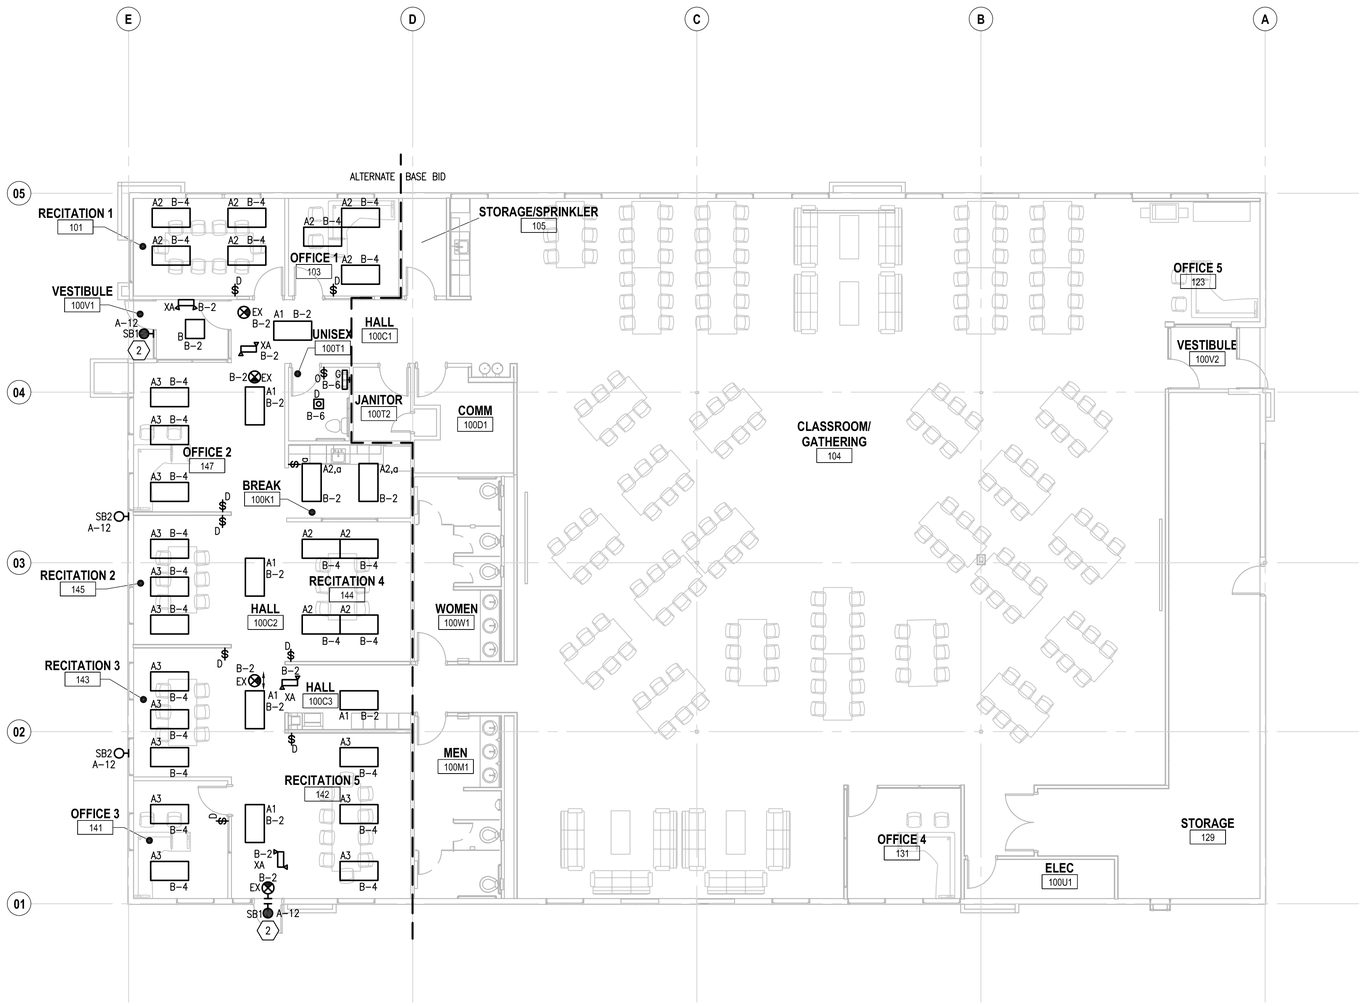

1 E201A FLOOR PLAN – LIGHTING – ALTERNATE

SCALE: 1/8" = 1'-0"

0 4' 8' 16' 24'

RIM ARCHITECTS
ALASKA | HAWAII GUAM CALIFORNIA
645 'G' STREET, SUITE 400
ANCHORAGE, ALASKA 99501
Phone: 907.258.7777
Fax: 907.279.8195
www.rimarchitects.com

STATE OF ALASKA 49TH
Edward J. Kamienski
04/07/2017
EE-10586
REGISTERED PROFESSIONAL ENGINEER
© 17605

AMC ENGINEERS
www.amc-engineers.com
Adams, Morgenthaler & Co., Inc.
CoA No. C0342 - 907.257.9100
701 E. Tudor Rd. Suite 250
Anchorage, AK 99503

PROJECT TITLE: UAA ANSEP ULA RENOVATION

ADDRESS: UNIVERSITY LAKE BUILDING - BUILDING AO 107

OWNER: UNIVERSITY OF ALASKA ANCHORAGE

SHEET TITLE: FLOOR PLAN - LIGHTING - ALTERNATE

NO	DESCRIPTION	DATE

DATE :	2017.04.07
PROJECT NO :	17-0103
DRAWN BY :	EJK/DRM/ERP
CHECKED BY :	EJK/KAC
COPYRIGHT :	2015 RIM ARCHITECTS

DWG NO: E201A

FILE NAME: X:\17605 ANSEP\Dwgs\Edwg\Sheet Files\17605 – E201A.dwg
PLOTTED: ejk 4/7/2017 4:21 PM