SHEET NOTES

1. COORDINATE WORK WITH MECHANICAL ARCHITECT OWNER AND OTHER TRADES. REFER TO AND COORDINATE WITH WORK SHOWN OTHER PLANS, DETAILS AND DIAGRAMS.

(2) ALTERNATE WORK AREA
EXISTING EQUIPMENT POWER AND DEVICES: RECONNECT AND EXTEND CIRCUITS (CIRCUIT AS NOTED) TO EXISTING EQUIPMENT, DEVICES AND RECEPTACLES. EXISTING CONDUIT MAY BE REUSED AT CONTRACTOR'S RISK.
NEW EQUIPMENT POWER AND DEVICES: PROVIDE NEW CIRCUITS (CIRCUIT AS NOTED) TO EQUIPMENT, DEVICES AND RECEPTACLES. EXISTING CONDUIT MAY BE REUSED AT CONTRACTOR'S RISK.
EXISTING TELECOM OUTLETS TO REMAIN. PROVIDE NEW TELECOM OUTLETS WHERE INDICATED.
ACCESS CONTROLS SYSTEM: EXISTING ACCESS CONTROLS SYSTEM INCLUDING DEVICES, CONNECTIONS, WIRING, PANELS, ETC. SHALL REMAIN IN PLACE AND ACTIVE.

(4) REFER TO LARGE SCALE PLANS ON SHEET E401 FOR THIS ROOM/AREA. REFER TO ALSO TO ONE-LINE DIAGRAM FOR ELECTRICAL DISTRIBUTION SYSTEM REWORK DETAILS.

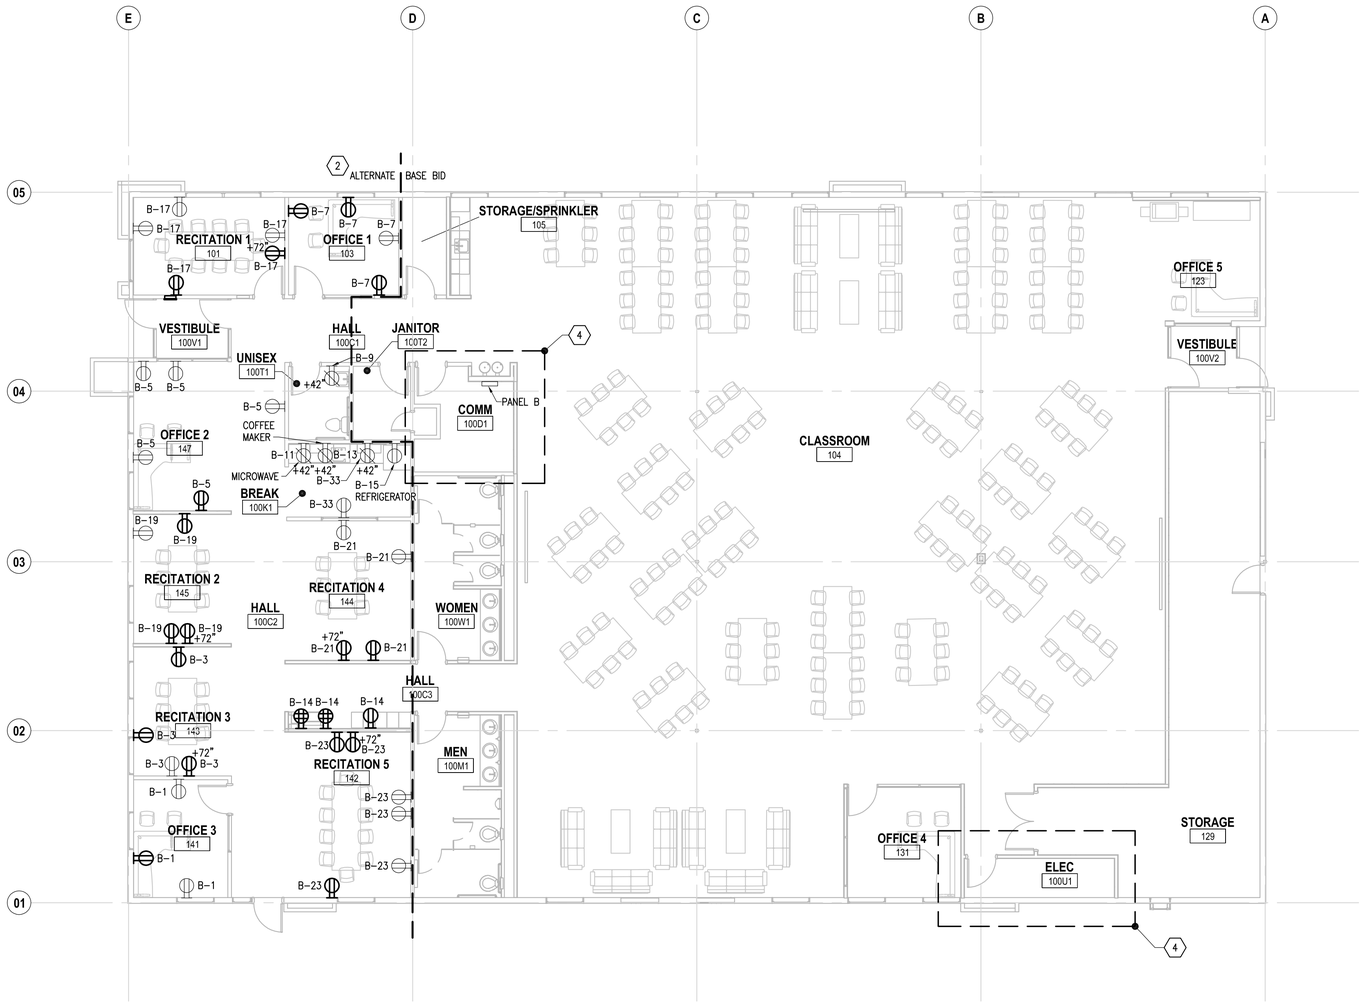

1 / E202A FLOOR PLAN – POWER – ALTERNATE

SCALE: 1/8" = 1'-0"

0 4' 8' 16' 24'

RIM ARCHITECTS
ALASKA | HAWAII GUAM CALIFORNIA
645 'G' STREET, SUITE 400
ANCHORAGE, ALASKA 99501
Phone: 907.258.7777
Fax: 907.279.8195
www.rimarchitects.com

STATE OF ALASKA 49TH
Edward J. Kamienski
04/07/2017
EE-10586
REGISTERED PROFESSIONAL ENGINEER
© 17605

AMC ENGINEERS
www.amc-engineers.com
Adams, Morgenthaler & Co., Inc.
CoA No. C0342 - 907.257.9100
701 E. Tudor Rd. Suite 250
Anchorage, AK 99503

PROJECT TITLE: UAA ANSEP ULA RENOVATION
ADDRESS: UNIVERSITY LAKE BUILDING - BUILDING AO 107
OWNER: UNIVERSITY OF ALASKA ANCHORAGE
SHEET TITLE: FLOOR PLAN - POWER - ALTERNATE

NO	DESCRIPTION	DATE

DATE :	2017.04.07
PROJECT NO :	17-0103
DRAWN BY :	EJK/DRM/ERP
CHECKED BY :	EJK/KAC
COPYRIGHT :	2015 RIM ARCHITECTS

DWG NO: E202A

FILE NAME: X:\17605 ANSEP\Dwgs\Edwg\Sheet Files\17605 – E202A.dwg
PLOTTED: ejk 4/7/2017 4:21 PM