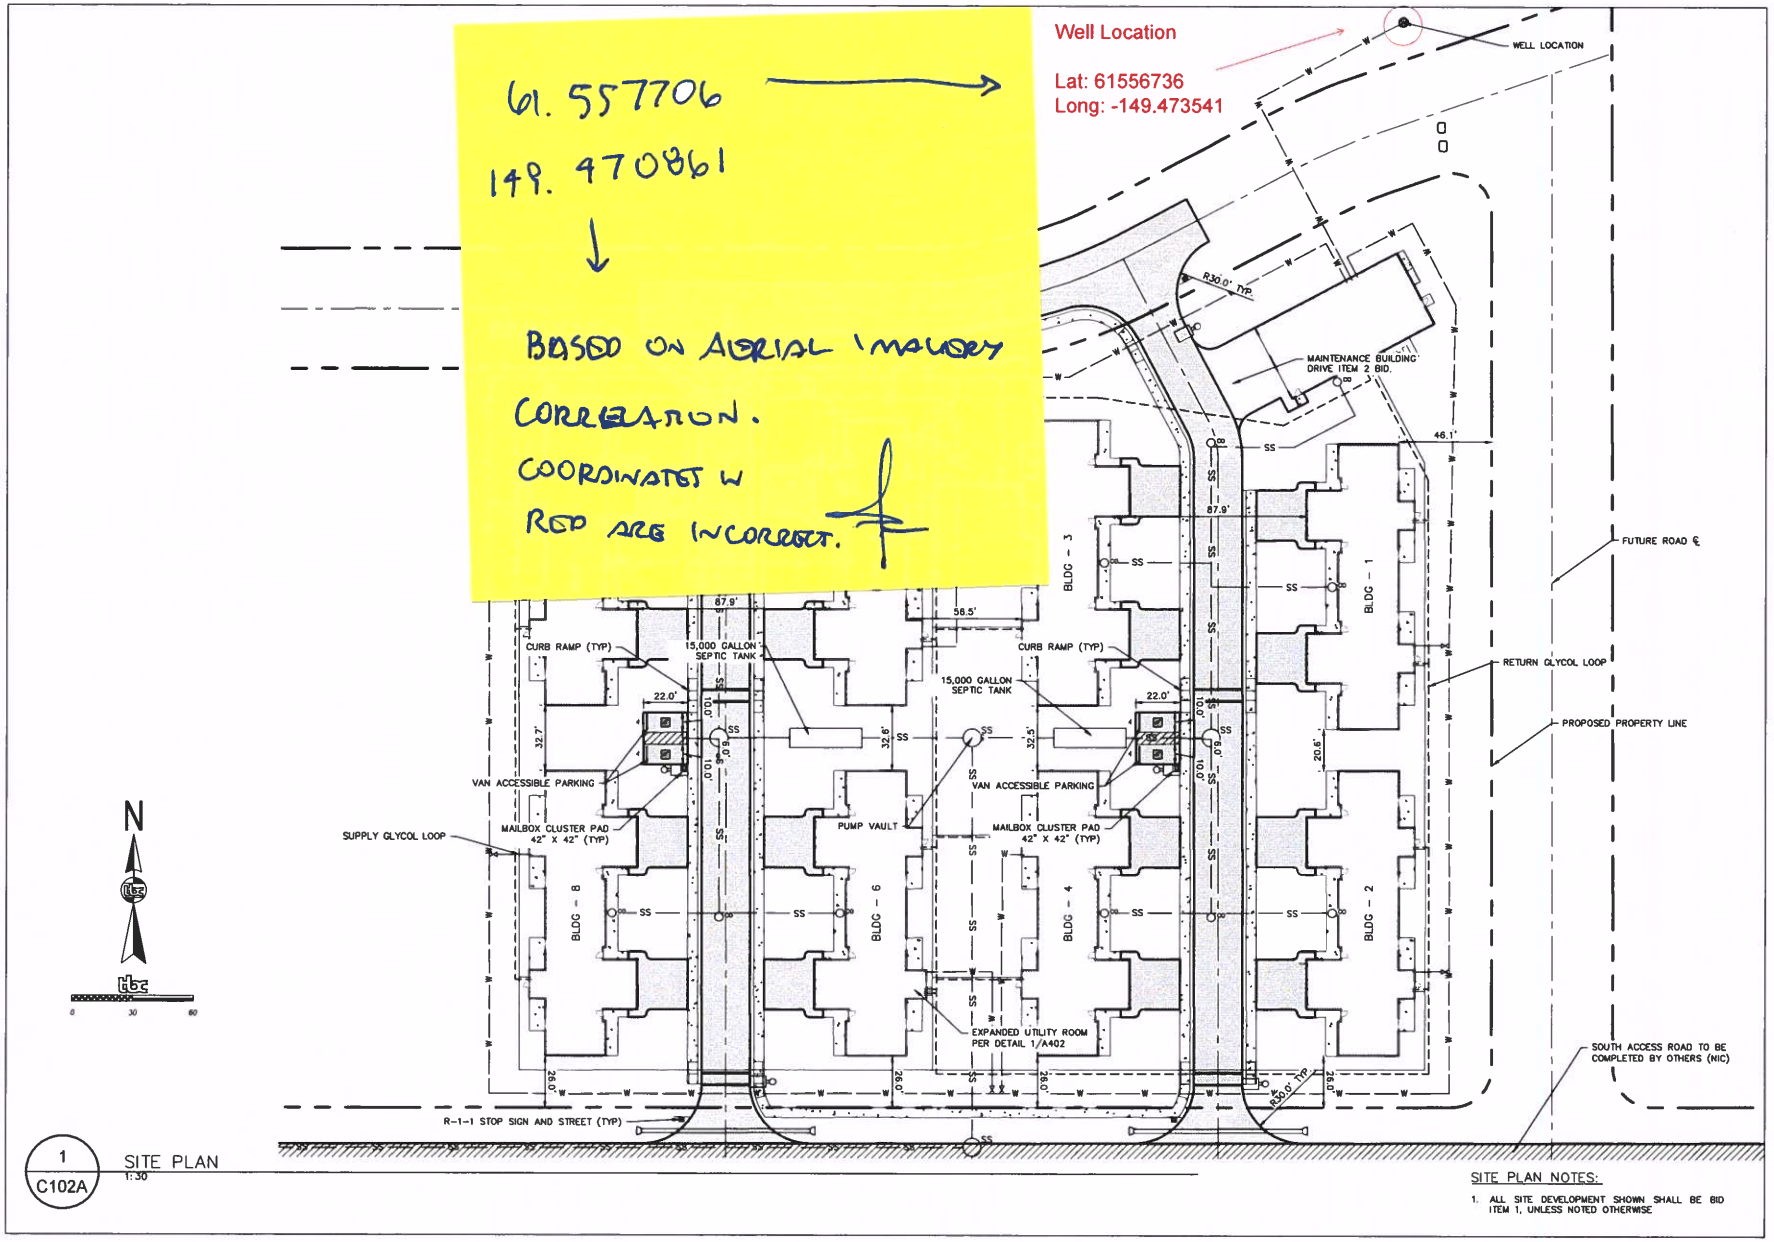

1 / C102A SITE PLAN
1:30

SITE PLAN NOTES:

1. ALL SITE DEVELOPMENT SHOWN SHALL BE BID ITEM 1, UNLESS NOTED OTHERWISE

RIM
645 'G' STREET, SUITE 400
ANCHORAGE, ALASKA 99501
Phone 907 258 7777
Fax 907 279 8195
www.rimarchitects.com

The Boutet Company, Inc.
601 E. 57th Place, #102
Anchorage, AK 99518
Ph: 907-522-2379
Fax: 907-522-2379
License No. AECC857

STATE OF ALASKA
TIMOTHY J. ALLEY
CE 14358
REGISTERED PROFESSIONAL ENGINEER

CONSTRUCTION DOCUMENTS

PROJECT TITLE: KNIK TRIBE SENIOR HOUSING
ADDRESS: TRACT 2A
OWNER: KNIK TRIBAL COUNCIL
SHEET TITLE: SITE PLAN

NO	DESCRIPTION	DATE

DATE 10 29 2021
PROJECT NO 21009
DRAWN BY CBW
CHECKED BY TJA

DWG NO C102A