# STATEWIDE MATERIAL SITE INVENTORY

## MATERIAL SITE
## STATUS REPORT

**Federal Project No. STP-000S(823)**
**AKSAS Project No. 76149**

**424 – WILLIAMSPORT-PILE BAY ROAD**

# MS 424-001-1
Mile 4 Site

**Index No. 424-02-01**

September 15, 2015

CONTENTS PAGE

COVER SHEET.....1

LOCATION MAP .....2

# CATEGORY:

## ACTIVE – STATUS UNKNOWN

According to information found in the DOT&PF EDMS system in January 2009, DOT&PF Central Region Material Site Inventory List dated 06-18-2008, and BLM case file abstracts, this site was on private land owned by CIRI. The site was in the NW4 of Section 33, T5S, R26W, SM. The site was on the floodplain of Chinkelyes Creek and the material consisted of sand and gravel. DOT&PF applied for a permit from BLM in 1968 (AA-3056) that was rejected in 1981. In 1986, the surface and subsurface (IC 1305) was conveyed to the Cook Inlet Region, Inc.

DOT&PF has reportedly utilized the site for periodic maintenance of the Williamsport Road and apparently has had agreements with CIRI to take borrow but none of these were found. The current status of DOT&PF's interest in the site is unknown but the site contains useable material and DOT&PF should retain their interest in the site for future maintenance.

# LOCATION MAP

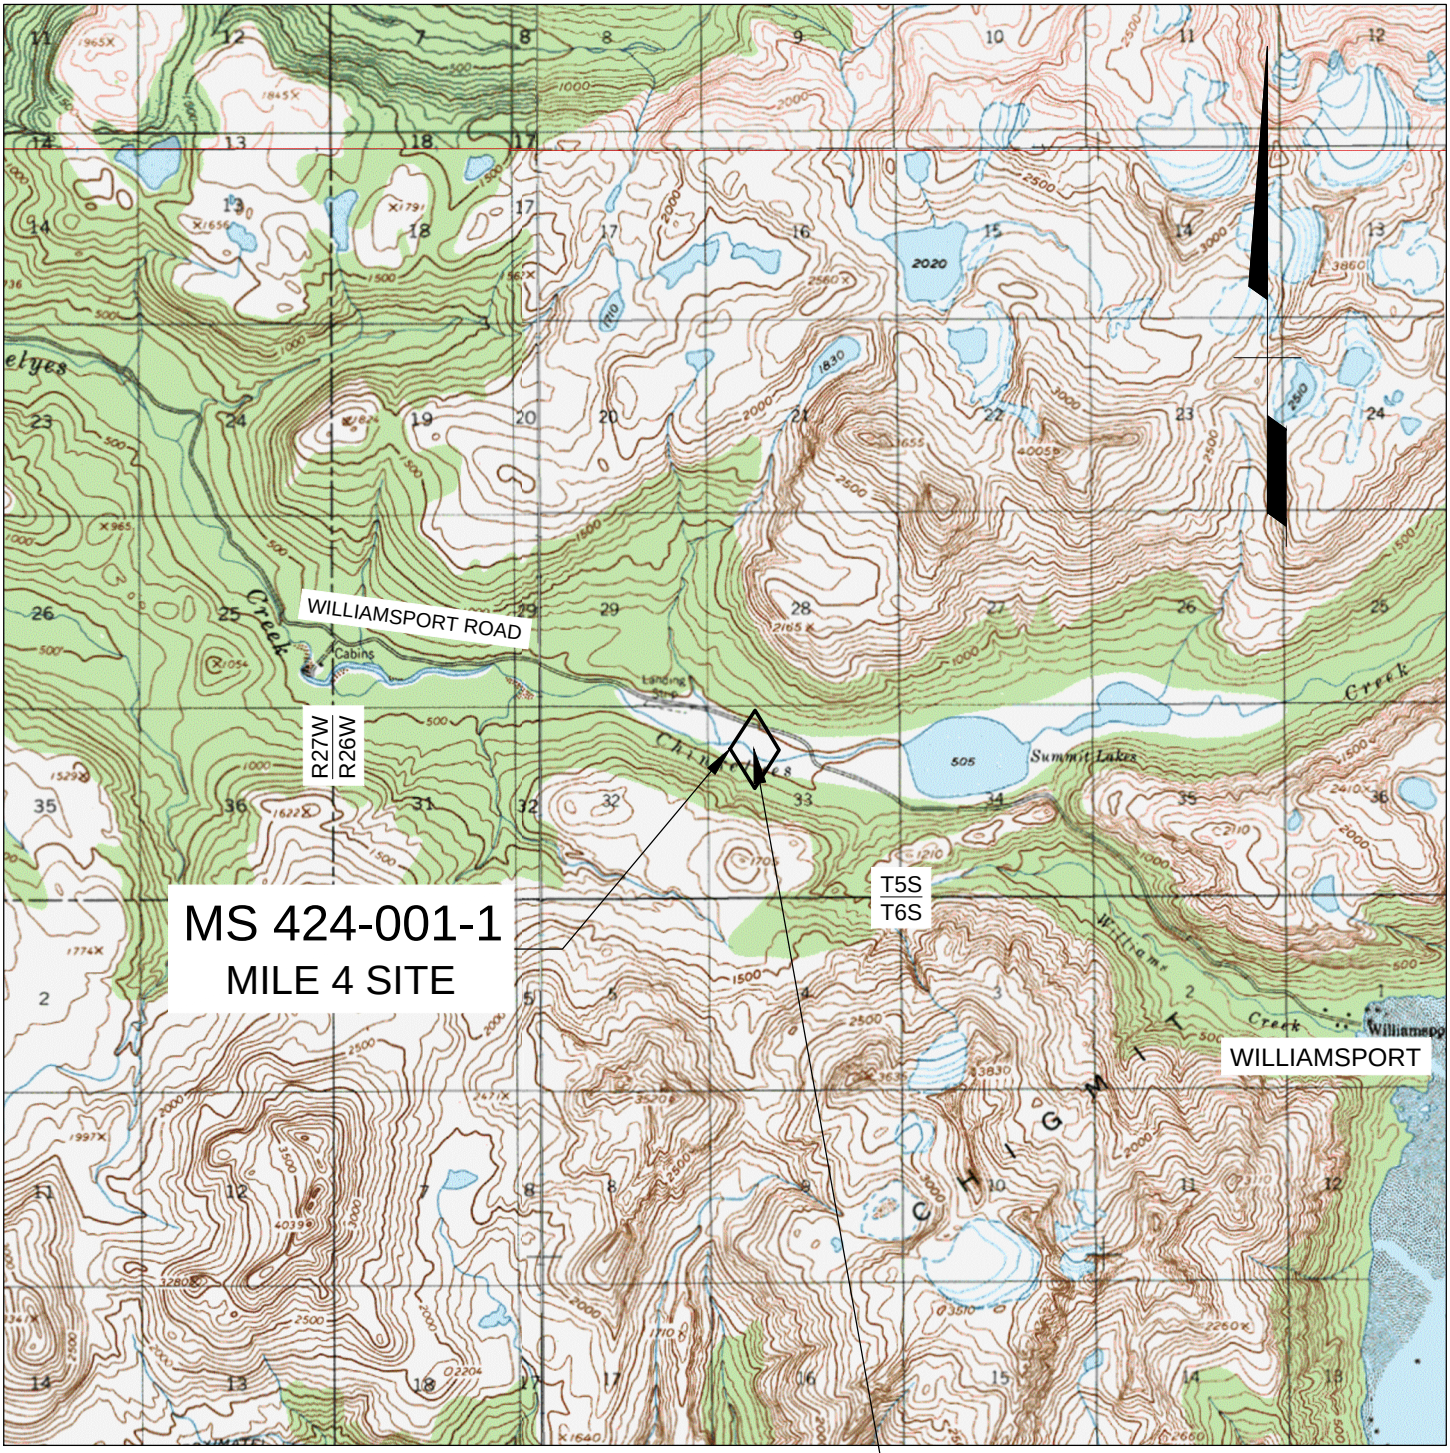


U.S.G.S. QUADRANGLE: ILIAMNA (C-2), (C-3), (D-2), & (D-3)

GPS COORDINATES FROM GOOGLE EARTH

UTM (WGS84-METERS)
ZONE 5: N6,618,712 E459,441
AK STATE PLANE (NAD83-US SURVEY FT)
ZONE 5: N2,083,964 E1,691,989

# ACTIVE - STATUS UNKNOWN

0 0.5 1 2 3

GRAPHIC SCALE IN MILES

BASE MAP CREATED WITH TERRAIN NAVIGATOR PRO

Prepared By:
R&M CONSULTANTS, INC.

STATE OF ALASKA
DEPARTMENT OF TRANSPORTATION
AND PUBLIC FACILITIES

STATEWIDE MATERIAL SITE INVENTORY
MS 424-001-1

| SCALE | DESIGNED | DRAWN | |
|---|---|---|---|
| AS SHOWN | D.E.P. | D.E.P. | PAGE 2 |
| | CHECKED C.H.R. | DATE SEPT 2015 | |

Z:\project\1443.03_1443.03 Cleaned_up\000_Southcoast_Region_Rural – Cleaned Up\424_Williamsport_Pile_Bay_Road – Cleaned Up\MS_424-001-1\acad\MS_Topo_Map_424-001-1.dwg

Plotted 9/26/2015 9:53 AM by Kyle Therrien

# STATEWIDE MATERIAL SITE INVENTORY

## MATERIAL SITE
## STATUS REPORT

**Federal Project No. STP-000S(823)**
**AKSAS Project No. 76149**

**424 – WILLIAMSPORT-PILE BAY ROAD**

# MS 424-002-1
Mile 6 Site

**Index No. 424-02-02**

September 15, 2015

CONTENTS PAGE

COVER SHEET.....1A & 1B

LOCATION MAP .....2

# CATEGORY:

## ACTIVE – STATUS UNKNOWN

According to information found in the DOT&PF EDMS system in January 2009, DOT&PF Central Region Material Site Inventory List dated 06-18-2008, and BLM case file abstracts, this site is on private lands owned by the Pedro Bay Corporation (PBC), Bristol Bay Native Corporation (BBNC), and Cook Inlet Region, Inc. (CIRI). The site was in the E2 SE4 of Section 25, T5S, R27W, SM and the W2 SW4 of Section 30, T5S, R26W, SM. The site was on the floodplain of Chinkelyes Creek and material consisted of sand and gravel. DOT&PF applied for a permit from BLM (AA-3055) in 1968 that was rejected in 1982.

In 1984, the surface estate for Section 25 was conveyed to PBC (IC 817) and the subsurface estate to BBNC (IC 818). In 1986, the surface and subsurface estates in Section 30 were conveyed to CIRI (IC 1305). In 1990, the surface estate was patented to PBC (PA 50-90-0671) and BBNC (PA 50-90-0672).

DOT&PF has reportedly utilized the site for periodic maintenance of the Williamsport Road and apparently has had agreements with BBNC and CIRI to take borrow but none of these were found. The current status of DOT&PF's interest in the site is unknown but the site contains useable material and DOT&PF should retain their interest in the site for future maintenance.

# LOCATION MAP

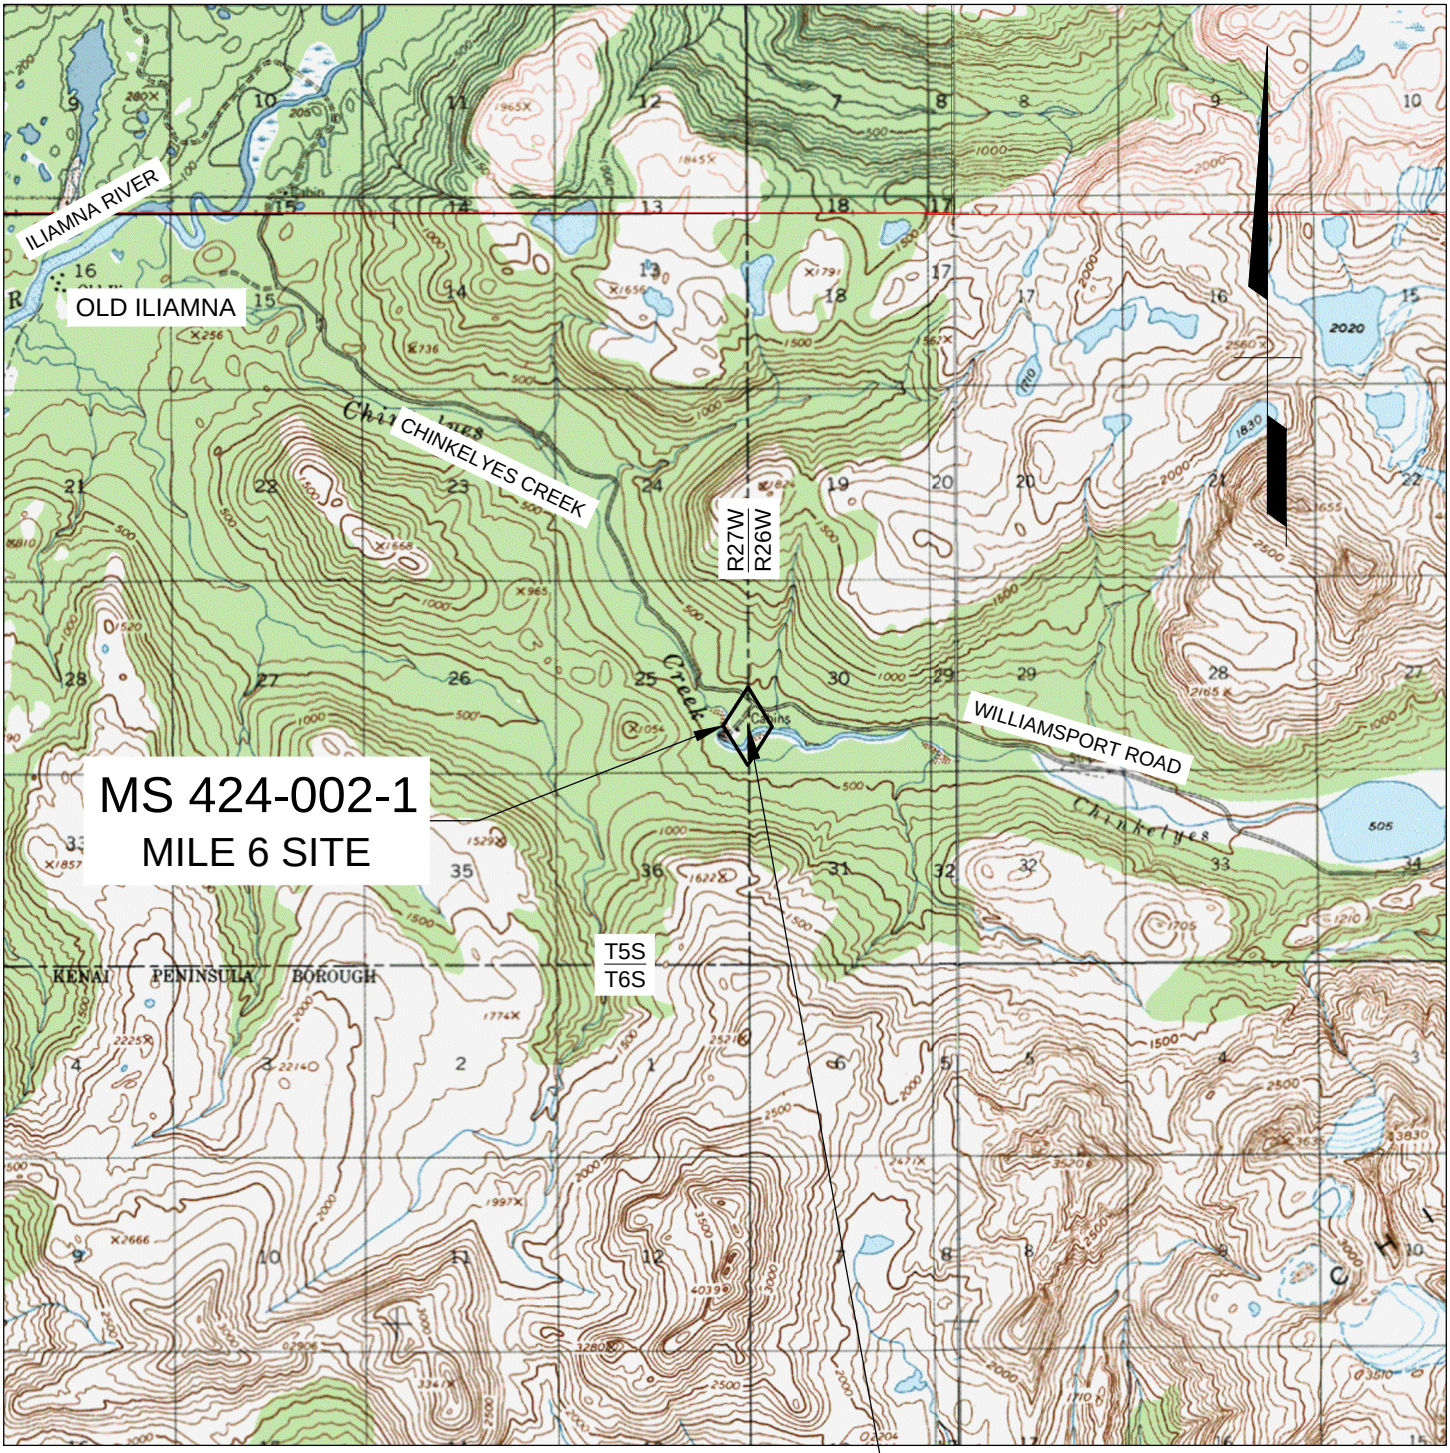


U.S.G.S. QUADRANGLE: ILIAMNA (C-2), (C-3), (D-2), & (D-3)

GPS COORDINATES FROM GOOGLE EARTH

UTM (WGS84-METERS)
ZONE 5: N6,619,503 E455,911
AK STATE PLANE (NAD83-US SURVEY FT)
ZONE 5: N2,086,387 E1,680,367

# ACTIVE - STATUS UNKNOWN

0 0.5 1 2 3

GRAPHIC SCALE IN MILES

BASE MAP CREATED WITH TERRAIN NAVIGATOR PRO

Prepared By:
R&M CONSULTANTS, INC.

STATE OF ALASKA
DEPARTMENT OF TRANSPORTATION AND PUBLIC FACILITIES

STATEWIDE MATERIAL SITE INVENTORY
MS 424-002-1

| SCALE | DESIGNED | DRAWN | |
|---|---|---|---|
| AS SHOWN | D.E.P. | D.E.P. | PAGE 2 |
| | CHECKED C.H.R. | DATE SEPT 2015 | |

Z:\project\1443.03_1443.03 Cleaned_up\000_Southcoast_Region_Rural - Cleaned Up\424_Williamsport_Pile_Bay_Road - Cleaned Up\MS_424-002-1\acad\MS_Topo_Map_424-002-1.d

Plotted 9/26/2015 9:52 AM by Kyle Therrien