Point Table			
Point #	Northing	Easting	Description
100	6028035.18	1656274.16	PROJECT LIMIT
101	6029521.53	1655999.80	PROJECT LIMIT
102	6031105.89	1655381.48	PROJECT LIMIT
103	6031182.90	1655351.52	PROJECT LIMIT
104	6031396.70	1655732.08	PROJECT LIMIT
105	6031544.92	1655648.81	PROJECT LIMIT
106	6031342.92	1655289.28	PROJECT LIMIT
107	6031969.18	1655045.66	PROJECT LIMIT
108	6031976.86	1655064.13	PROJECT LIMIT
109	6032032.79	1655042.38	PROJECT LIMIT
110	6032009.75	1654986.96	PROJECT LIMIT
111	6031991.11	1654994.21	PROJECT LIMIT
112	6031910.66	1654800.74	PROJECT LIMIT
113	6032154.33	1654663.84	PROJECT LIMIT
114	6032119.12	1654601.18	PROJECT LIMIT
115	6032059.07	1654634.64	PROJECT LIMIT
116	6032044.77	1654610.53	PROJECT LIMIT
117	6032049.80	1654607.31	PROJECT LIMIT
118	6032022.64	1654557.20	PROJECT LIMIT
119	6032040.78	1654547.23	PROJECT LIMIT
120	6031935.03	1654359.00	PROJECT LIMIT
121	6031766.41	1654453.84	PROJECT LIMIT
122	6031598.08	1654049.04	PROJECT LIMIT
123	6031718.64	1653895.63	PROJECT LIMIT
124	6031738.79	1653884.09	PROJECT LIMIT
125	6031726.18	1653860.86	PROJECT LIMIT
126	6031616.93	1653929.88	PROJECT LIMIT
127	6031503.32	1653977.42	PROJECT LIMIT
128	6031542.68	1654072.08	PROJECT LIMIT
129	6031561.15	1654064.40	PROJECT LIMIT

Point Table			
Point #	Northing	Easting	Description
130	6031730.30	1654473.59	PROJECT LIMIT
131	6031238.40	1654750.83	PROJECT LIMIT
132	6031221.73	1654721.16	PROJECT LIMIT
133	6031071.24	1654805.71	PROJECT LIMIT
134	6030998.74	1654676.68	PROJECT LIMIT
135	6030850.53	1654759.95	PROJECT LIMIT
136	6030923.03	1654888.98	PROJECT LIMIT
137	6030684.38	1655023.06	PROJECT LIMIT
138	6030614.18	1654898.43	PROJECT LIMIT
139	6030563.65	1654926.90	PROJECT LIMIT
140	6030633.81	1655051.46	PROJECT LIMIT
141	6030560.89	1655092.44	PROJECT LIMIT
142	6030245.59	1655202.15	PROJECT LIMIT
143	6028951.19	1655408.23	PROJECT LIMIT
144	6028889.44	1655404.47	PROJECT LIMIT
145	6028818.42	1655427.22	PROJECT LIMIT
146	6028775.41	1655462.05	PROJECT LIMIT
147	6028034.43	1655836.84	PROJECT LIMIT
148	6031746.77	1654510.78	PROJECT LIMIT
149	6031832.24	1654716.33	PROJECT LIMIT
150	6031586.97	1654806.81	PROJECT LIMIT
151	6031288.66	1654840.28	PROJECT LIMIT
152	6031257.99	1654785.70	PROJECT LIMIT
153	6031746.77	1654510.78	PROJECT LIMIT
154	6031323.13	1655254.05	PROJECT LIMIT
155	6031149.21	1654944.49	PROJECT LIMIT
156	6031639.77	1654943.75	PROJECT LIMIT
157	6031872.45	1654813.03	PROJECT LIMIT
158	6031953.82	1655008.72	PROJECT LIMIT
159	6031323.13	1655254.05	PROJECT LIMIT

Point Table			
Point #	Northing	Easting	Description
160	6031863.98	1654444.85	PROJECT LIMIT
161	6031781.87	1654491.03	PROJECT LIMIT
162	6031867.35	1654696.60	PROJECT LIMIT
163	6031941.78	1654654.79	PROJECT LIMIT
164	6031955.15	1654607.13	PROJECT LIMIT
165	6031863.98	1654444.85	PROJECT LIMIT
166	6028035.18	1656274.16	PROJECT LIMIT
167	6028034.43	1655836.84	PROJECT LIMIT
168	6027502.84	1656105.71	PROJECT LIMIT
169	6026998.68	1656545.61	PROJECT LIMIT
170	6026718.69	1656714.96	PROJECT LIMIT
171	6026453.48	1656817.99	PROJECT LIMIT
172	6025885.96	1656855.42	PROJECT LIMIT
173	6025529.30	1656768.59	PROJECT LIMIT
174	6025484.26	1656953.65	PROJECT LIMIT
175	6025526.84	1656961.21	PROJECT LIMIT
176	6025603.60	1656893.72	PROJECT LIMIT
177	6026182.78	1657034.72	PROJECT LIMIT
178	6026799.20	1656795.26	PROJECT LIMIT
179	6026896.10	1656782.46	PROJECT LIMIT
180	6026962.40	1656743.04	PROJECT LIMIT
181	6027017.78	1656666.97	PROJECT LIMIT
182	6027288.90	1656430.40	PROJECT LIMIT
183	6027524.55	1656390.79	PROJECT LIMIT
184	6027520.90	1656369.09	PROJECT LIMIT
185	6028035.18	1656274.16	PROJECT LIMIT
186	6028034.63	1655953.28	PROJECT LIMIT
187	6028610.43	1655662.05	PROJECT LIMIT
188	6029183.37	1655476.57	PROJECT LIMIT
189	6030447.77	1655275.28	PROJECT LIMIT

Point Table			
Point #	Northing	Easting	Description
190	6030973.97	1654979.65	PROJECT LIMIT
191	6031163.11	1655316.30	PROJECT LIMIT
192	6031091.37	1655344.20	PROJECT LIMIT
193	6029510.53	1655961.16	PROJECT LIMIT
194	6028035.11	1656233.50	PROJECT LIMIT
195	6031745.57	1653397.38	PROJECT LIMIT
196	6031793.50	1653367.22	PROJECT LIMIT
197	6031874.38	1653449.45	PROJECT LIMIT
198	6032019.20	1653721.67	PROJECT LIMIT
199	6031936.69	1653768.41	PROJECT LIMIT
200	6031906.20	1653718.02	PROJECT LIMIT
201	6031768.18	1653799.55	PROJECT LIMIT
202	6031694.80	1653675.32	PROJECT LIMIT
203	6031803.06	1653611.36	PROJECT LIMIT
204	6031824.86	1653575.10	PROJECT LIMIT

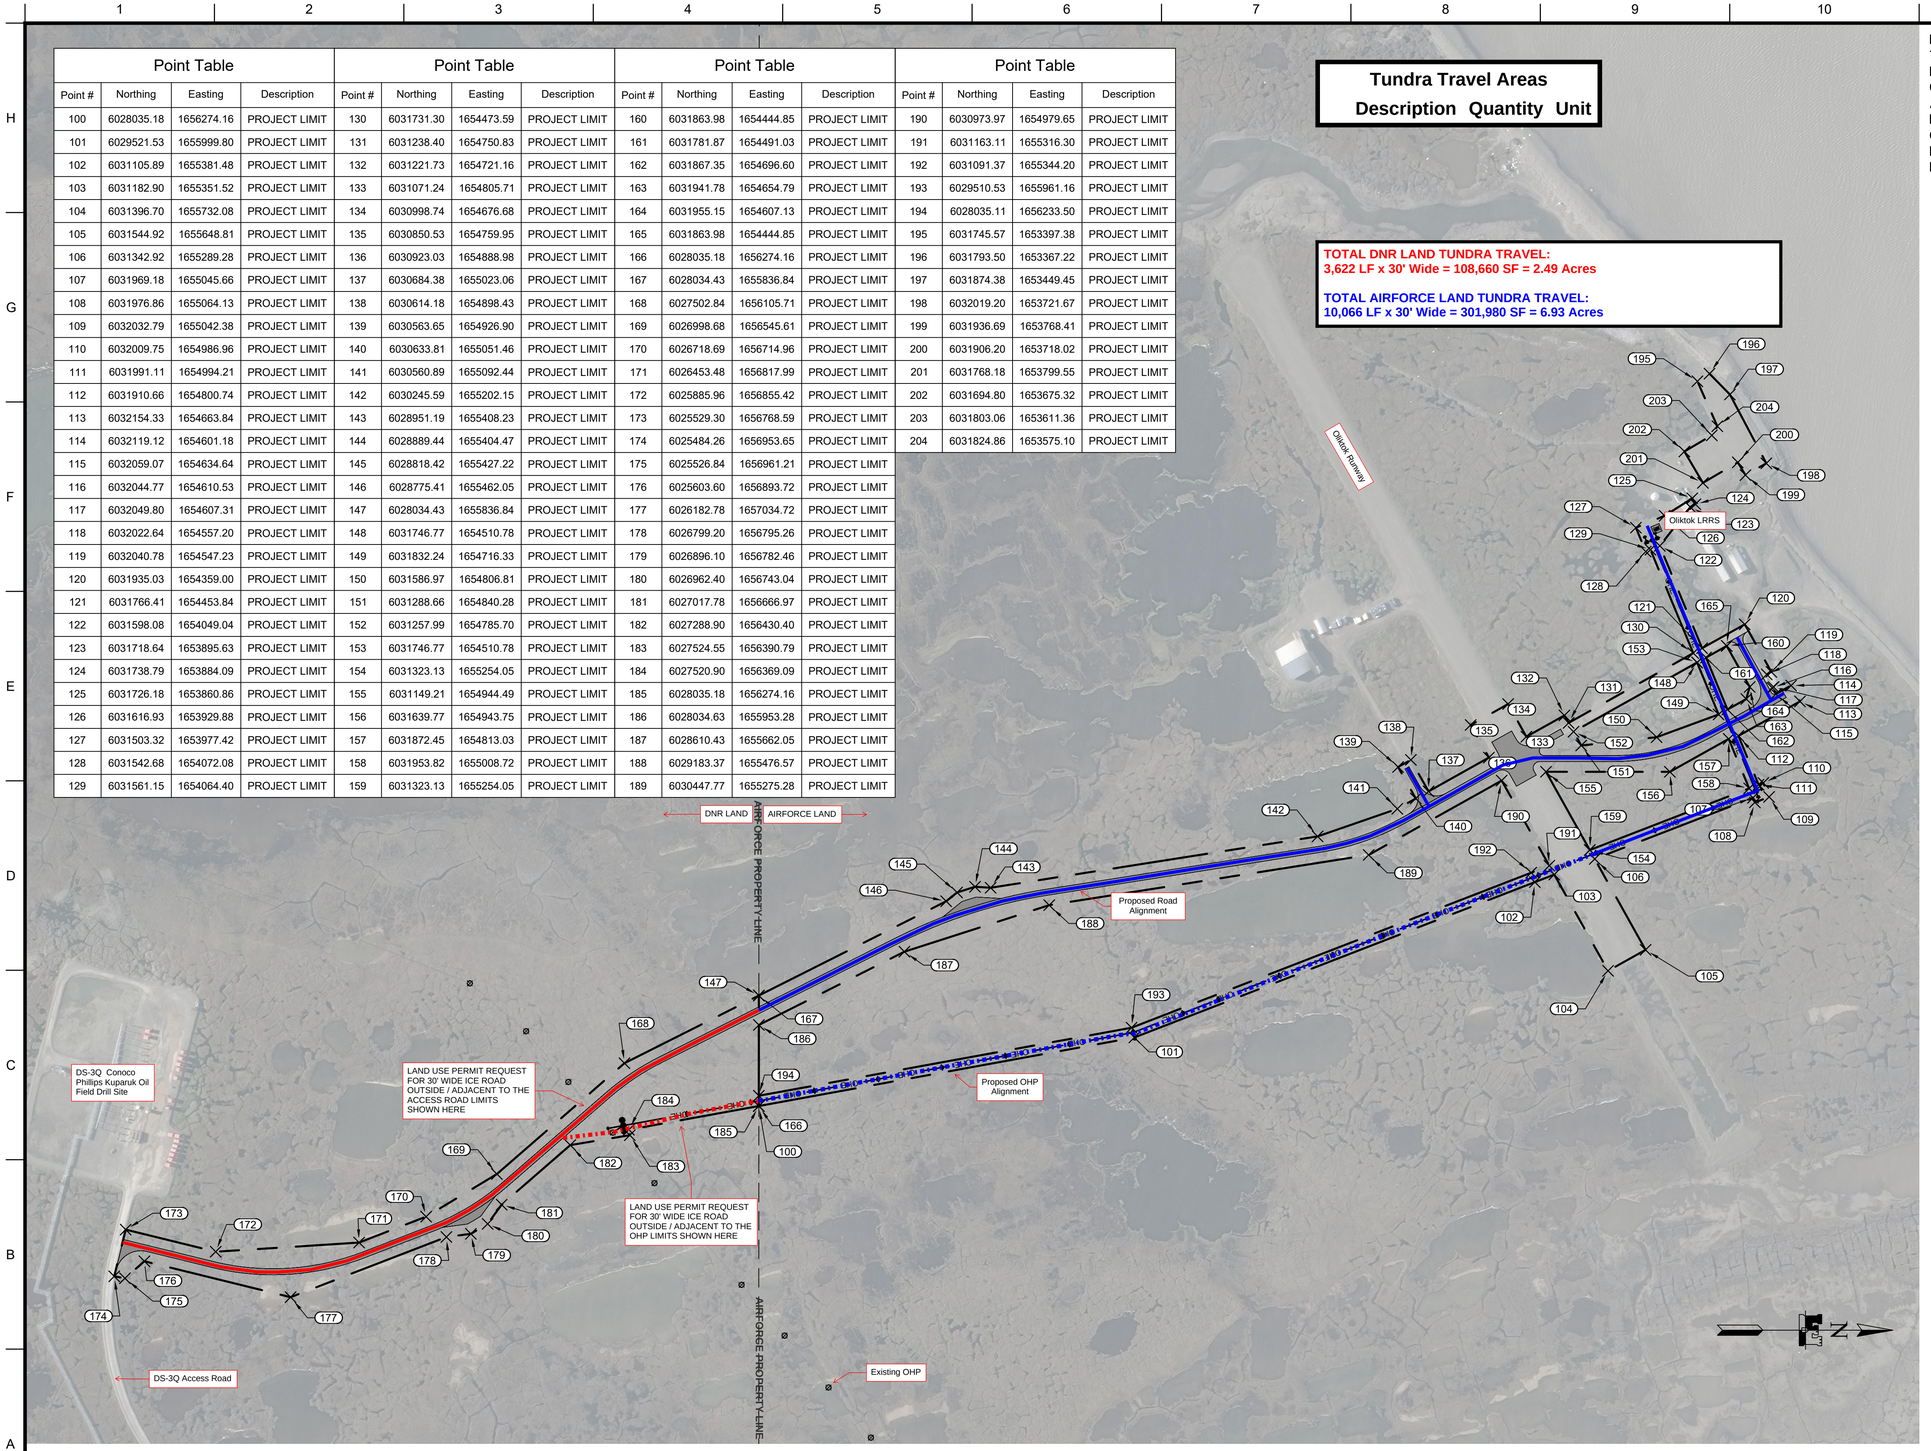

A1 PROJECT LIMITS
SCALE: 1" = 300'

0 300' 600'

NOTE:
THE AIR FORCE HAS OBTAINED AUTHORIZATION FOR EASEMENTS AND RIGHTS-OF-WAY, AS NECESSARY, TO CONSTRUCT THE WORK. ALL CONSTRUCTION ACTIVITIES MUST BE LOCATED ON AIR FORCE-PROVIDED LANDS AND THE CONTRACTOR MUST OBTAIN PRIOR GOVERNMENT APPROVAL FOR ANY EXCEPTIONS. THE CONTRACTOR WILL NOT BE RESPONSIBLE FOR PROVIDING ANY REAL ESTATE.

VERIFY SCALES: BAR IS ONE INCH ON ORIGINAL DRAWING
0 1"

US Army Corps of Engineers ®
Alaska District

MARK	DESCRIPTION	DATE

U.S. ARMY CORPS OF ENGINEERS
ALASKA DISTRICT
2204 3RD STREET
JBER, ALASKA 99506-0898

DESIGNED BY: S. GEPPERT / T. WEN
DRAWN BY: T. WEN
CHECKED BY: S. GEPPERT
SUBMITTED BY: S. HAAN
SIZE: ANSI D
FILE: OLI002-G-103.dwg

ISSUE DATE: SEPTEMBER 2024
SOLICITATION NO.: W911KB-24-B-0041
CONTRACT NO.: W911KB-24-C-0022
DRAWING #: AF-851-201-01
OLI002

SHUM030007
OLIKTOK LRRS, AK
REPAIR OLIKTOK ROAD
GENERAL
PLANS
PROJECT LIMITS

REFERENCE NUMBER:
G-103

AWARDED