**Name:** MEA Maintenance **Print Area:** DNR **Map Location:** K51-10N **Work Order:** 120387

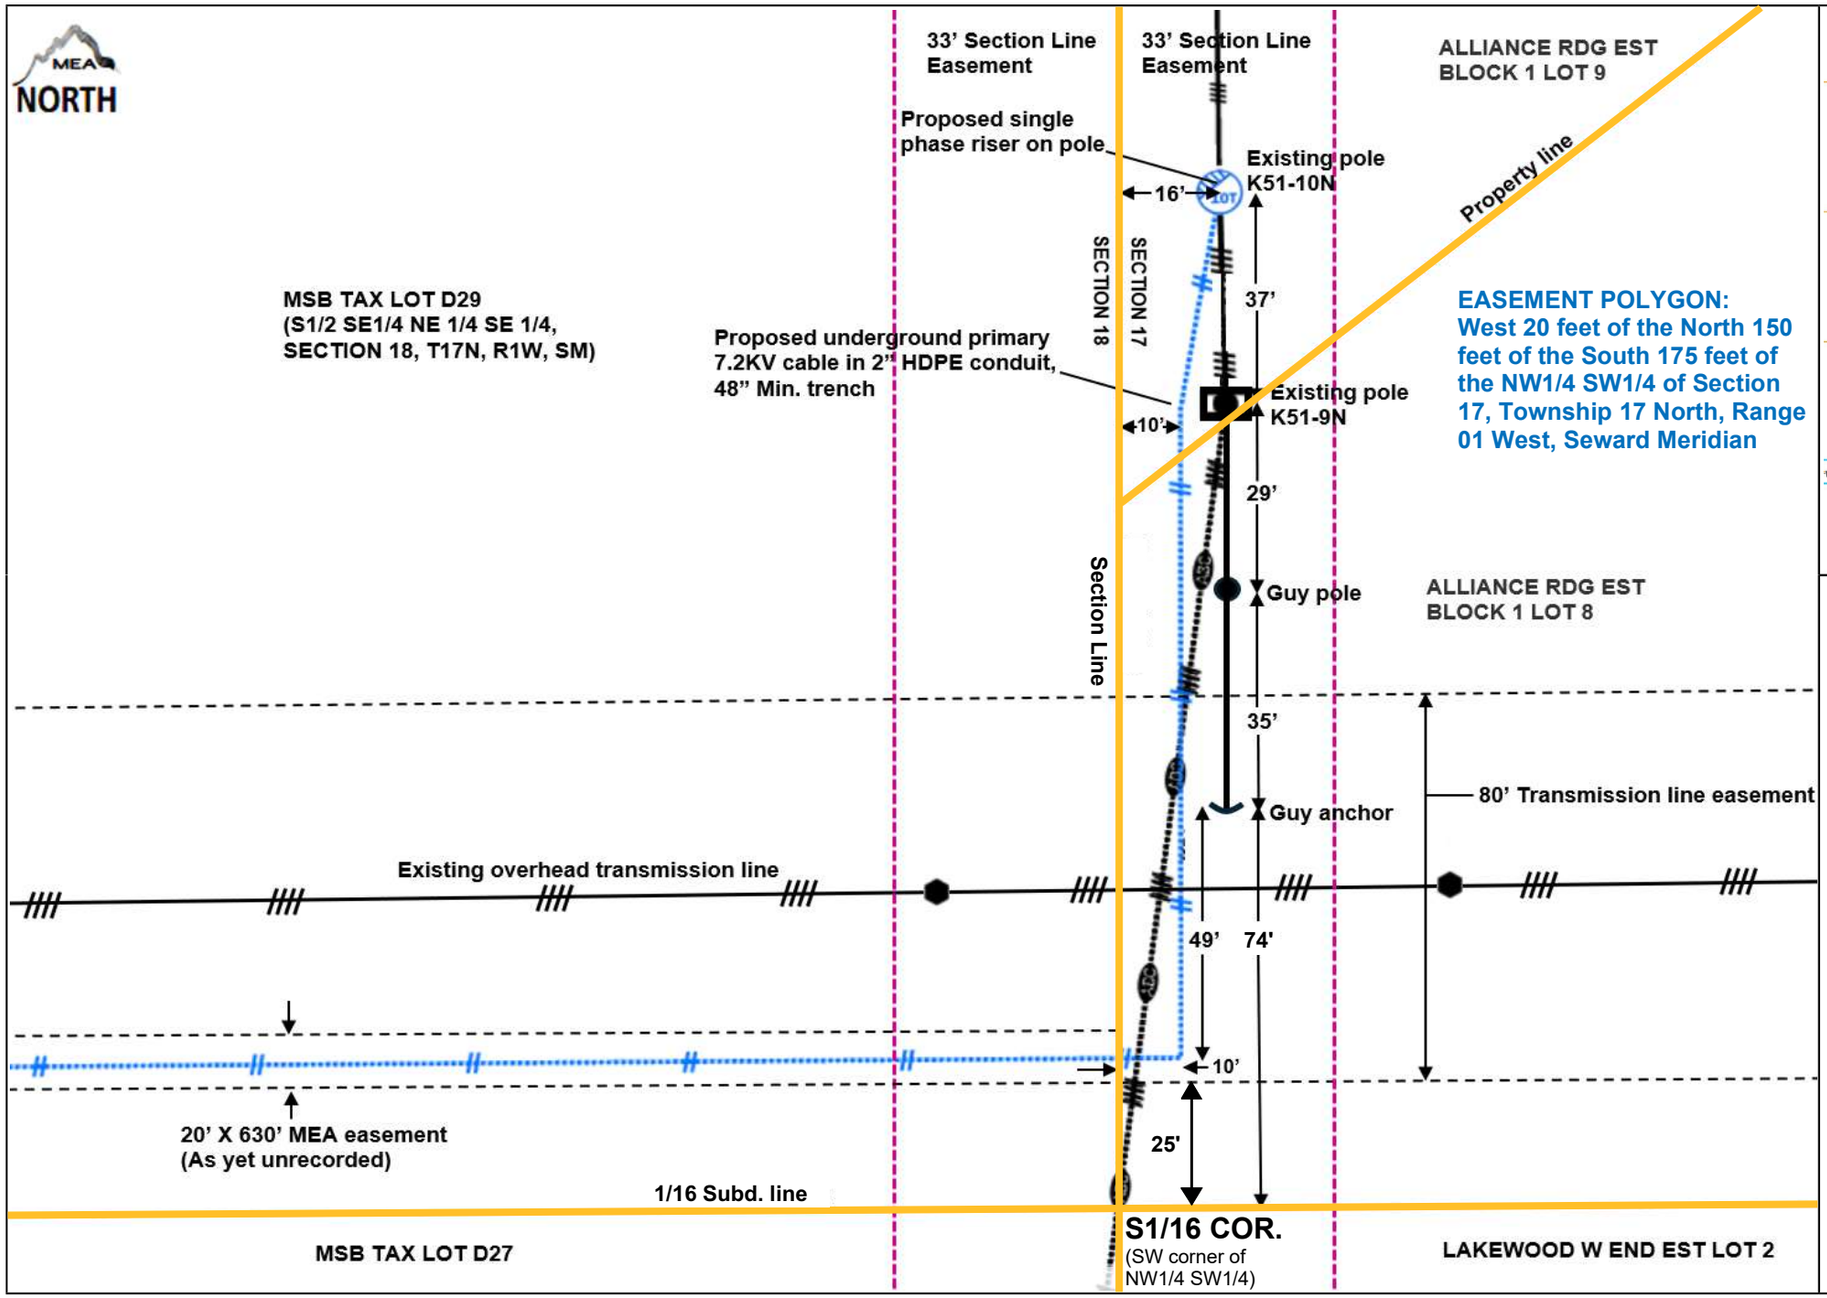


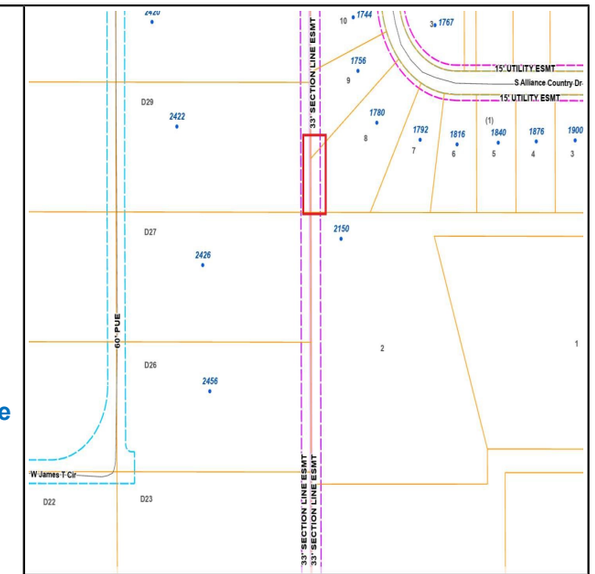


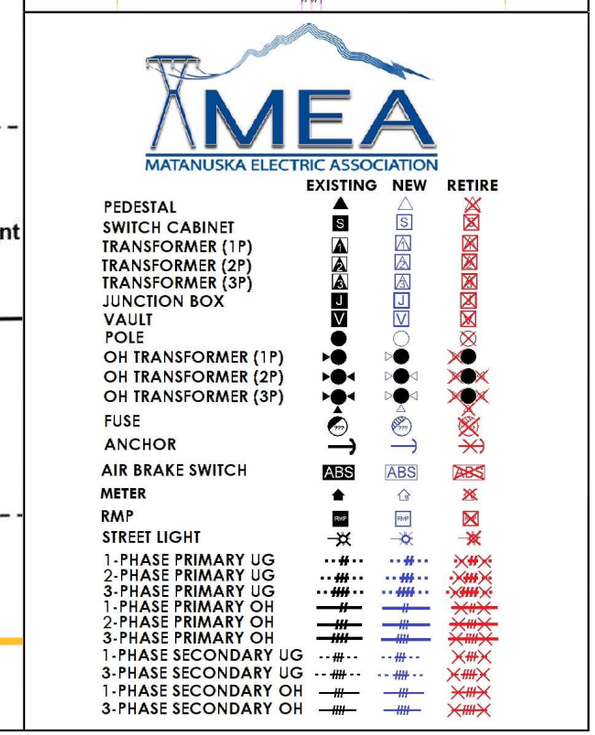


bjbe **Loan Project:** 103 **Sub/Fdr/Phs:** 24/28 - MC425/B **TRS:** T17N-R1W-S17 **Staked By:** BRAD J BROPHIL **Description:** T17N R1W S17 Page 1 of 1