


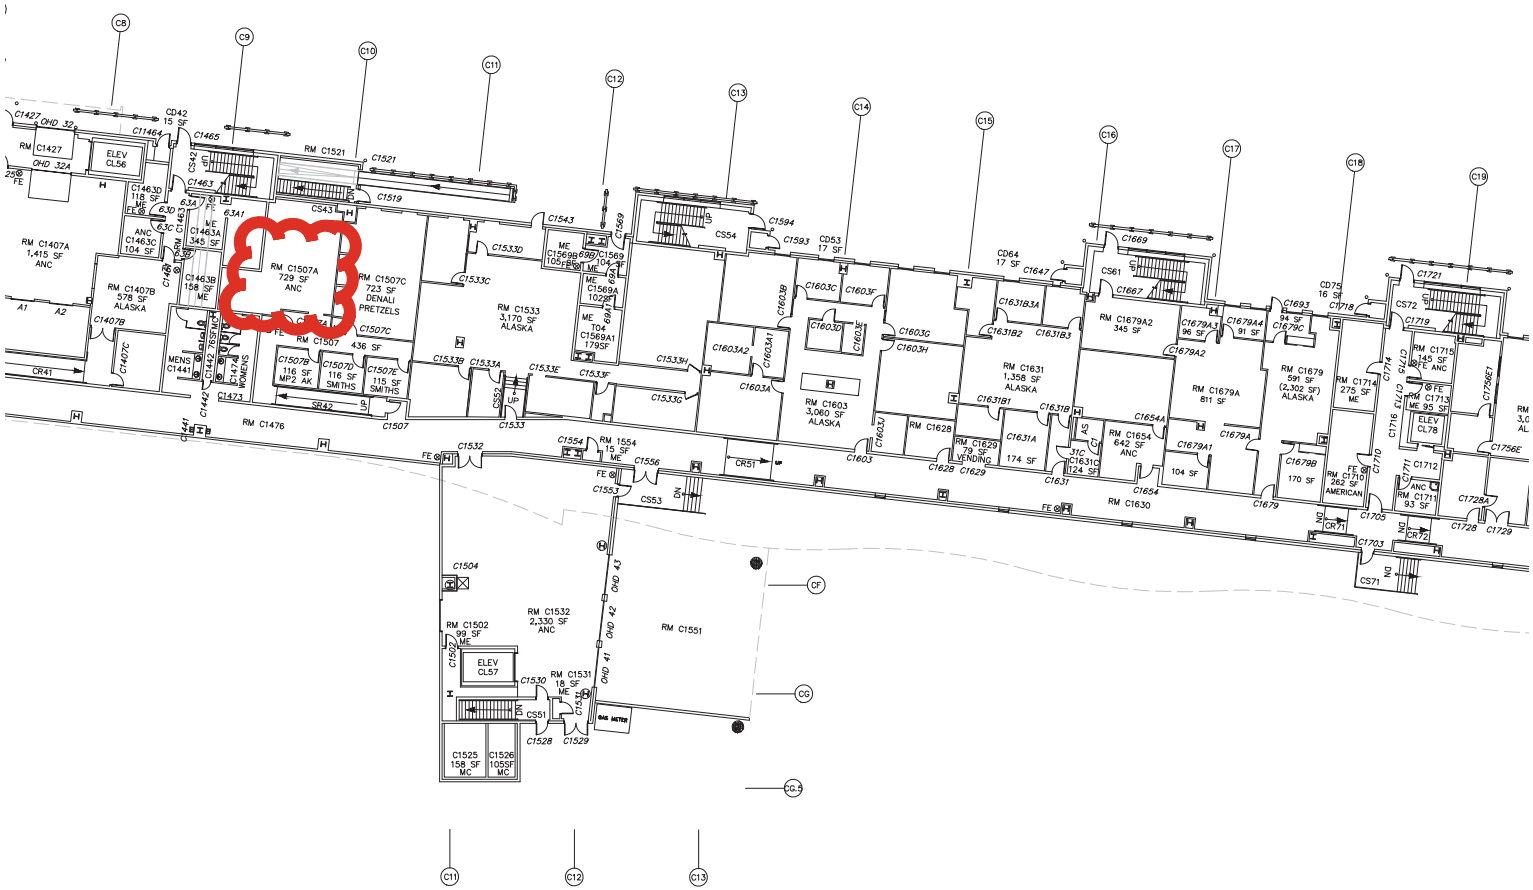


G:\ENGINEERING\ENG-LIBRARIES\EXHIBITS\PUBLICATION\TERMINAL OCCUPANCY\ST ST100\STSh07.dwg DEC 30 2024 09:53:51

0 16 32
SCALE IN FEET

AIRPORT ENGINEERING

STATE OF ALASKA
DEPARTMENT OF TRANSPORTATION AND PUBLIC FACILITIES

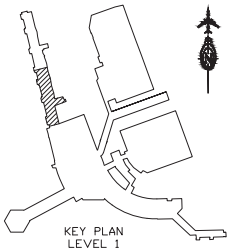ANC

BUILDING OCCUPANCY

SOUTH TERMINAL
CONCOURSE C
LEVEL 1

SHEET 7 of 30