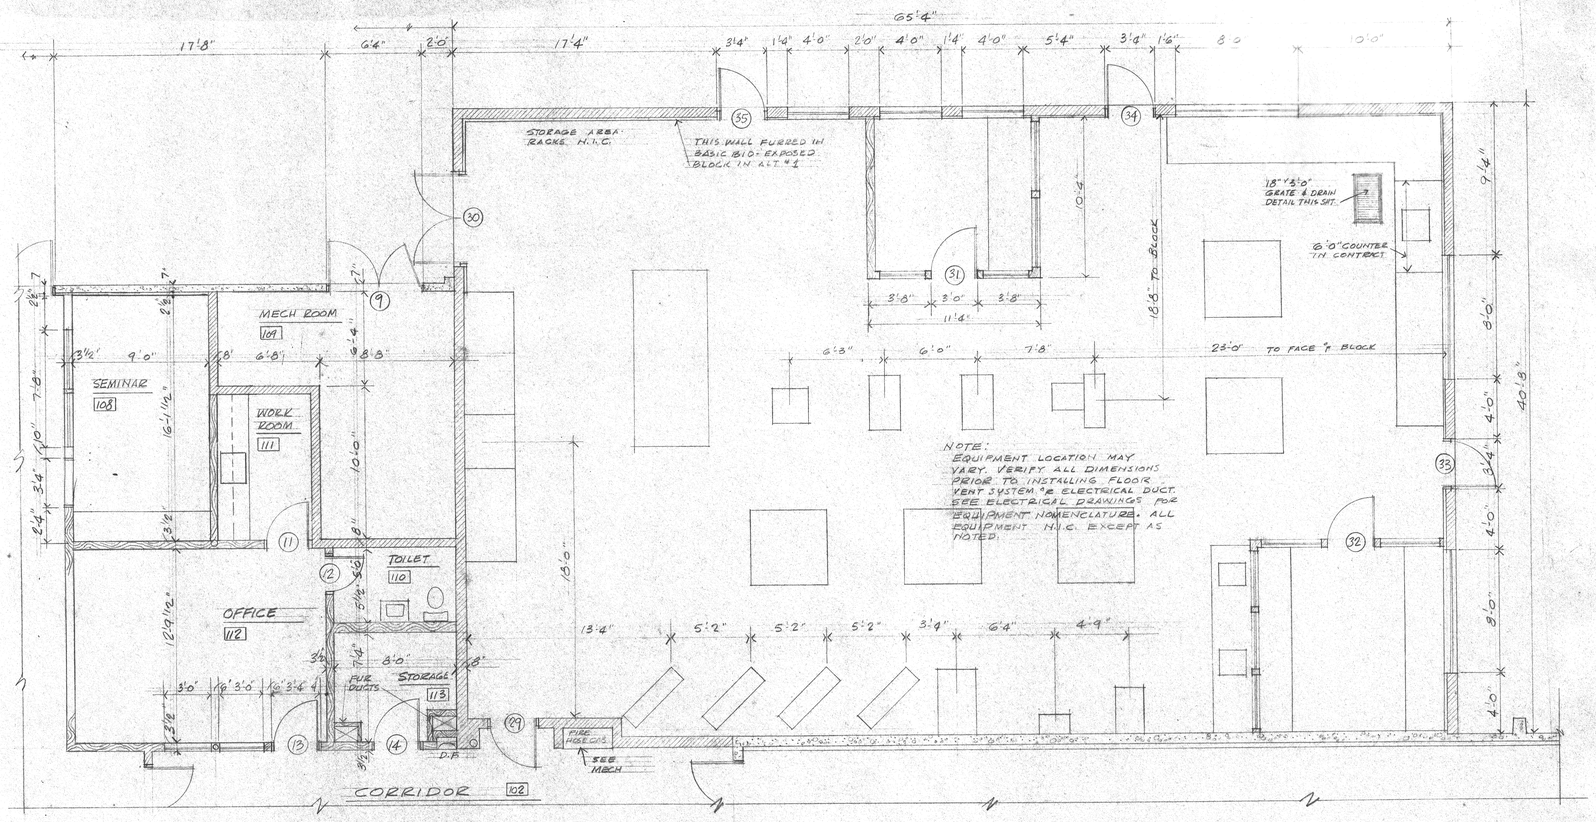

PARTIAL PLAN of SHOP & ADMINISTRATION AREA.

SCALE 1/4"=1'-0"

EDUCATIONAL UNIT For ALCANTRA YOUTH CAMP
WASILLA, ALASKA
PROJECT NO. DBA-G-0221, DIVISION of BUILDINGS
DEPT. of PUBLIC WORKS, STATE of ALASKA

DATE: APRIL 71
JOB: 7011
DRAWN BY: AMB

ARTHUR M. BUNNELL, ARCHITECT, A.I.A.
1689 'C' ST. SUITE 142 ANCHORAGE, ALASKA 99501

SHEET A-10
OF 14 SHEETS

STATE OF ALASKA 49TH NO. 1082-A REGISTERED PROFESSIONAL ARCHITECT