



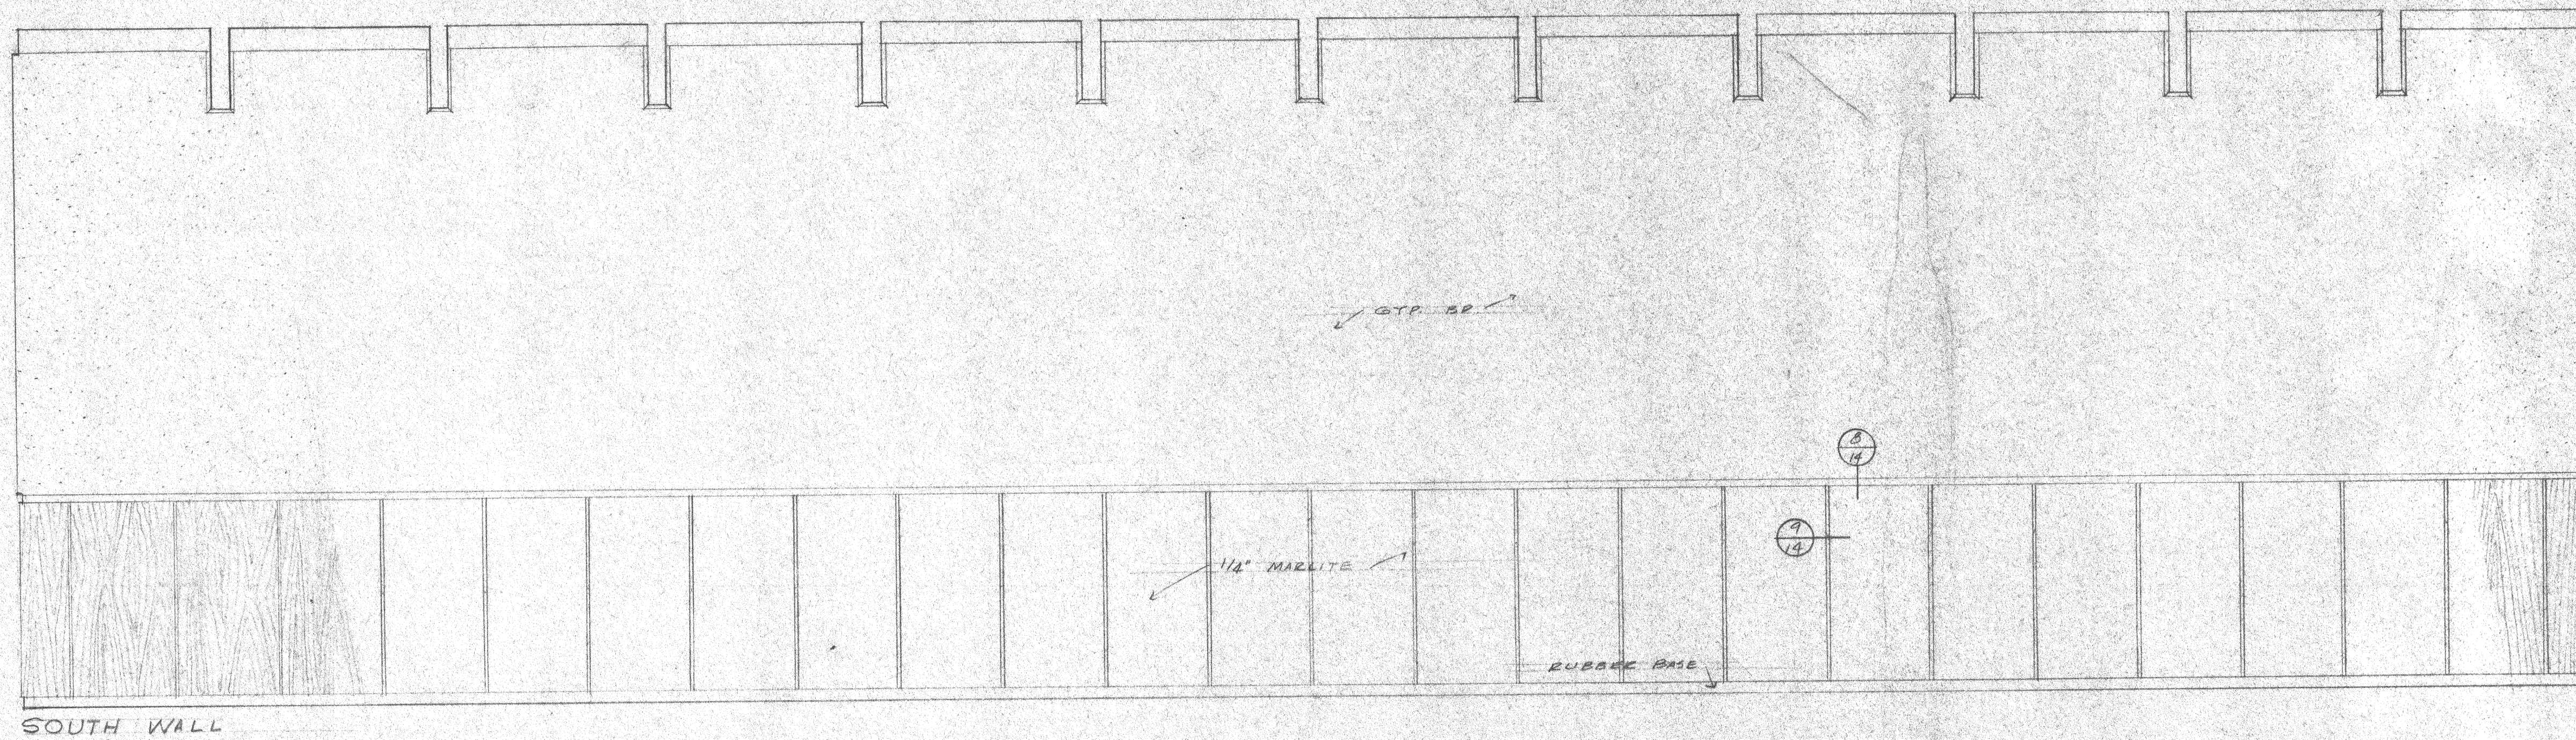


SOUTH WALL

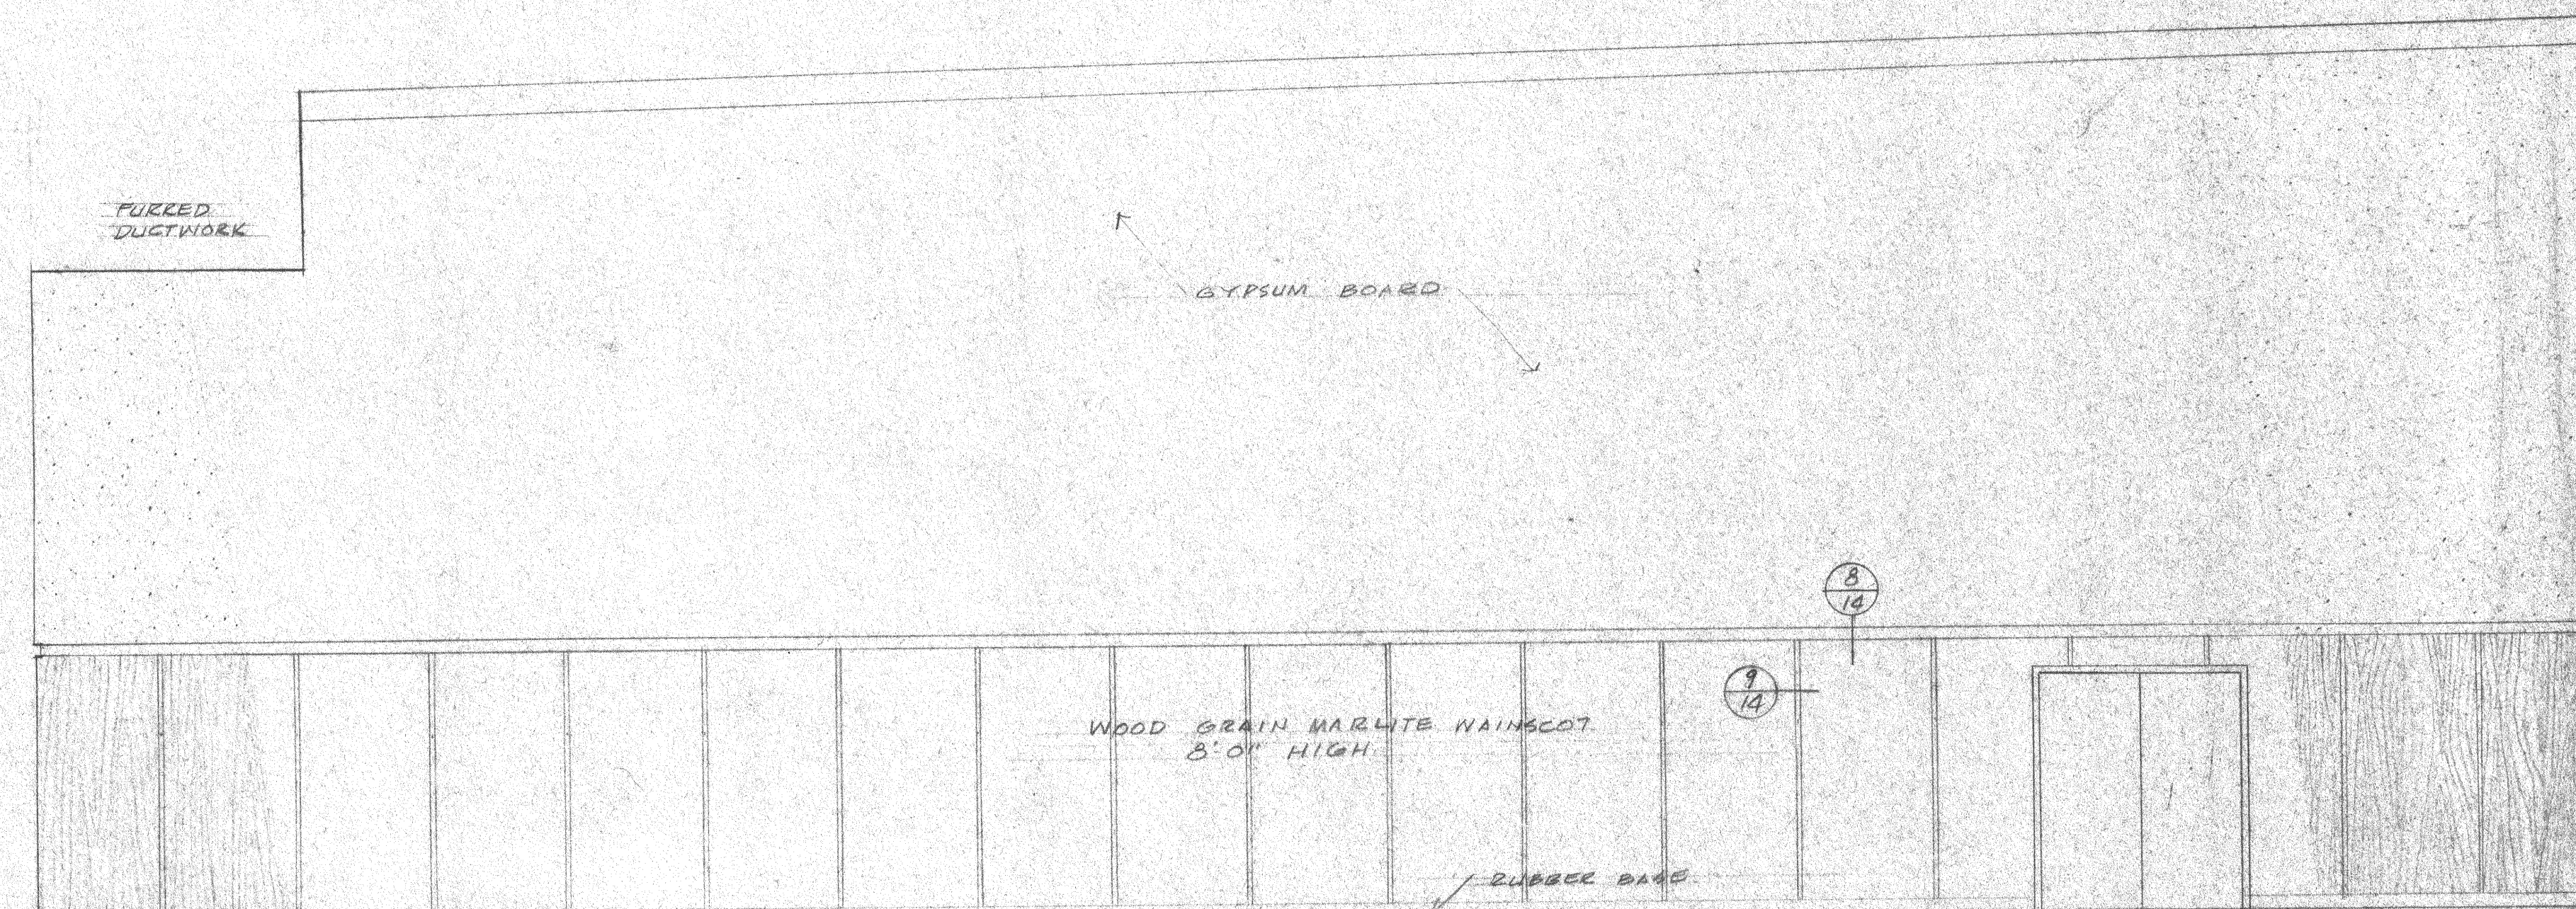


WEST WALL

GYMNASIUM 128 SEE CROSS SECTIONS SHIT A-T FOR OTHER ELEVATIONS
SCALE 1/4" = 1'-0"

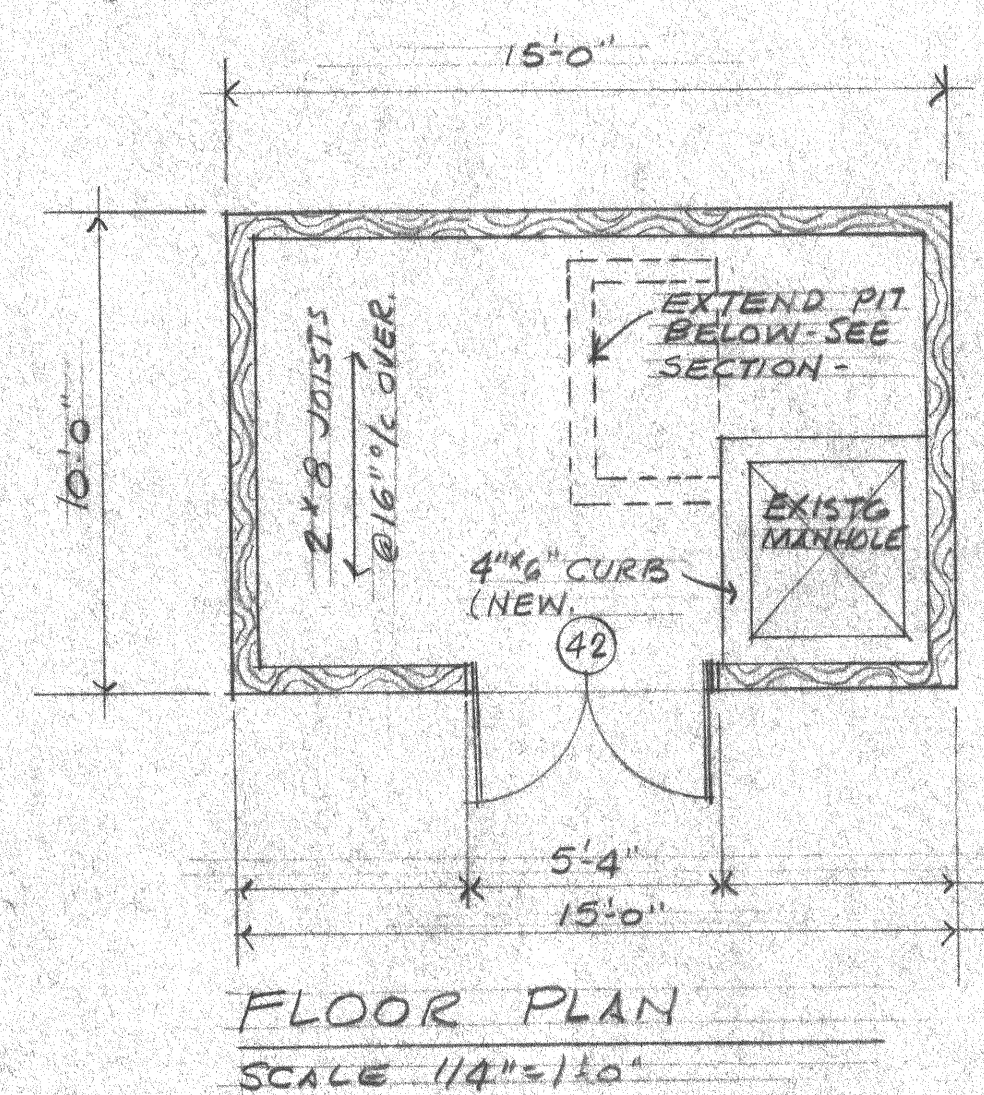

FILTER SYSTEM
EQUIPMENT SHED

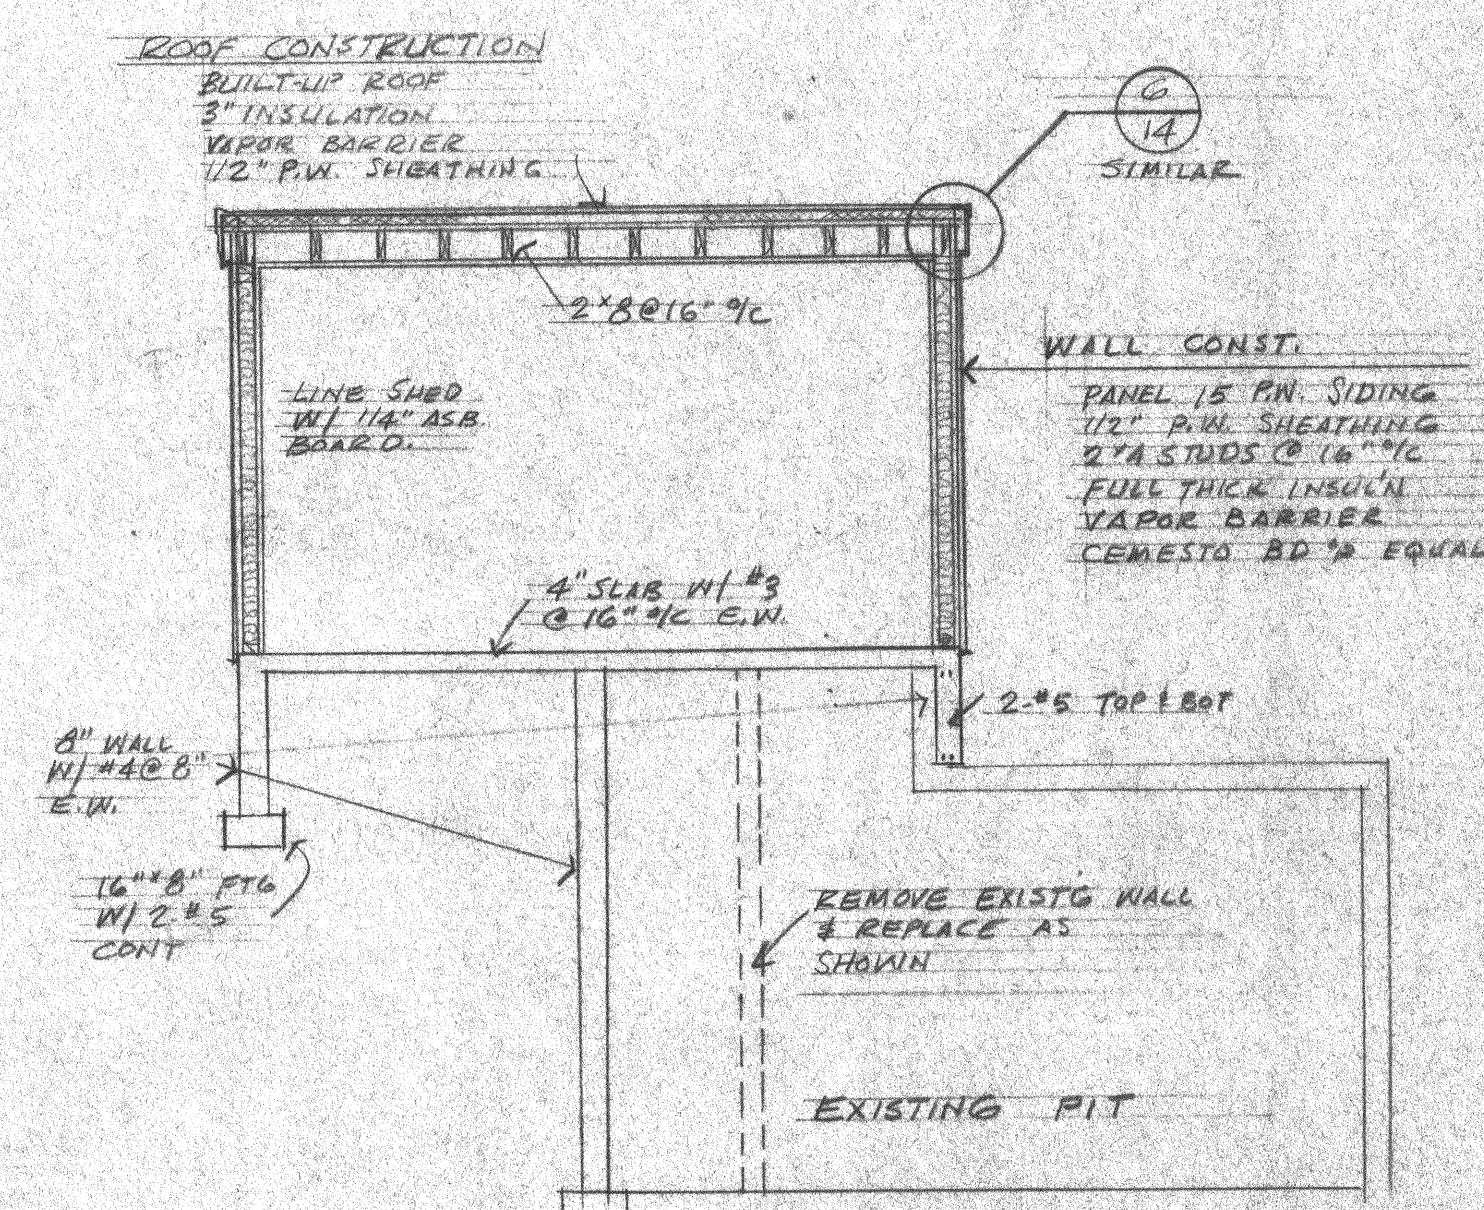

CROSS SECTION
SCALE 1/4" = 1'-0"

EDUCATIONAL UNIT #2 ALCANTRA YOUTH CAMP
NATILLA, ALASKA
PROJECT NO. DBA G-0221, DIVISION OF BUILDINGS
DEPT. OF PUBLIC WORKS, STATE OF ALASKA

DATE
1 APRIL 71
JOB
7011
DRAWN BY
JHC

ARTHUR M. BUNNELL, ARCHITECT, A.I.A.
1689 'C' ST. SUITE 142 ANCHORAGE, ALASKA 99501

SHEET
A-11
OF 14 SHEETS