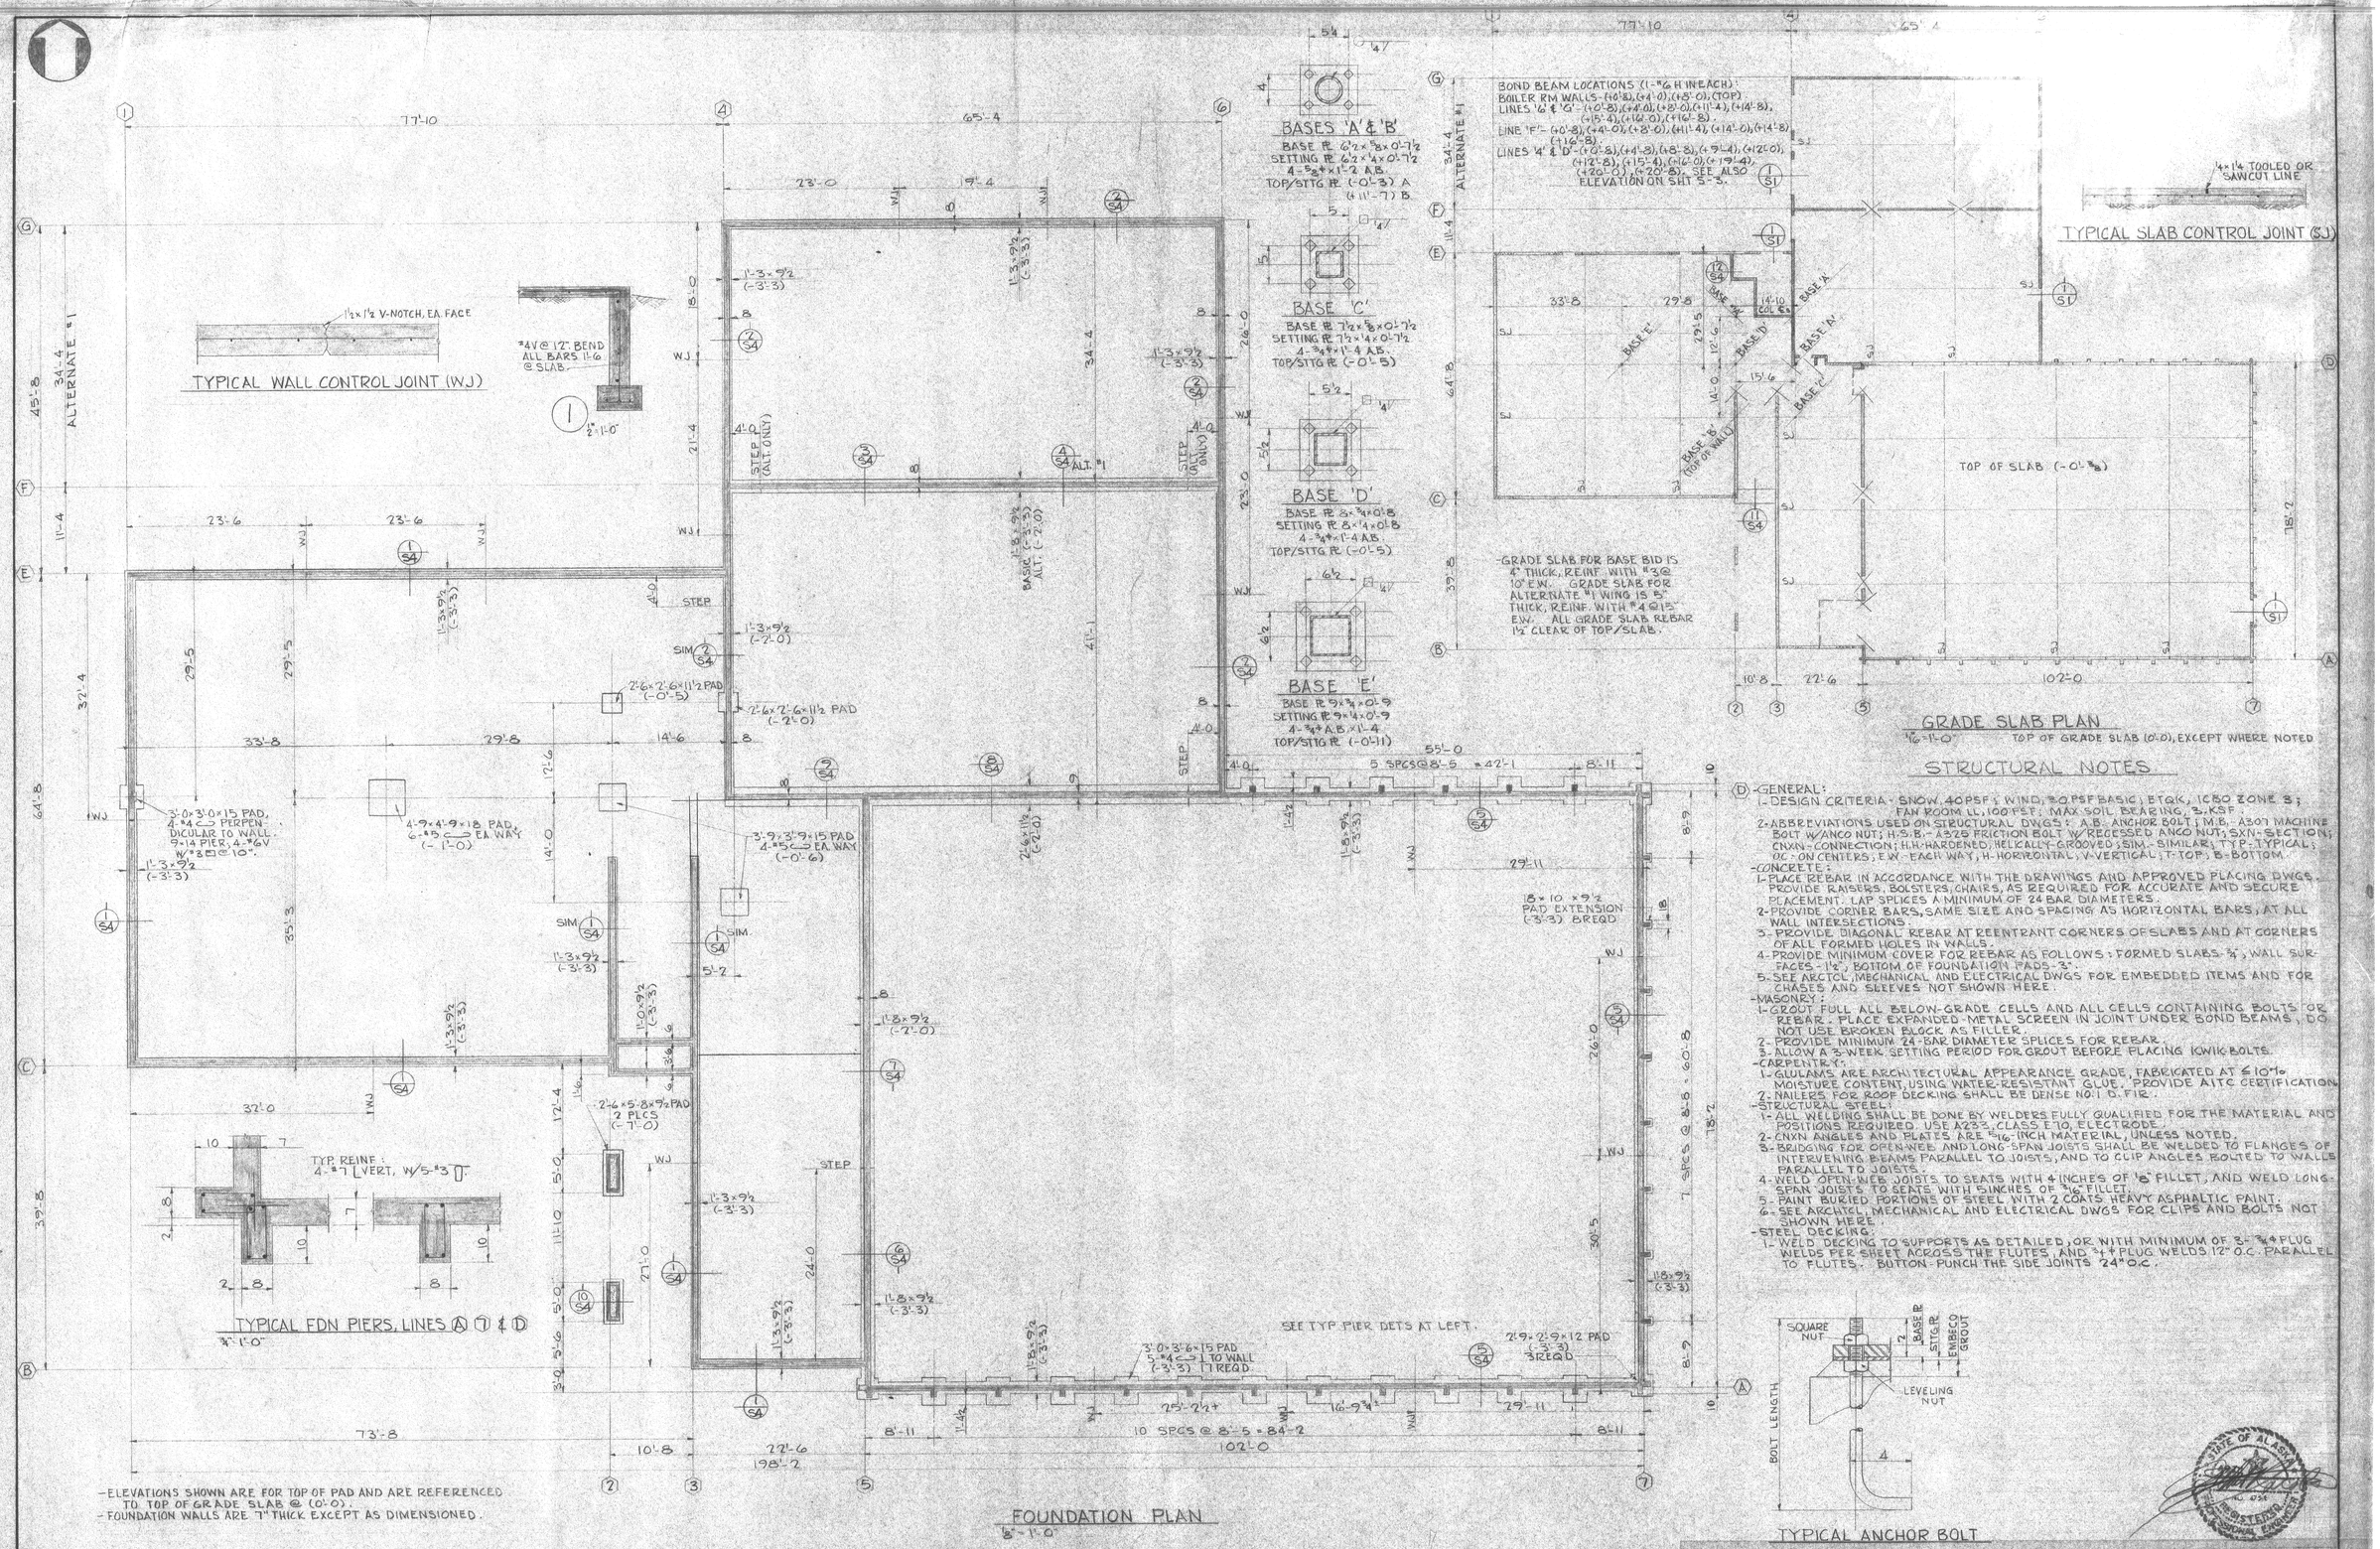


FOUNDATION AND GRADE SLAB PLANS

EDUCATIONAL UNIT FOR ALCANTRA YOUTH CAMP
WASILLA, ALASKA
PROJECT NO. DBA-G-0221, DIVISION OF BUILDINGS
DEPT. OF PUBLIC WORKS, STATE OF ALASKA

| | |
|---|---|
| DATE | 1 APRIL 1971 |
| JOB | 7011 |
| DRAWN BY | JACOBS |

ARTHUR M. BUNNELL, ARCHITECT, A.I.A.
1689 'C' ST. SUITE 142 ANCHORAGE, ALASKA 99501

SHEET S1 OF 2 SHEETS