# Attachment 5 - Front (North) Side of Building

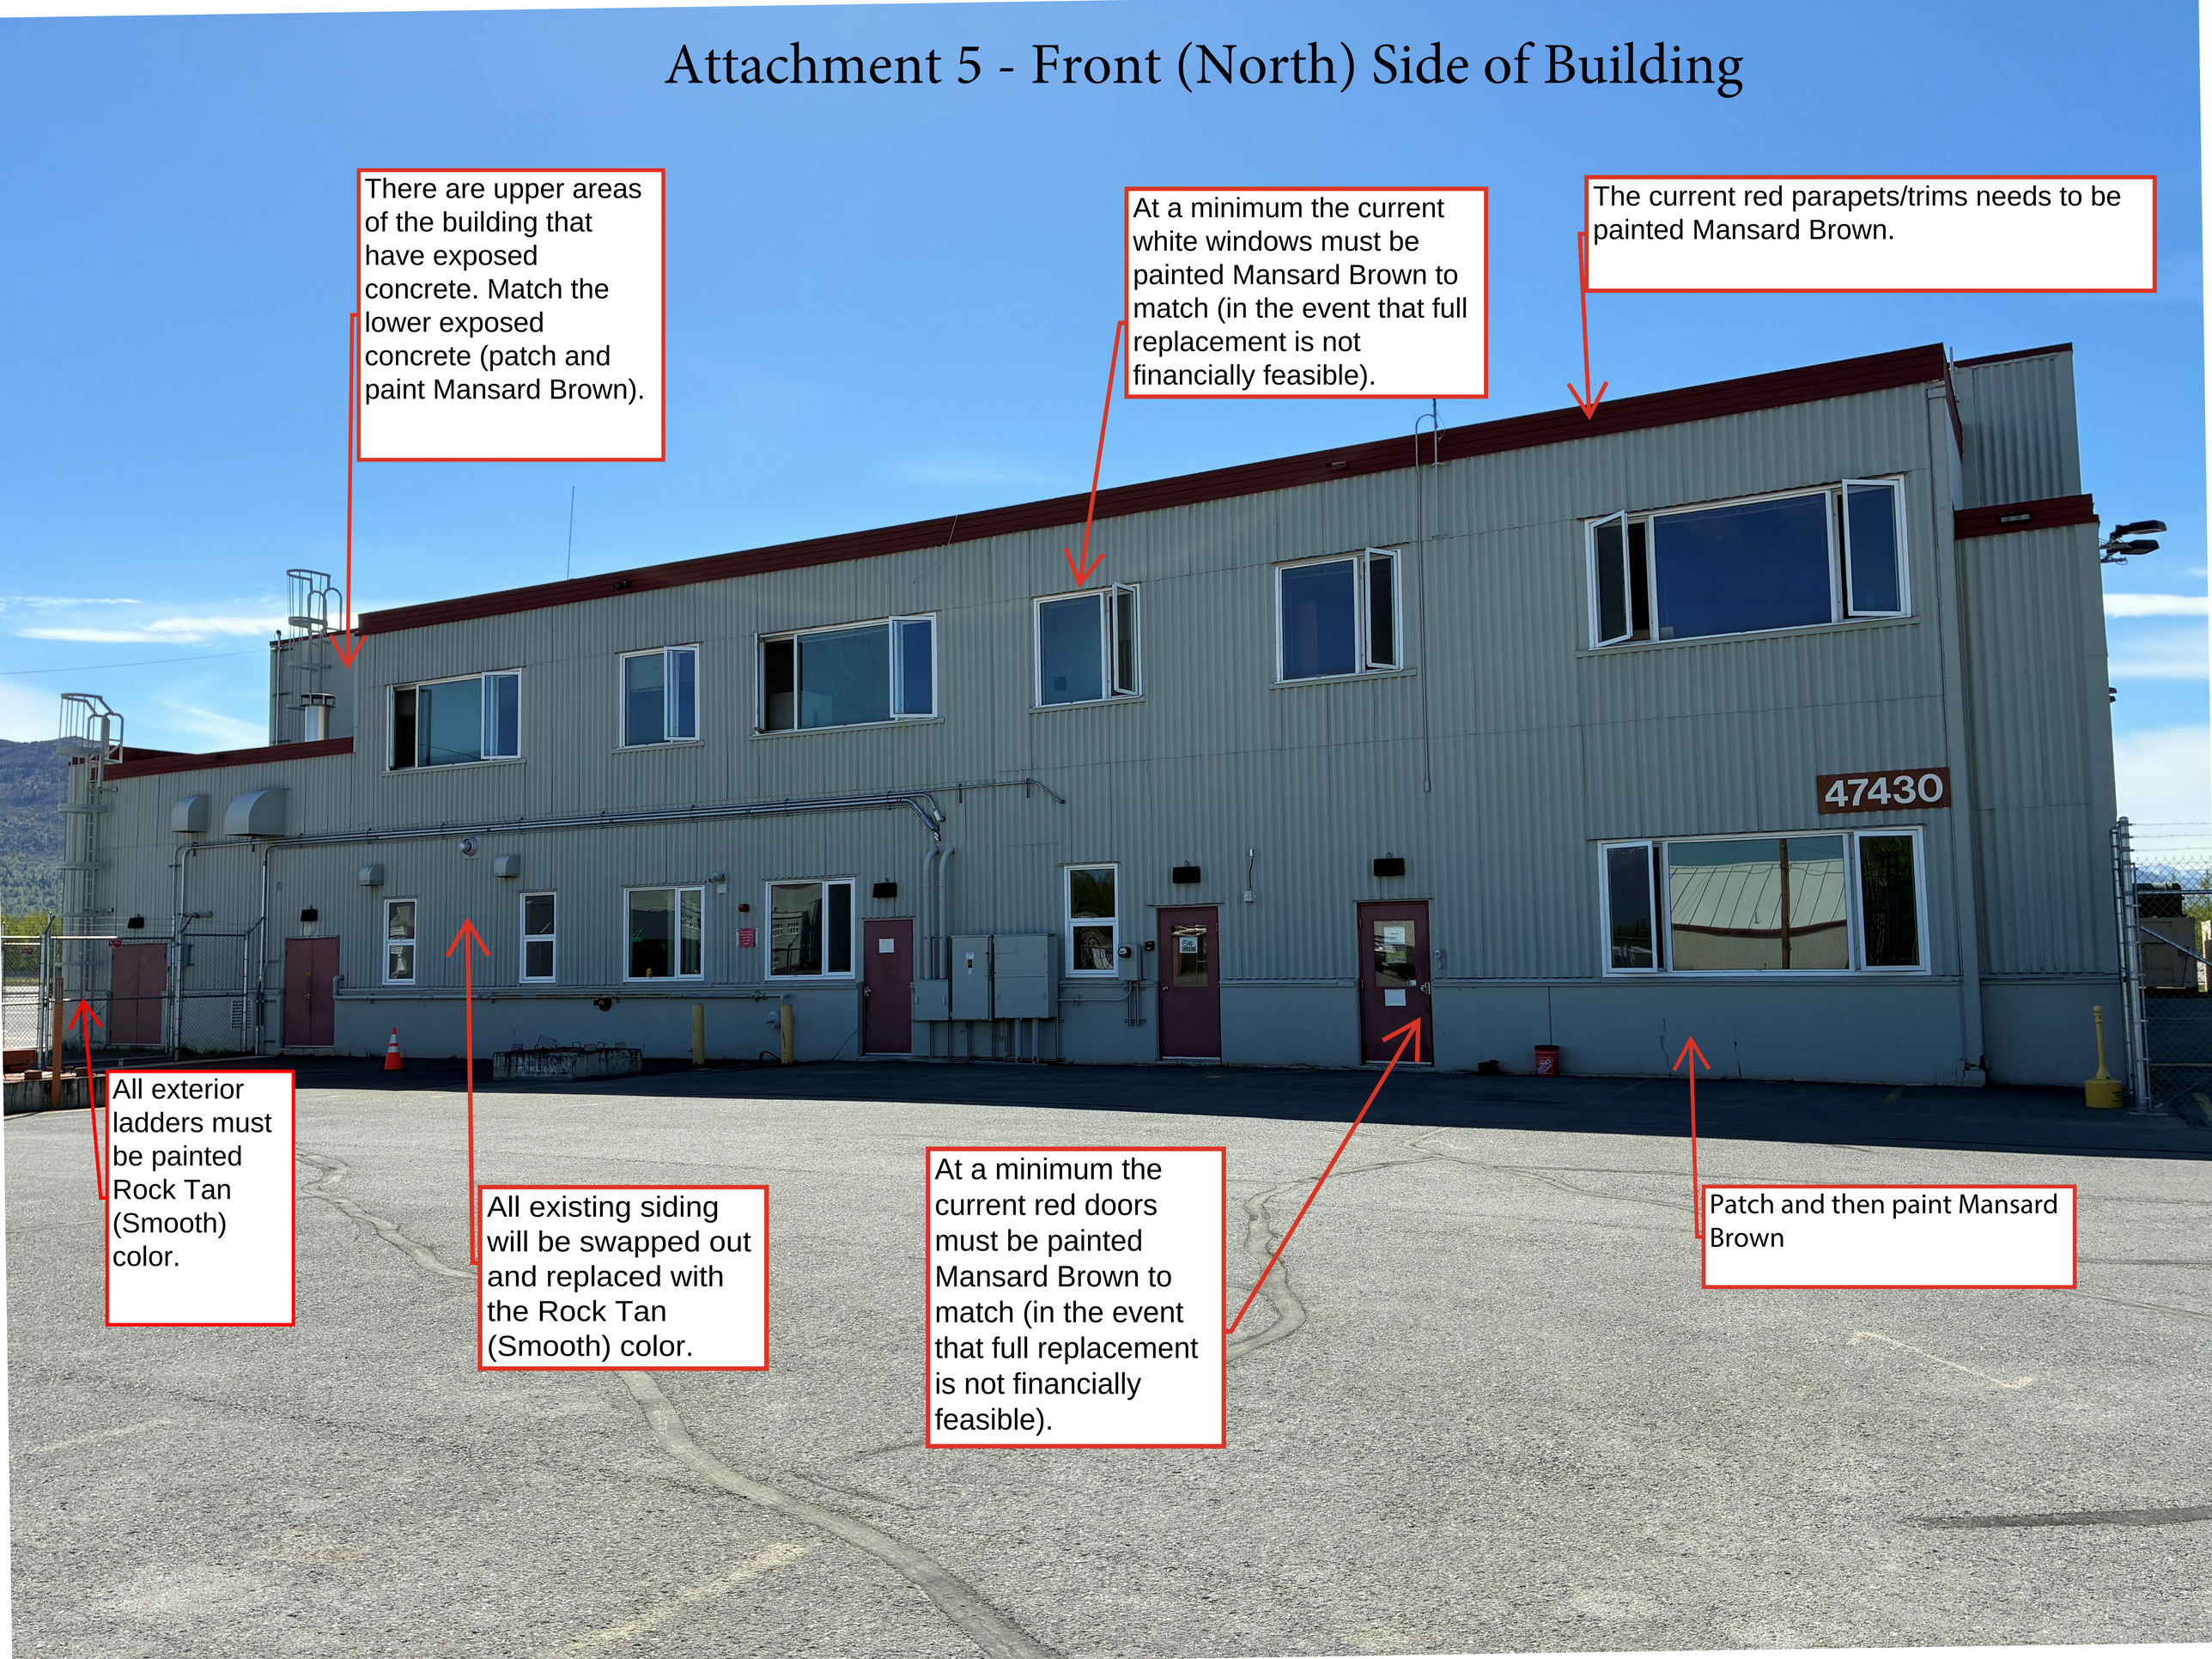

# Attachment 5 - Hangar Door (East) Side of Building

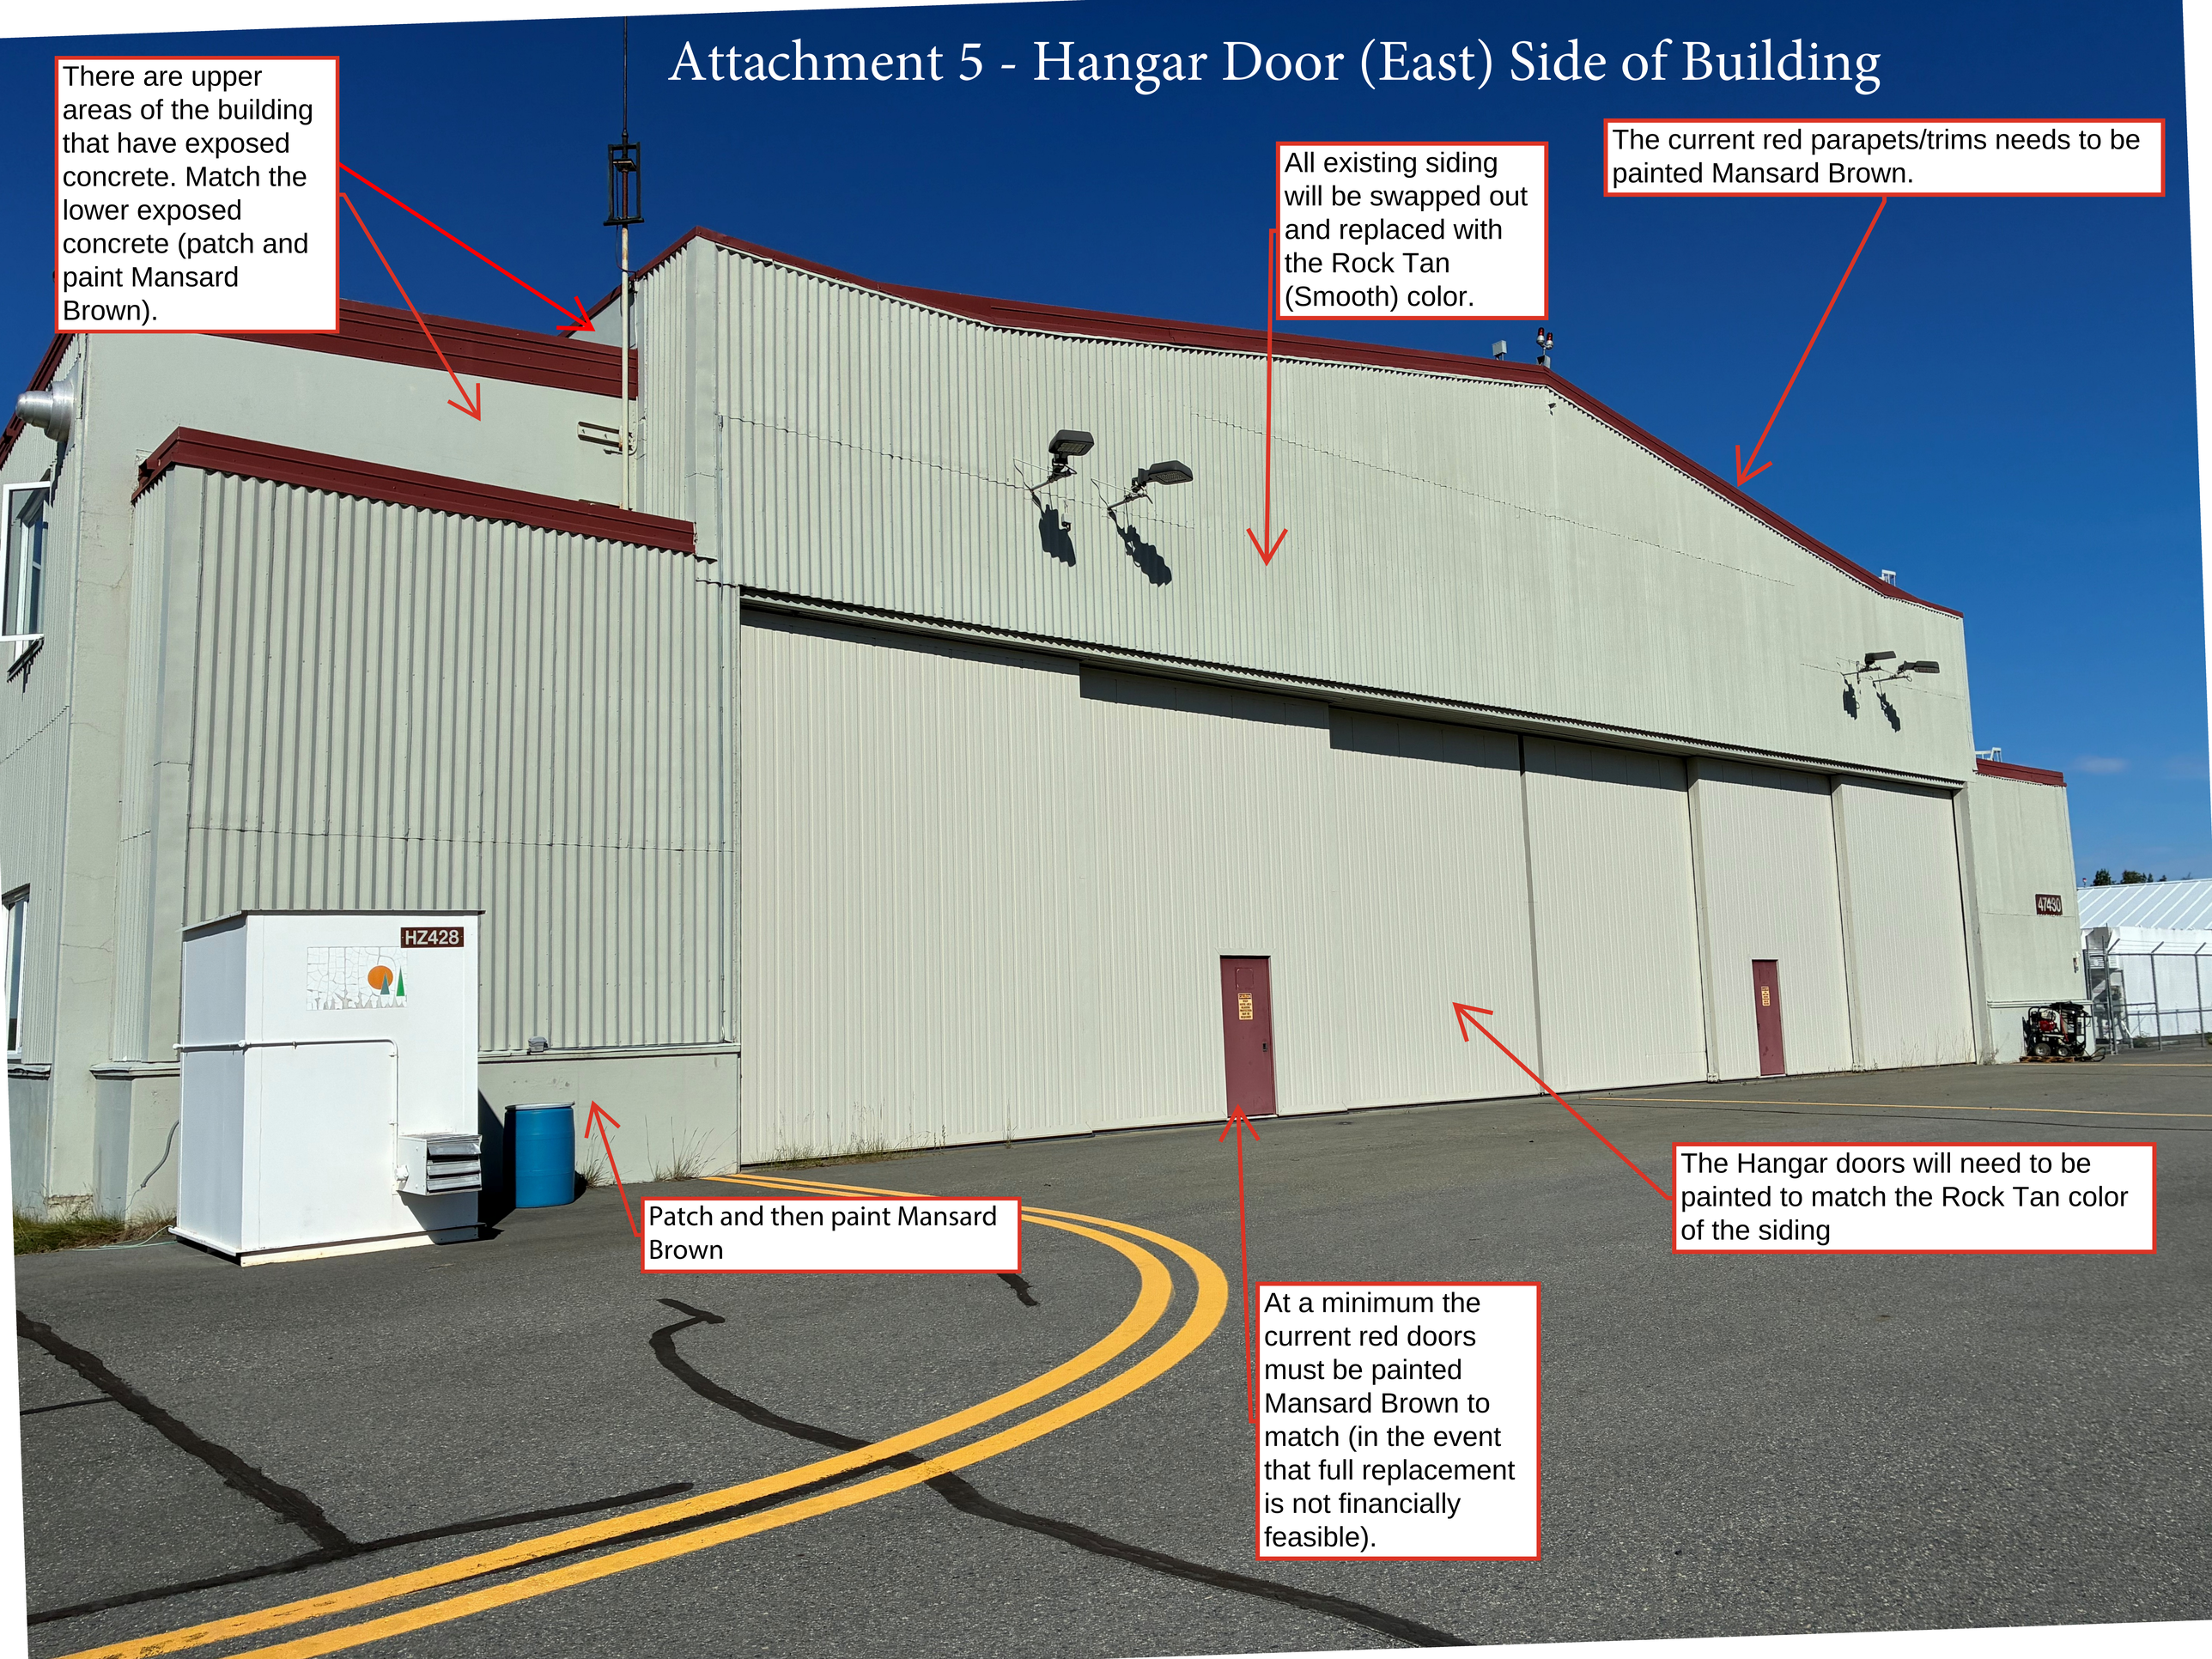

# Attachment 5

# Specific Color Information

## Mansard Brown Color:

## Rock Tan (Smooth) Color: