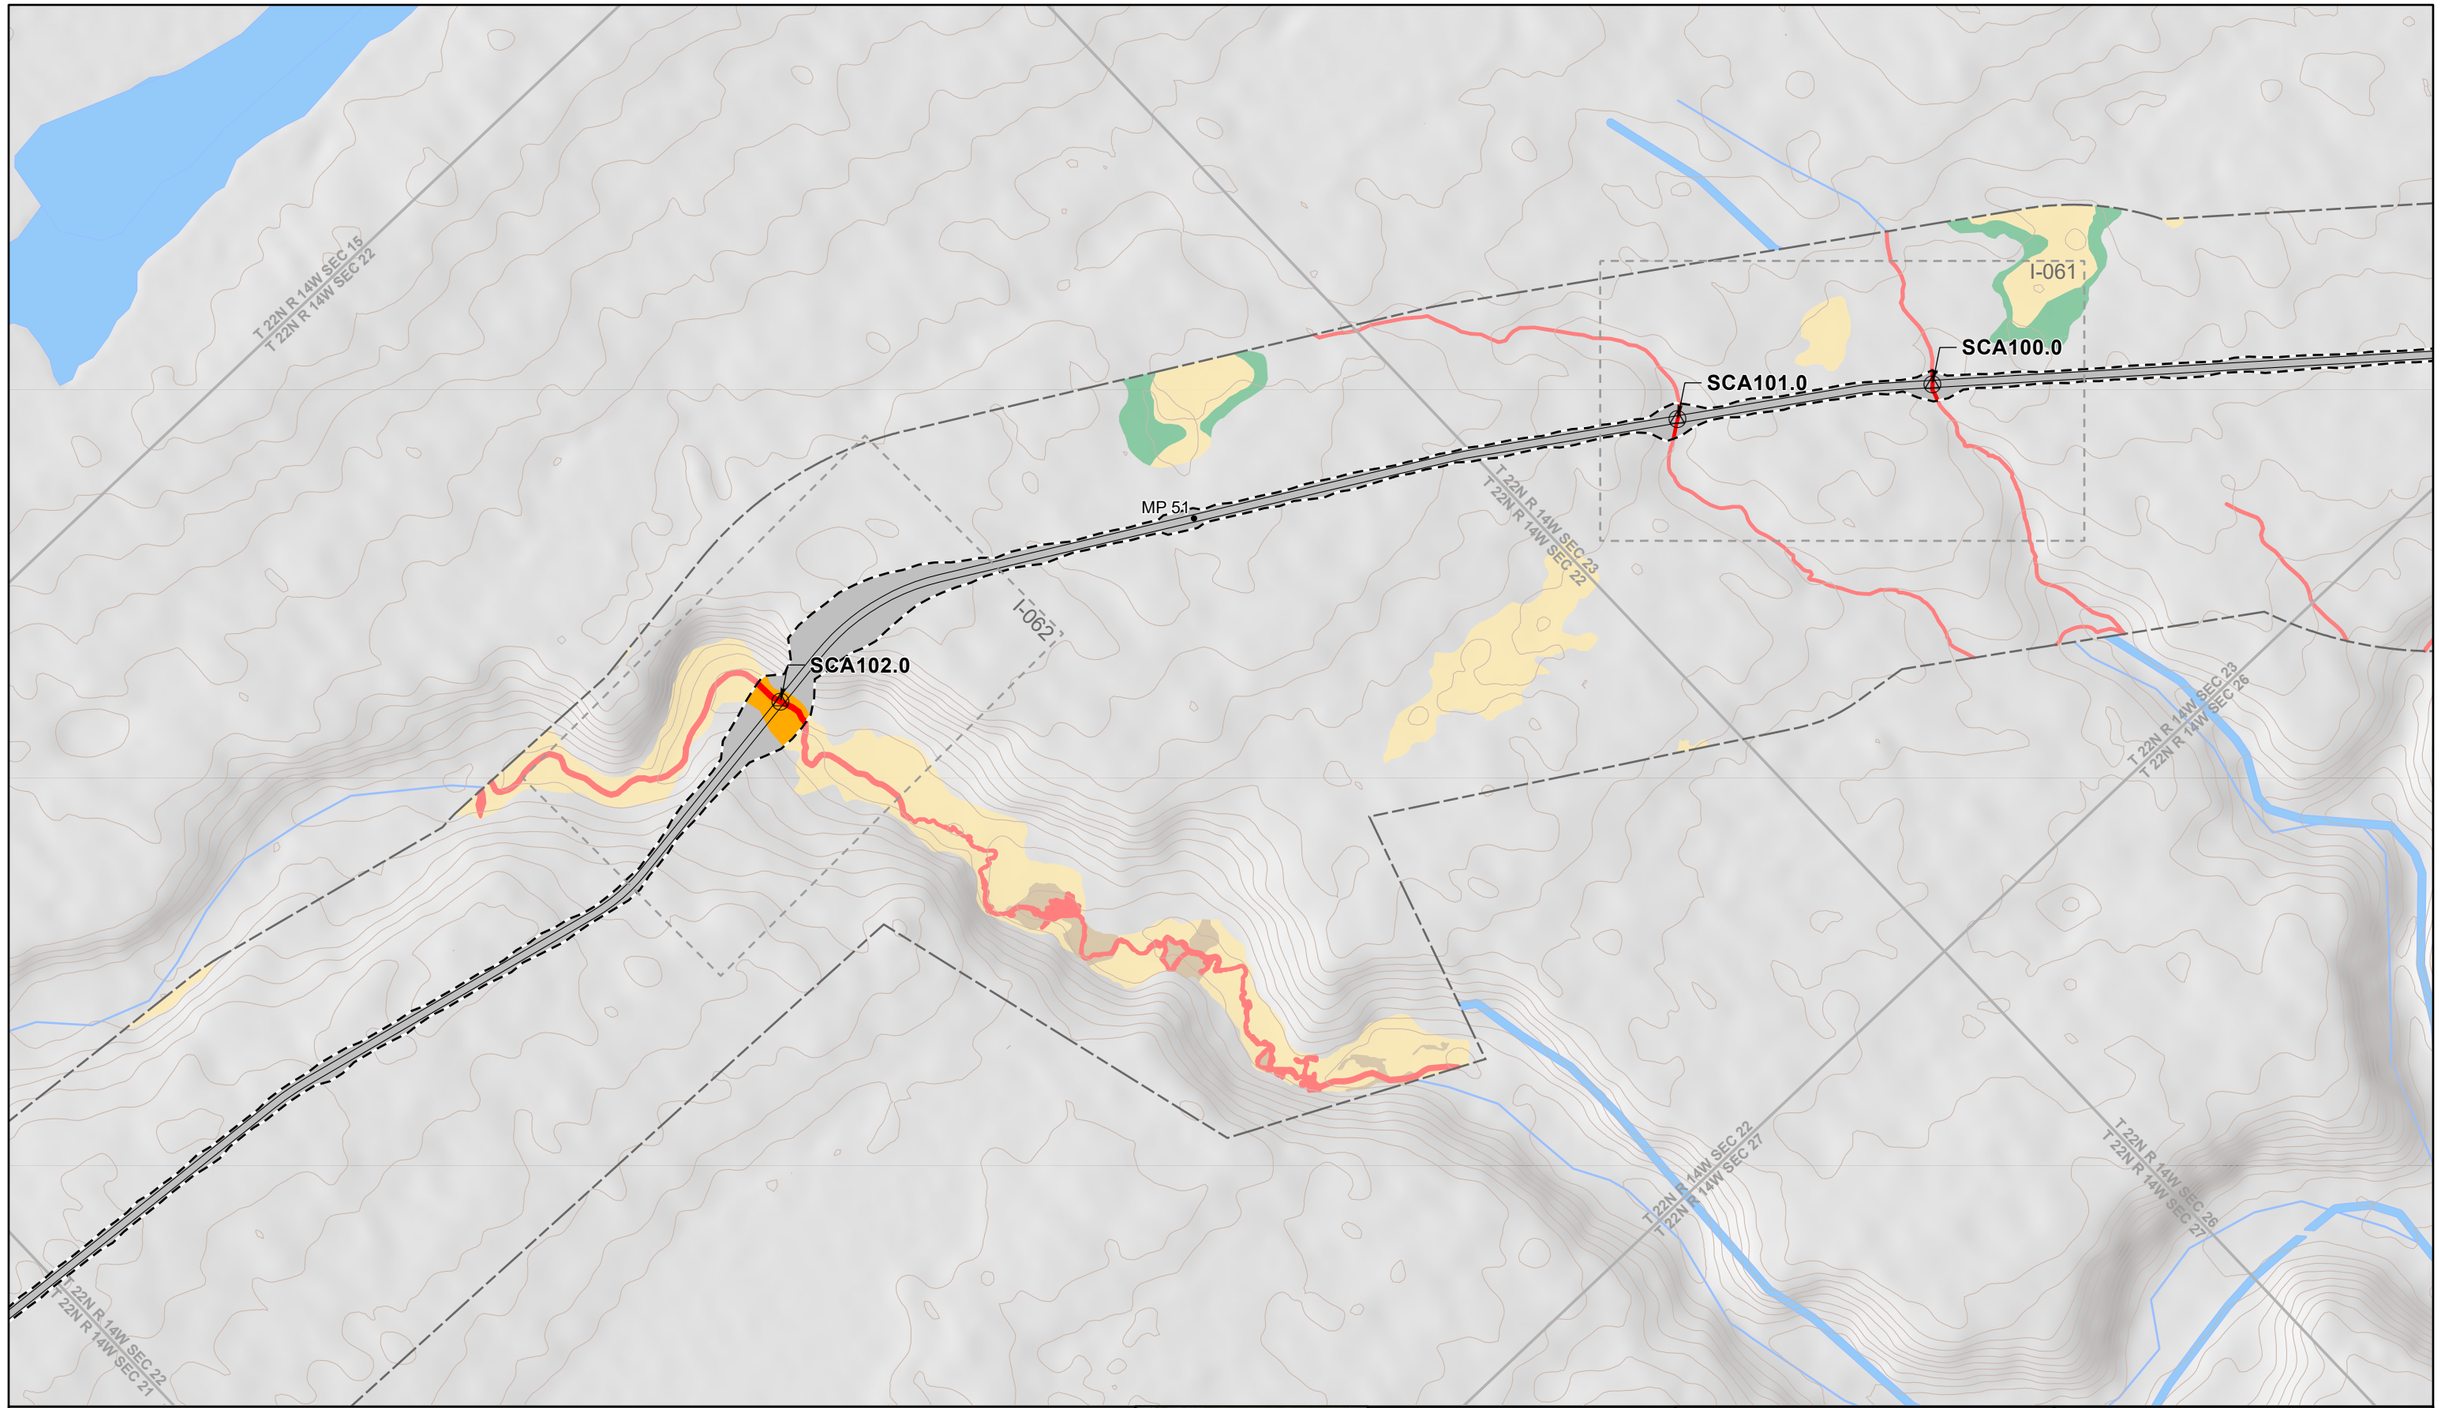



- Permanent Disturbance Limit
- Project Milepost
- Project Design Detail Feature
- Fish Passage Culvert
- Township Boundary
- Section Boundary
- USGS Stream (outside mapping limits)
- USGS Waterbody (outside mapping limits)
- 10' Contour (existing)
- Wetland Mapping Limit
- Perennial Mapped Stream

Applicant Proposed Jurisdictional Wetland and Waters

- Jurisdictional Wetland and Water Impact
- Jurisdictional Wetland and Water

Applicant Proposed Non-Jurisdictional Wetland and Waters

- Scrub Shrub Wetland Impact
- Emergent Wetland
- Forested Wetland
- Scrub Shrub Wetland

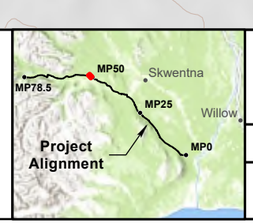

0 200 400 600 Feet

1:6,010

NAD 1983 State Plane Alaska Zone 4

WEST SUSITNA ACCESS

APPLICANT: **ALASKA INDUSTRIAL DEVELOPMENT AND EXPORT AUTHORITY**

LAT., LONG. OF PROJECT: **VARIES**

PROPOSED ACTIVITY: **ROAD CONSTRUCTION**


WATERWAY: **SUSITNA RIVER WATERSHED**

FILE NO. **POA-2022-00165**

DRAWING TITLE: **PLAN VIEW ROAD**

DATE: **FEBRUARY 2026**


FIGURE NO. **R-035**

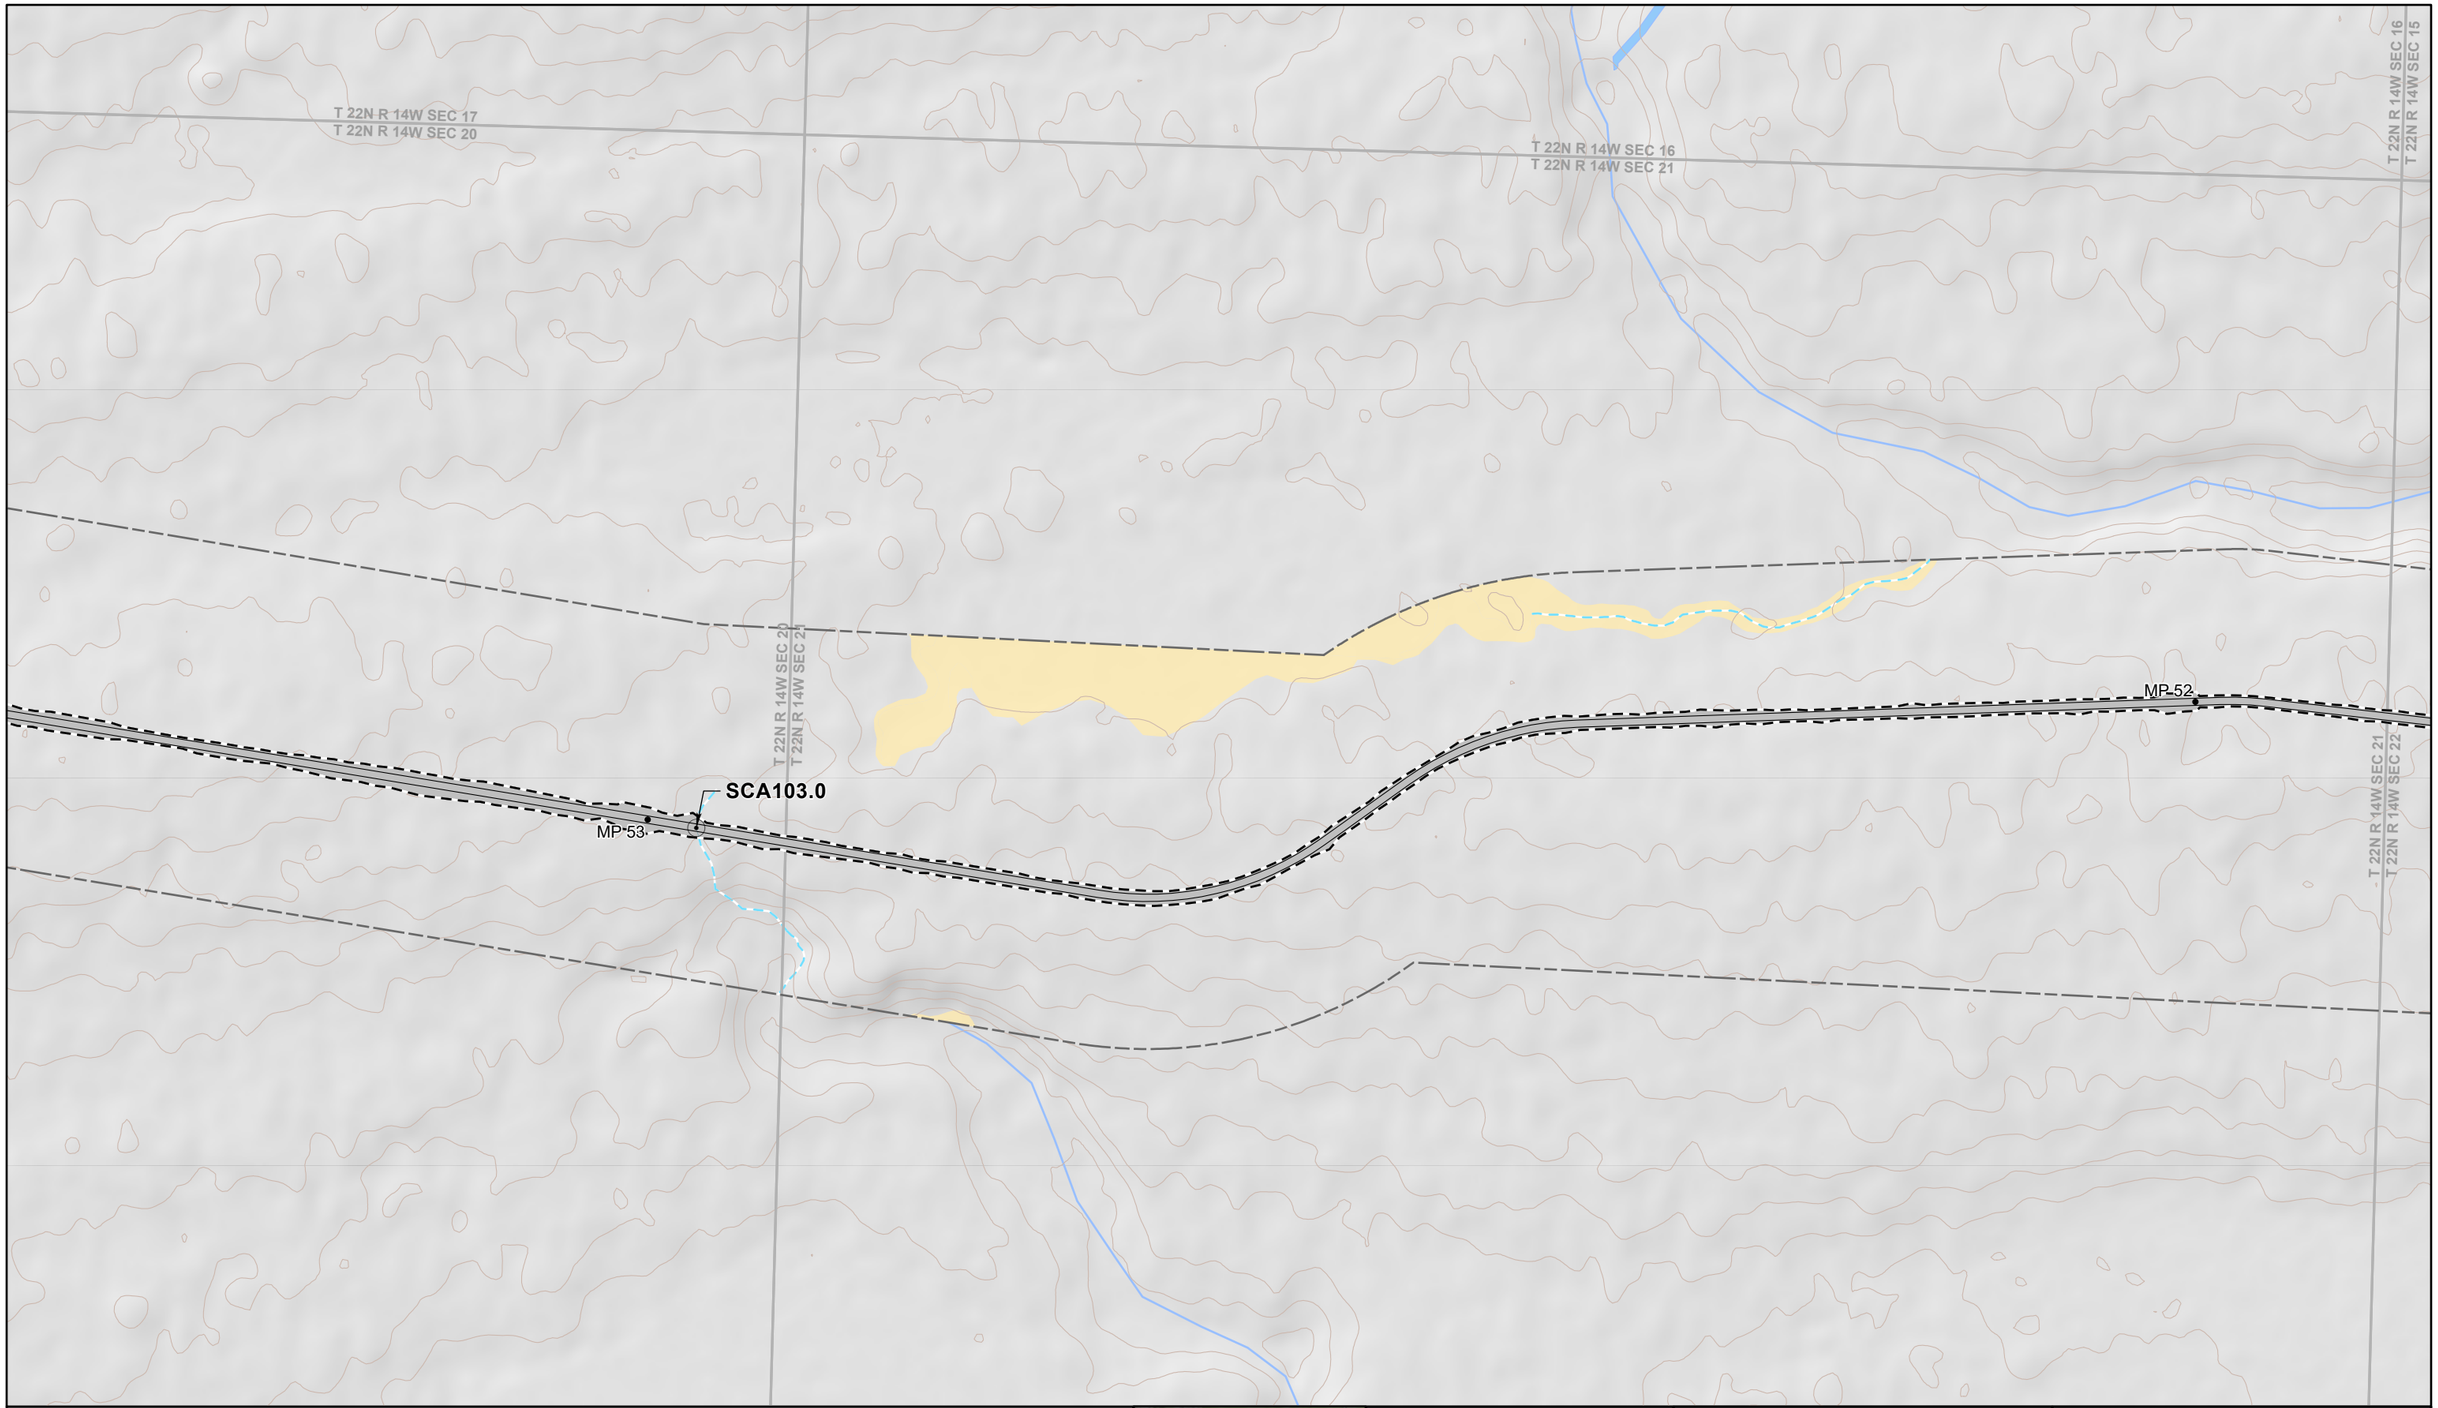

- Permanent Disturbance Limit
- Project Milepost
- Project Design Detail Feature
- Stream Culvert
- Township Boundary
- Section Boundary
- USGS Stream (outside mapping limits)
- 10' Contour (existing)
- Wetland Mapping Limit
- Intermittent Mapped Stream

Applicant Proposed Non-Jurisdictional Wetland and Waters

- Water Impact
- Scrub Shrub Wetland
- Water

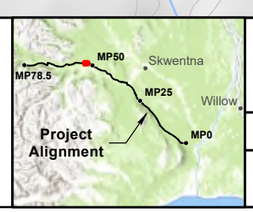

0 200 400 600 Feet

1:6,010

NAD 1983 State Plane Alaska Zone 4

WEST SUSITNA ACCESS

APPLICANT: **ALASKA INDUSTRIAL DEVELOPMENT AND EXPORT AUTHORITY**

LAT., LONG. OF PROJECT: **VARIES**

PROPOSED ACTIVITY: **ROAD CONSTRUCTION**

WATERWAY: **SUSITNA RIVER WATERSHED**

FILE NO. **POA-2022-00165**

DRAWING TITLE: **PLAN VIEW ROAD**

DATE: **FEBRUARY 2026**

FIGURE NO. **R-036**

T 22N R 14W SEC 18
T 22N R 14W SEC 19

T 22N R 14W SEC 17
T 22N R 14W SEC 20

I-063

SCA104.0

SCA105.0

MP 54

I-064

T 22N R 15W SEC 24
T 22N R 14W SEC 13

T 22N R 14W SEC 19
T 22N R 14W SEC 20


- Permanent Disturbance Limit
- Project Milepost
- Project Design Detail Feature
- Stream Culvert
- Fish Passage Culvert
- Township Boundary
- Section Boundary
- USGS Stream (outside mapping limits)
- 10' Contour (existing)
- Wetland Mapping Limit
- Intermittent Mapped Stream
- Perennial Mapped Stream

Applicant Proposed Jurisdictional Wetland and Waters

- Jurisdictional Wetland and Water Impact
- Jurisdictional Wetland and Water

Applicant Proposed Non-Jurisdictional Wetland and Waters

- Emergent Wetland
- Forested Wetland
- Scrub Shrub Wetland
- Water

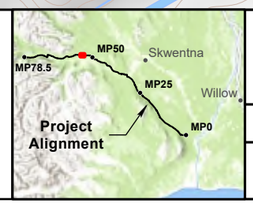

0 200 400 600 Feet

1:6,010

NAD 1983 State Plane Alaska Zone 4

WEST SUSITNA ACCESS

APPLICANT: **ALASKA INDUSTRIAL DEVELOPMENT AND EXPORT AUTHORITY**

LAT., LONG. OF PROJECT: **VARIES**

PROPOSED ACTIVITY: **ROAD CONSTRUCTION**

WATERWAY: **SUSITNA RIVER WATERSHED**

FILE NO. **POA-2022-00165**

DRAWING TITLE: **PLAN VIEW ROAD**

DATE: **FEBRUARY 2026**

FIGURE NO. **R-037**

T 22N R 15W SEC 14
T 22N R 15W SEC 23

T 22N R 15W SEC 13
T 22N R 15W SEC 24

SCA107.0

I-066

MP 56

T 22N R 15W SEC 23
T 22N R 15W SEC 24

I-065

SCA106.0

MP 55


I-064

Permanent Disturbance Limit
Project Milepost
Project Design Detail Feature
Stream Culvert
Fish Passage Culvert
Township Boundary
Section Boundary

USGS Stream (outside mapping limits)
USGS Waterbody (outside mapping limits)
10' Contour (existing)
Wetland Mapping Limit
Perennial Mapped Stream

Applicant Proposed Jurisdictional Wetland and Waters
Jurisdictional Wetland and Water Impact
Jurisdictional Wetland and Water

Applicant Proposed Non-Jurisdictional Wetland and Waters
Forested Wetland Impact
Scrub Shrub Wetland Impact
Emergent Wetland
Forested Wetland
Scrub Shrub Wetland

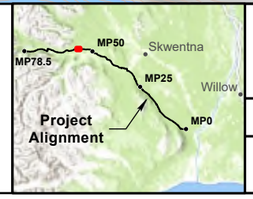

0 200 400 600 Feet

1:6,010

NAD 1983 State Plane Alaska Zone 4

WEST SUSITNA ACCESS

APPLICANT: **ALASKA INDUSTRIAL DEVELOPMENT AND EXPORT AUTHORITY**

LAT., LONG. OF PROJECT: **VARIES**

PROPOSED ACTIVITY: **ROAD CONSTRUCTION**


WATERWAY: **SUSITNA RIVER WATERSHED**

FILE NO. **POA-2022-00165**

DRAWING TITLE: **PLAN VIEW ROAD**

DATE: **FEBRUARY 2026**


FIGURE NO. **R-038**

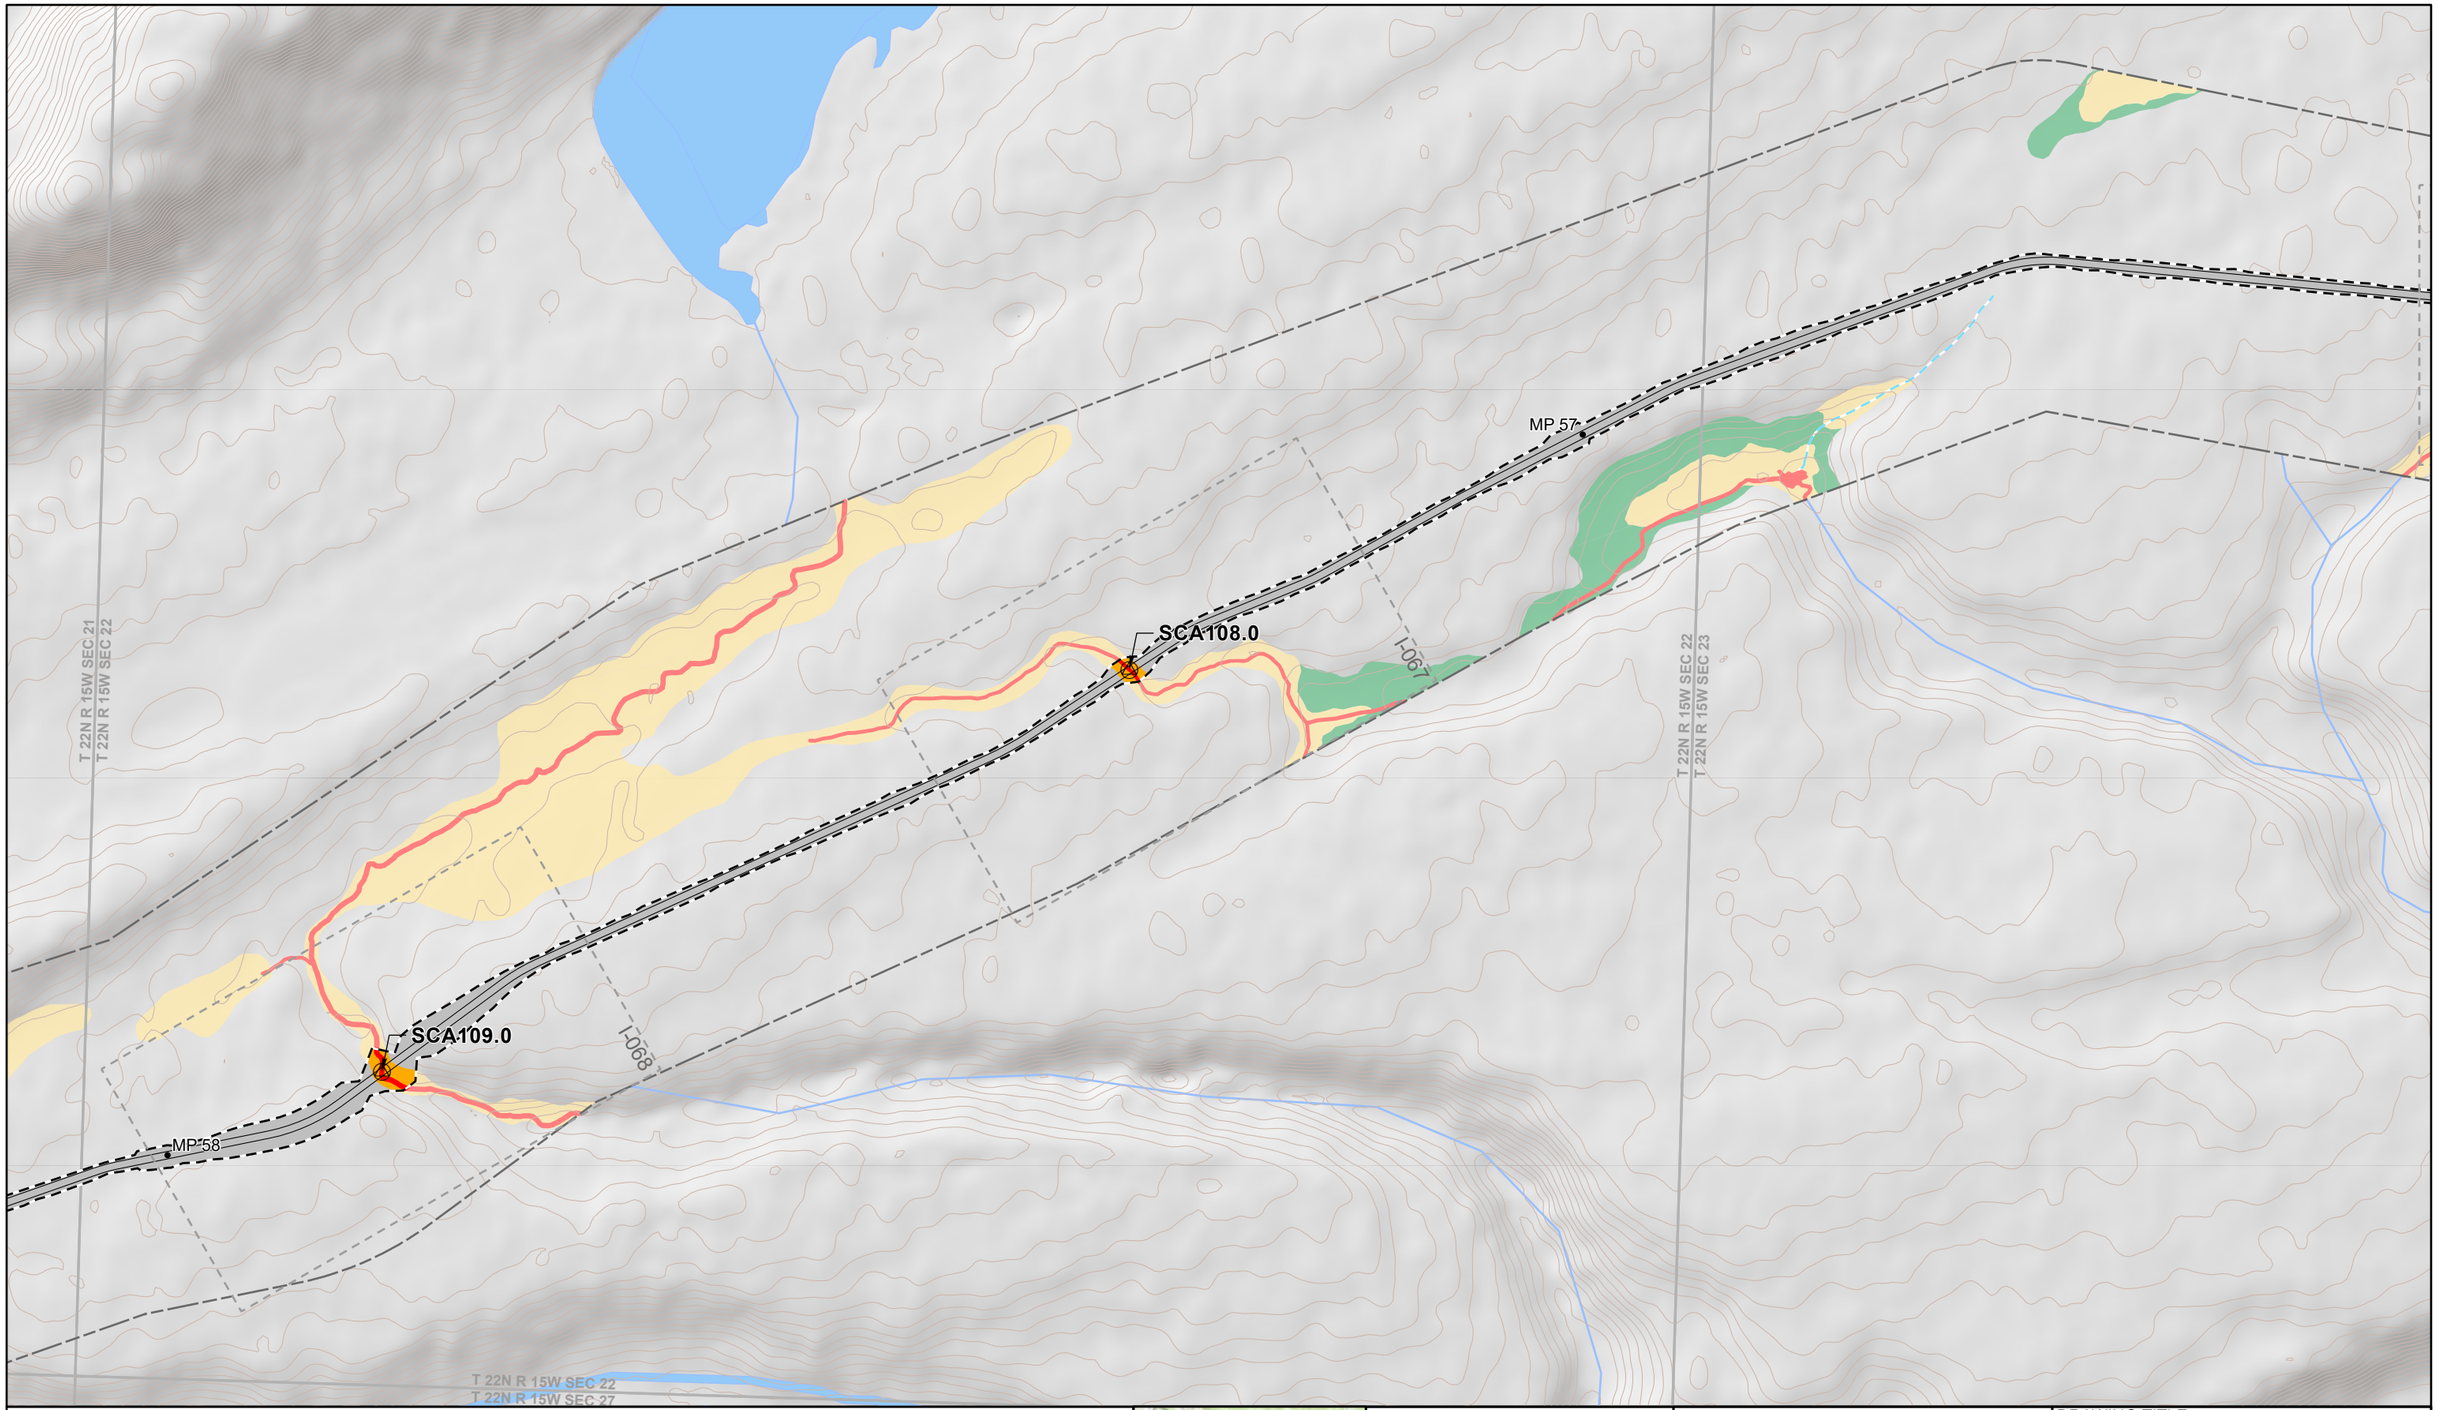

Permanent Disturbance Limit
Project Milepost
Project Design Detail Feature
Fish Passage Culvert
Township Boundary
Section Boundary
USGS Stream (outside mapping limits)
USGS Waterbody (outside mapping limits)
10' Contour (existing)
Wetland Mapping Limit
Intermittent Mapped Stream
Perennial Mapped Stream

Applicant Proposed Jurisdictional Wetland and Waters
Jurisdictional Wetland and Water Impact
Jurisdictional Wetland and Water

Applicant Proposed Non-Jurisdictional Wetland and Waters
Scrub Shrub Wetland Impact
Forested Wetland
Scrub Shrub Wetland
Water

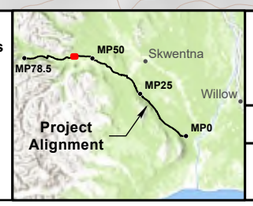

0 200 400 600 Feet


1:6,010

NAD 1983 State Plane Alaska Zone 4

WEST SUSITNA ACCESS
APPLICANT: **ALASKA INDUSTRIAL DEVELOPMENT AND EXPORT AUTHORITY**

LAT., LONG. OF PROJECT: **VARIES**
PROPOSED ACTIVITY: **ROAD CONSTRUCTION**
WATERWAY: **SUSITNA RIVER WATERSHED**
FILE NO. **POA-2022-00165**

DRAWING TITLE: **PLAN VIEW ROAD**
DATE: **FEBRUARY 2026**
FIGURE NO. **R-039**

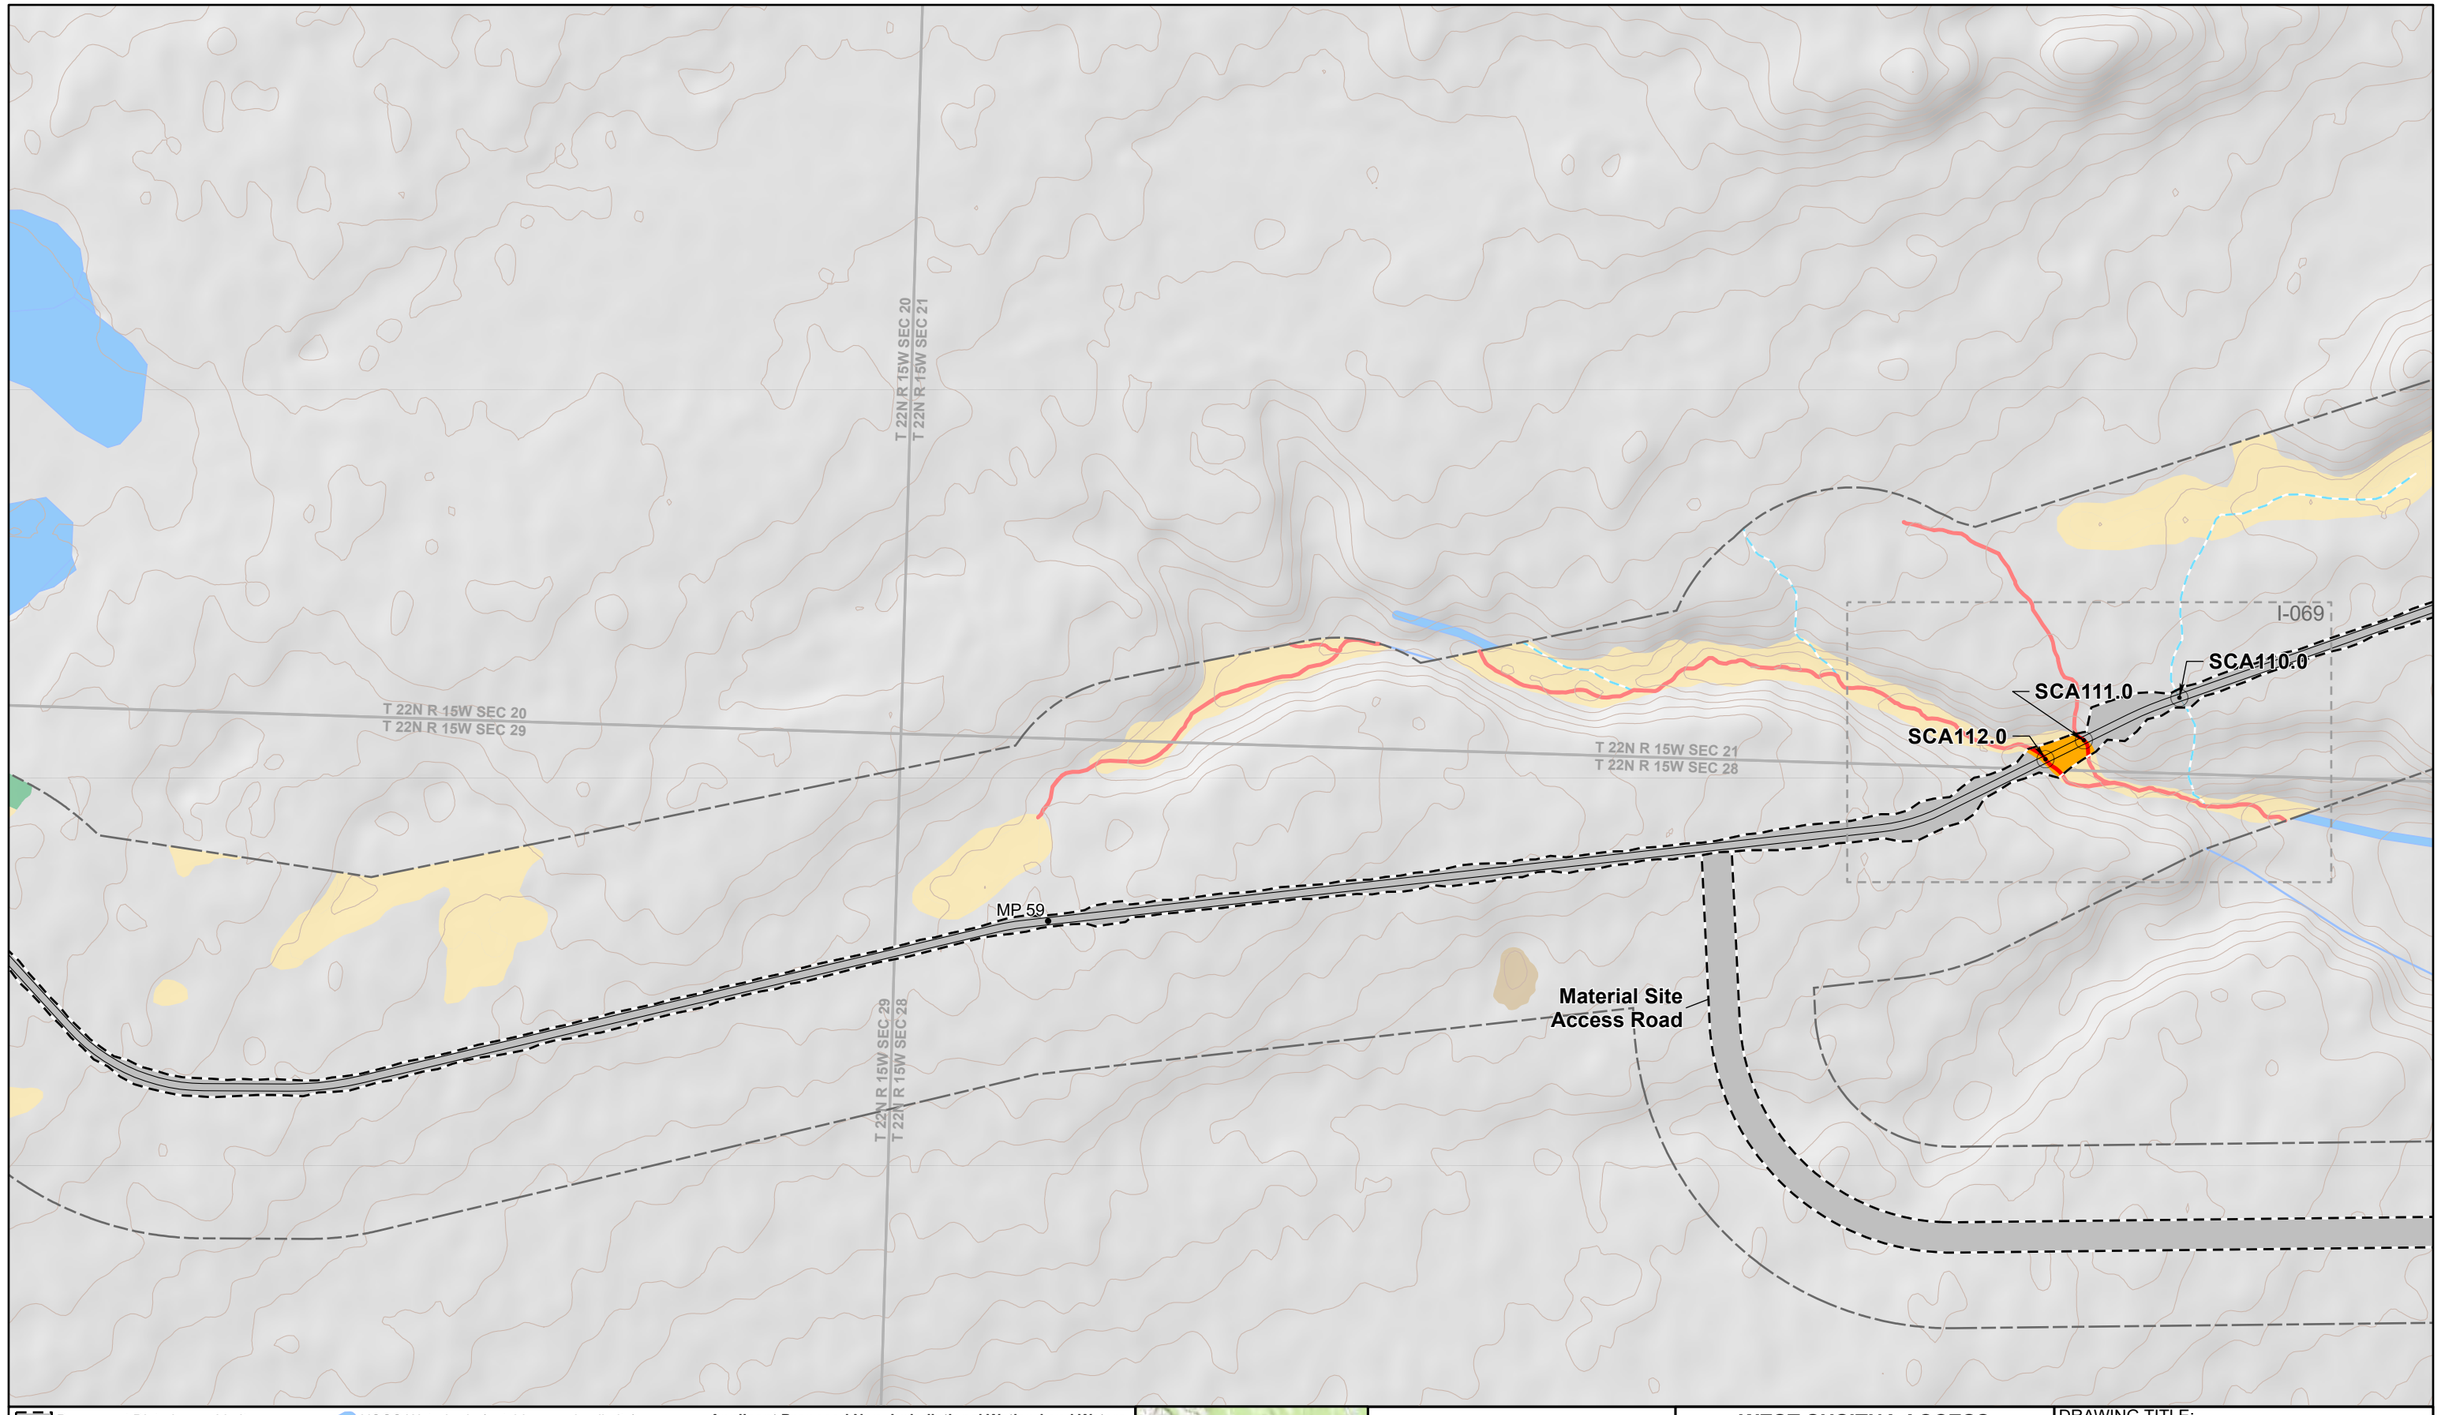


- Permanent Disturbance Limit
- Project Milepost
- Project Design Detail Feature
- Stream Culvert
- Township Boundary
- Section Boundary
- USGS Stream (outside mapping limits)
- USGS Waterbody (outside mapping limits)
- 10' Contour (existing)
- Wetland Mapping Limit
- Intermittent Mapped Stream
- Perennial Mapped Stream

Applicant Proposed Jurisdictional Wetland and Waters

- Jurisdictional Wetland and Water Impact
- Jurisdictional Wetland and Water

Applicant Proposed Non-Jurisdictional Wetland and Waters

- Scrub Shrub Wetland Impact
- Water Impact
- Emergent Wetland
- Forested Wetland
- Scrub Shrub Wetland
- Water

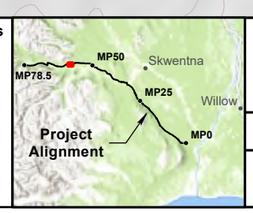

0 200 400 600 Feet

1:6,010

NAD 1983 State Plane Alaska Zone 4

WEST SUSITNA ACCESS

APPLICANT: **ALASKA INDUSTRIAL DEVELOPMENT AND EXPORT AUTHORITY**

LAT., LONG. OF PROJECT: **VARIES**

PROPOSED ACTIVITY: **ROAD CONSTRUCTION**


WATERWAY: **SUSITNA RIVER WATERSHED**

FILE NO. **POA-2022-00165**

DRAWING TITLE: **PLAN VIEW ROAD**

DATE: **FEBRUARY 2026**


FIGURE NO. **R-040**

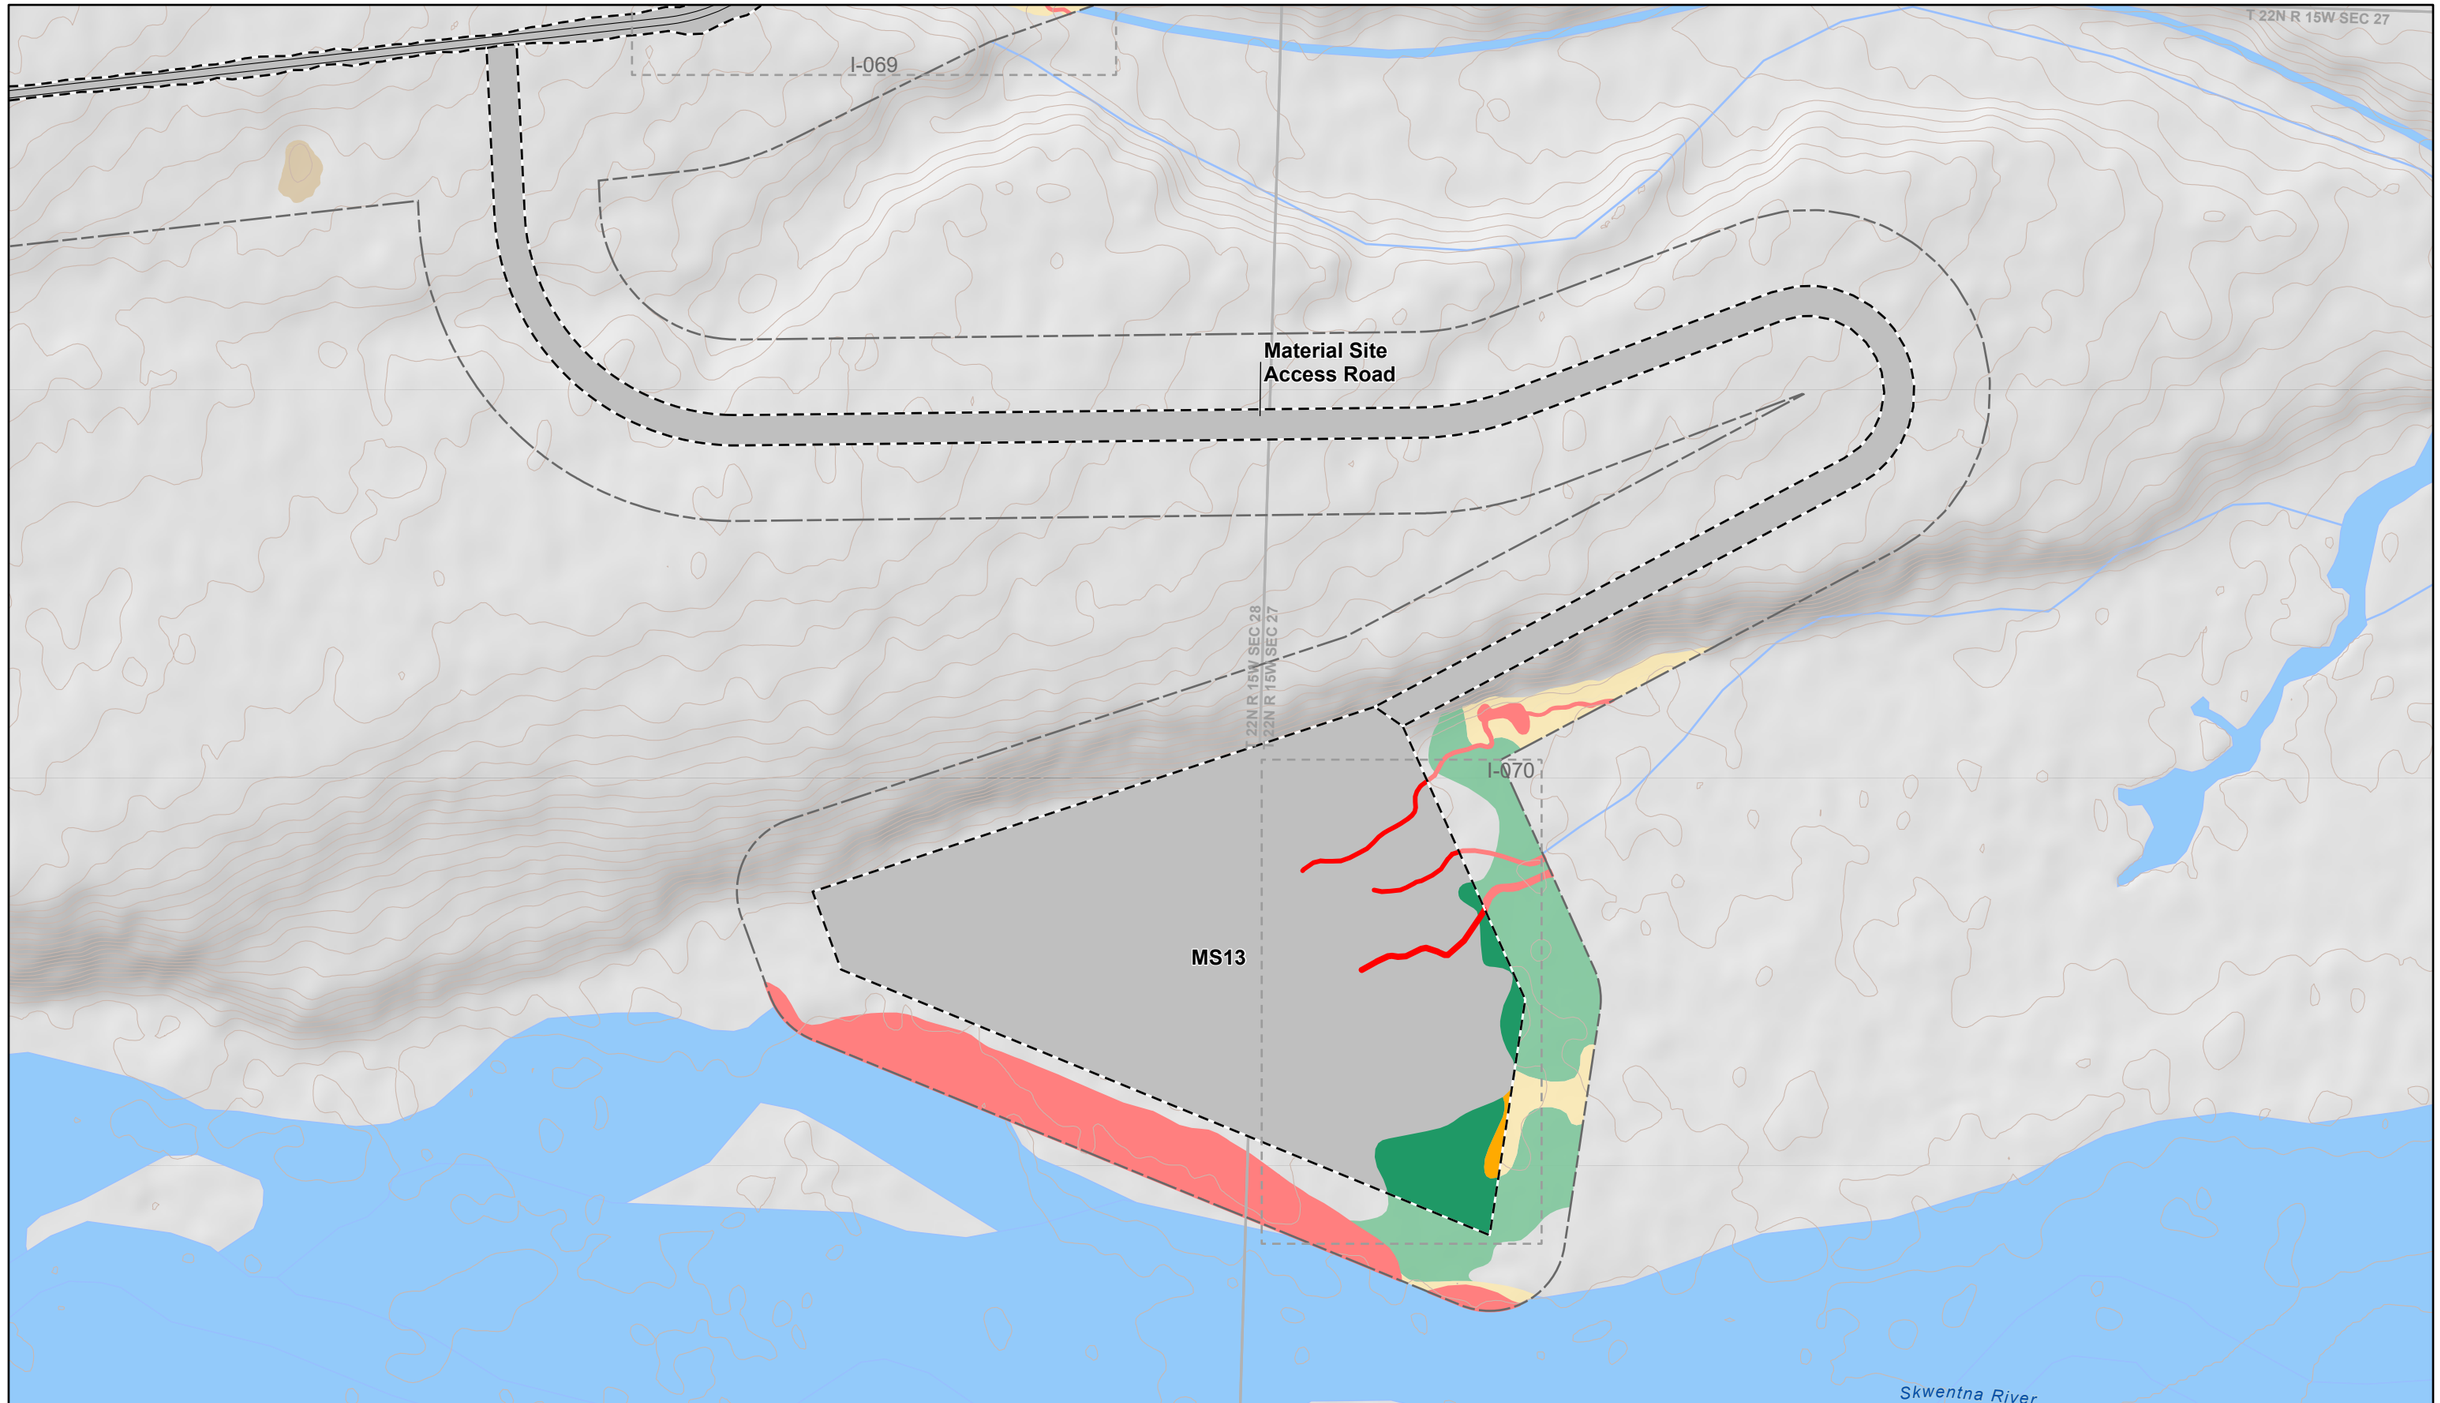

Permanent Disturbance Limit
Project Milepost
Project Design Detail Feature
Township Boundary
Section Boundary
USGS Stream (outside mapping limits)
USGS Waterbody (outside mapping limits)
10' Contour (existing)
Wetland Mapping Limit
Perennial Mapped Stream

Applicant Proposed Jurisdictional Wetland and Waters
Jurisdictional Wetland and Water Impact
Jurisdictional Wetland and Water

Applicant Proposed Non-Jurisdictional Wetland and Waters
Forested Wetland Impact
Scrub Shrub Wetland Impact
Emergent Wetland
Forested Wetland
Scrub Shrub Wetland

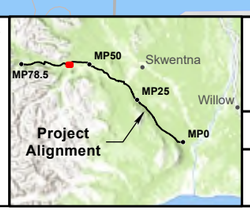

0 200 400 600 Feet


1:6,010

NAD 1983 State Plane Alaska Zone 4

WEST SUSITNA ACCESS
APPLICANT: **ALASKA INDUSTRIAL DEVELOPMENT AND EXPORT AUTHORITY**

LAT., LONG. OF PROJECT: **VARIES**
PROPOSED ACTIVITY: **ROAD CONSTRUCTION**
WATERWAY: **SUSITNA RIVER WATERSHED**
FILE NO. **POA-2022-00165**

DRAWING TITLE: **PLAN VIEW ROAD**
DATE: **FEBRUARY 2026**
FIGURE NO. **R-041**

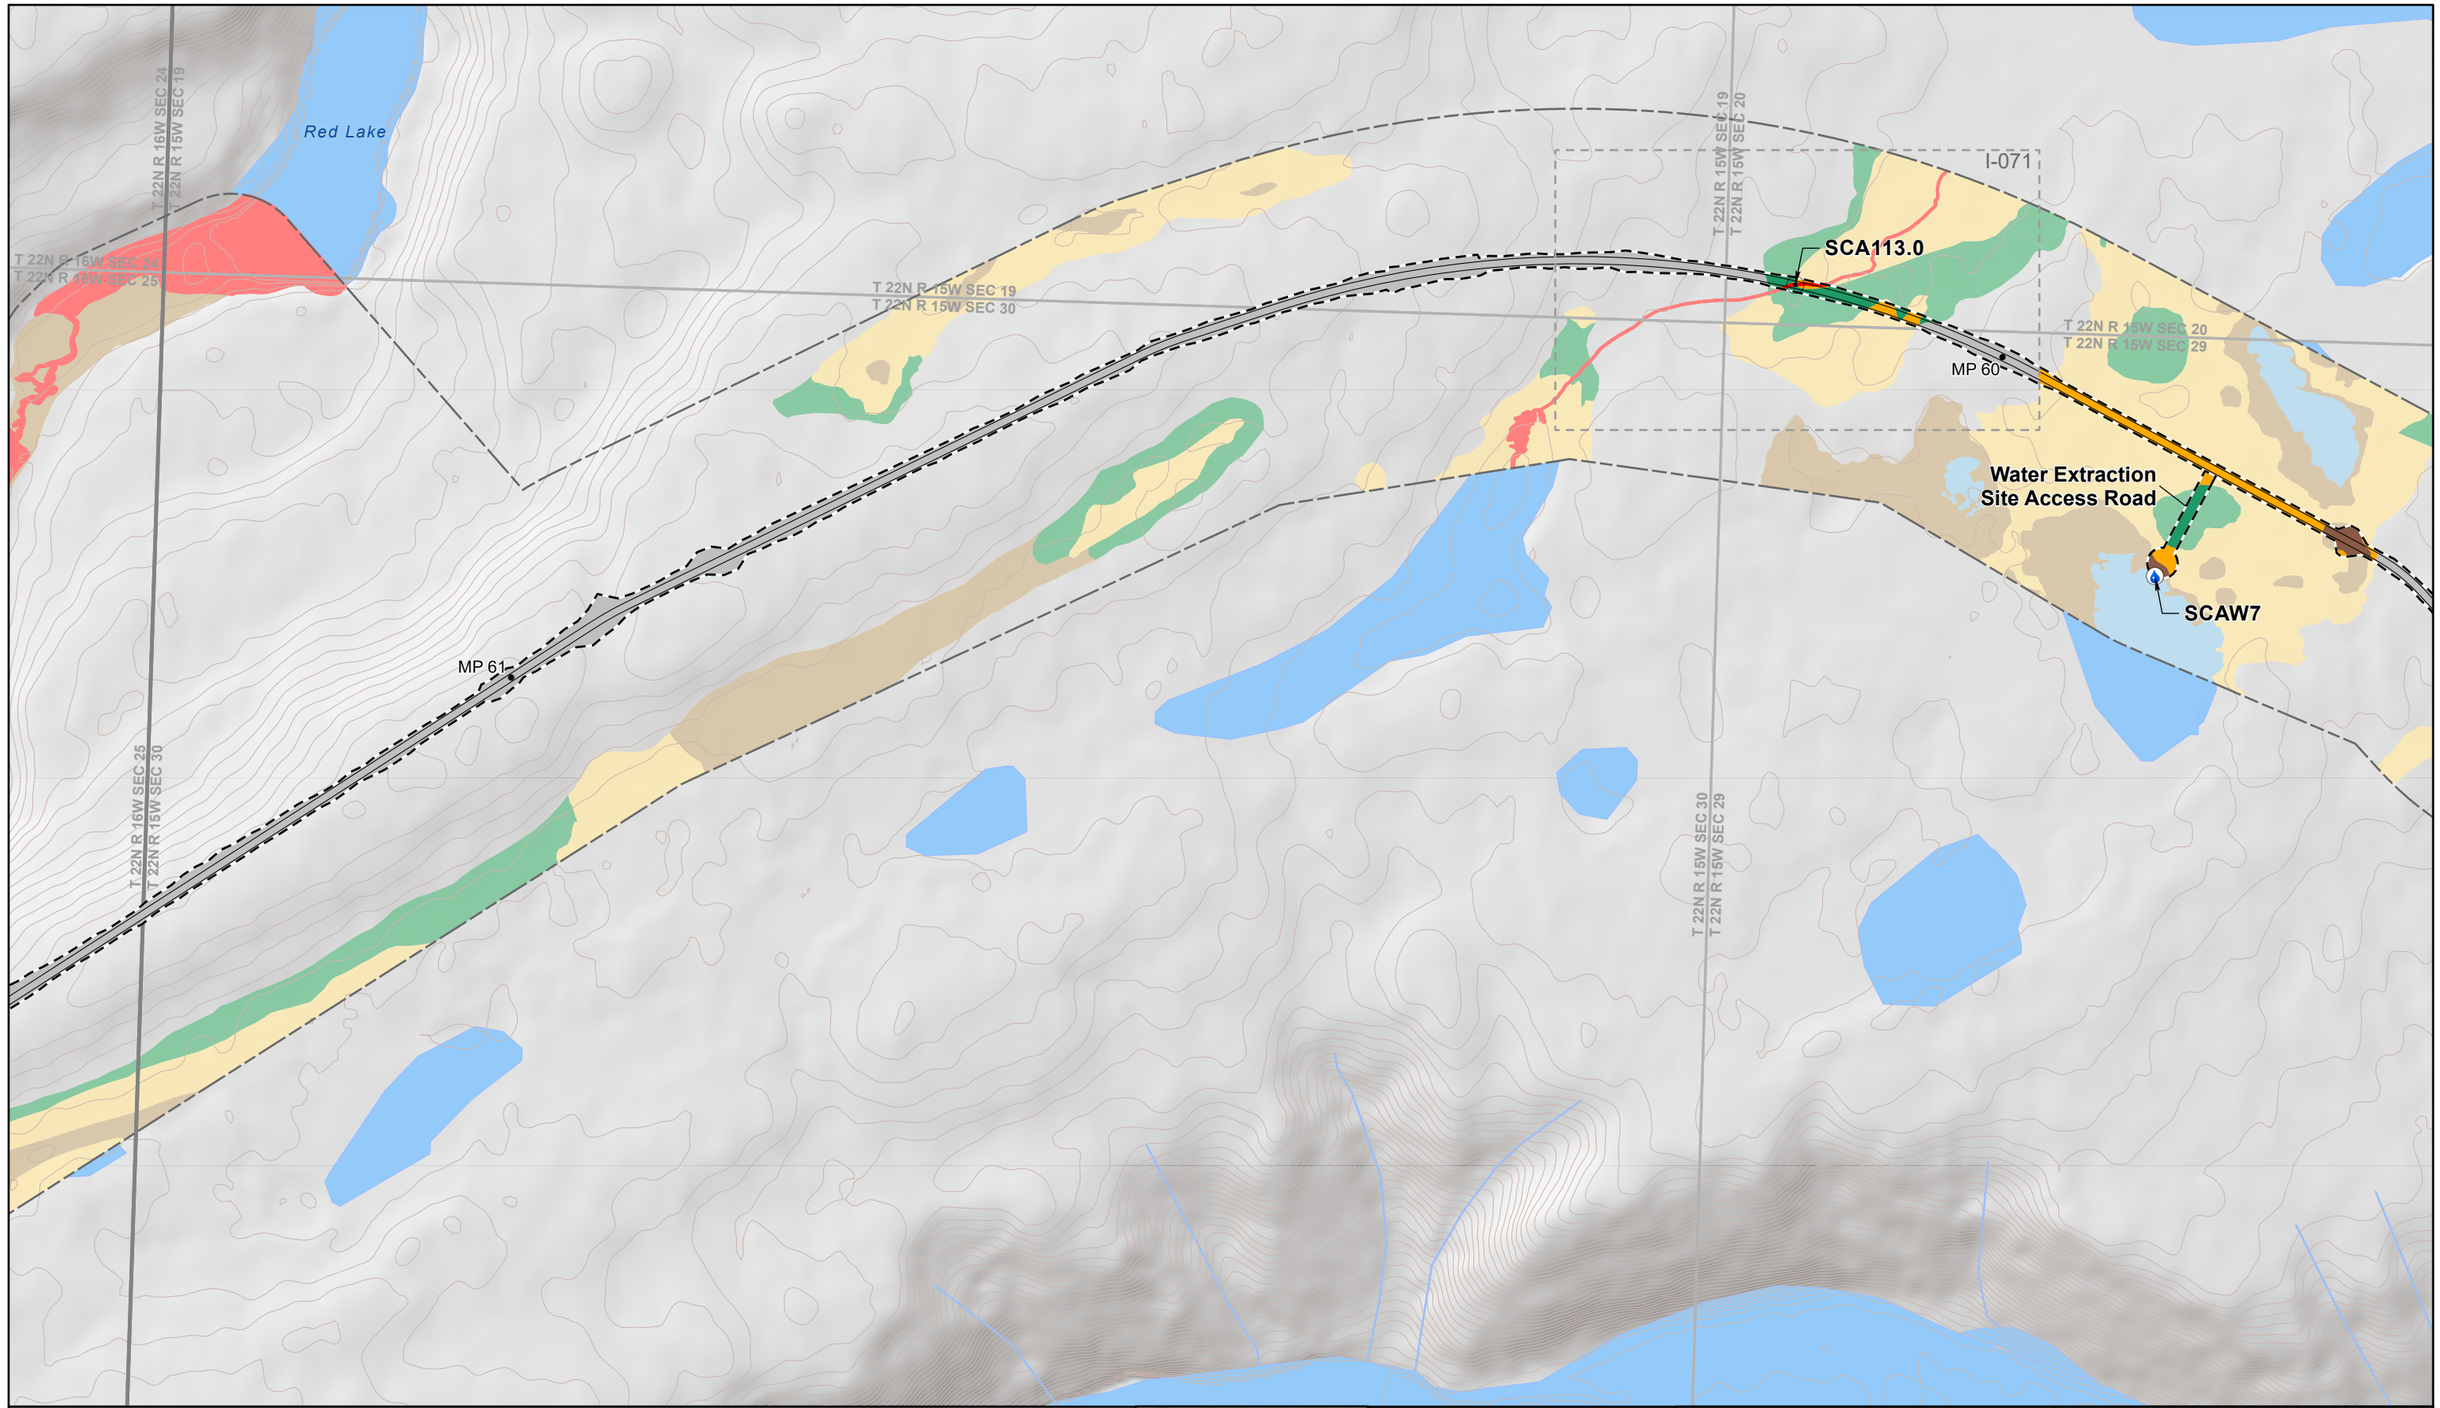


- Permanent Disturbance Limit
- Project Milepost
- Project Design Detail Feature
- Stream Culvert
- Water Extraction Site
- Township Boundary
- Section Boundary
- USGS Stream (outside mapping limits)
- USGS Waterbody (outside mapping limits)
- 10' Contour (existing)
- Wetland Mapping Limit
- Perennial Mapped Stream

Applicant Proposed Jurisdictional Wetland and Waters

- Jurisdictional Wetland and Water Impact
- Jurisdictional Wetland and Water

Applicant Proposed Non-Jurisdictional Wetland and Waters

- Emergent Wetland Impact
- Forested Wetland Impact
- Scrub Shrub Wetland Impact
- Water Impact
- Emergent Wetland
- Forested Wetland
- Scrub Shrub Wetland
- Water

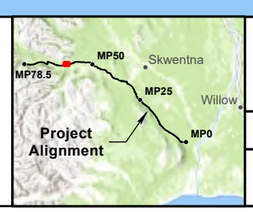

0 200 400 600 Feet

1:6,010

NAD 1983 State Plane Alaska Zone 4

WEST SUSITNA ACCESS

APPLICANT: **ALASKA INDUSTRIAL DEVELOPMENT AND EXPORT AUTHORITY**

LAT., LONG. OF PROJECT: **VARIES**

PROPOSED ACTIVITY: **ROAD CONSTRUCTION**


WATERWAY: **SUSITNA RIVER WATERSHED**

FILE NO. **POA-2022-00165**

DRAWING TITLE: **PLAN VIEW ROAD**

DATE: **FEBRUARY 2026**

FIGURE NO. **R-042**

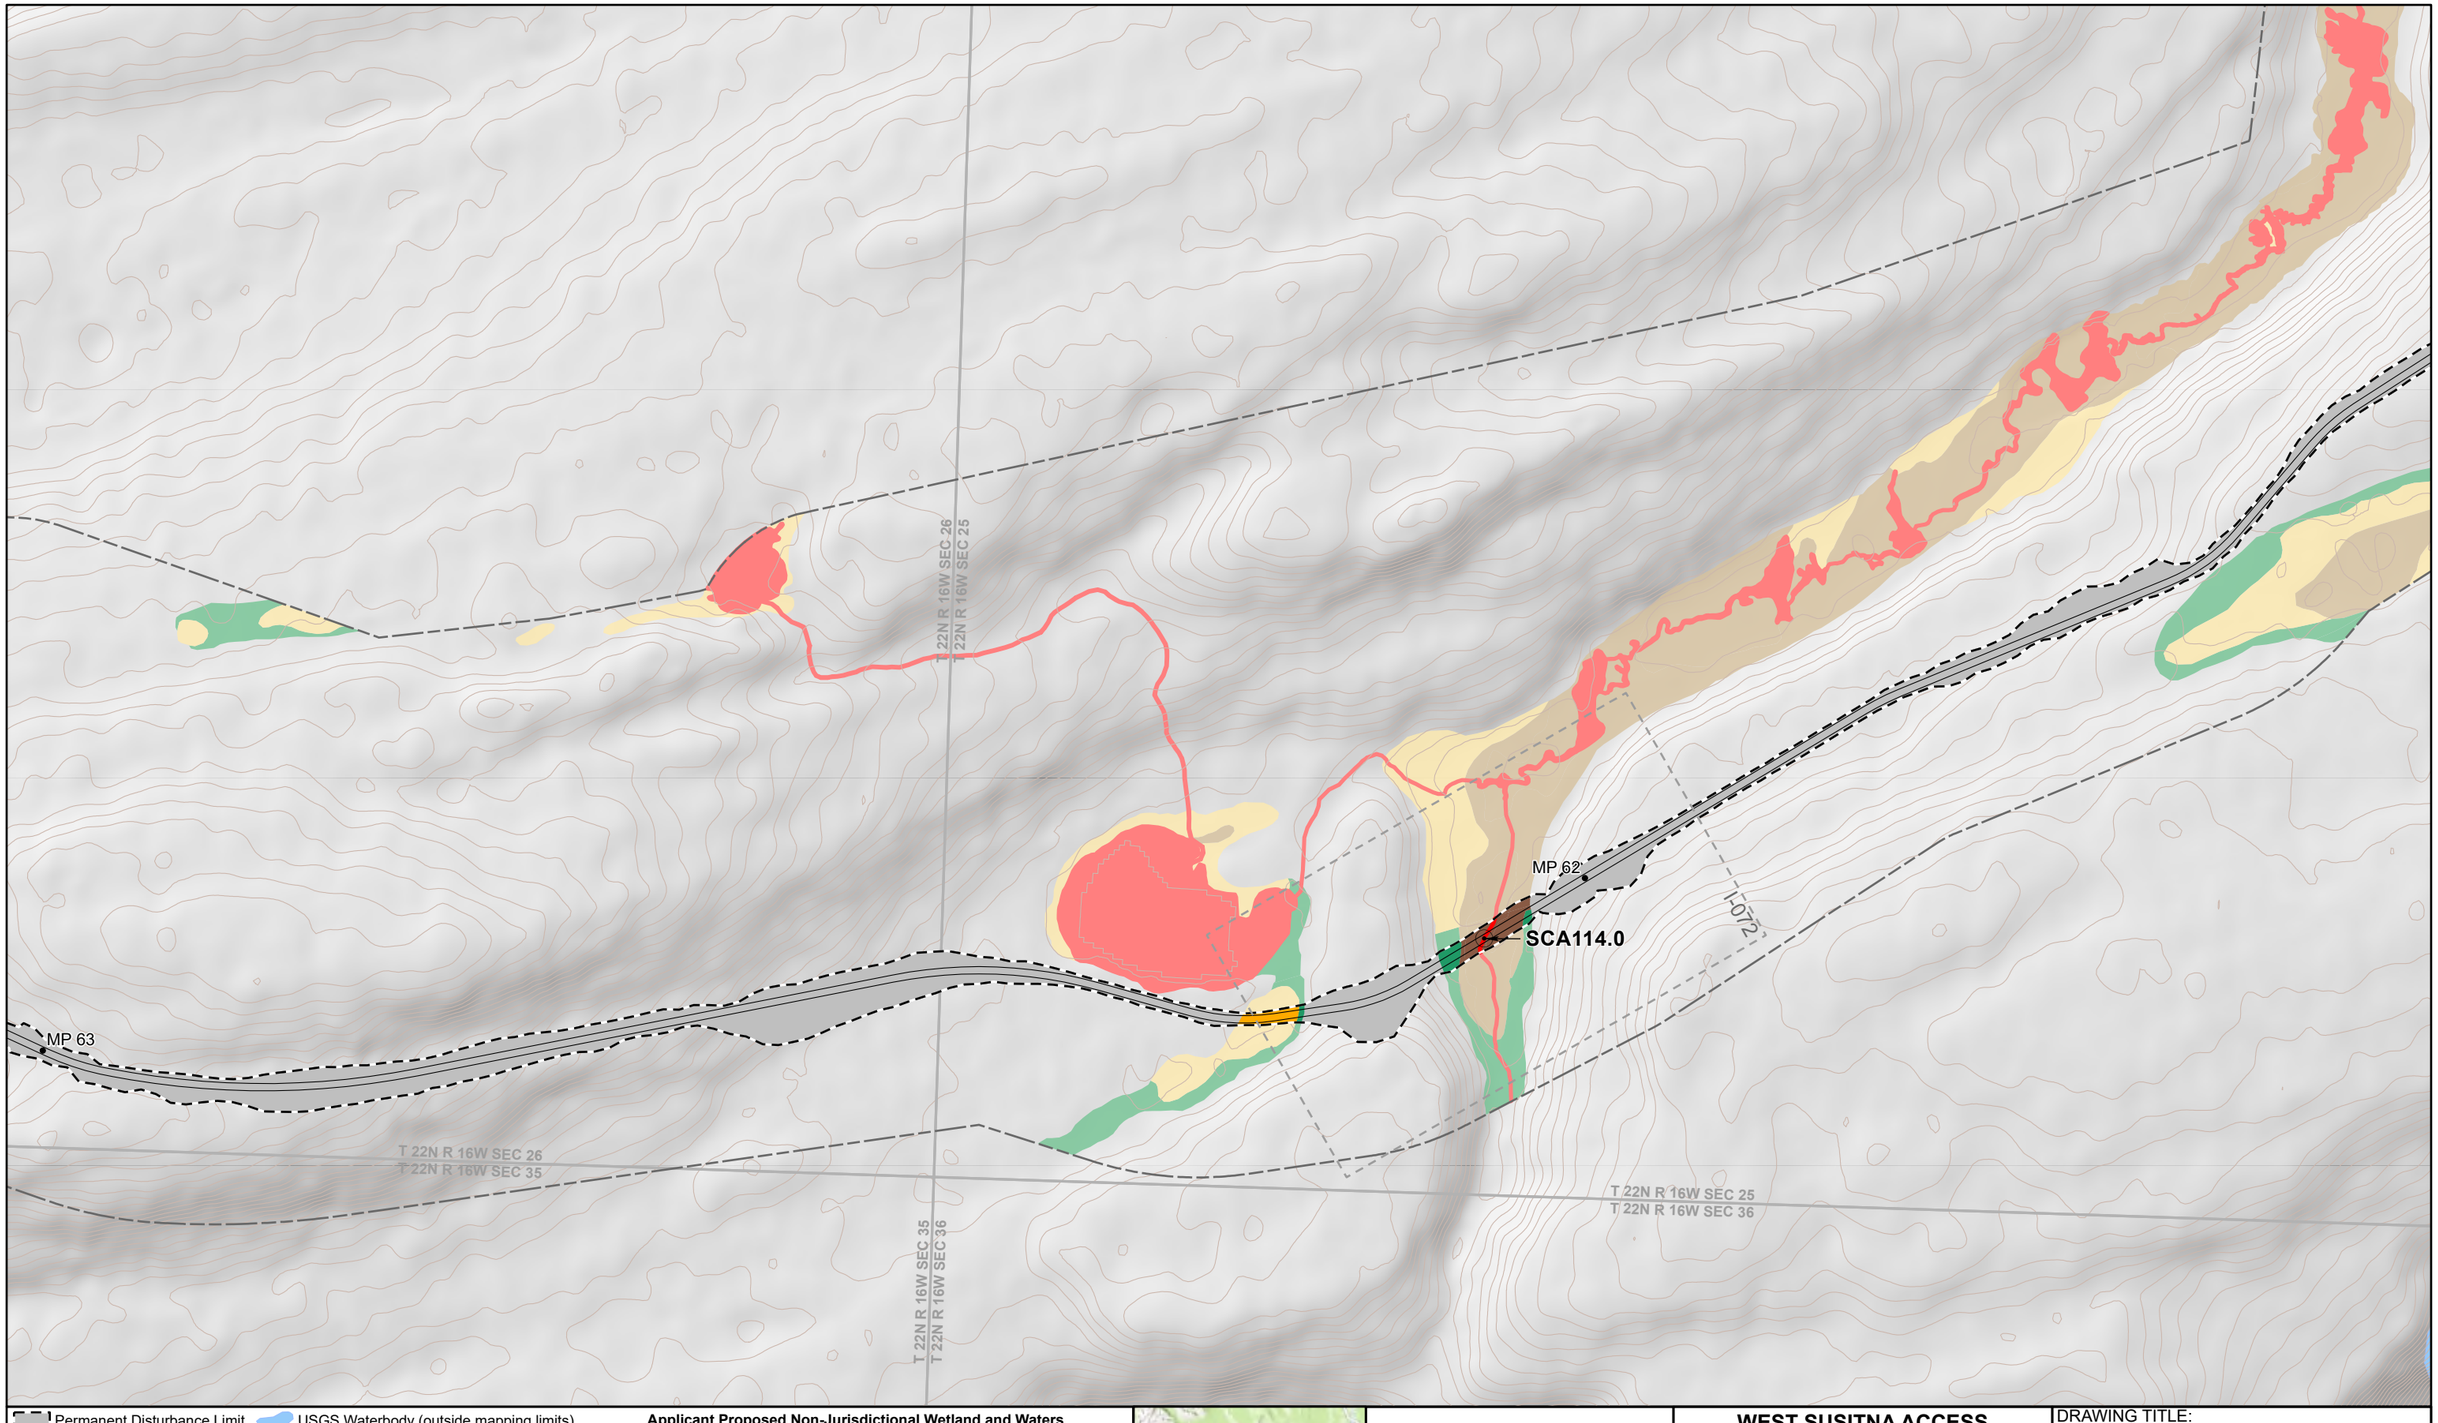


Permanent Disturbance Limit
Project Milepost
Project Design Detail Feature
Stream Culvert
Township Boundary
Section Boundary

USGS Waterbody (outside mapping limits)
10' Contour (existing)
Wetland Mapping Limit
Perennial Mapped Stream

Applicant Proposed Jurisdictional Wetland and Waters
Jurisdictional Wetland and Water Impact
Jurisdictional Wetland and Water

Applicant Proposed Non-Jurisdictional Wetland and Waters
Emergent Wetland Impact
Forested Wetland Impact
Scrub Shrub Wetland Impact
Emergent Wetland
Forested Wetland
Scrub Shrub Wetland

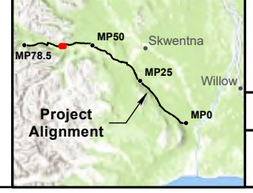

0 200 400 600 Feet

1:6,010

NAD 1983 State Plane Alaska Zone 4

WEST SUSITNA ACCESS
APPLICANT: **ALASKA INDUSTRIAL DEVELOPMENT AND EXPORT AUTHORITY**

LAT., LONG. OF PROJECT: **VARIES**

PROPOSED ACTIVITY: **ROAD CONSTRUCTION**


WATERWAY: **SUSITNA RIVER WATERSHED**

FILE NO. **POA-2022-00165**

DRAWING TITLE: **PLAN VIEW ROAD**

DATE: **FEBRUARY 2026**


FIGURE NO. **R-043**

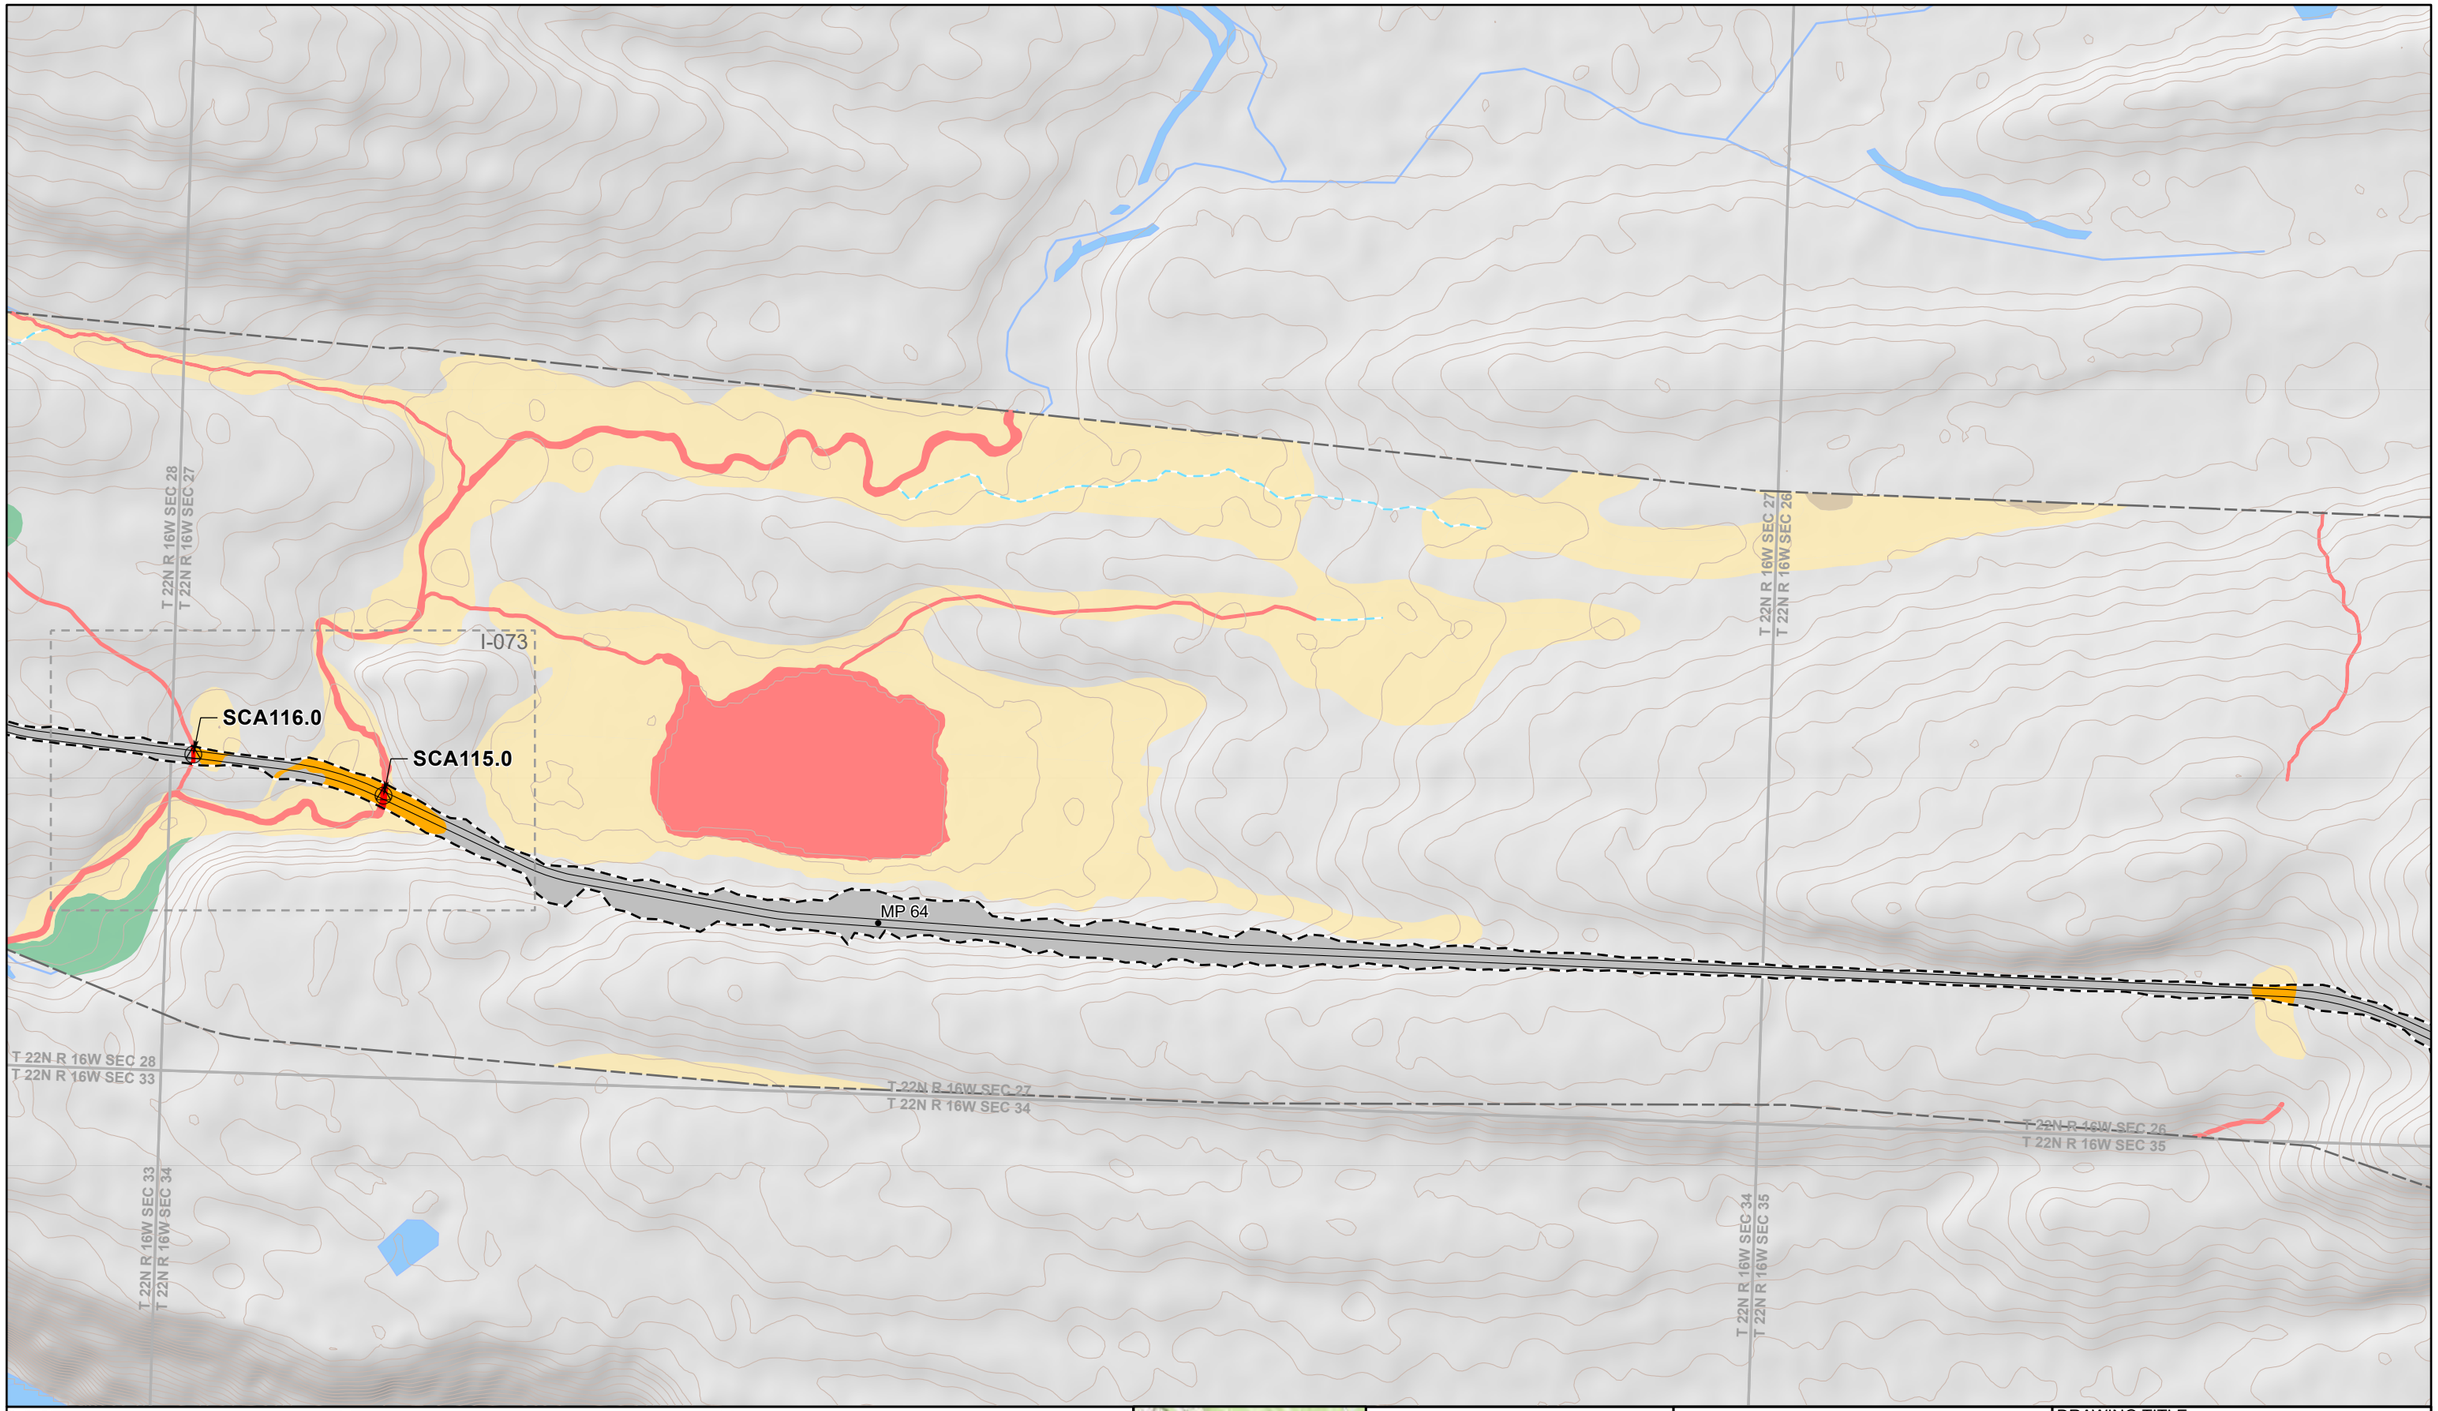

Permanent Disturbance Limit
Project Milepost
Project Design Detail Feature
Fish Passage Culvert
Township Boundary
Section Boundary
USGS Stream (outside mapping limits)
USGS Waterbody (outside mapping limits)
10' Contour (existing)
Wetland Mapping Limit
Intermittent Mapped Stream
Perennial Mapped Stream

Applicant Proposed Jurisdictional Wetland and Waters
Jurisdictional Wetland and Water Impact
Jurisdictional Wetland and Water

Applicant Proposed Non-Jurisdictional Wetland and Waters
Scrub Shrub Wetland Impact
Emergent Wetland
Forested Wetland
Scrub Shrub Wetland
Water

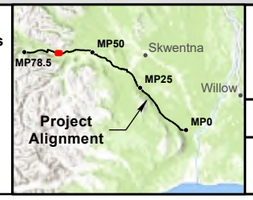

0 200 400 600 Feet

1:6,010

NAD 1983 State Plane Alaska Zone 4

WEST SUSITNA ACCESS

APPLICANT: **ALASKA INDUSTRIAL DEVELOPMENT AND EXPORT AUTHORITY**

LAT., LONG. OF PROJECT: **VARIES**

PROPOSED ACTIVITY: **ROAD CONSTRUCTION**

WATERWAY: **SUSITNA RIVER WATERSHED**

FILE NO. **POA-2022-00165**

DRAWING TITLE: **PLAN VIEW ROAD**

DATE: **FEBRUARY 2026**

FIGURE NO. **R-044**

T 22N R 16W SEC 21
T 22N R 16W SEC 28

SCA118.0

I-074

MP 66

SCA117.0

T 22N R 16W SEC 29
T 22N R 16W SEC 28

SCAT7

MP 65


Skwentna River

Permanent Disturbance Limit
Project Milepost
Project Design Detail Feature
Bridge Trail Crossing
Fish Passage Culvert
Township Boundary
Section Boundary

USGS Stream (outside mapping limits)
USGS Waterbody (outside mapping limits)
10' Contour (existing)
Wetland Mapping Limit
Intermittent Mapped Stream
Perennial Mapped Stream

Applicant Proposed Jurisdictional Wetland and Waters
Jurisdictional Wetland and Water Impact
Jurisdictional Wetland and Water

Applicant Proposed Non-Jurisdictional Wetland and Waters
Scrub Shrub Wetland Impact
Water Impact
Emergent Wetland
Forested Wetland
Scrub Shrub Wetland
Water

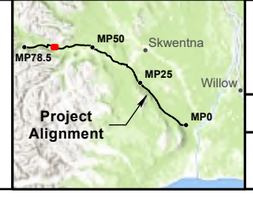

0 200 400 600 Feet

1:6,010

NAD 1983 State Plane Alaska Zone 4

WEST SUSITNA ACCESS
APPLICANT: **ALASKA INDUSTRIAL DEVELOPMENT AND EXPORT AUTHORITY**

LAT., LONG. OF PROJECT: **VARIES**

PROPOSED ACTIVITY: **ROAD CONSTRUCTION**


WATERWAY: **SUSITNA RIVER WATERSHED**

FILE NO. **POA-2022-00165**

DRAWING TITLE: **PLAN VIEW ROAD**

DATE: **FEBRUARY 2026**

FIGURE NO. **R-045**

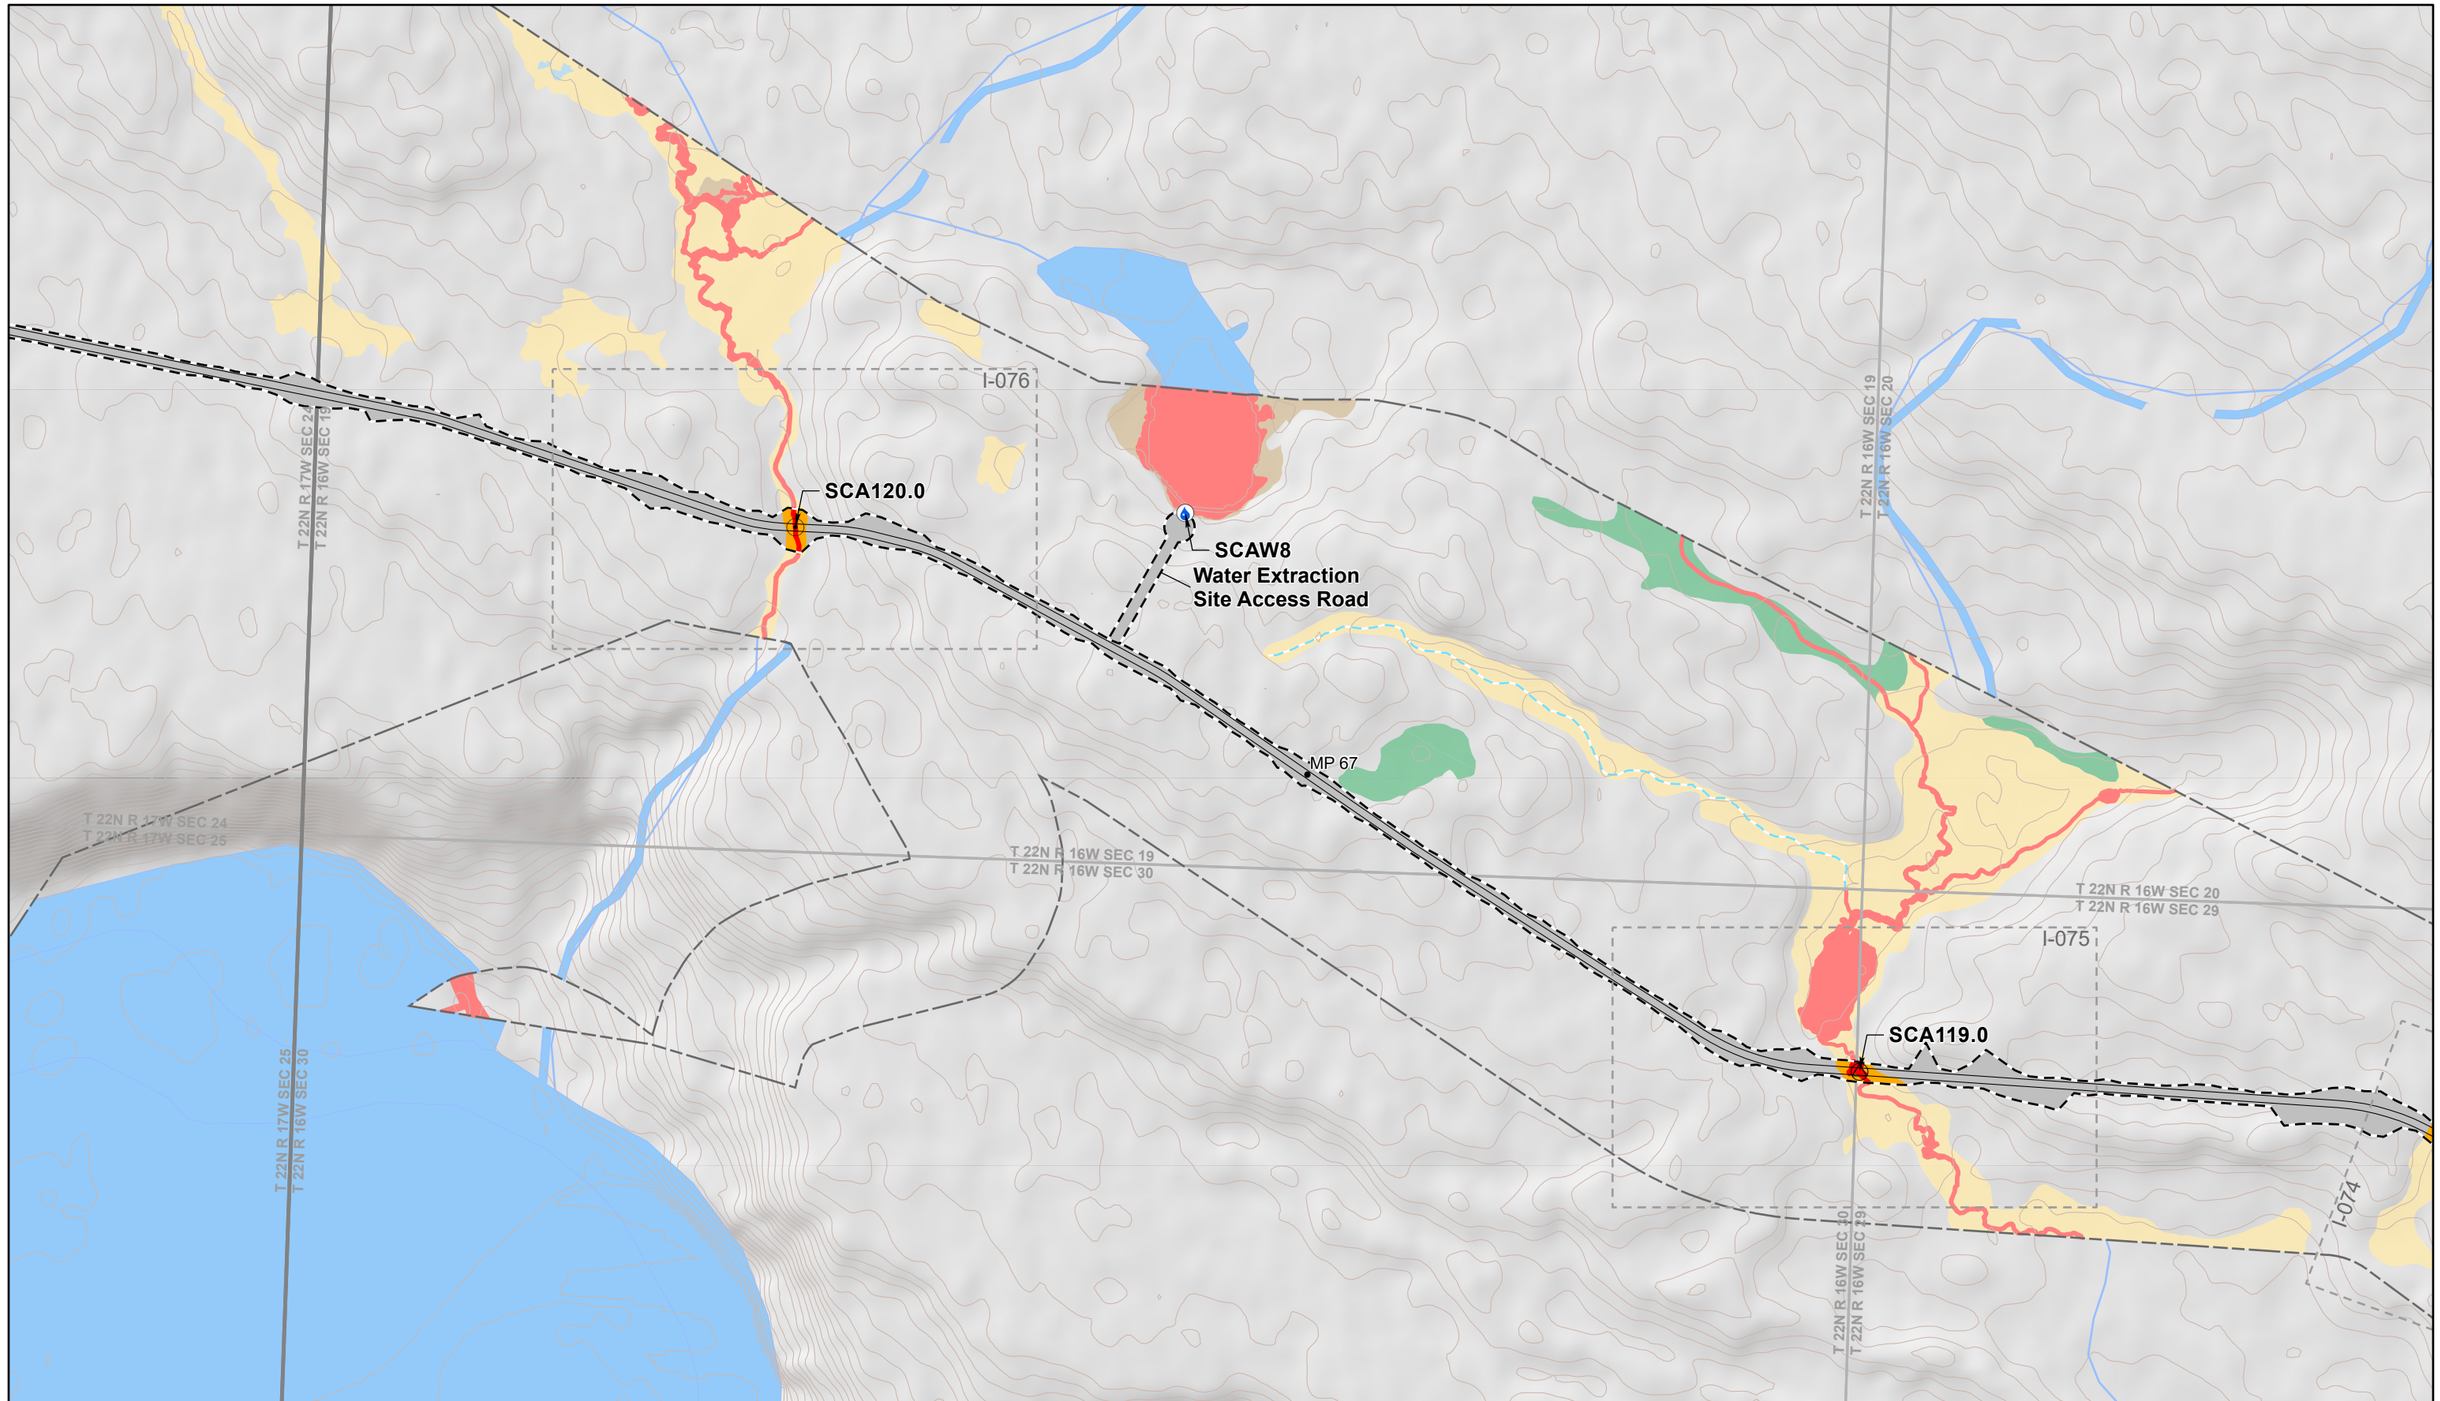


Permanent Disturbance Limit
Project Milepost
Project Design Detail Feature
Stream Culvert
Fish Passage Culvert
Water Extraction Site
Township Boundary
Section Boundary

USGS Stream (outside mapping limits)
USGS Waterbody (outside mapping limits)
10' Contour (existing)
Wetland Mapping Limit
Intermittent Mapped Stream
Perennial Mapped Stream

Applicant Proposed Jurisdictional Wetland and Waters
Jurisdictional Wetland and Water Impact
Jurisdictional Wetland and Water

Applicant Proposed Non-Jurisdictional Wetland and Waters
Emergent Wetland Impact
Scrub Shrub Wetland Impact
Emergent Wetland
Forested Wetland
Scrub Shrub Wetland
Water

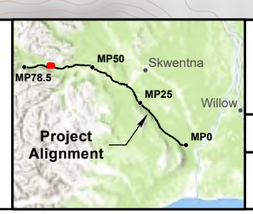

0 200 400 600 Feet

1:6,010

NAD 1983 State Plane Alaska Zone 4

WEST SUSITNA ACCESS

APPLICANT: **ALASKA INDUSTRIAL DEVELOPMENT AND EXPORT AUTHORITY**

LAT., LONG. OF PROJECT: **VARIES**

PROPOSED ACTIVITY: **ROAD CONSTRUCTION**


WATERWAY: **SUSITNA RIVER WATERSHED**

FILE NO. **POA-2022-00165**

DRAWING TITLE: **PLAN VIEW ROAD**

DATE: **FEBRUARY 2026**

FIGURE NO. **R-046**

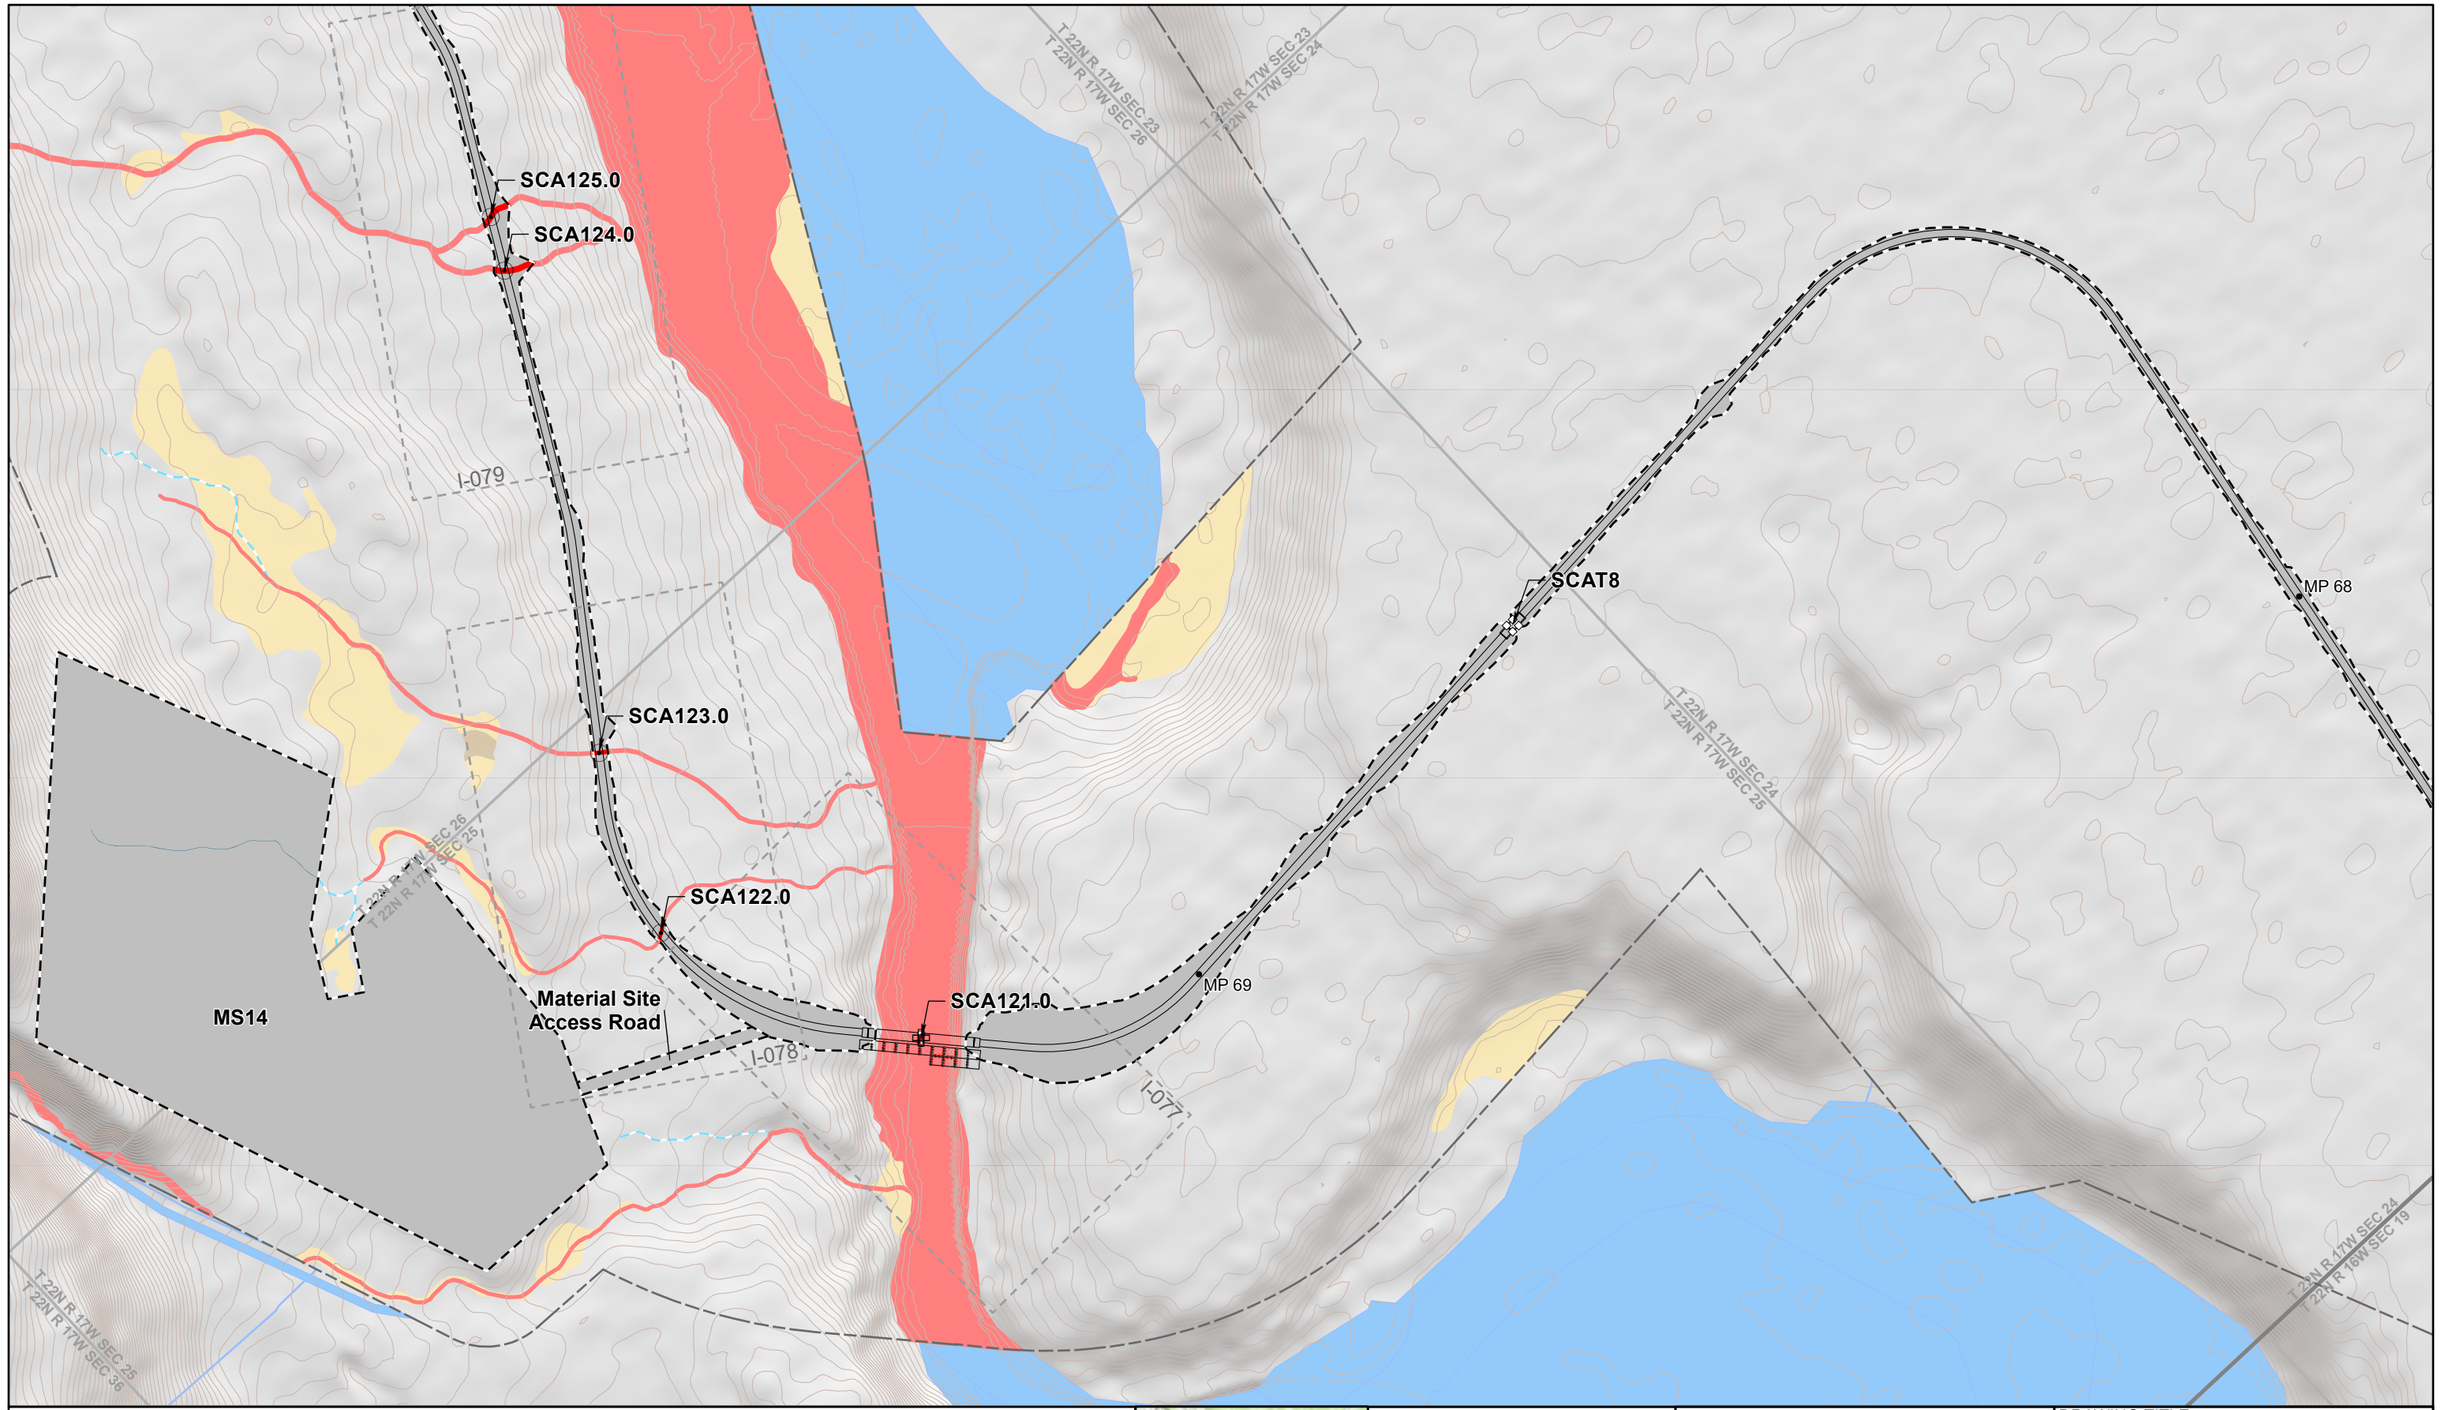


Permanent Disturbance Limit
Temporary Disturbance Limit
Project Milepost
Project Design Detail Feature
Bridge Trail Crossing
Bridge
Stream Culvert

Township Boundary
Section Boundary
USGS Stream (outside mapping limits)
USGS Waterbody (outside mapping limits)
10' Contour (existing)
Wetland Mapping Limit
Intermittent Mapped Stream
Perennial Mapped Stream

Applicant Proposed Jurisdictional Wetland and Waters
Jurisdictional Wetland and Water Impact
Jurisdictional Wetland and Water

Applicant Proposed Non-Jurisdictional Wetland and Waters
Water Impact
Emergent Wetland
Scrub Shrub Wetland
Water

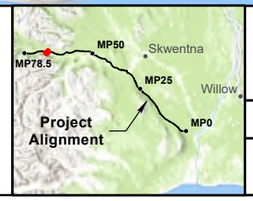

0 200 400 600 Feet

1:6,010

NAD 1983 State Plane Alaska Zone 4

WEST SUSITNA ACCESS

APPLICANT: **ALASKA INDUSTRIAL DEVELOPMENT AND EXPORT AUTHORITY**

LAT., LONG. OF PROJECT: **VARIES**

PROPOSED ACTIVITY: **ROAD CONSTRUCTION**

WATERWAY: **SUSITNA RIVER WATERSHED**

FILE NO. **POA-2022-00165**

DRAWING TITLE: **PLAN VIEW ROAD**

DATE: **FEBRUARY 2026**

FIGURE NO. **R-047**

SCA132.0
SCA131.0
SCA130.0
MP 71
SCA129.0
SCA128.0
SCA127.0
SCA126.0
MP 70
Skwentna River
I-081
I-080
I-079
T 22N R 17W SEC 22
T 22N R 17W SEC 27
T 22N R 17W SEC 23
T 22N R 17W SEC 26


- Permanent Disturbance Limit
- Project Milepost
- Project Design Detail Feature
- Fish Passage Culvert
- Township Boundary
- Section Boundary
- USGS Stream (outside mapping limits)
- USGS Waterbody (outside mapping limits)
- 10' Contour (existing)
- Wetland Mapping Limit
- Intermittent Mapped Stream
- Perennial Mapped Stream

Applicant Proposed Jurisdictional Wetland and Waters

- Jurisdictional Wetland and Water Impact
- Jurisdictional Wetland and Water

Applicant Proposed Non-Jurisdictional Wetland and Waters

- Water Impact
- Emergent Wetland
- Forested Wetland
- Scrub Shrub Wetland
- Water

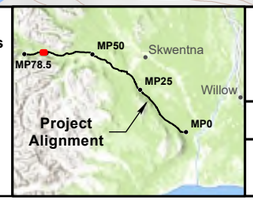

0 200 400 600 Feet

1:6,010

NAD 1983 State Plane Alaska Zone 4

WEST SUSITNA ACCESS

APPLICANT: **ALASKA INDUSTRIAL DEVELOPMENT AND EXPORT AUTHORITY**

LAT., LONG. OF PROJECT: **VARIES**

PROPOSED ACTIVITY: **ROAD CONSTRUCTION**


WATERWAY: **SUSITNA RIVER WATERSHED**

FILE NO. **POA-2022-00165**

DRAWING TITLE: **PLAN VIEW ROAD**

DATE: **FEBRUARY 2026**

FIGURE NO. **R-048**

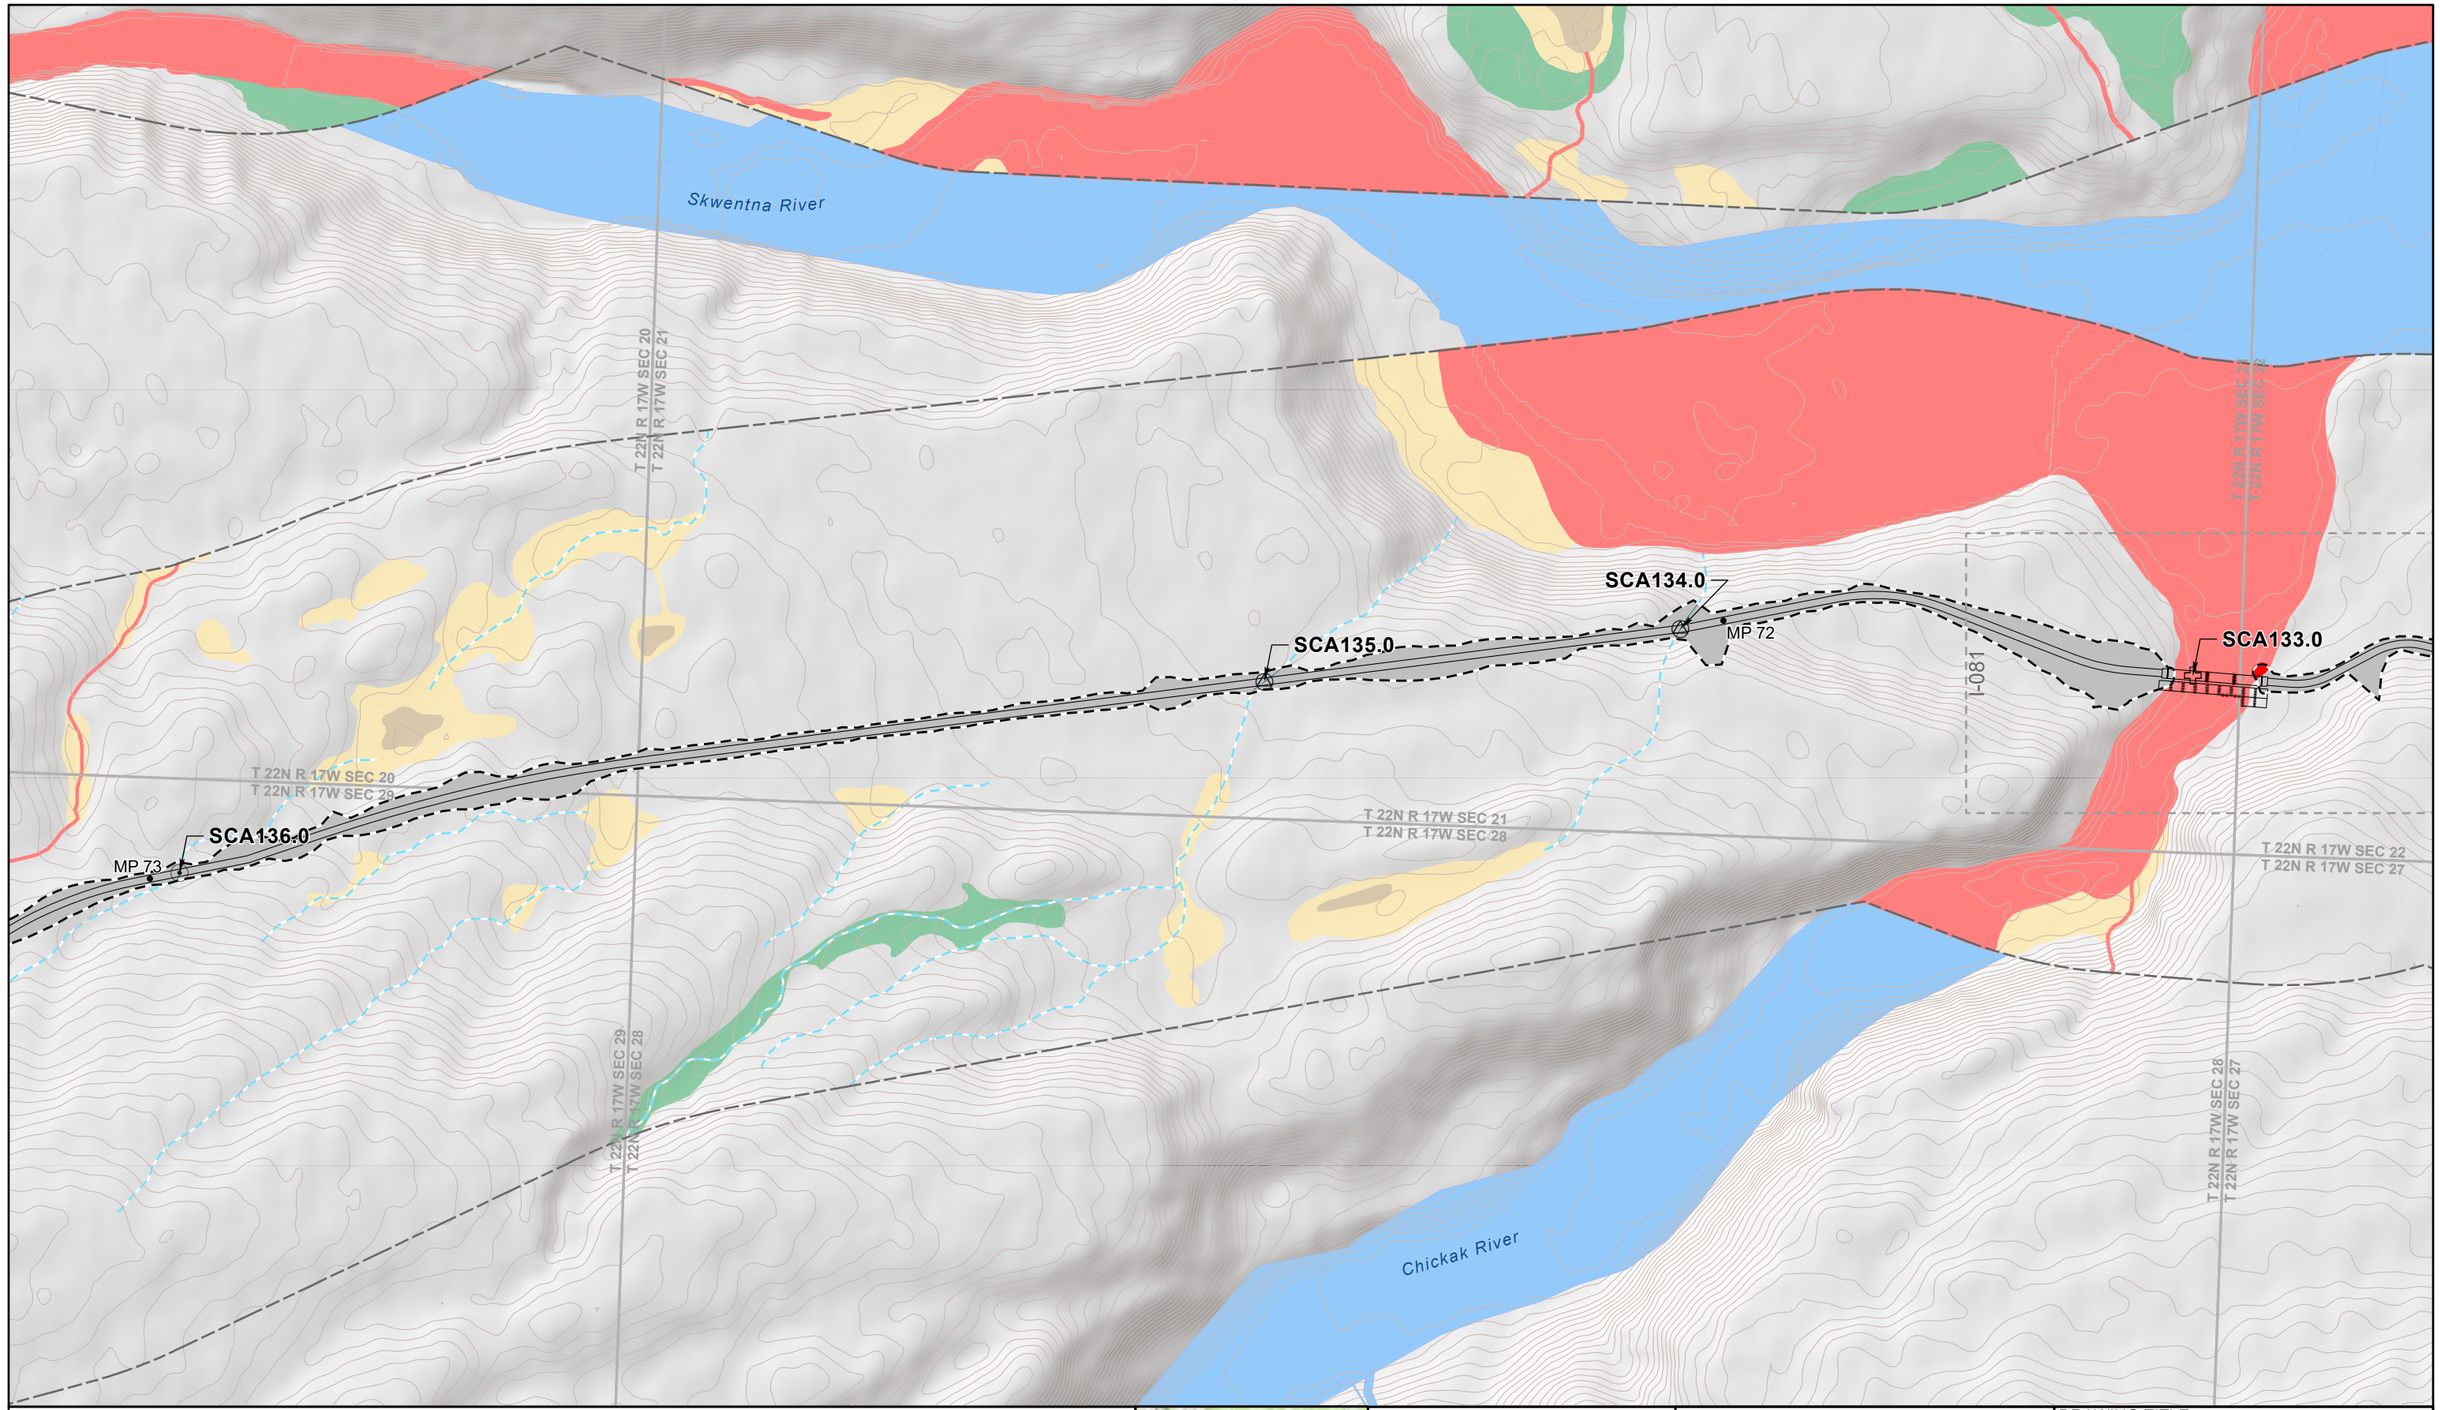


Permanent Disturbance Limit
Temporary Disturbance Limit
Project Milepost
Project Design Detail Feature
Bridge
Stream Culvert
Fish Passage Culvert
Township Boundary
Section Boundary
USGS Stream (outside mapping limits)
USGS Waterbody (outside mapping limits)
10' Contour (existing)
Wetland Mapping Limit
Intermittent Mapped Stream
Perennial Mapped Stream

Applicant Proposed Jurisdictional Wetland and Waters

Jurisdictional Wetland and Water Impact
Jurisdictional Wetland and Water

Applicant Proposed Non-Jurisdictional Wetland and Waters

Water Impact
Emergent Wetland
Forested Wetland
Scrub Shrub Wetland
Water

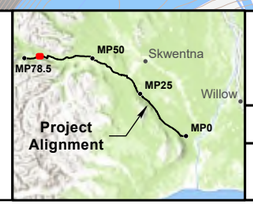

0 200 400 600 Feet

1:6,010

NAD 1983 State Plane Alaska Zone 4

WEST SUSITNA ACCESS

APPLICANT: **ALASKA INDUSTRIAL DEVELOPMENT AND EXPORT AUTHORITY**

LAT., LONG. OF PROJECT: **VARIES**

PROPOSED ACTIVITY: **ROAD CONSTRUCTION**

WATERWAY: **SUSITNA RIVER WATERSHED**

FILE NO. **POA-2022-00165**

DRAWING TITLE: **PLAN VIEW ROAD**

DATE: **FEBRUARY 2026**

FIGURE NO. **R-049**

T 22N R 17W SEC 19
T 22N R 17W SEC 30

T 22N R 17W SEC 20
T 22N R 17W SEC 29

Water Extraction
Site Access Road

SCAW9

SCA137.0

SCA138.0

SCA139.0

MP 74

MS15

T 22N R 17W SEC 30

T 22N R 17W SEC 29

1,082'


Chickak River

Permanent Disturbance Limit
Project Milepost
Project Design Detail Feature
Stream Culvert
Fish Passage Culvert
Water Extraction Site
Township Boundary
Section Boundary

USGS Stream (outside mapping limits)
USGS Waterbody (outside mapping limits)
10' Contour (existing)
Wetland Mapping Limit
Intermittent Mapped Stream
Perennial Mapped Stream

Applicant Proposed Jurisdictional Wetland and Waters
Jurisdictional Wetland and Water Impact
Jurisdictional Wetland and Water

Applicant Proposed Non-Jurisdictional Wetland and Waters
Emergent Wetland Impact
Forested Wetland Impact
Scrub Shrub Wetland Impact
Water Impact
Emergent Wetland
Forested Wetland
Scrub Shrub Wetland
Water

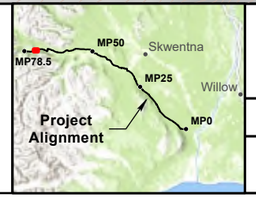

0 200 400 600 Feet

1:6,010

NAD 1983 State Plane Alaska Zone 4

WEST SUSITNA ACCESS

APPLICANT: **ALASKA INDUSTRIAL DEVELOPMENT AND EXPORT AUTHORITY**

LAT., LONG. OF PROJECT: **VARIES**

PROPOSED ACTIVITY: **ROAD CONSTRUCTION**

WATERWAY: **SUSITNA RIVER WATERSHED**

FILE NO. **POA-2022-00165**

DRAWING TITLE: **PLAN VIEW ROAD**

DATE: **FEBRUARY 2026**

FIGURE NO. **R-050**

Skwentna River

T 22N R 18W SEC 26
T 22N R 18W SEC 25

T 22N R 18W SEC 25
T 22N R 17W SEC 30

SCA141.0

SCA140.0

MP 75

SCA142.0

SCA143.0

MP 76

T 22N R 18W SEC 26
T 22N R 18W SEC 35

T 22N R 18W SEC 25
T 22N R 18W SEC 36

T 22N R 17W SEC 30
T 22N R 17W SEC 31

T 22N R 18W SEC 35
T 22N R 18W SEC 36

T 22N R 18W SEC 36
T 22N R 17W SEC 31


- Permanent Disturbance Limit
- Project Milepost
- Project Design Detail Feature
- Fish Passage Culvert
- Township Boundary
- Section Boundary
- USGS Stream (outside mapping limits)
- USGS Waterbody (outside mapping limits)
- 10' Contour (existing)
- Wetland Mapping Limit
- Intermittent Mapped Stream
- Perennial Mapped Stream

Applicant Proposed Jurisdictional Wetland and Waters

- Jurisdictional Wetland and Water

Applicant Proposed Non-Jurisdictional Wetland and Waters

- Scrub Shrub Wetland Impact
- Water Impact
- Emergent Wetland
- Forested Wetland
- Scrub Shrub Wetland
- Water

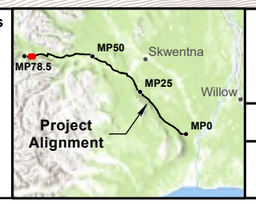

0 200 400 600 Feet

1:6,010

NAD 1983 State Plane Alaska Zone 4

WEST SUSITNA ACCESS

APPLICANT: **ALASKA INDUSTRIAL DEVELOPMENT AND EXPORT AUTHORITY**

LAT., LONG. OF PROJECT: **VARIES**

PROPOSED ACTIVITY: **ROAD CONSTRUCTION**


WATERWAY: **SUSITNA RIVER WATERSHED**

FILE NO. **POA-2022-00165**

DRAWING TITLE: **PLAN VIEW ROAD**

DATE: **FEBRUARY 2026**

FIGURE NO. **R-051**

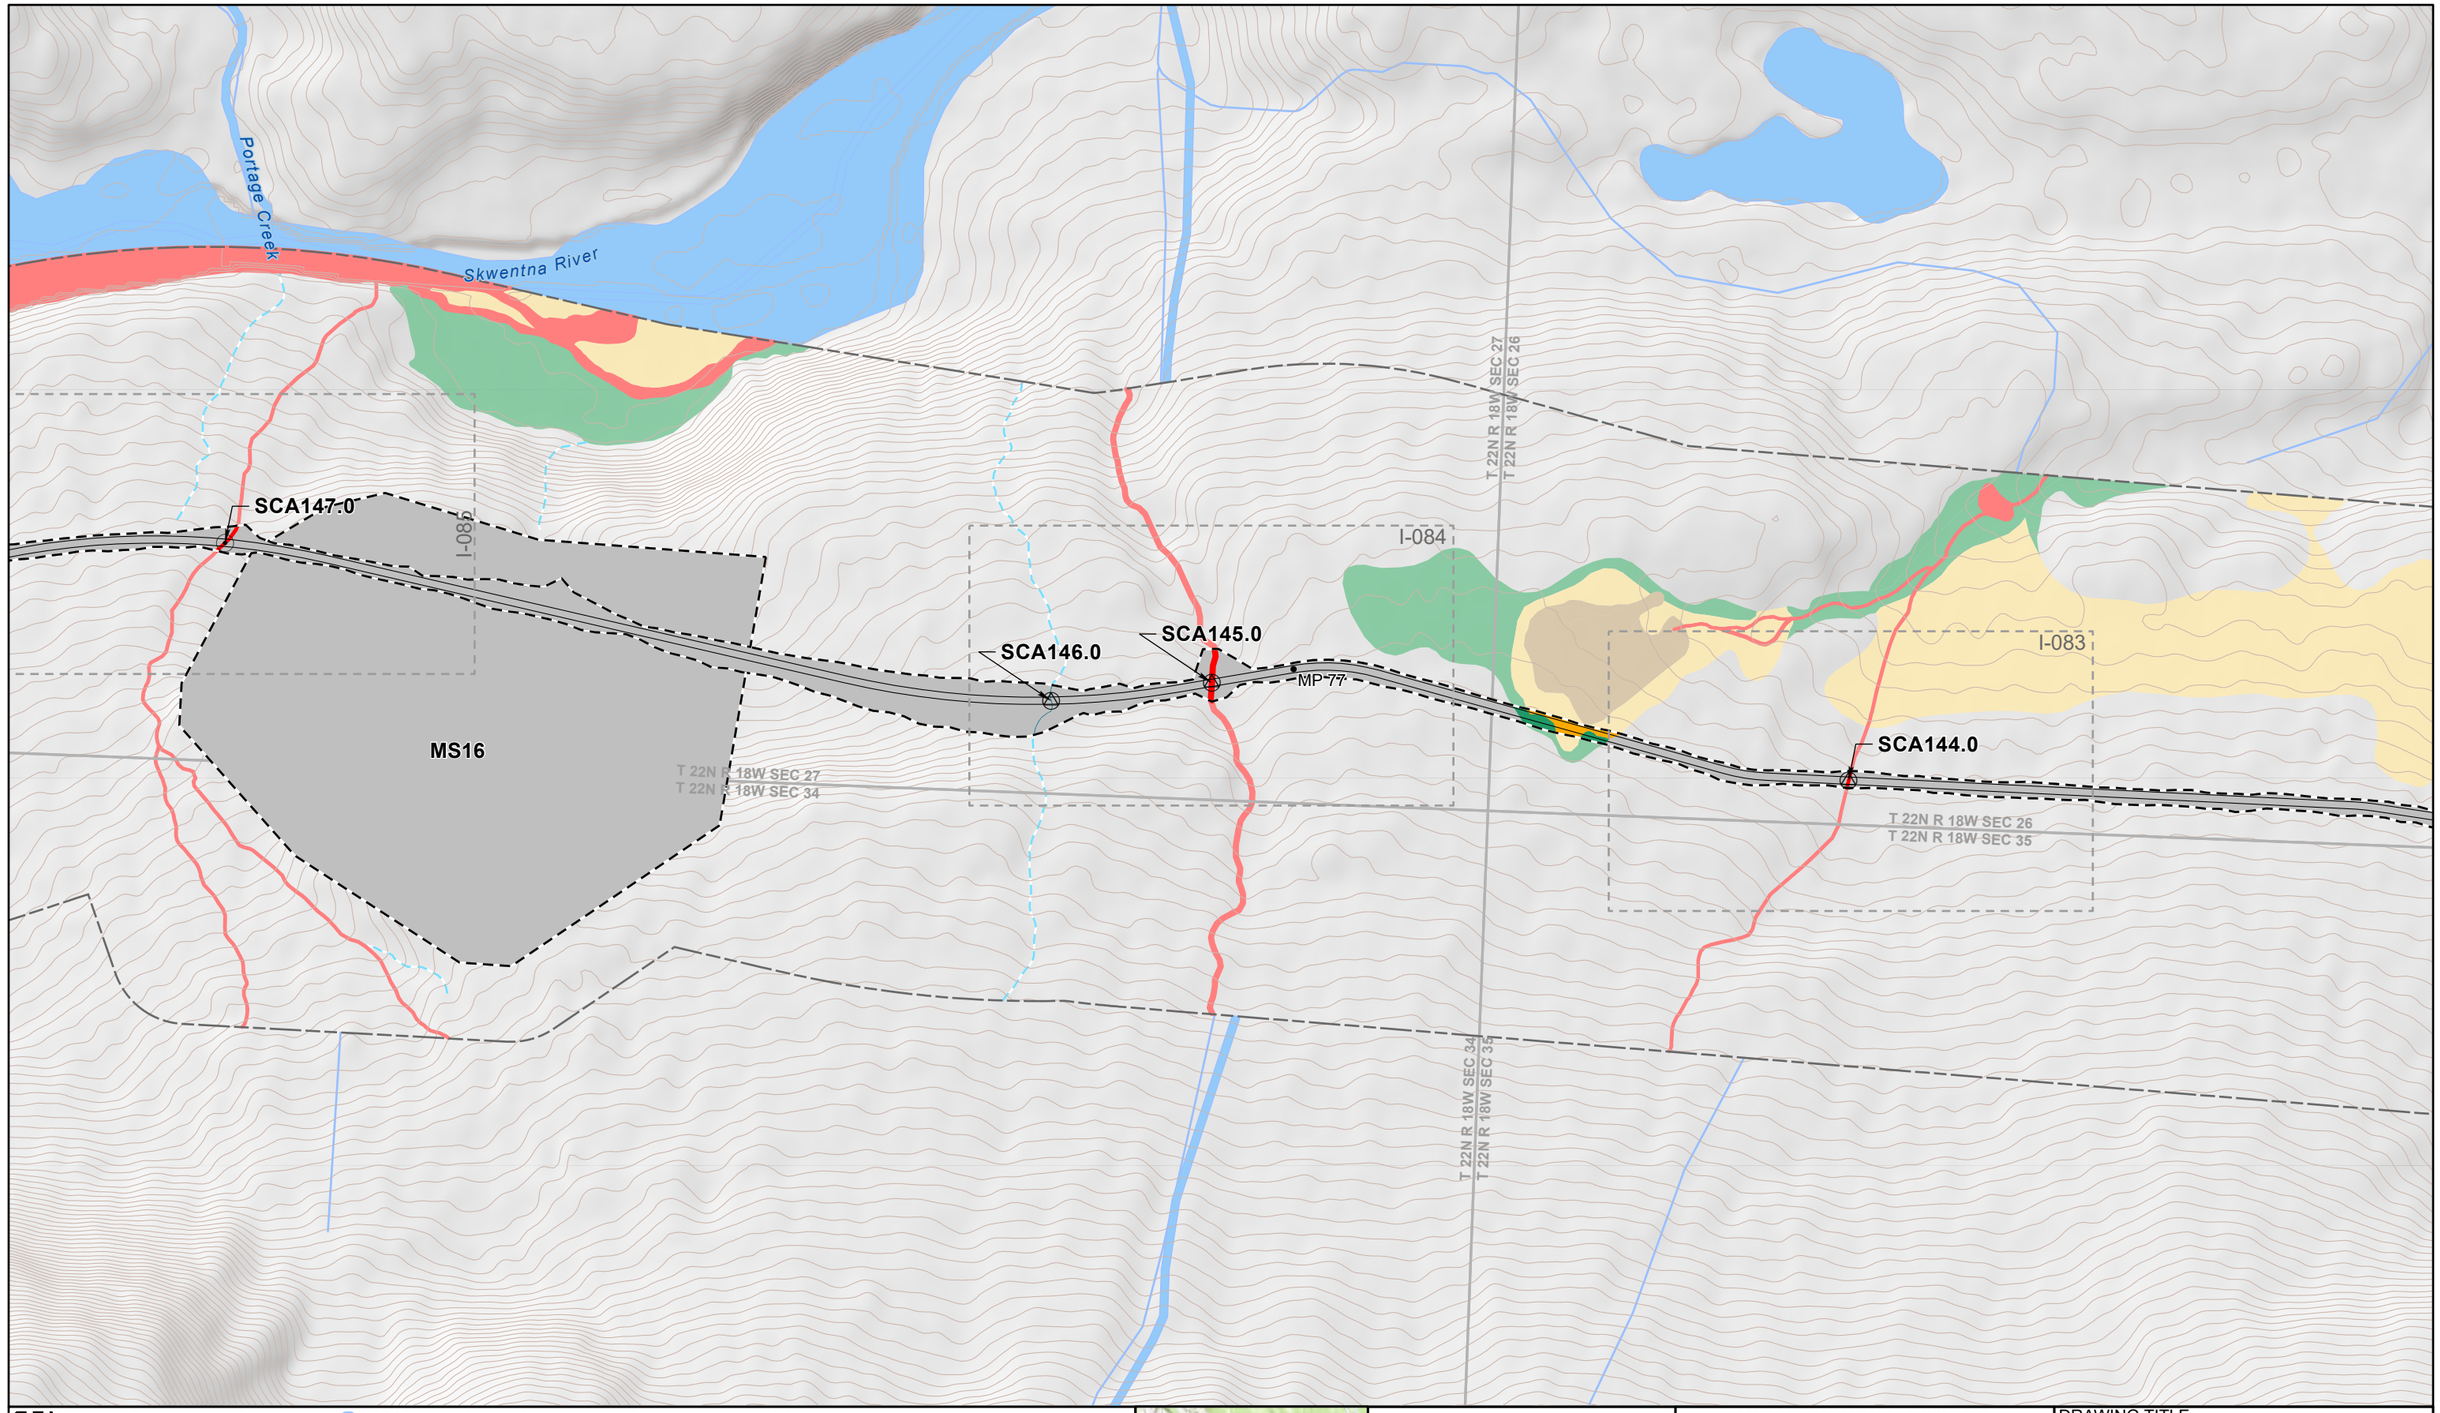


Permanent Disturbance Limit
Project Milepost
Project Design Detail Feature
Stream Culvert
Fish Passage Culvert
Township Boundary
Section Boundary
USGS Stream (outside mapping limits)

USGS Waterbody (outside mapping limits)
10' Contour (existing)
Wetland Mapping Limit
Intermittent Mapped Stream
Perennial Mapped Stream

Applicant Proposed Jurisdictional Wetland and Waters
Jurisdictional Wetland and Water Impact
Jurisdictional Wetland and Water

Applicant Proposed Non-Jurisdictional Wetland and Waters
Forested Wetland Impact
Scrub Shrub Wetland Impact
Water Impact
Emergent Wetland
Forested Wetland
Scrub Shrub Wetland
Water

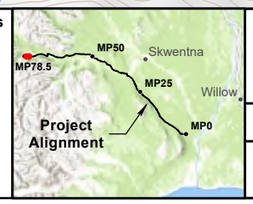

0 200 400 600 Feet

1:6,010

NAD 1983 State Plane Alaska Zone 4

WEST SUSITNA ACCESS

APPLICANT: **ALASKA INDUSTRIAL DEVELOPMENT AND EXPORT AUTHORITY**

LAT., LONG. OF PROJECT: **VARIES**

PROPOSED ACTIVITY: **ROAD CONSTRUCTION**


WATERWAY: **SUSITNA RIVER WATERSHED**

FILE NO. **POA-2022-00165**

DRAWING TITLE: **PLAN VIEW ROAD**

DATE: **FEBRUARY 2026**

FIGURE NO. **R-052**

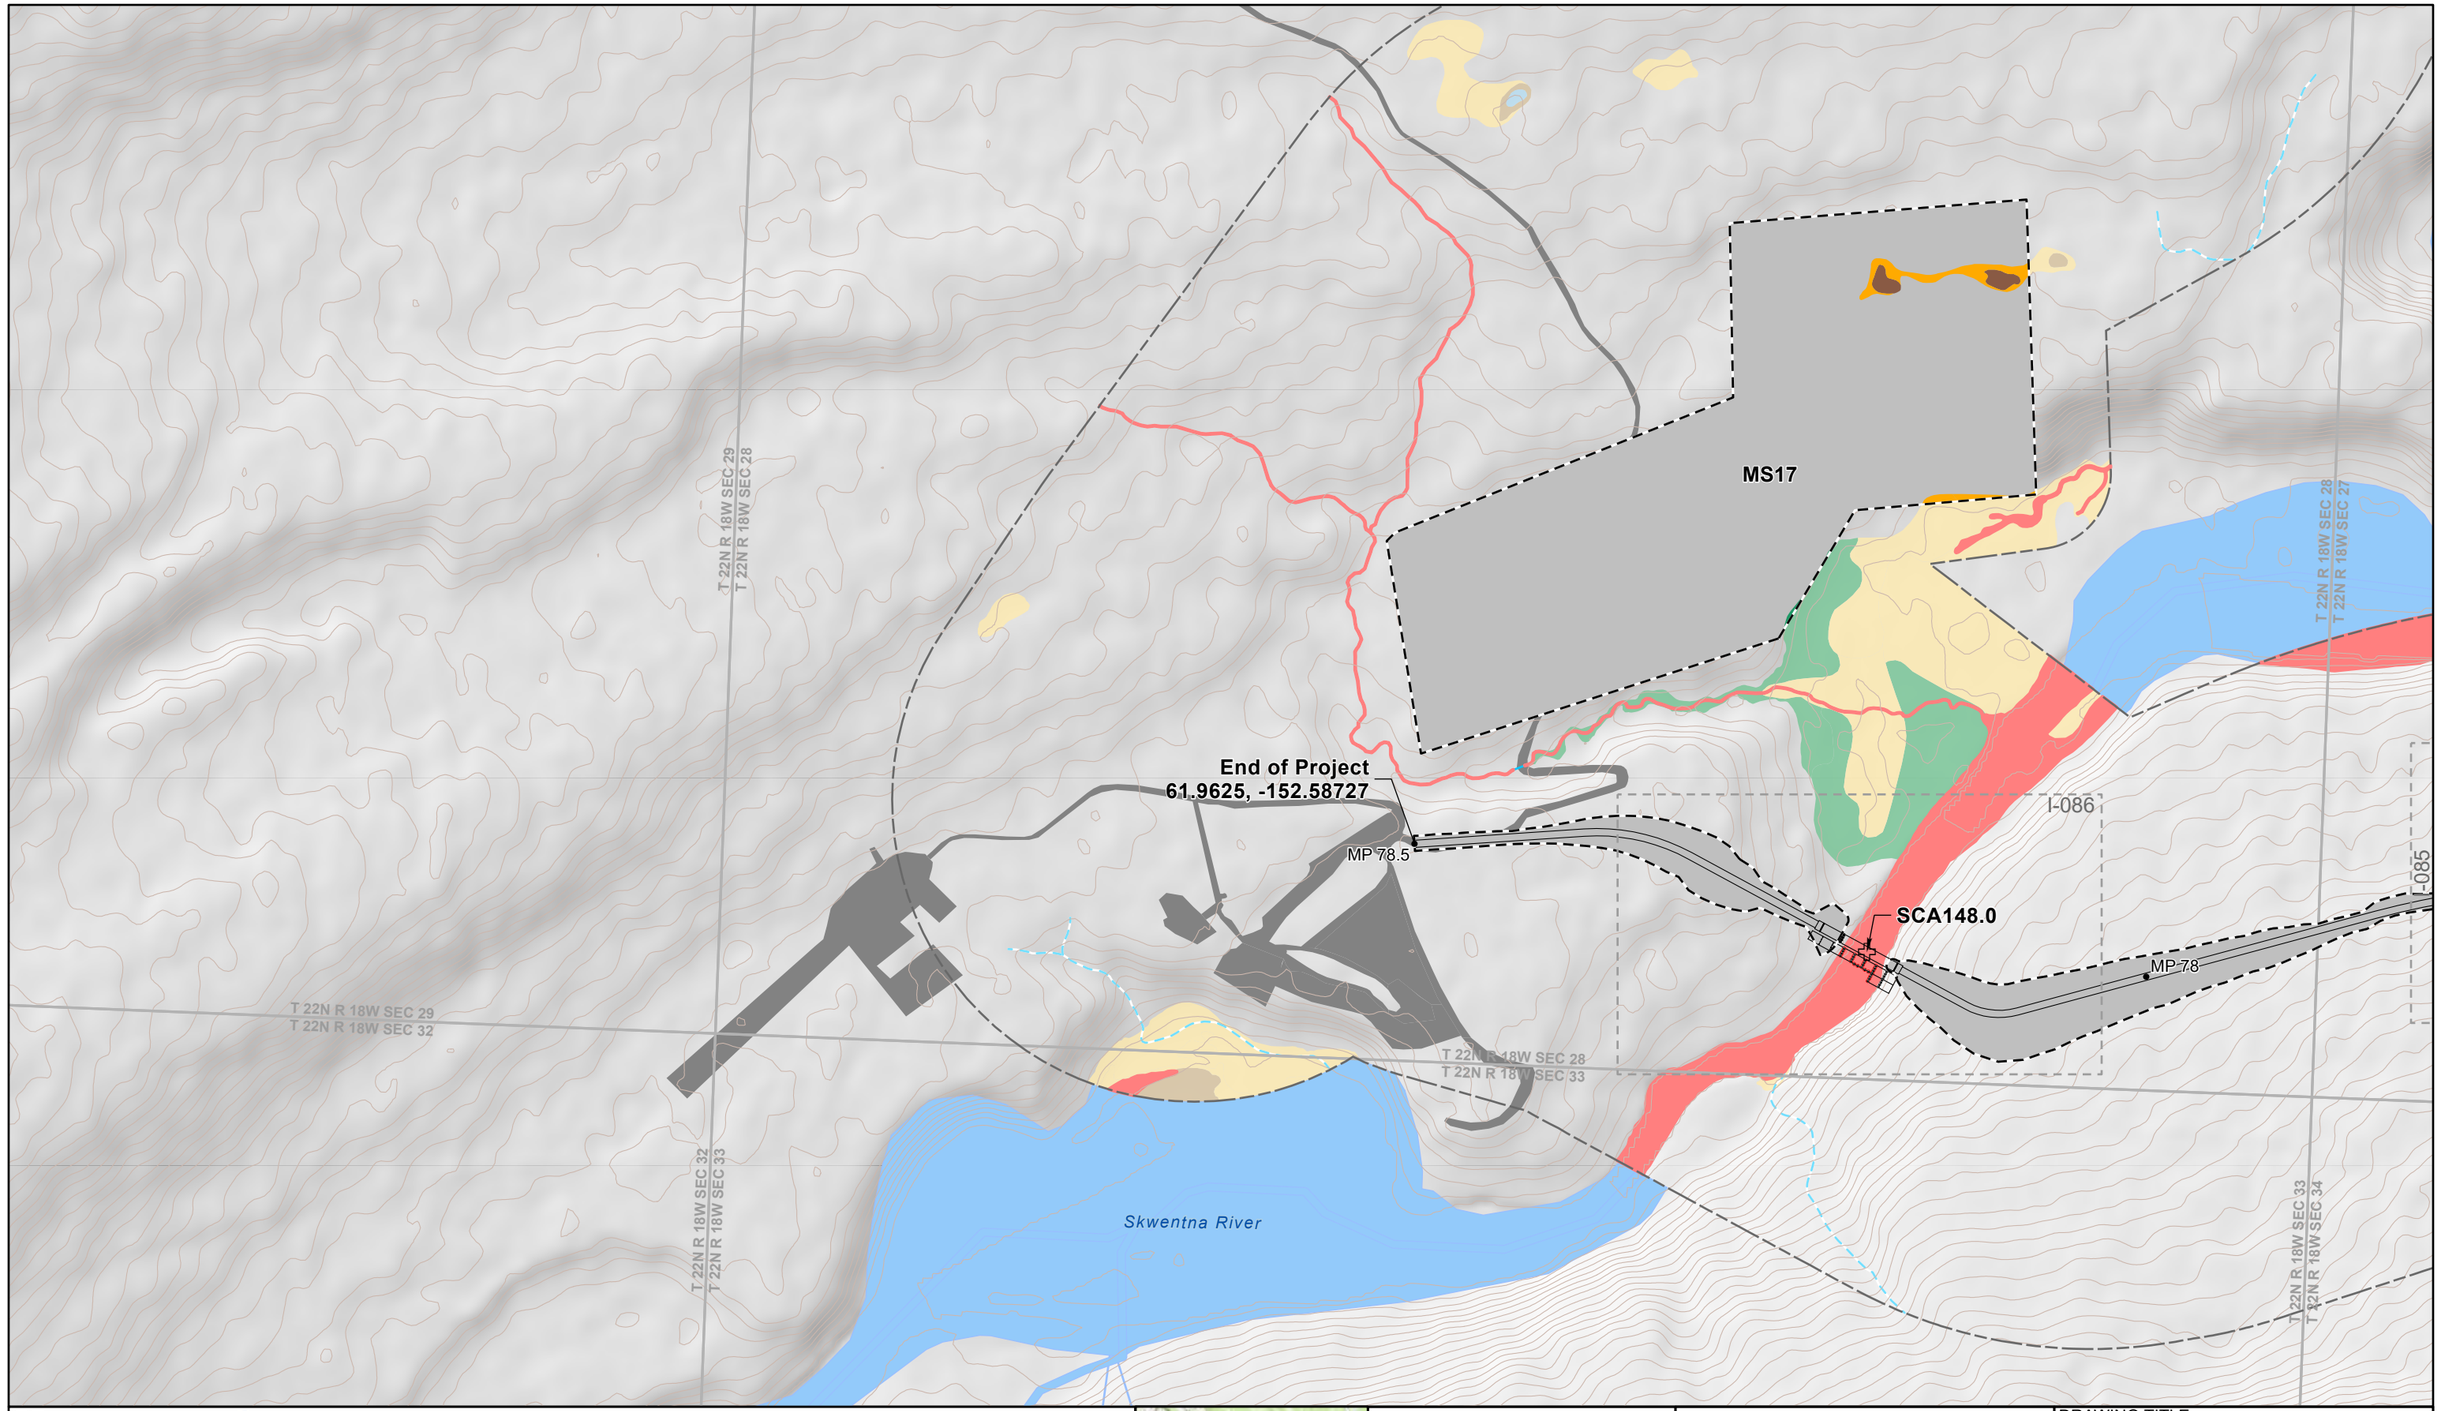


- Permanent Disturbance Limit
- Temporary Disturbance Limit
- Project Milepost
- Project Design Detail Feature
- Bridge
- Township Boundary
- Section Boundary
- Existing Infrastructure
- USGS Stream (outside mapping limits)
- USGS Waterbody (outside mapping limits)
- 10' Contour (existing)
- Wetland Mapping Limit
- Intermittent Mapped Stream
- Perennial Mapped Stream

Applicant Proposed Jurisdictional Wetland and Waters

- Jurisdictional Wetland and Water Impact
- Jurisdictional Wetland and Water

Applicant Proposed Non-Jurisdictional Wetland and Waters

- Emergent Wetland Impact
- Forested Wetland Impact
- Scrub Shrub Wetland Impact
- Emergent Wetland
- Forested Wetland
- Scrub Shrub Wetland
- Water

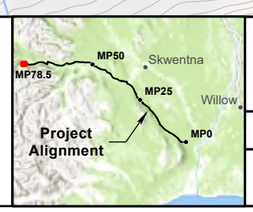

0 200 400 600 Feet

1:6,010

NAD 1983 State Plane Alaska Zone 4

WEST SUSITNA ACCESS

APPLICANT: **ALASKA INDUSTRIAL DEVELOPMENT AND EXPORT AUTHORITY**

LAT., LONG. OF PROJECT: **VARIES**

PROPOSED ACTIVITY: **ROAD CONSTRUCTION**


WATERWAY: **SUSITNA RIVER WATERSHED**

FILE NO. **POA-2022-00165**

DRAWING TITLE: **PLAN VIEW ROAD**

DATE: **FEBRUARY 2026**

FIGURE NO. **R-053**

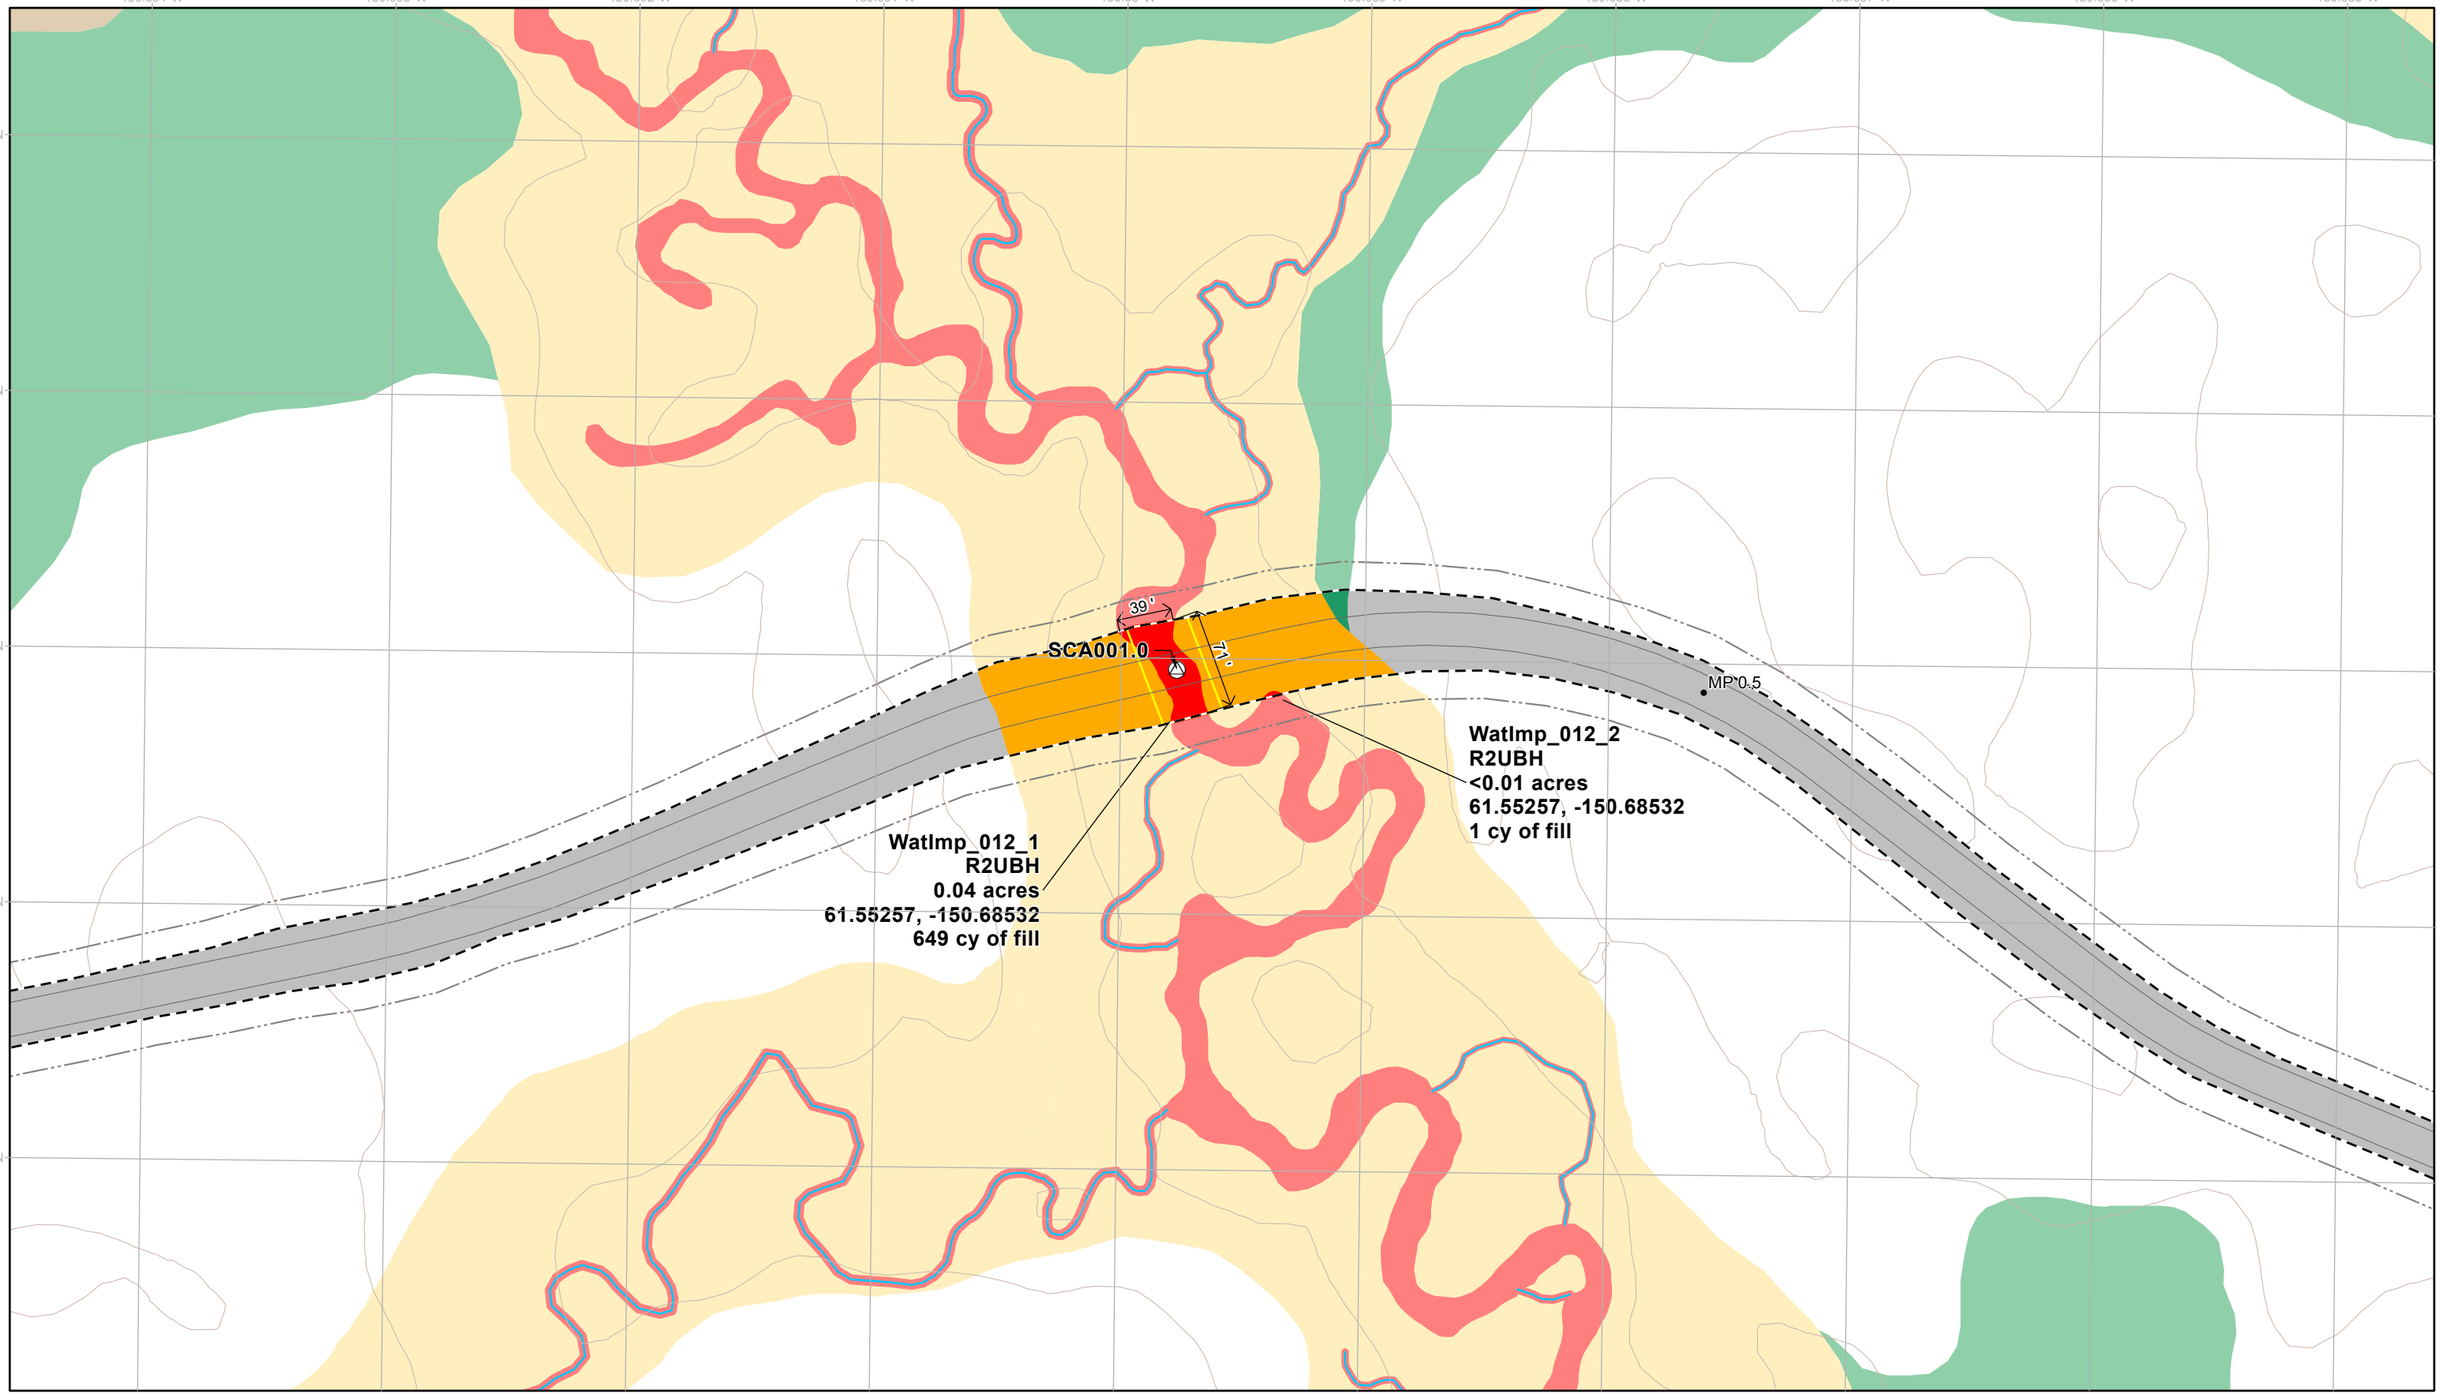

- Permanent Disturbance Limit
- Project Milepost
- Project Design Detail Feature
- Potential Vegetation Clearing Limit
- Fish Passage Culvert
- Culvert Boundary
- 10' Contour (existing)
- Wetland Mapping Limit
- Perennial Mapped Stream


Applicant Proposed Jurisdictional Wetland and Waters

- Jurisdictional Wetland and Water Impact
- Jurisdictional Wetland and Water

Applicant Proposed Non-Jurisdictional Wetland and Waters

- Forested Wetland Impact
- Scrub Shrub Wetland Impact
- Emergent Wetland
- Forested Wetland
- Scrub Shrub Wetland

NOTES
1. Erosion and stormwater control measures and stabilization of disturbed areas will be implemented as necessary and in accordance with best practices
2. Unique wetland and water impact IDs correspond to values in ORM table
3. See Appendix C for additional information on culverts and culvert impacts

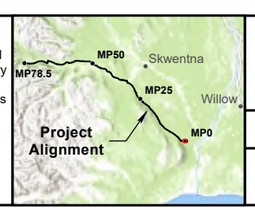

0 40 80 120 Feet

1:1,300

NAD 1983 State Plane Alaska Zone 4

WEST SUSITNA ACCESS

APPLICANT: **ALASKA INDUSTRIAL DEVELOPMENT AND EXPORT AUTHORITY**

LAT., LONG. OF PROJECT: **VARIES**

PROPOSED ACTIVITY: **ROAD CONSTRUCTION**

WATERWAY: **SUSITNA RIVER WATERSHED**

FILE NO. **POA-2022-00165**

DRAWING TITLE: **WOTUS IMPACTS DETAIL**

DATE: **FEBRUARY 2026**

FIGURE NO. **I-001**

150.721°W 150.72°W 150.719°W 150.718°W 150.717°W 150.716°W 150.715°W 150.714°W 150.713°W 150.712°W

61.554°N

61.5535°N

61.553°N

61.5525°N

61.552°N

WatImp_034_2
R3UBH
<0.01 acres
61.55347, -150.71951
97 cy of fill

129'

3'

SCA003.0

MP 1.5

WatImp_034_3
R3UBH
<0.01 acres
61.55347, -150.71951
5 cy of fill

1951

5'

58'

SCA002.0

WatImp_032
R3UBH
<0.01 acres
61.55301, -150.714
87 cy of fill

- Permanent Disturbance Limit
- Project Milepost
- Project Design Detail Feature
- Potential Vegetation Clearing Limit
- Fish Passage Culvert
- Culvert Boundary
- 10' Contour (existing)
- Wetland Mapping Limit
- Perennial Mapped Stream


Applicant Proposed Jurisdictional Wetland and Waters

- Jurisdictional Wetland and Water Impact
- Jurisdictional Wetland and Water

Applicant Proposed Non-Jurisdictional Wetland and Waters

- Scrub Shrub Wetland Impact
- Emergent Wetland
- Forested Wetland
- Scrub Shrub Wetland

NOTES
1. Erosion and stormwater control measures and stabilization of disturbed areas will be implemented as necessary and in accordance with best practices
2. Unique wetland and water impact IDs correspond to values in ORM table
3. See Appendix C for additional information on culverts and culvert impacts

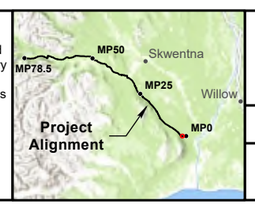

0 40 80 120 Feet

1:1,300

NAD 1983 State Plane Alaska Zone 4

WEST SUSITNA ACCESS

APPLICANT: **ALASKA INDUSTRIAL DEVELOPMENT AND EXPORT AUTHORITY**

LAT., LONG. OF PROJECT: **VARIES**

PROPOSED ACTIVITY: **ROAD CONSTRUCTION**


WATERWAY: **SUSITNA RIVER WATERSHED**

FILE NO. **POA-2022-00165**

DRAWING TITLE: **WOTUS IMPACTS DETAIL**

DATE: **FEBRUARY 2026**

FIGURE NO. **I-002**

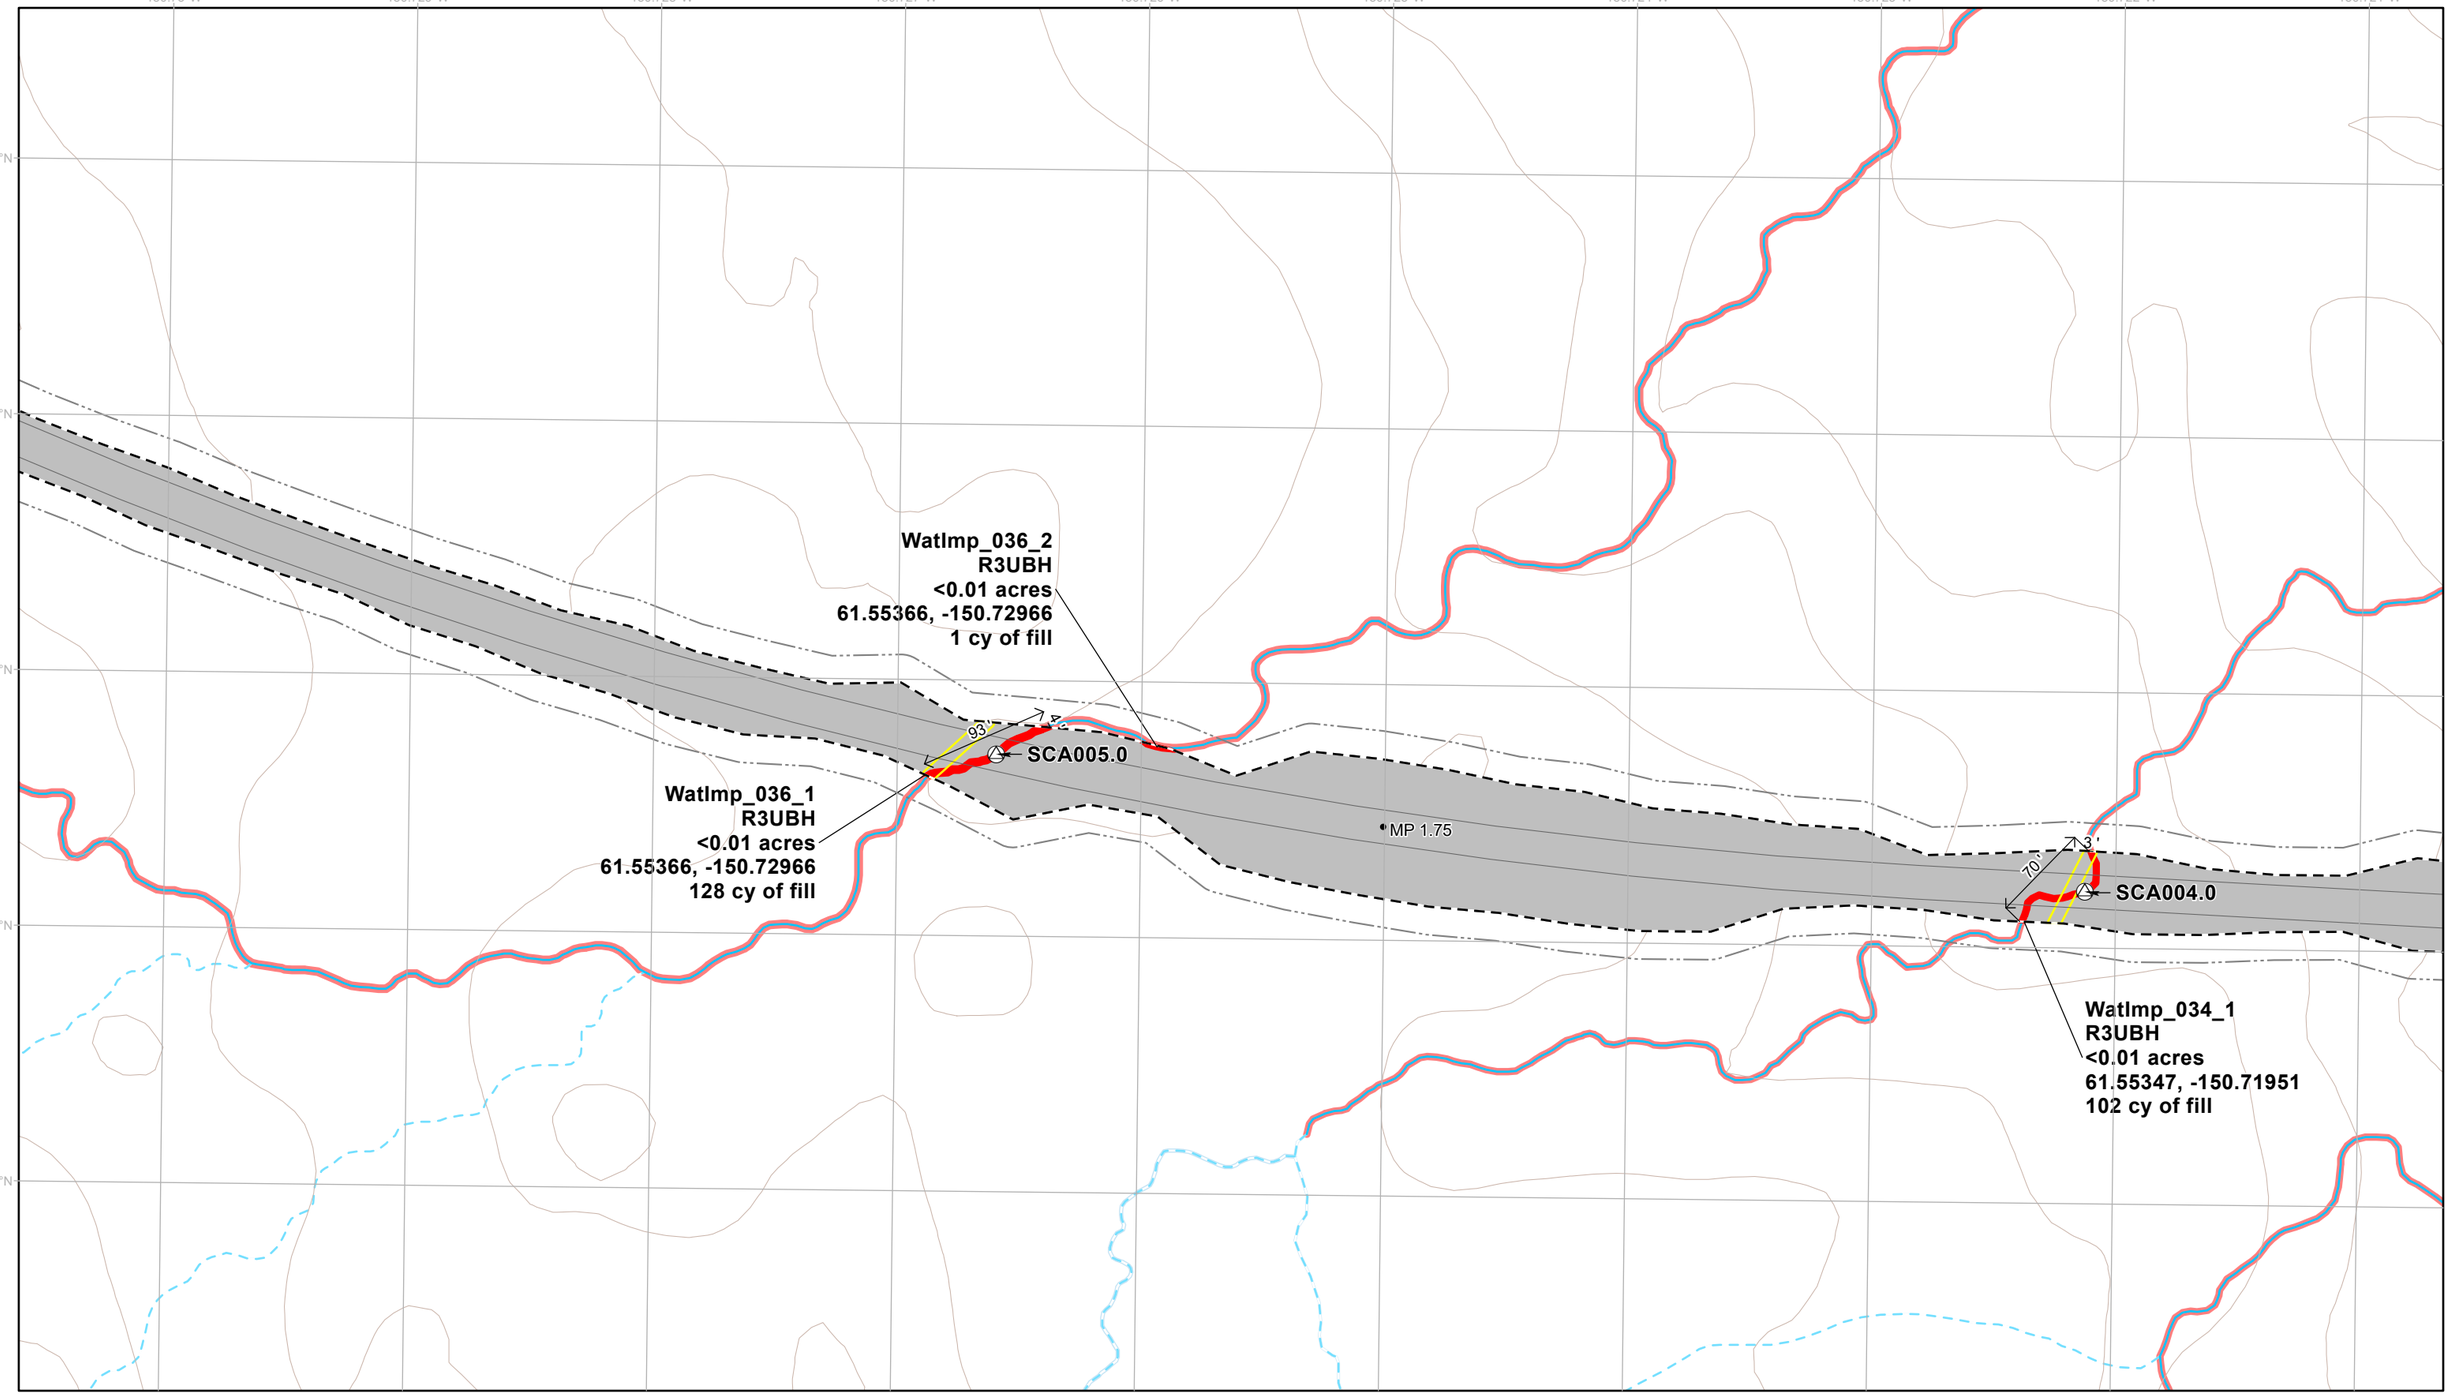

- Permanent Disturbance Limit
- Project Milepost
- Project Design Detail Feature
- Potential Vegetation Clearing Limit
- Fish Passage Culvert
- Culvert Boundary
- 10' Contour (existing)
- Wetland Mapping Limit
- Intermittent Mapped Stream
- Perennial Mapped Stream


Applicant Proposed Jurisdictional Wetland and Waters

- Jurisdictional Wetland and Water Impact
- Jurisdictional Wetland and Water

Applicant Proposed Non-Jurisdictional Wetland and Waters

- Water

NOTES
1. Erosion and stormwater control measures and stabilization of disturbed areas will be implemented as necessary and in accordance with best practices
2. Unique wetland and water impact IDs correspond to values in ORM table
3. See Appendix C for additional information on culverts and culvert impacts

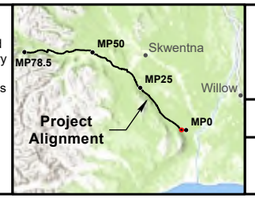

0 40 80 120 Feet

1:1,300

NAD 1983 State Plane Alaska Zone 4

WEST SUSITNA ACCESS

APPLICANT: **ALASKA INDUSTRIAL DEVELOPMENT AND EXPORT AUTHORITY**

LAT., LONG. OF PROJECT: **VARIES**

PROPOSED ACTIVITY: **ROAD CONSTRUCTION**


WATERWAY: **SUSITNA RIVER WATERSHED**

FILE NO. **POA-2022-00165**

DRAWING TITLE: **WOTUS IMPACTS DETAIL**

DATE: **FEBRUARY 2026**

FIGURE NO. **I-003**

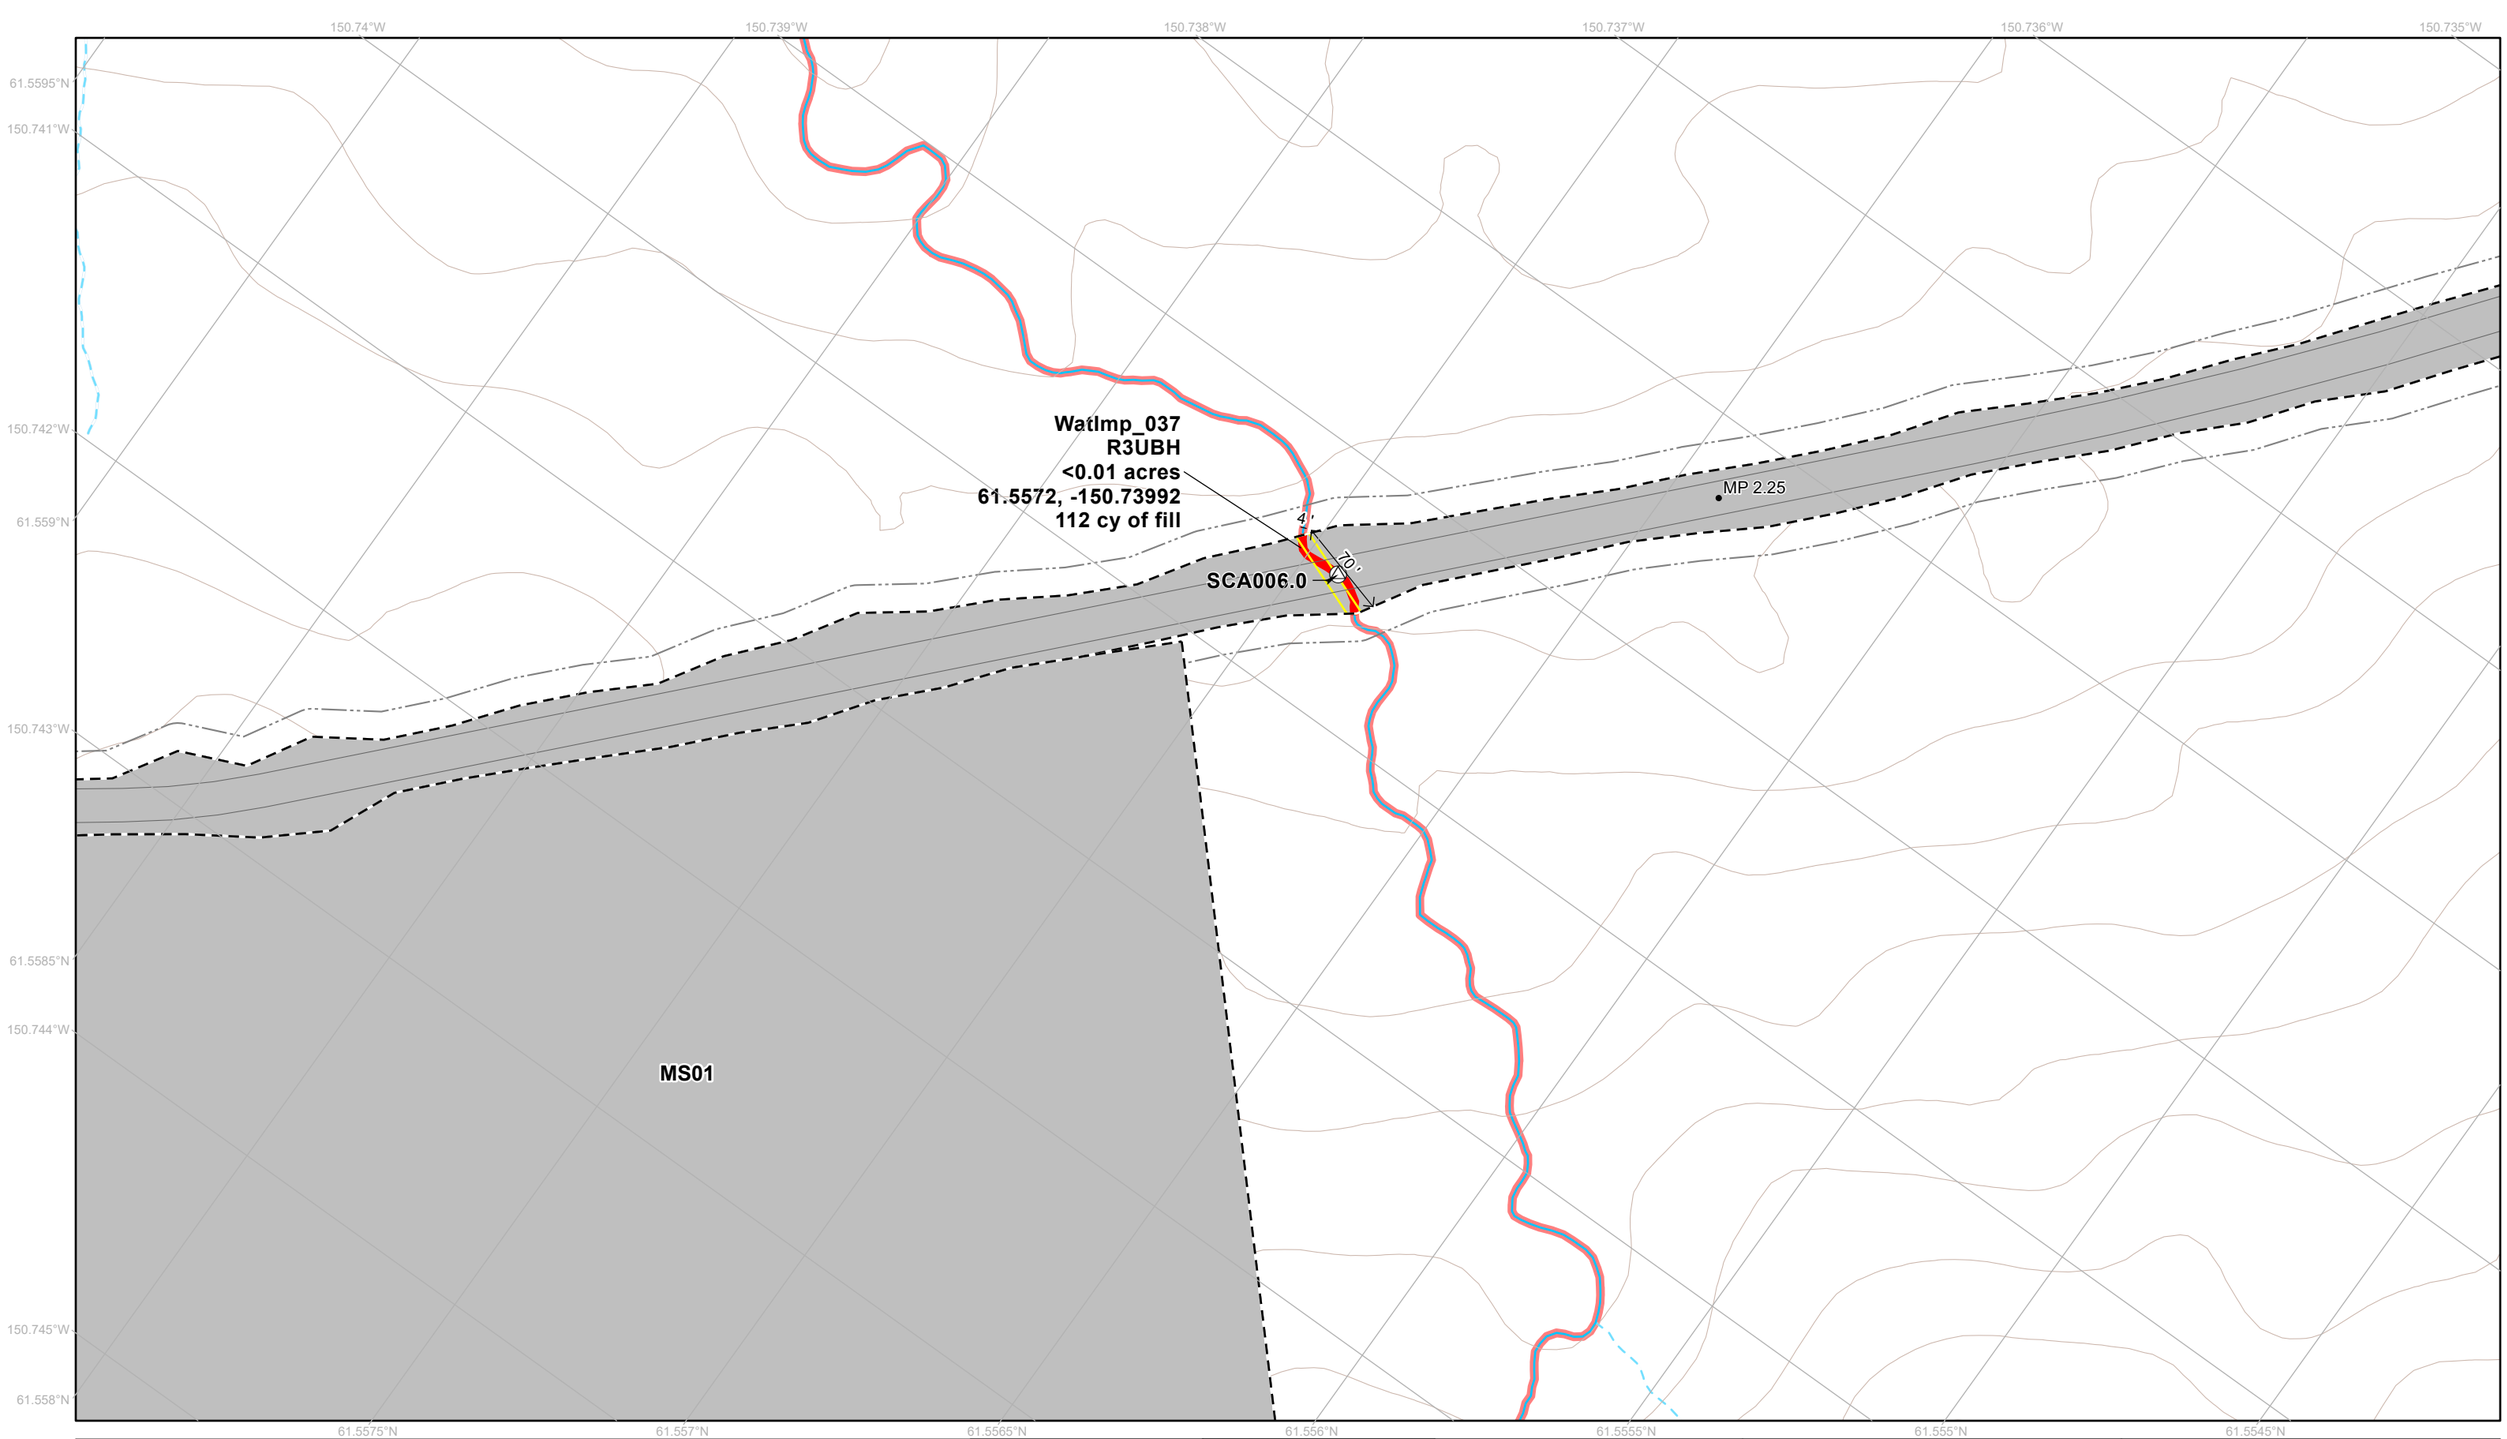

- Permanent Disturbance Limit
- Project Milepost
- Project Design Detail Feature
- Potential Vegetation Clearing Limit
- Fish Passage Culvert
- Culvert Boundary
- 10' Contour (existing)
- Wetland Mapping Limit
- Intermittent Mapped Stream
- Perennial Mapped Stream


Applicant Proposed Jurisdictional Wetland and Waters

- Jurisdictional Wetland and Water Impact
- Jurisdictional Wetland and Water

Applicant Proposed Non-Jurisdictional Wetland and Waters

- Water

NOTES
1. Erosion and stormwater control measures and stabilization of disturbed areas will be implemented as necessary and in accordance with best practices
2. Unique wetland and water impact IDs correspond to values in ORM table
3. See Appendix C for additional information on culverts and culvert impacts

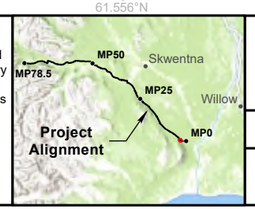

0 40 80 120 Feet

1:1,300

NAD 1983 State Plane Alaska Zone 4

WEST SUSITNA ACCESS

APPLICANT: **ALASKA INDUSTRIAL DEVELOPMENT AND EXPORT AUTHORITY**

LAT., LONG. OF PROJECT: **VARIES**

PROPOSED ACTIVITY: **ROAD CONSTRUCTION**

WATERWAY: **SUSITNA RIVER WATERSHED**

FILE NO. **POA-2022-00165**

DRAWING TITLE: **WOTUS IMPACTS DETAIL**

DATE: **FEBRUARY 2026**

FIGURE NO. **I-004**

150.759°W 150.758°W 150.757°W 150.756°W 150.755°W

150.76°W 61.5715°N 150.761°W 150.762°W 61.571°N 150.763°W 61.5705°N 150.764°W

• MP 3.5 SCA012.0

60' 2' SCA011.0

SCA010.0

MP 3.25 • 53' 5' SCA009.0

WatImp_040_1
R3UBH
<0.01 acres
61.56954, -150.76024
34 cy of fill

WatImp_040_2
R3UBH
<0.01 acres
61.56954, -150.76024
99 cy of fill

MS02

61.57°N 61.5695°N 61.569°N 61.5685°N 61.568°N 61.5675°N 61.567°N 61.5665°N

- Permanent Disturbance Limit
- Project Milepost
- Project Design Detail Feature
- Potential Vegetation Clearing Limit
- Fish Passage Culvert
- Culvert Boundary
- 10' Contour (existing)
- Wetland Mapping Limit
- Intermittent Mapped Stream
- Perennial Mapped Stream


Applicant Proposed Jurisdictional Wetland and Waters

- Jurisdictional Wetland and Water Impact
- Jurisdictional Wetland and Water

Applicant Proposed Non-Jurisdictional Wetland and Waters

- Water Impact
- Emergent Wetland
- Forested Wetland
- Scrub Shrub Wetland

NOTES
1. Erosion and stormwater control measures and stabilization of disturbed areas will be implemented as necessary and in accordance with best practices
2. Unique wetland and water impact IDs correspond to values in ORM table
3. See Appendix C for additional information on culverts and culvert impacts

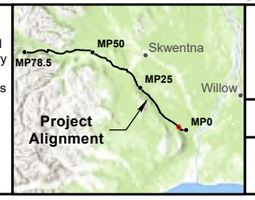

0 40 80 120 Feet

1:1,300

NAD 1983 State Plane Alaska Zone 4

WEST SUSITNA ACCESS

APPLICANT: **ALASKA INDUSTRIAL DEVELOPMENT AND EXPORT AUTHORITY**

LAT., LONG. OF PROJECT: **VARIES**

PROPOSED ACTIVITY: **ROAD CONSTRUCTION**


WATERWAY: **SUSITNA RIVER WATERSHED**

FILE NO. **POA-2022-00165**

DRAWING TITLE: **WOTUS IMPACTS DETAIL**

DATE: **FEBRUARY 2026**

FIGURE NO. **I-005**

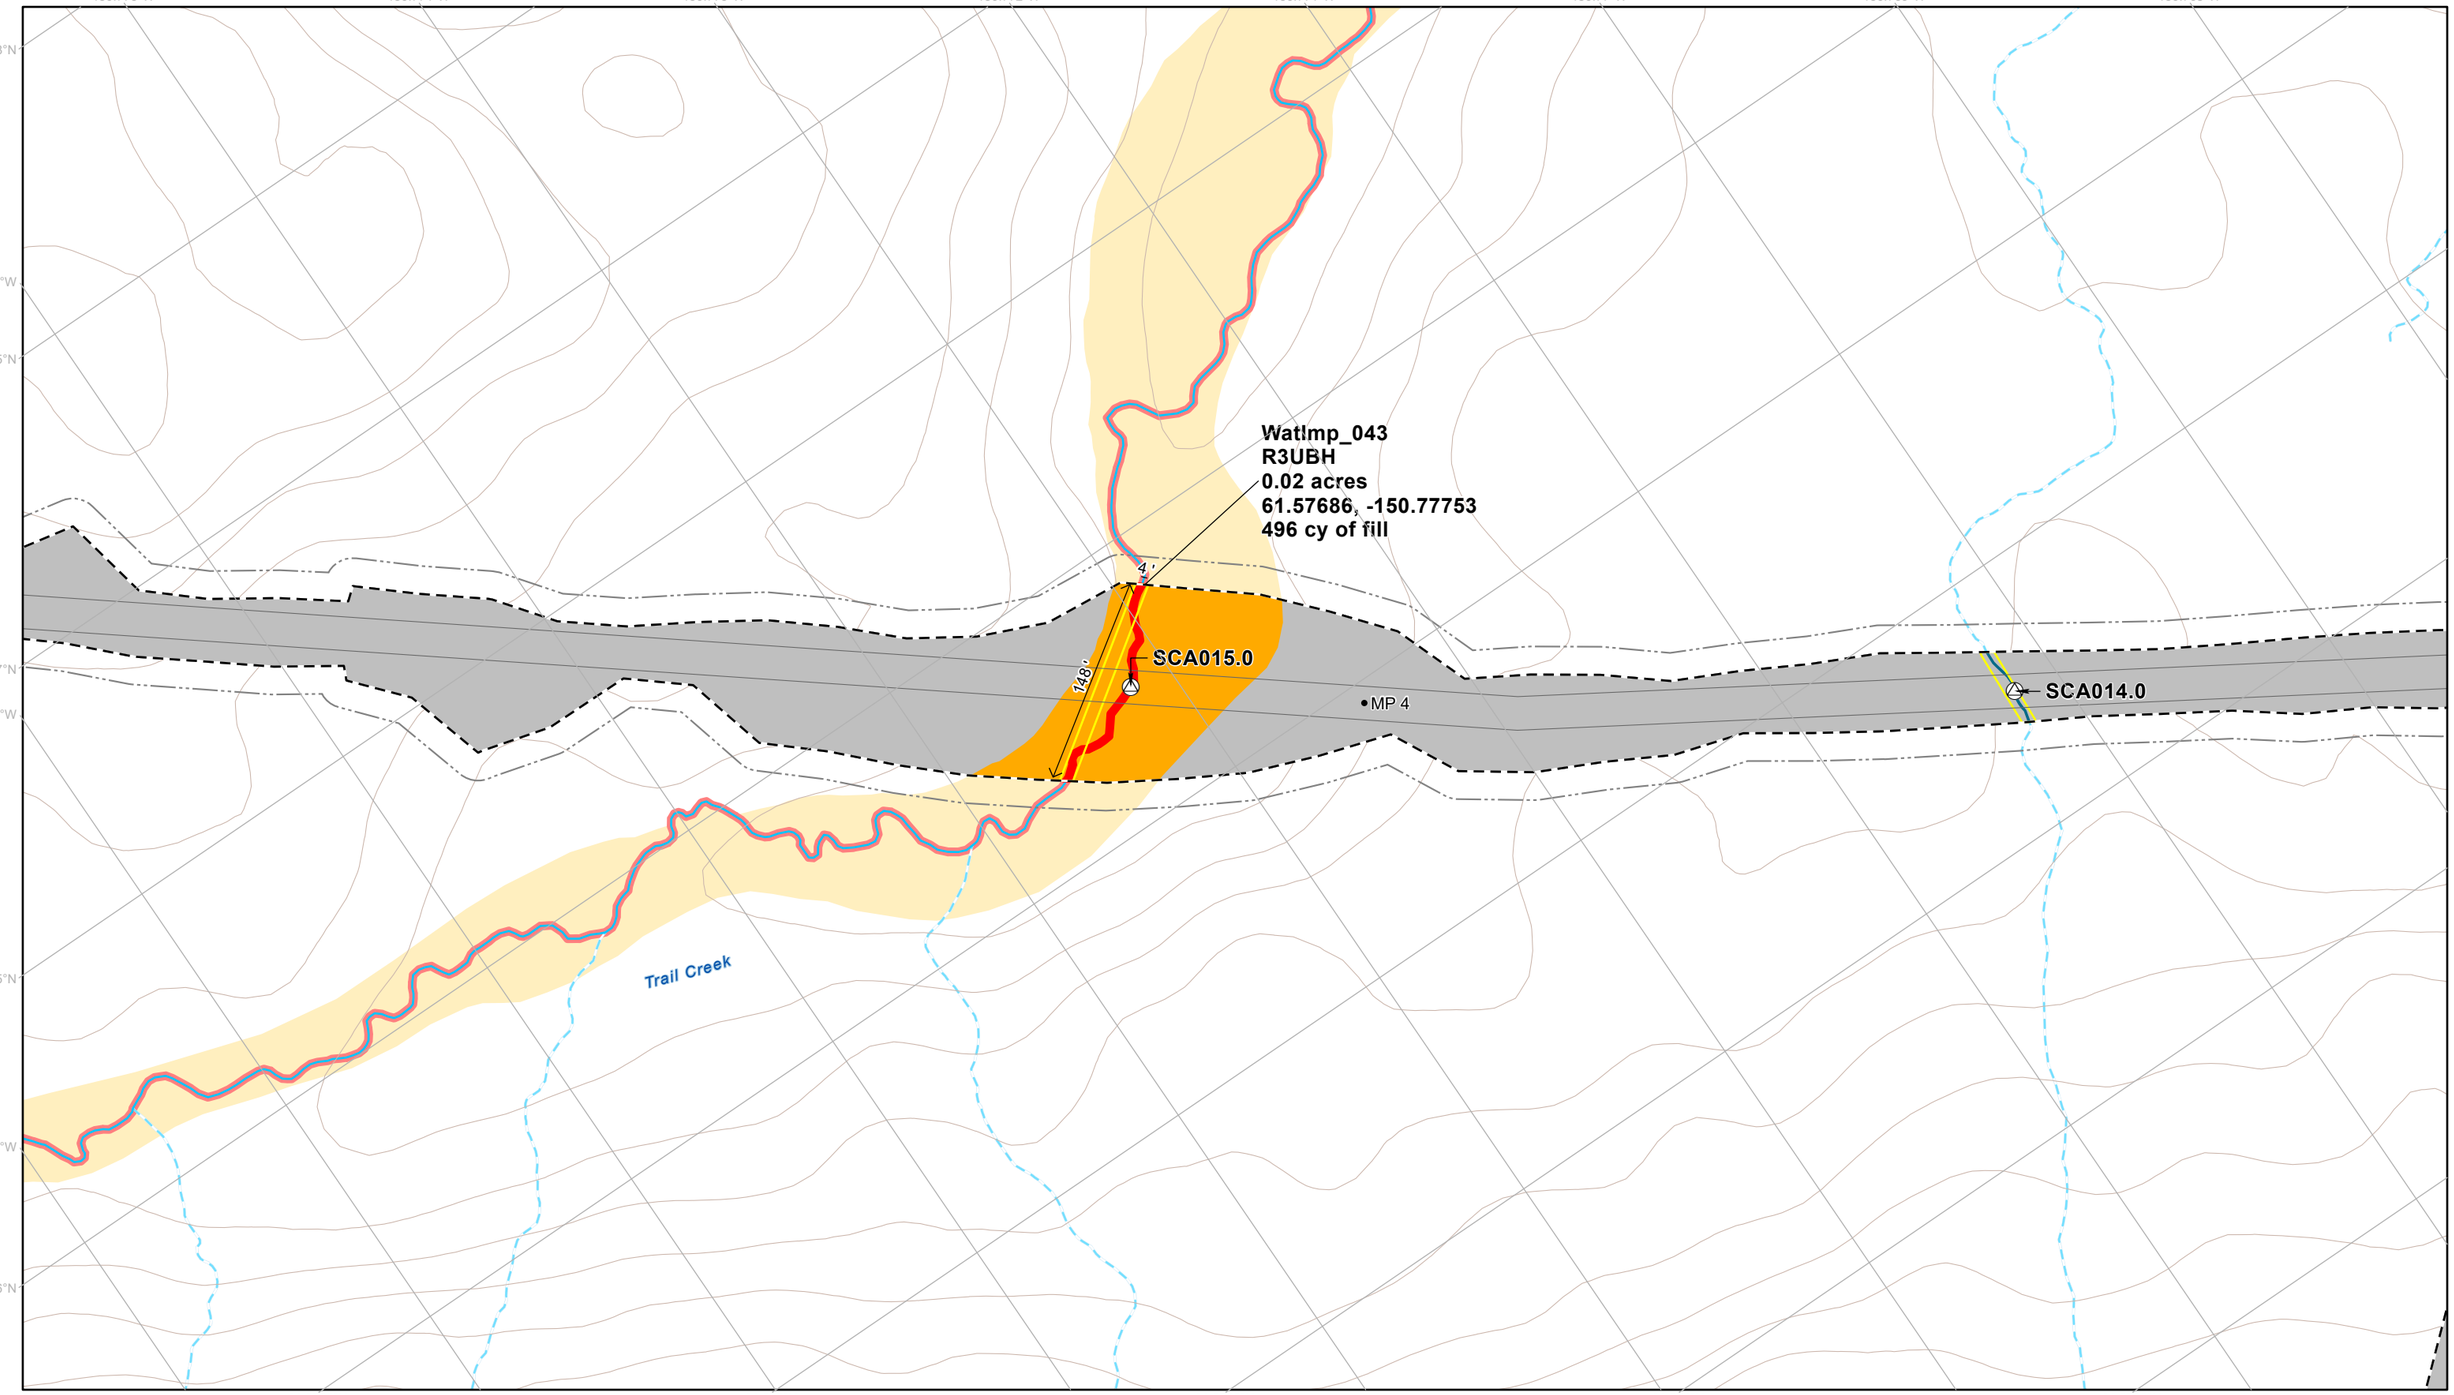

- Permanent Disturbance Limit
- Project Milepost
- Project Design Detail Feature
- Potential Vegetation Clearing Limit
- Fish Passage Culvert
- Culvert Boundary
- 10' Contour (existing)
- Wetland Mapping Limit
- Intermittent Mapped Stream
- Perennial Mapped Stream


Applicant Proposed Jurisdictional Wetland and Waters

- Jurisdictional Wetland and Water Impact
- Jurisdictional Wetland and Water

Applicant Proposed Non-Jurisdictional Wetland and Waters

- Scrub Shrub Wetland Impact
- Water Impact
- Scrub Shrub Wetland
- Water

NOTES
1. Erosion and stormwater control measures and stabilization of disturbed areas will be implemented as necessary and in accordance with best practices
2. Unique wetland and water impact IDs correspond to values in ORM table
3. See Appendix C for additional information on culverts and culvert impacts

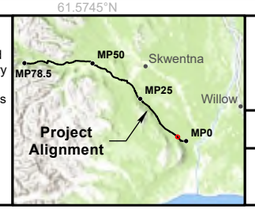

0 40 80 120 Feet

1:1,300

NAD 1983 State Plane Alaska Zone 4

WEST SUSITNA ACCESS

APPLICANT: **ALASKA INDUSTRIAL DEVELOPMENT AND EXPORT AUTHORITY**

LAT., LONG. OF PROJECT: **VARIES**

PROPOSED ACTIVITY: **ROAD CONSTRUCTION**


WATERWAY: **SUSITNA RIVER WATERSHED**

FILE NO. **POA-2022-00165**

DRAWING TITLE: **WOTUS IMPACTS DETAIL**

DATE: **FEBRUARY 2026**

FIGURE NO. **I-006**

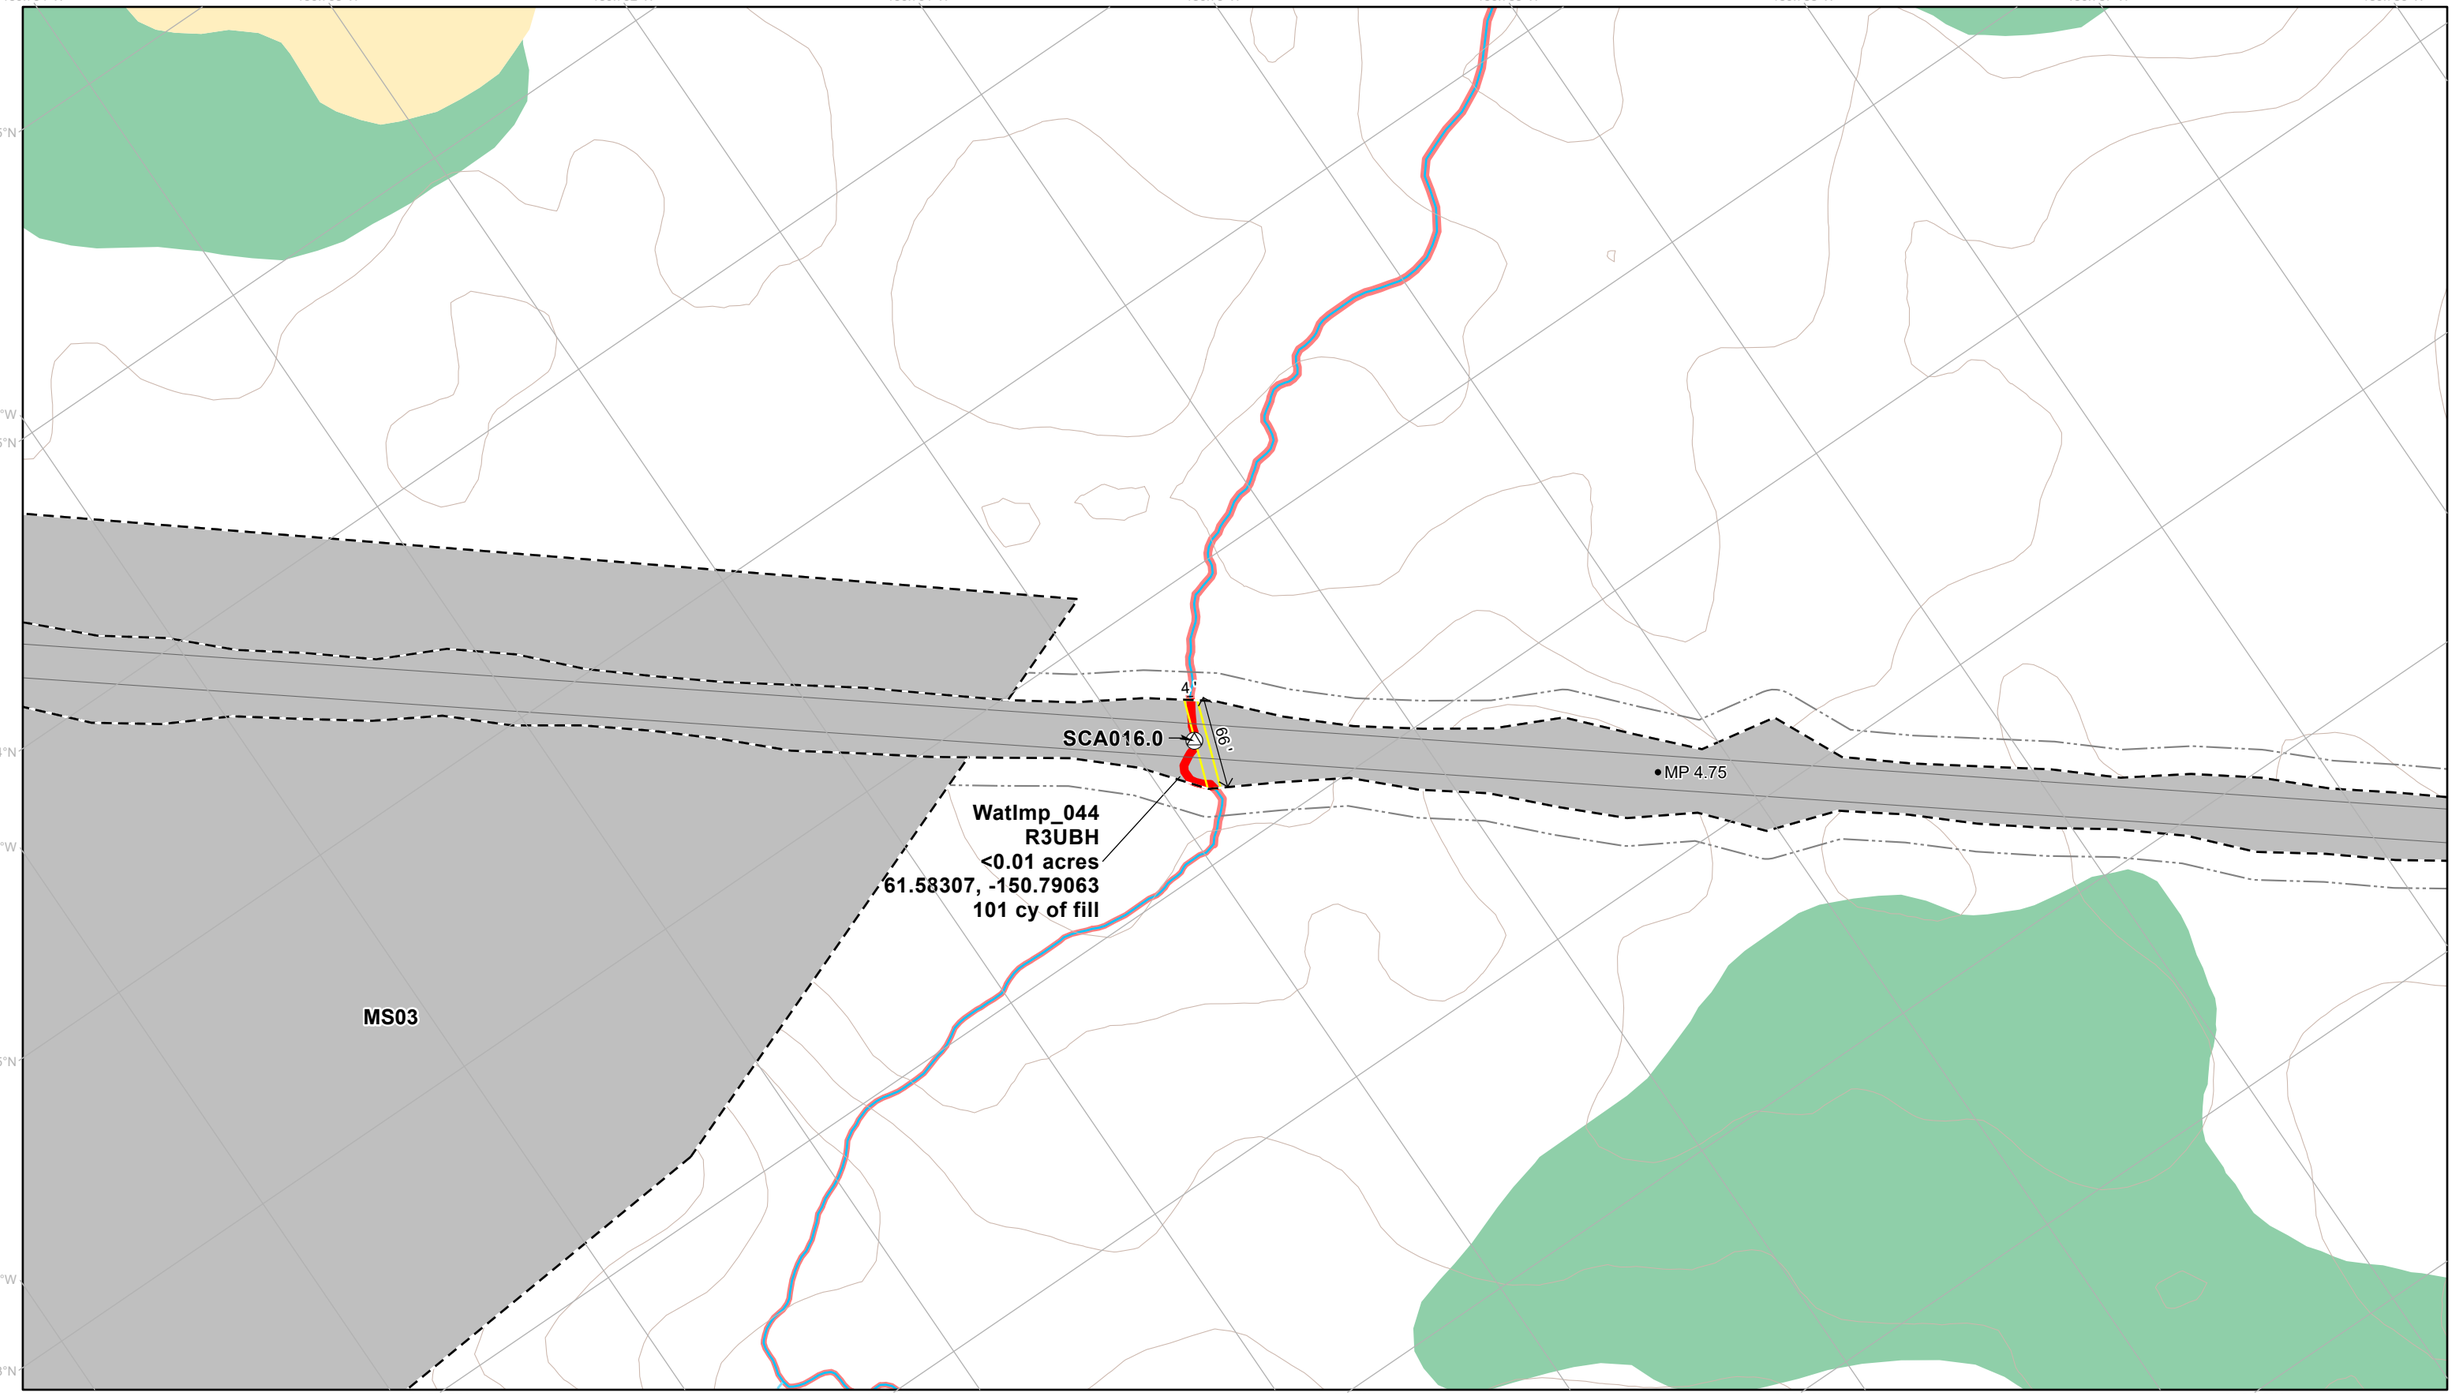

Permanent Disturbance Limit
Project Milepost
Project Design Detail Feature
Potential Vegetation Clearing Limit
Fish Passage Culvert
Culvert Boundary
10' Contour (existing)
Wetland Mapping Limit
Intermittent Mapped Stream
Perennial Mapped Stream


Applicant Proposed Jurisdictional Wetland and Waters

Jurisdictional Wetland and Water Impact
Jurisdictional Wetland and Water

Applicant Proposed Non-Jurisdictional Wetland and Waters

Forested Wetland
Scrub Shrub Wetland
Water

NOTES
1. Erosion and stormwater control measures and stabilization of disturbed areas will be implemented as necessary and in accordance with best practices
2. Unique wetland and water impact IDs correspond to values in ORM table
3. See Appendix C for additional information on culverts and culvert impacts

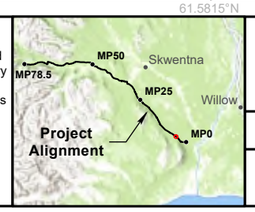

0 40 80 120 Feet

1:1,300

NAD 1983 State Plane Alaska Zone 4

WEST SUSITNA ACCESS

APPLICANT: **ALASKA INDUSTRIAL DEVELOPMENT AND EXPORT AUTHORITY**

LAT., LONG. OF PROJECT: **VARIES**

PROPOSED ACTIVITY: **ROAD CONSTRUCTION**

WATERWAY: **SUSITNA RIVER WATERSHED**

FILE NO. **POA-2022-00165**

DRAWING TITLE: **WOTUS IMPACTS DETAIL**

DATE: **FEBRUARY 2026**

FIGURE NO. **I-007**

150.805°W 150.804°W 150.803°W 150.802°W 150.801°W 150.8°W 150.799°W 150.798°W

150.806°W

61.5885°N

150.807°W

75'

3'

SCA017.0

MP 5.25

61.588°N

WatImp_045
R3UBH
<0.01 acres
61.58668, -150.80024
80 cy of fill

MS03

150.808°W

61.5875°N


61.587°N 61.5865°N 61.586°N 61.5855°N 61.585°N 61.5845°N

- Permanent Disturbance Limit
- Project Milepost
- Project Design Detail Feature
- Potential Vegetation Clearing Limit
- Fish Passage Culvert
- Culvert Boundary
- 10' Contour (existing)
- Wetland Mapping Limit
- Perennial Mapped Stream

Applicant Proposed Jurisdictional Wetland and Waters

- Jurisdictional Wetland and Water Impact
- Jurisdictional Wetland and Water

NOTES
1. Erosion and stormwater control measures and stabilization of disturbed areas will be implemented as necessary and in accordance with best practices
2. Unique wetland and water impact IDs correspond to values in ORM table
3. See Appendix C for additional information on culverts and culvert impacts

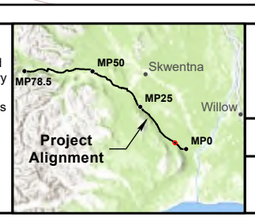

0 40 80 120 Feet

1:1,300

NAD 1983 State Plane Alaska Zone 4

WEST SUSITNA ACCESS

APPLICANT: **ALASKA INDUSTRIAL DEVELOPMENT AND EXPORT AUTHORITY**

LAT., LONG. OF PROJECT: **VARIES**

PROPOSED ACTIVITY: **ROAD CONSTRUCTION**


WATERWAY: **SUSITNA RIVER WATERSHED**

FILE NO. **POA-2022-00165**

DRAWING TITLE: **WOTUS IMPACTS DETAIL**


DATE: **FEBRUARY 2026**

FIGURE NO. **I-008**

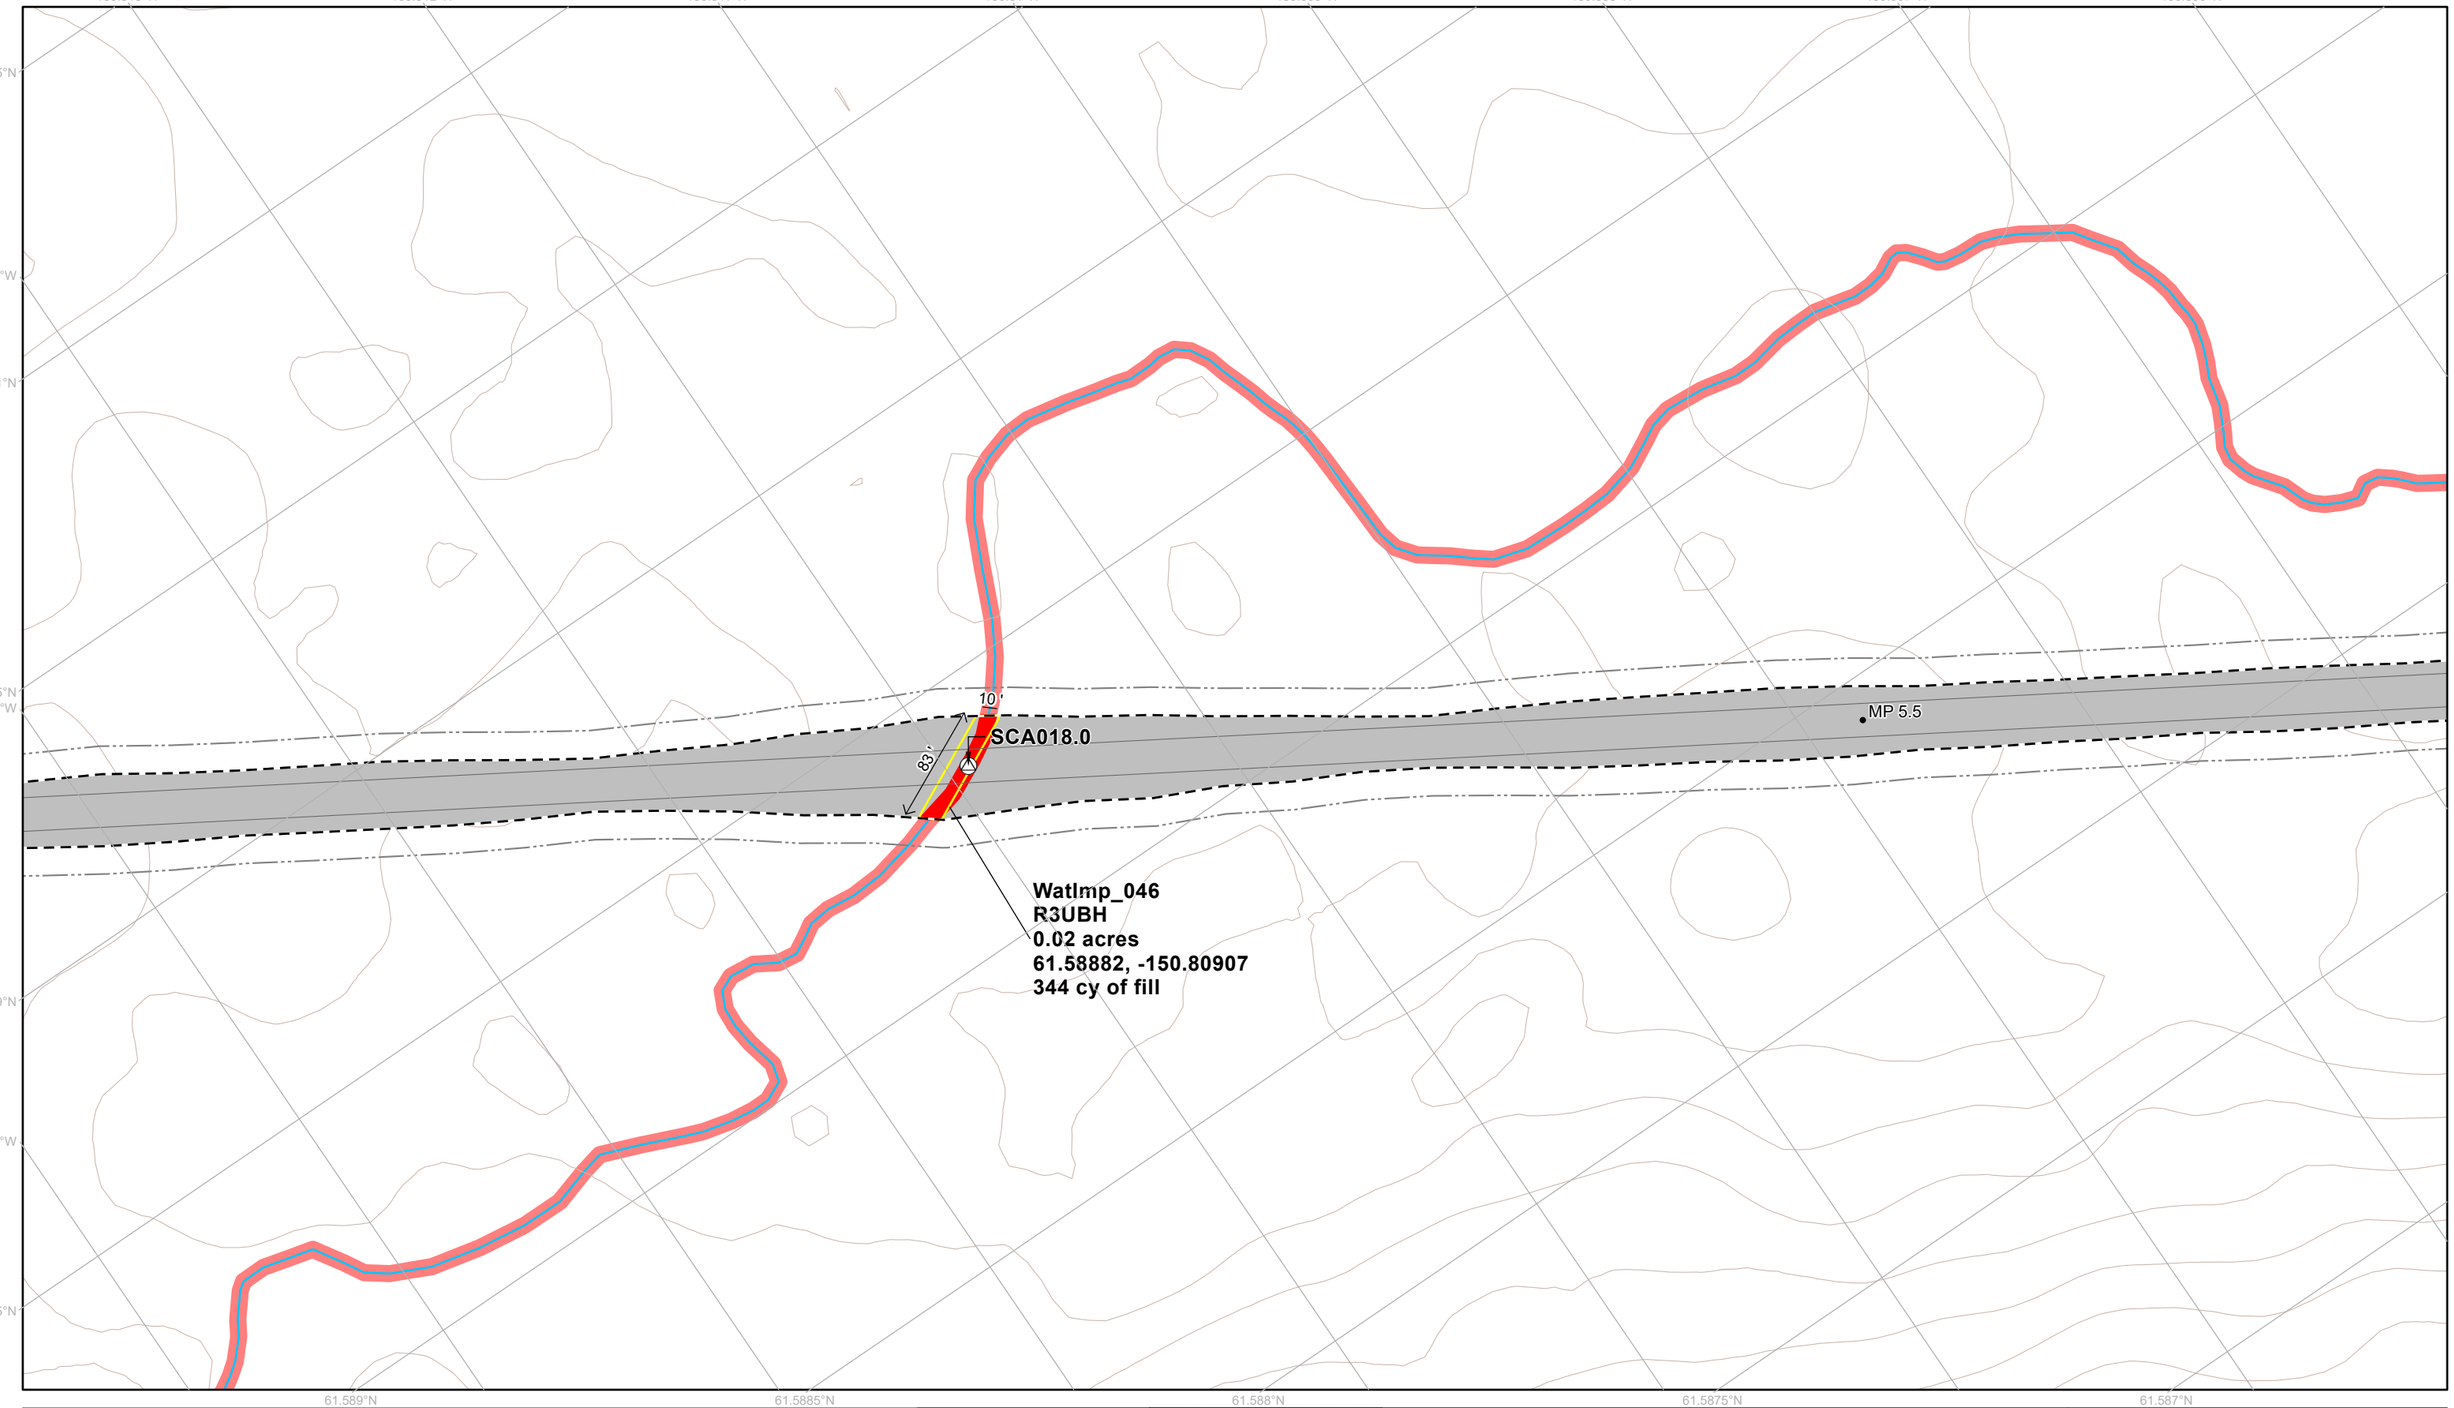

Permanent Disturbance Limit
Project Milepost
Project Design Detail Feature
Potential Vegetation Clearing Limit
Fish Passage Culvert
Culvert Boundary
10' Contour (existing)
Wetland Mapping Limit
Perennial Mapped Stream
Applicant Proposed Jurisdictional Wetland and Waters
Jurisdictional Wetland and Water Impact
Jurisdictional Wetland and Water

NOTES
1. Erosion and stormwater control measures and stabilization of disturbed areas will be implemented as necessary and in accordance with best practices
2. Unique wetland and water impact IDs correspond to values in ORM table
3. See Appendix C for additional information on culverts and culvert impacts

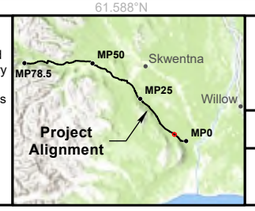

0 40 80 120 Feet

1:1,300

NAD 1983 State Plane Alaska Zone 4

WEST SUSITNA ACCESS

APPLICANT: **ALASKA INDUSTRIAL DEVELOPMENT AND EXPORT AUTHORITY**

LAT., LONG. OF PROJECT: **VARIES**

PROPOSED ACTIVITY: **ROAD CONSTRUCTION**


WATERWAY: **SUSITNA RIVER WATERSHED**

FILE NO. **POA-2022-00165**

DRAWING TITLE: **WOTUS IMPACTS DETAIL**

DATE: **FEBRUARY 2026**

FIGURE NO. **I-009**

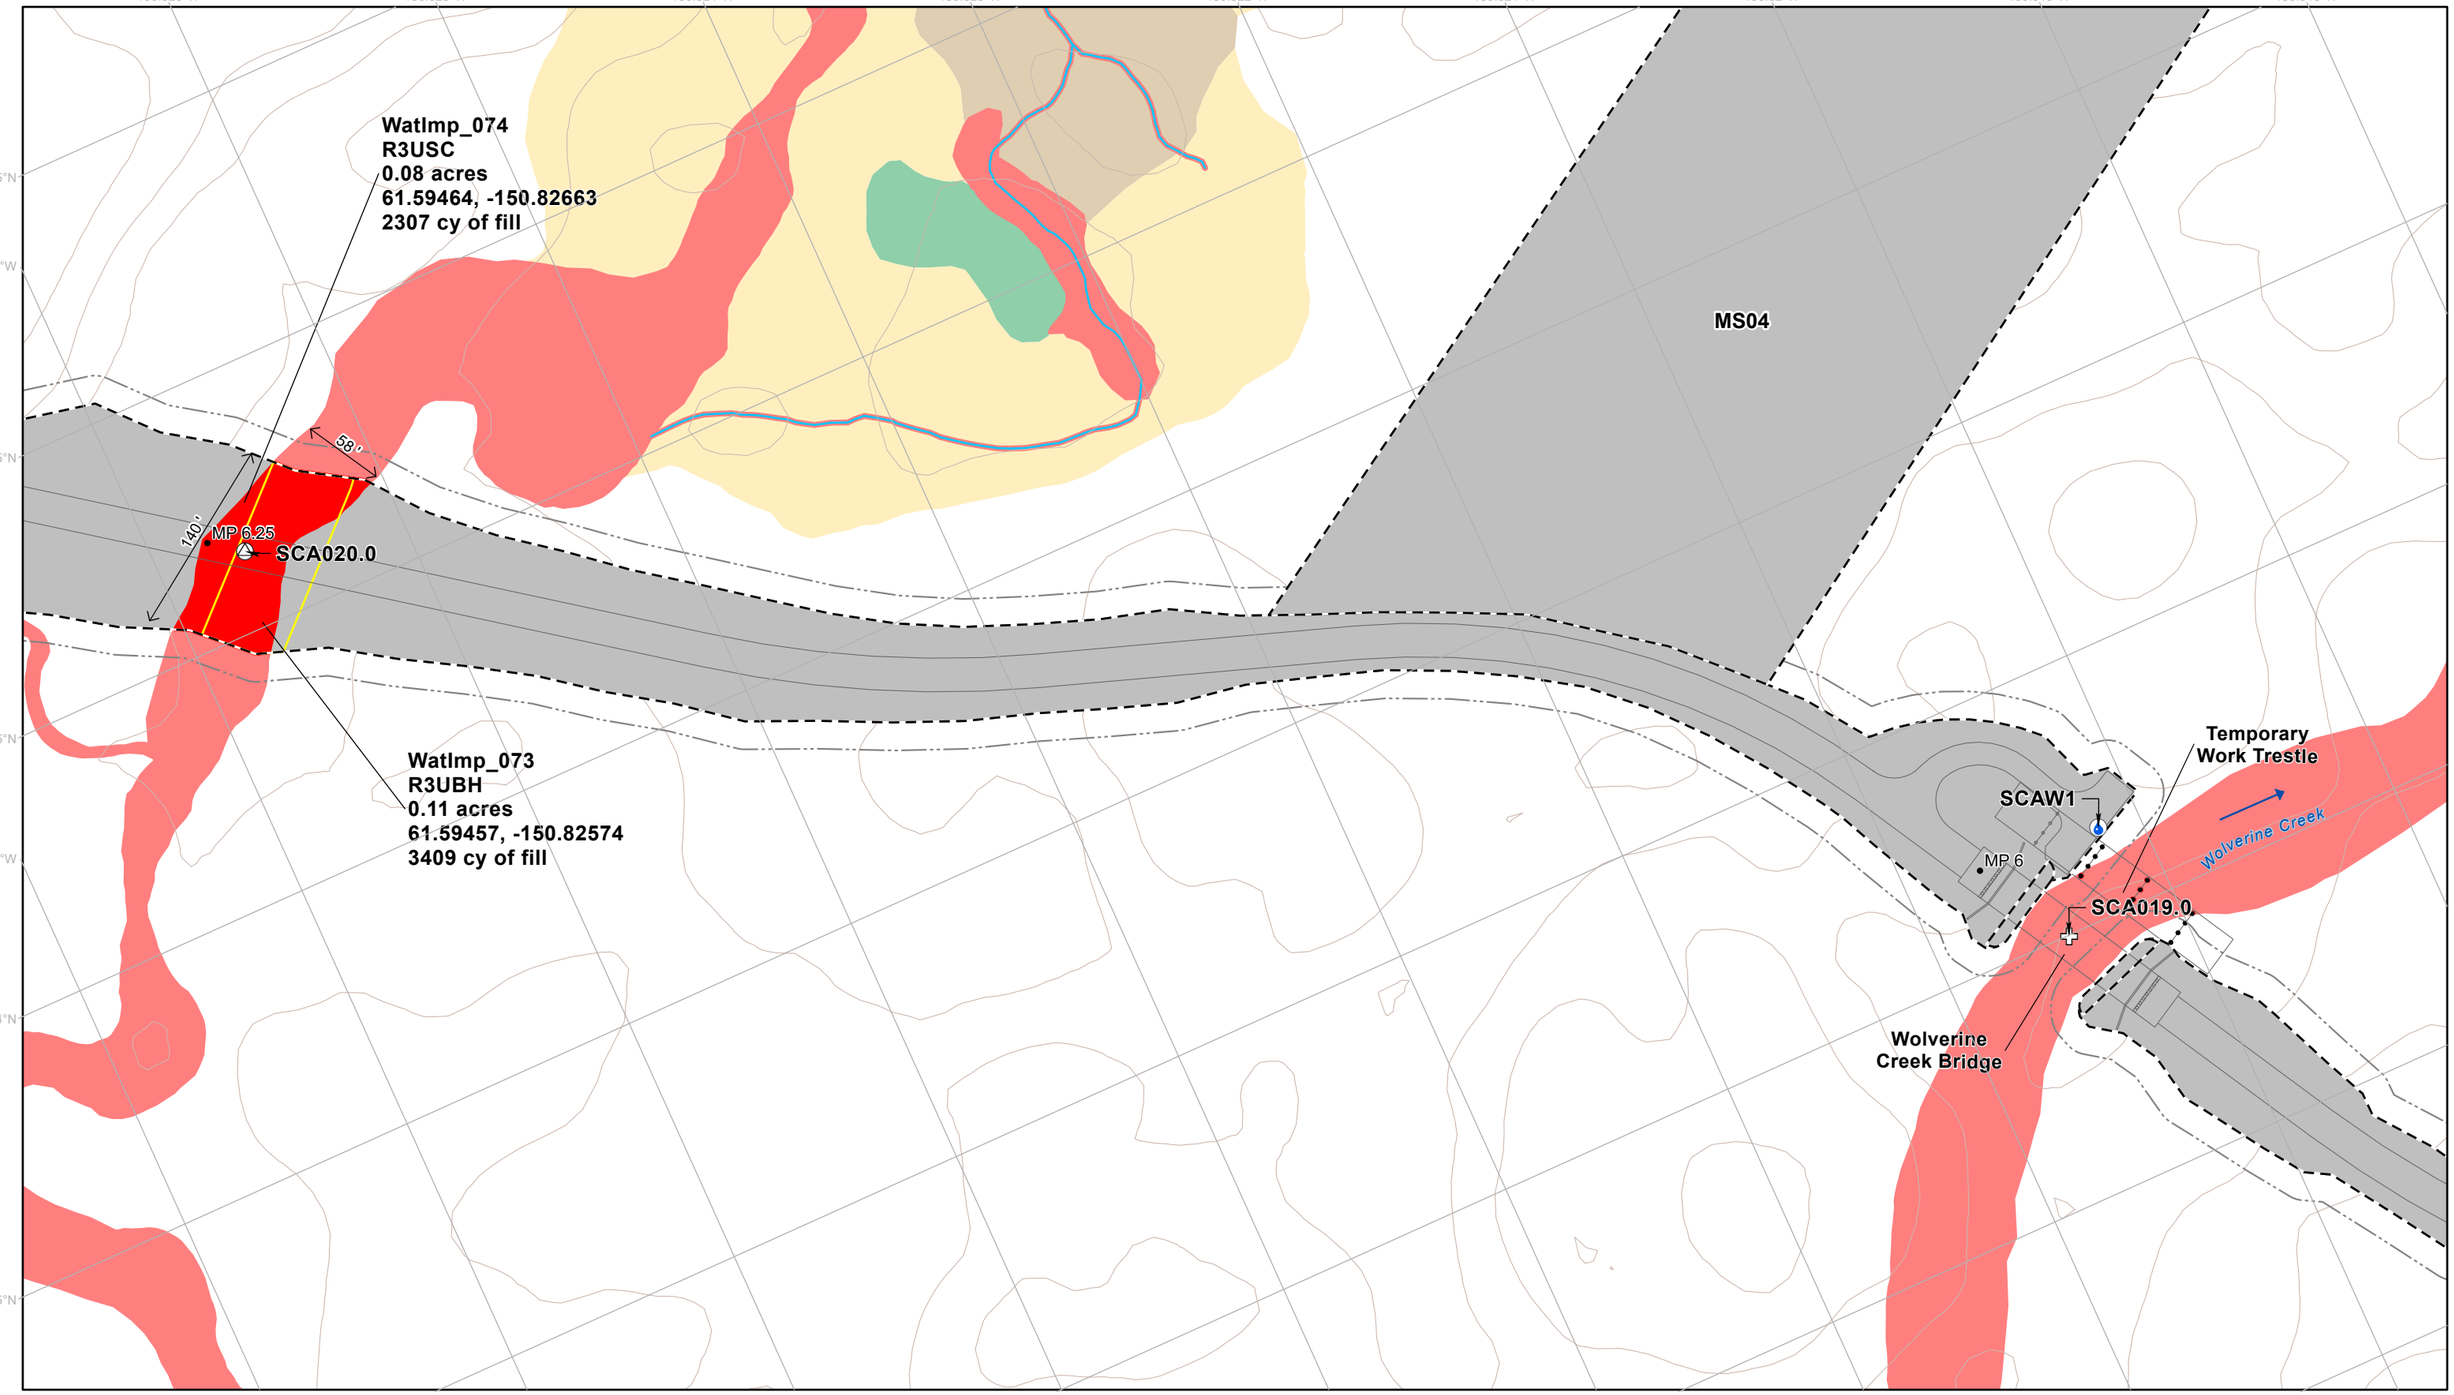

- Permanent Disturbance Limit
- Temporary Disturbance Limit
- Project Milepost
- Project Design Detail Feature
- Potential Vegetation Clearing Limit
- Bridge
- Fish Passage Culvert
- Water Extraction Site
- Culvert Boundary
- 10' Contour (existing)
- Wetland Mapping Limit
- Perennial Mapped Stream


Applicant Proposed Jurisdictional Wetland and Waters

- Jurisdictional Wetland and Water Impact
- Jurisdictional Wetland and Water

Applicant Proposed Non-Jurisdictional Wetland and Waters

- Emergent Wetland

NOTES
1. Erosion and stormwater control measures and stabilization of disturbed areas will be implemented as necessary and in accordance with best practices
2. Unique wetland and water impact IDs correspond to values in ORM table
3. See Appendix C for additional information on culverts and culvert impacts

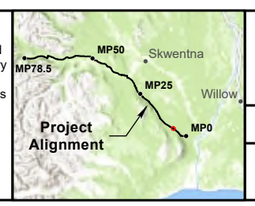

0 40 80 120 Feet

1:1,300

NAD 1983 State Plane Alaska Zone 4

WEST SUSITNA ACCESS

APPLICANT: **ALASKA INDUSTRIAL DEVELOPMENT AND EXPORT AUTHORITY**

LAT., LONG. OF PROJECT: **VARIES**

PROPOSED ACTIVITY: **ROAD CONSTRUCTION**

WATERWAY: **SUSITNA RIVER WATERSHED**

FILE NO. **POA-2022-00165**

DRAWING TITLE: **WOTUS IMPACTS DETAIL**

DATE: **FEBRUARY 2026**

FIGURE NO. **I-010**

150.877°W 150.876°W 150.875°W 150.874°W 150.873°W 150.872°W 150.871°W 150.87°W

61.6105°N 150.878°W 61.61°N 150.879°W 61.609°N 150.88°W 61.6085°N

61.608°N 61.6075°N 61.607°N 61.6065°N 61.606°N

WatImp_088
R3UBH
<0.01 acres
61.60989, -150.87739
14 cy of fill

45'

SCA021.0

56'

MP 8

MP 8.25


WatImp_086
R3UBH
0.03 acres
61.60764, -150.87589
515 cy of fill

- Permanent Disturbance Limit
- Project Milepost
- Project Design Detail Feature
- Potential Vegetation Clearing Limit
- Fish Passage Culvert
- Culvert Boundary
- 10' Contour (existing)
- Wetland Mapping Limit
- Perennial Mapped Stream

Applicant Proposed Jurisdictional Wetland and Waters
- Jurisdictional Wetland and Water Impact
- Jurisdictional Wetland and Water

Applicant Proposed Non-Jurisdictional Wetland and Waters
- Emergent Wetland Impact
- Forested Wetland Impact
- Scrub Shrub Wetland Impact
- Emergent Wetland
- Forested Wetland

NOTES
1. Erosion and stormwater control measures and stabilization of disturbed areas will be implemented as necessary and in accordance with best practices
2. Unique wetland and water impact IDs correspond to values in ORM table
3. See Appendix C for additional information on culverts and culvert impacts

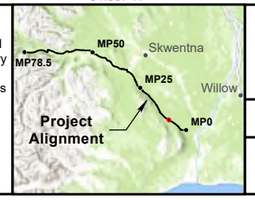

0 40 80 120 Feet

1:1,300

NAD 1983 State Plane Alaska Zone 4

WEST SUSITNA ACCESS

APPLICANT: **ALASKA INDUSTRIAL DEVELOPMENT AND EXPORT AUTHORITY**

LAT., LONG. OF PROJECT: **VARIES**

PROPOSED ACTIVITY: **ROAD CONSTRUCTION**


WATERWAY: **SUSITNA RIVER WATERSHED**

FILE NO. **POA-2022-00165**

DRAWING TITLE: **WOTUS IMPACTS DETAIL**


DATE: **FEBRUARY 2026**

FIGURE NO. **I-011**

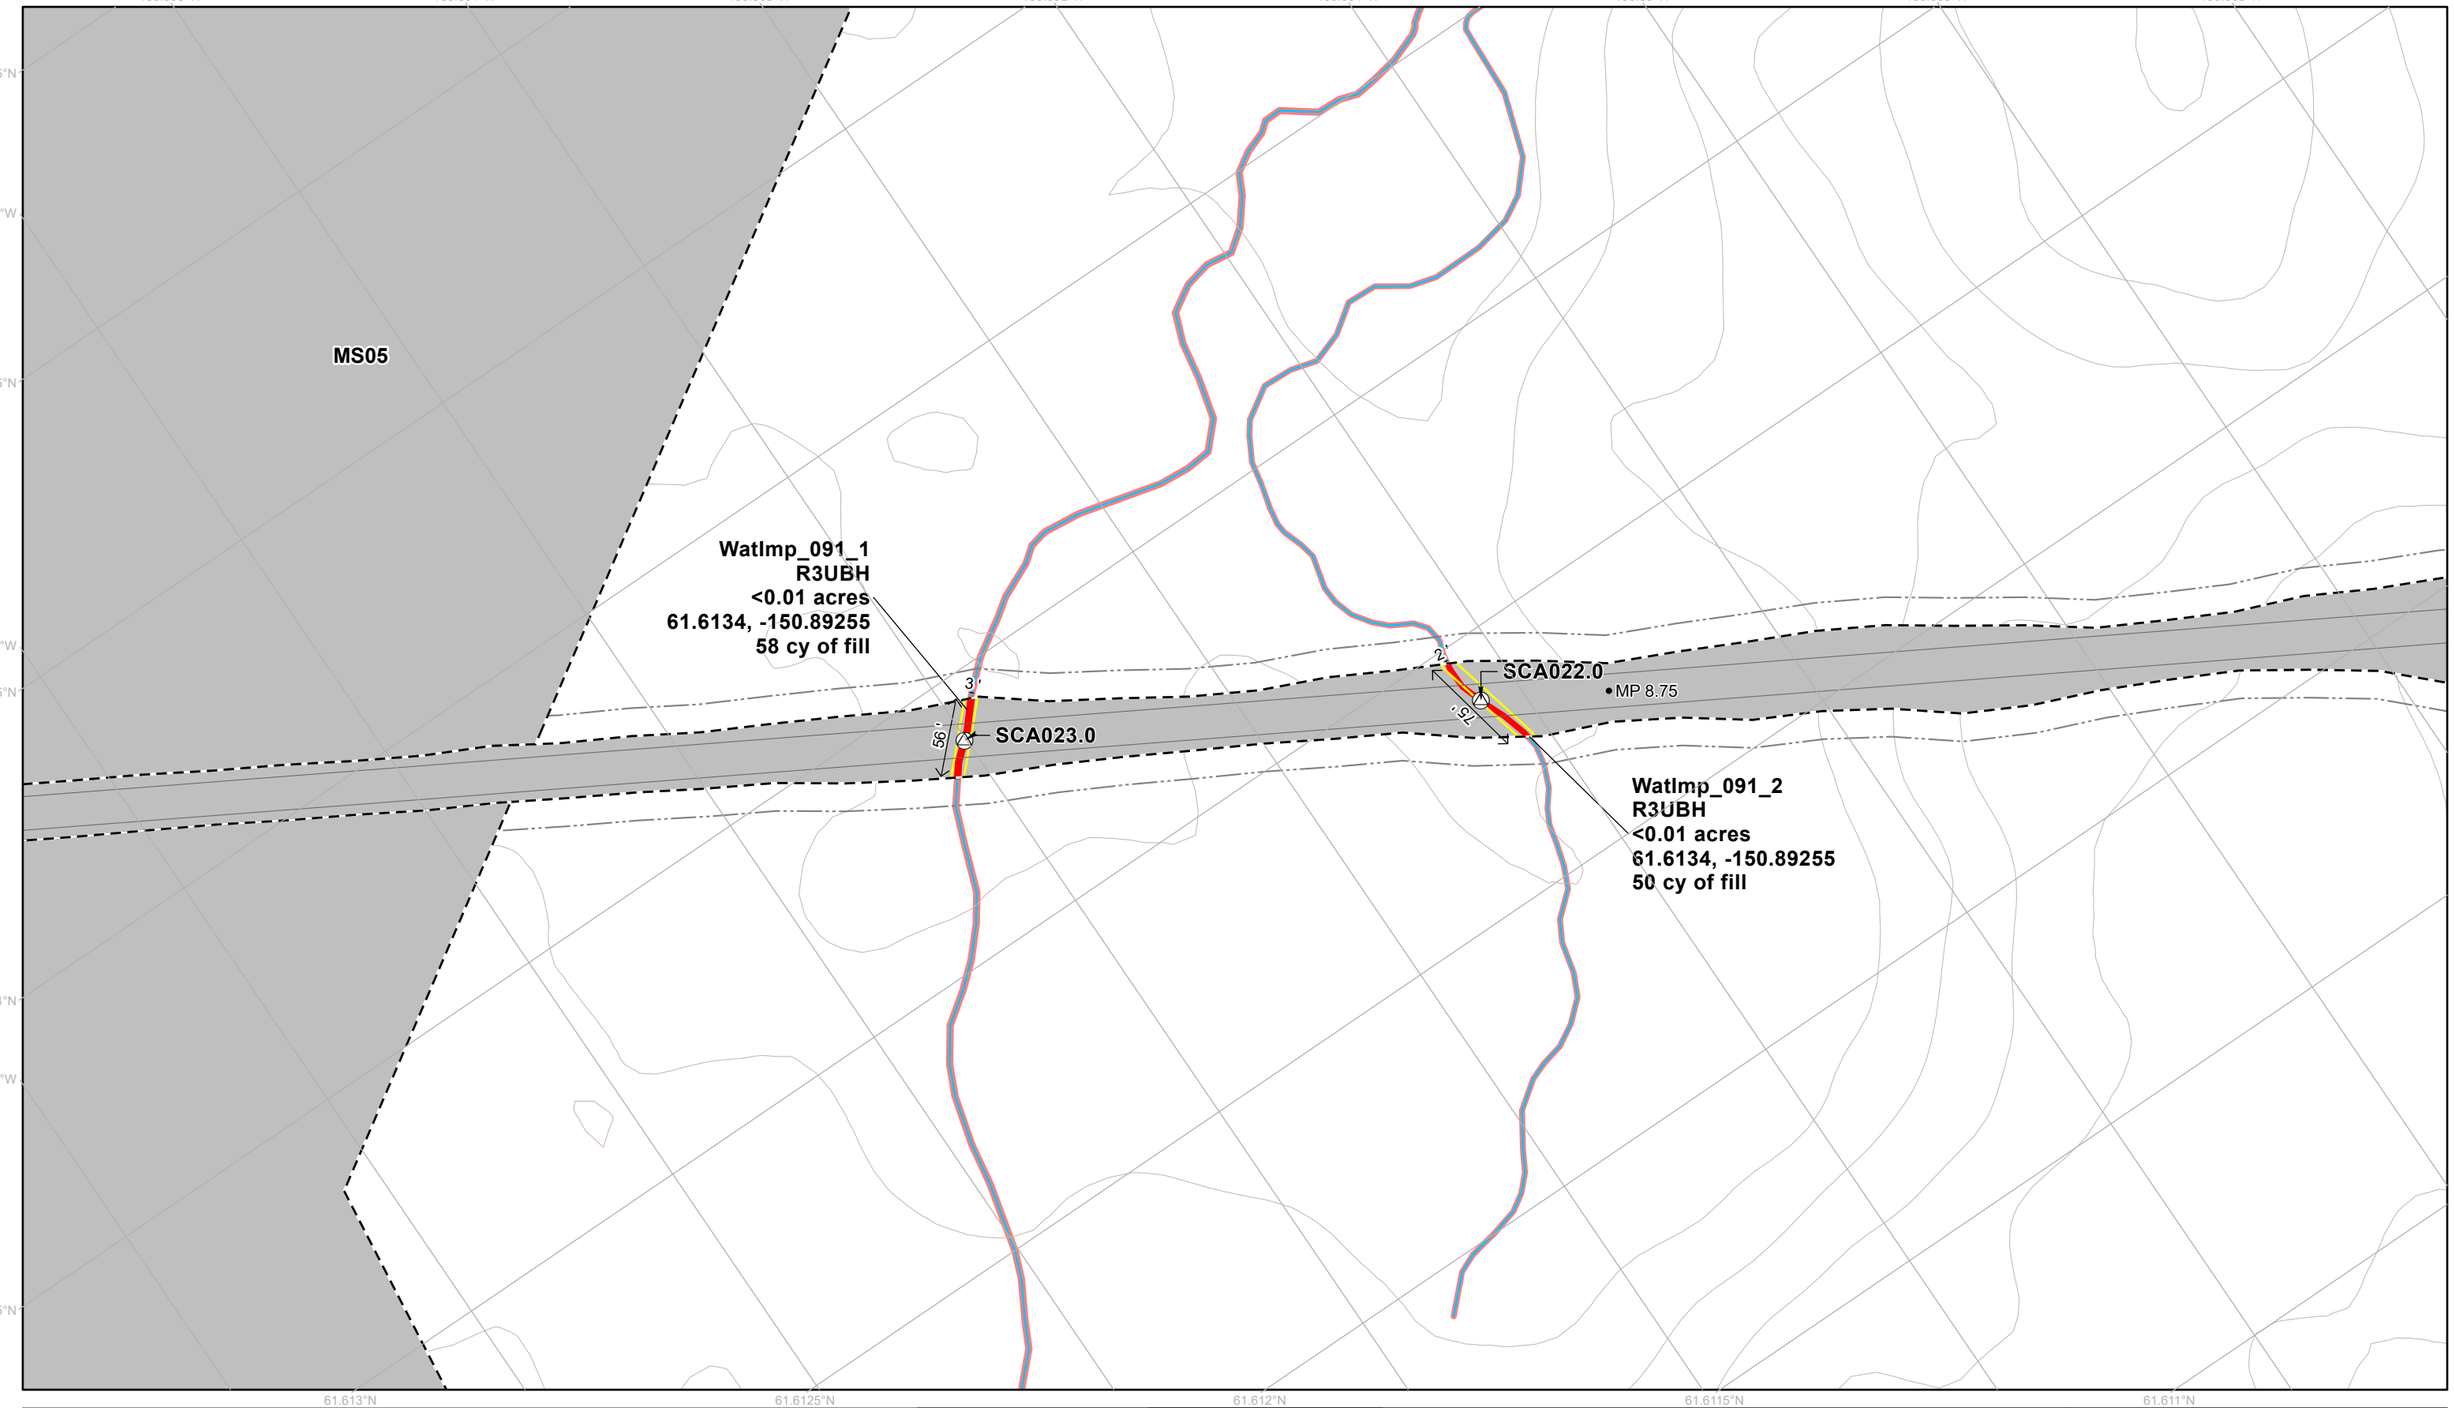

Permanent Disturbance Limit
Project Milepost
Project Design Detail Feature
Potential Vegetation Clearing Limit
Fish Passage Culvert
Culvert Boundary
10' Contour (existing)
Wetland Mapping Limit
Perennial Mapped Stream
Applicant Proposed Jurisdictional Wetland and Waters
Jurisdictional Wetland and Water Impact
Jurisdictional Wetland and Water

NOTES
1. Erosion and stormwater control measures and stabilization of disturbed areas will be implemented as necessary and in accordance with best practices
2. Unique wetland and water impact IDs correspond to values in ORM table
3. See Appendix C for additional information on culverts and culvert impacts

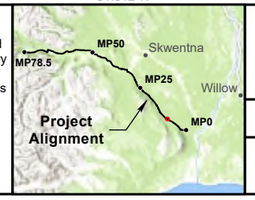

0 40 80 120 Feet

1:1,300

NAD 1983 State Plane Alaska Zone 4

WEST SUSITNA ACCESS

APPLICANT: **ALASKA INDUSTRIAL DEVELOPMENT AND EXPORT AUTHORITY**

LAT., LONG. OF PROJECT: **VARIES**

PROPOSED ACTIVITY: **ROAD CONSTRUCTION**


WATERWAY: **SUSITNA RIVER WATERSHED**

FILE NO. **POA-2022-00165**

DRAWING TITLE: **WOTUS IMPACTS DETAIL**

DATE: **FEBRUARY 2026**

FIGURE NO. **I-012**

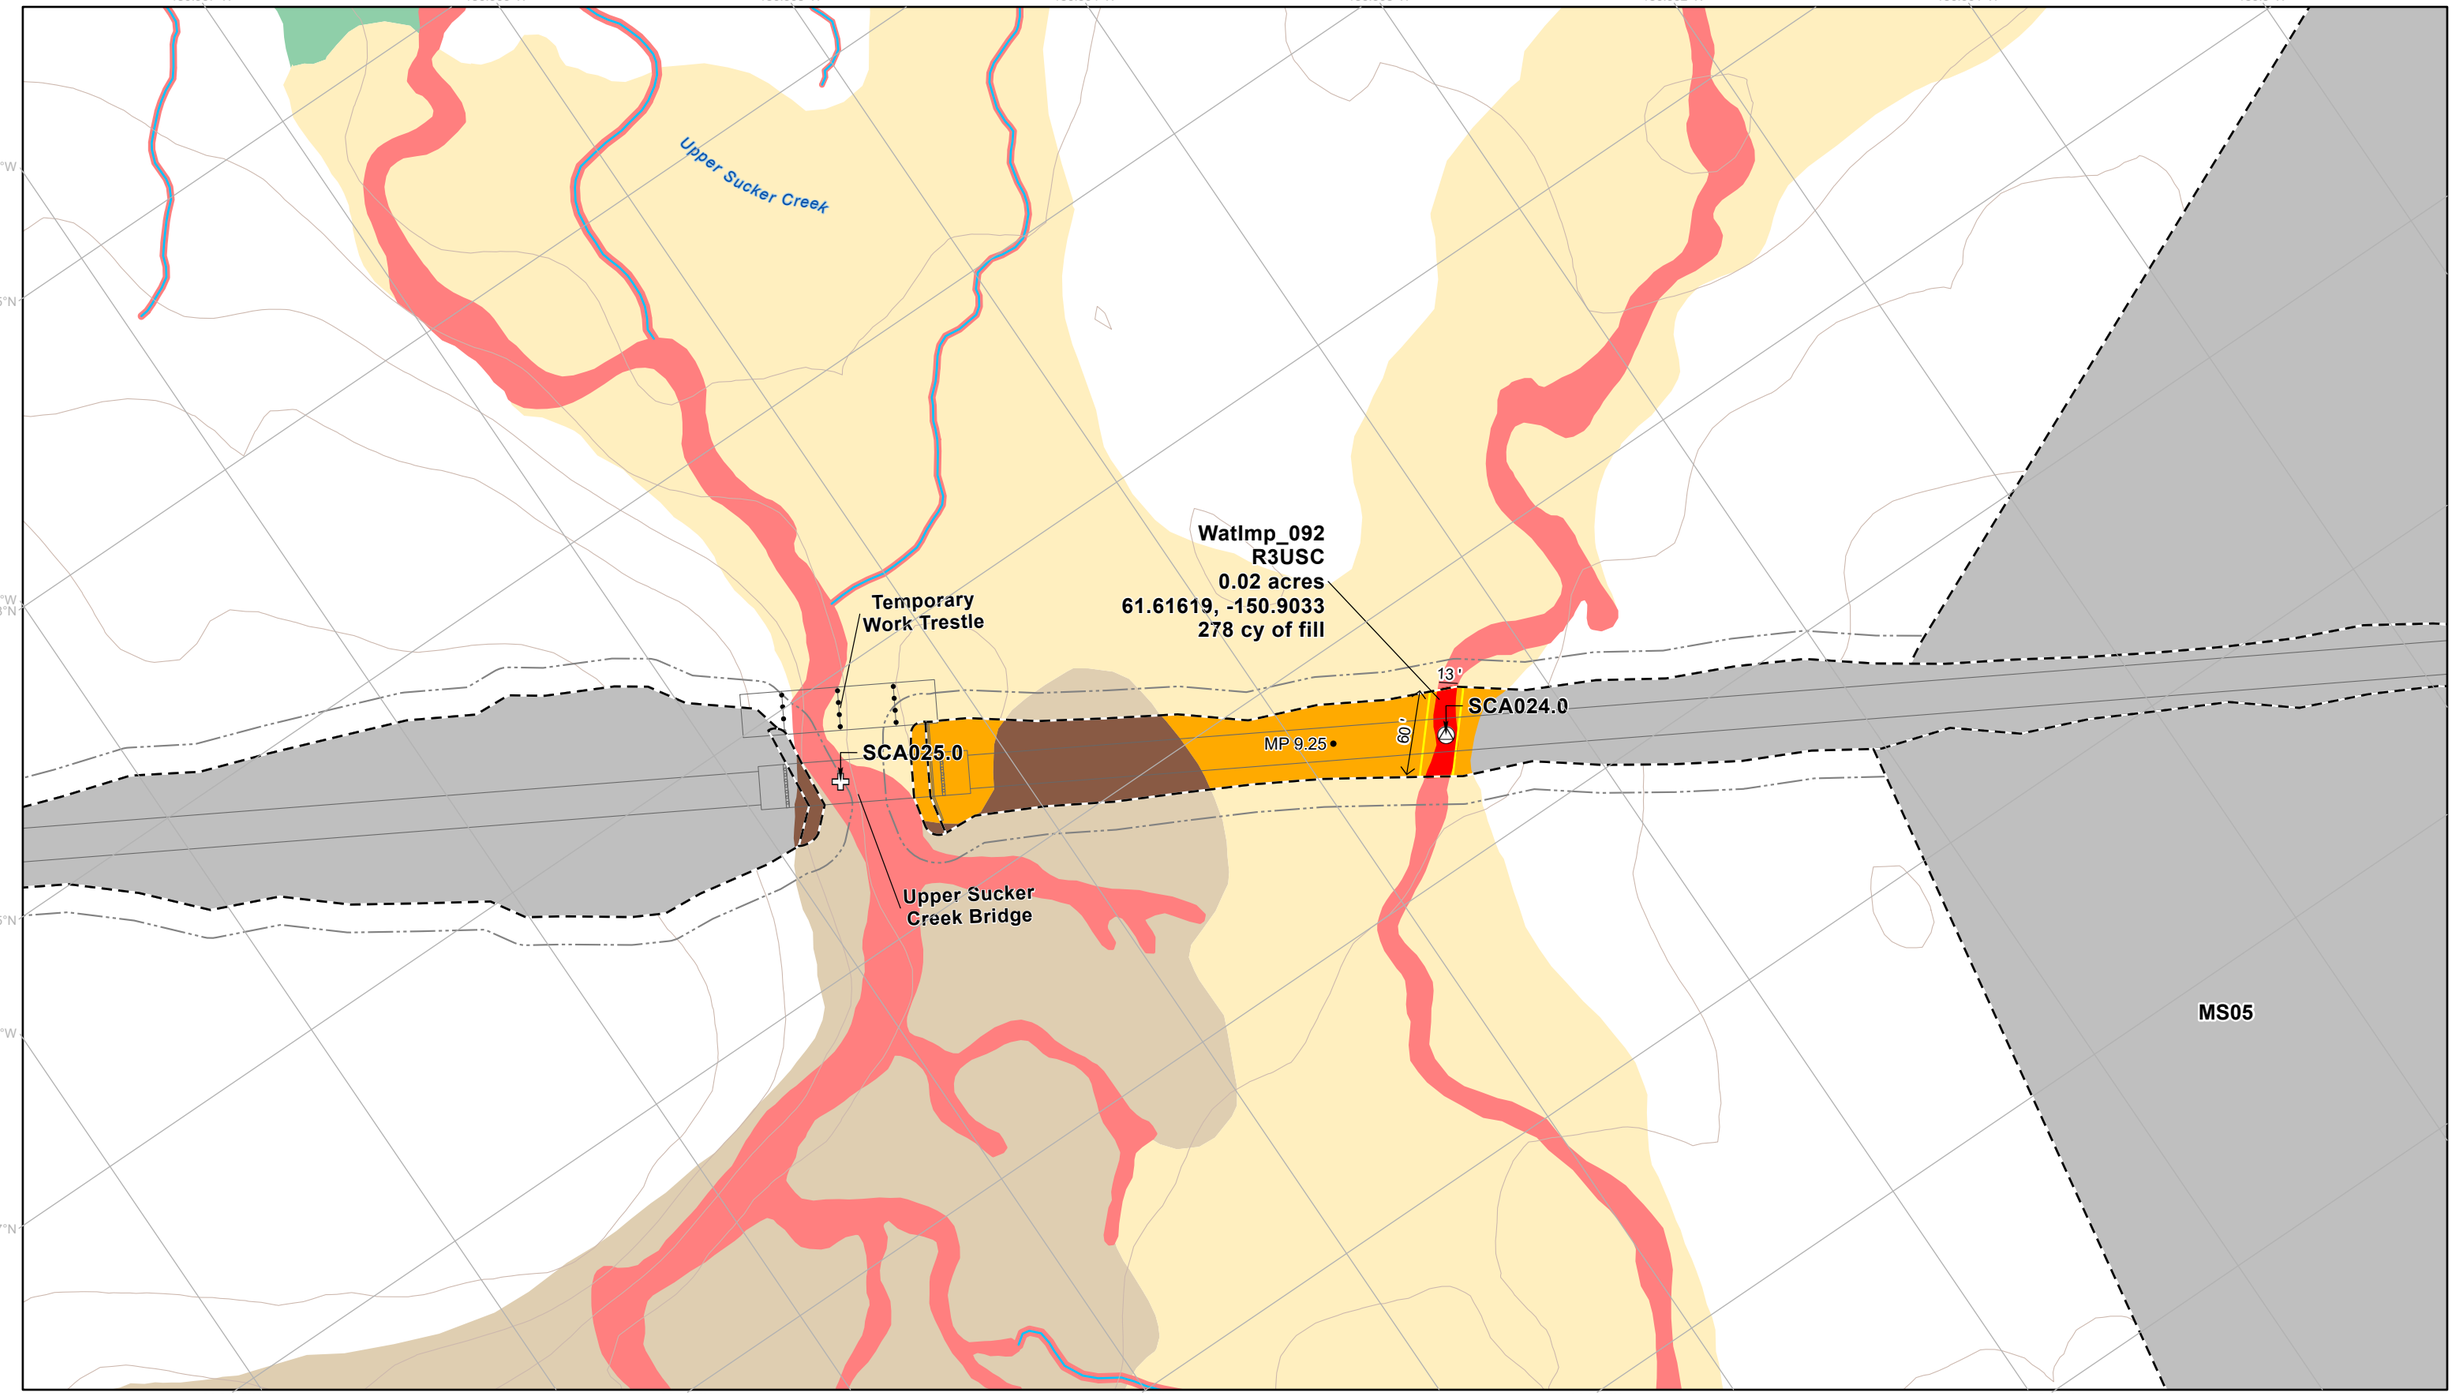

- Permanent Disturbance Limit
- Temporary Disturbance Limit
- Project Milepost
- Project Design Detail Feature
- Potential Vegetation Clearing Limit
- Bridge
- Fish Passage Culvert
- Culvert Boundary
- 10' Contour (existing)
- Wetland Mapping Limit
- Perennial Mapped Stream


Applicant Proposed Jurisdictional Wetland and Waters

- Jurisdictional Wetland and Water Impact
- Jurisdictional Wetland and Water

Applicant Proposed Non-Jurisdictional Wetland and Waters

- Emergent Wetland Impact
- Scrub Shrub Wetland Impact
- Emergent Wetland

NOTES
1. Erosion and stormwater control measures and stabilization of disturbed areas will be implemented as necessary and in accordance with best practices
2. Unique wetland and water impact IDs correspond to values in ORM table
3. See Appendix C for additional information on culverts and culvert impacts

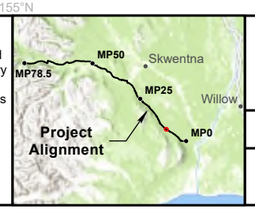

0 40 80 120 Feet

1:1,300

NAD 1983 State Plane Alaska Zone 4

WEST SUSITNA ACCESS

APPLICANT: **ALASKA INDUSTRIAL DEVELOPMENT AND EXPORT AUTHORITY**

LAT., LONG. OF PROJECT: **VARIES**

PROPOSED ACTIVITY: **ROAD CONSTRUCTION**

WATERWAY: **SUSITNA RIVER WATERSHED**

FILE NO. **POA-2022-00165**

DRAWING TITLE: **WOTUS IMPACTS DETAIL**

DATE: **FEBRUARY 2026**

FIGURE NO. **I-013**

150.926°W 150.925°W 150.924°W 150.923°W 150.922°W 150.921°W 150.92°W

150.927°W 61.6255°N 150.928°W 61.625°N 150.929°W 61.6245°N 150.93°W 61.624°N

61.6235°N 61.623°N 61.6225°N 61.622°N 61.6215°N 61.621°N

WatImp_101
R3UBH
<0.01 acres
61.62422, -150.92613
40 cy of fill

58'
2'

SCA026.0

MP 10

- Permanent Disturbance Limit
- Project Milepost
- Project Design Detail Feature
- Potential Vegetation Clearing Limit
- Fish Passage Culvert
- Culvert Boundary
- 10' Contour (existing)
- Wetland Mapping Limit
- Perennial Mapped Stream


Applicant Proposed Jurisdictional Wetland and Waters

- Jurisdictional Wetland and Water Impact
- Jurisdictional Wetland and Water

Applicant Proposed Non-Jurisdictional Wetland and Waters

- Scrub Shrub Wetland Impact
- Emergent Wetland
- Scrub Shrub Wetland

NOTES
1. Erosion and stormwater control measures and stabilization of disturbed areas will be implemented as necessary and in accordance with best practices
2. Unique wetland and water impact IDs correspond to values in ORM table
3. See Appendix C for additional information on culverts and culvert impacts

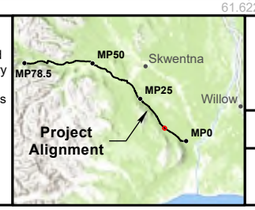

0 40 80 120 Feet

1:1,300

NAD 1983 State Plane Alaska Zone 4

WEST SUSITNA ACCESS

APPLICANT: **ALASKA INDUSTRIAL DEVELOPMENT AND EXPORT AUTHORITY**

LAT., LONG. OF PROJECT: **VARIES**

PROPOSED ACTIVITY: **ROAD CONSTRUCTION**

WATERWAY: **SUSITNA RIVER WATERSHED**

FILE NO. **POA-2022-00165**

DRAWING TITLE: **WOTUS IMPACTS DETAIL**

DATE: **FEBRUARY 2026**

FIGURE NO. **I-014**

150.933°W 150.932°W 150.931°W 150.93°W 150.929°W 150.928°W 150.927°W

150.934°W 61.6285°N 150.935°W 61.628°N 150.936°W 61.6275°N 150.937°W 61.627°N

61.6265°N 61.626°N 61.6255°N 61.625°N 61.6245°N 61.624°N

WatImp_103
R3UBH
0.02 acres
61.62719, -150.93496
170 cy of fill

10'

SCA027.0

55'

MP 10.5

MP 10.25

- Permanent Disturbance Limit
- Project Milepost
- Project Design Detail Feature
- Potential Vegetation Clearing Limit
- Fish Passage Culvert
- Culvert Boundary
- 10' Contour (existing)
- Wetland Mapping Limit
- Perennial Mapped Stream


Applicant Proposed Jurisdictional Wetland and Waters

- Jurisdictional Wetland and Water Impact
- Jurisdictional Wetland and Water

Applicant Proposed Non-Jurisdictional Wetland and Waters

- Emergent Wetland Impact
- Scrub Shrub Wetland Impact
- Emergent Wetland
- Scrub Shrub Wetland

NOTES
1. Erosion and stormwater control measures and stabilization of disturbed areas will be implemented as necessary and in accordance with best practices
2. Unique wetland and water impact IDs correspond to values in ORM table
3. See Appendix C for additional information on culverts and culvert impacts

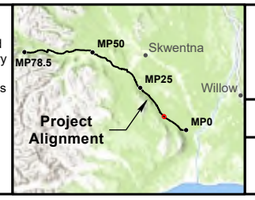

0 40 80 120 Feet

1:1,300

NAD 1983 State Plane Alaska Zone 4

WEST SUSITNA ACCESS

APPLICANT: **ALASKA INDUSTRIAL DEVELOPMENT AND EXPORT AUTHORITY**

LAT., LONG. OF PROJECT: **VARIES**

PROPOSED ACTIVITY: **ROAD CONSTRUCTION**


WATERWAY: **SUSITNA RIVER WATERSHED**

FILE NO. **POA-2022-00165**

DRAWING TITLE: **WOTUS IMPACTS DETAIL**

DATE: **FEBRUARY 2026**

FIGURE NO. **I-015**

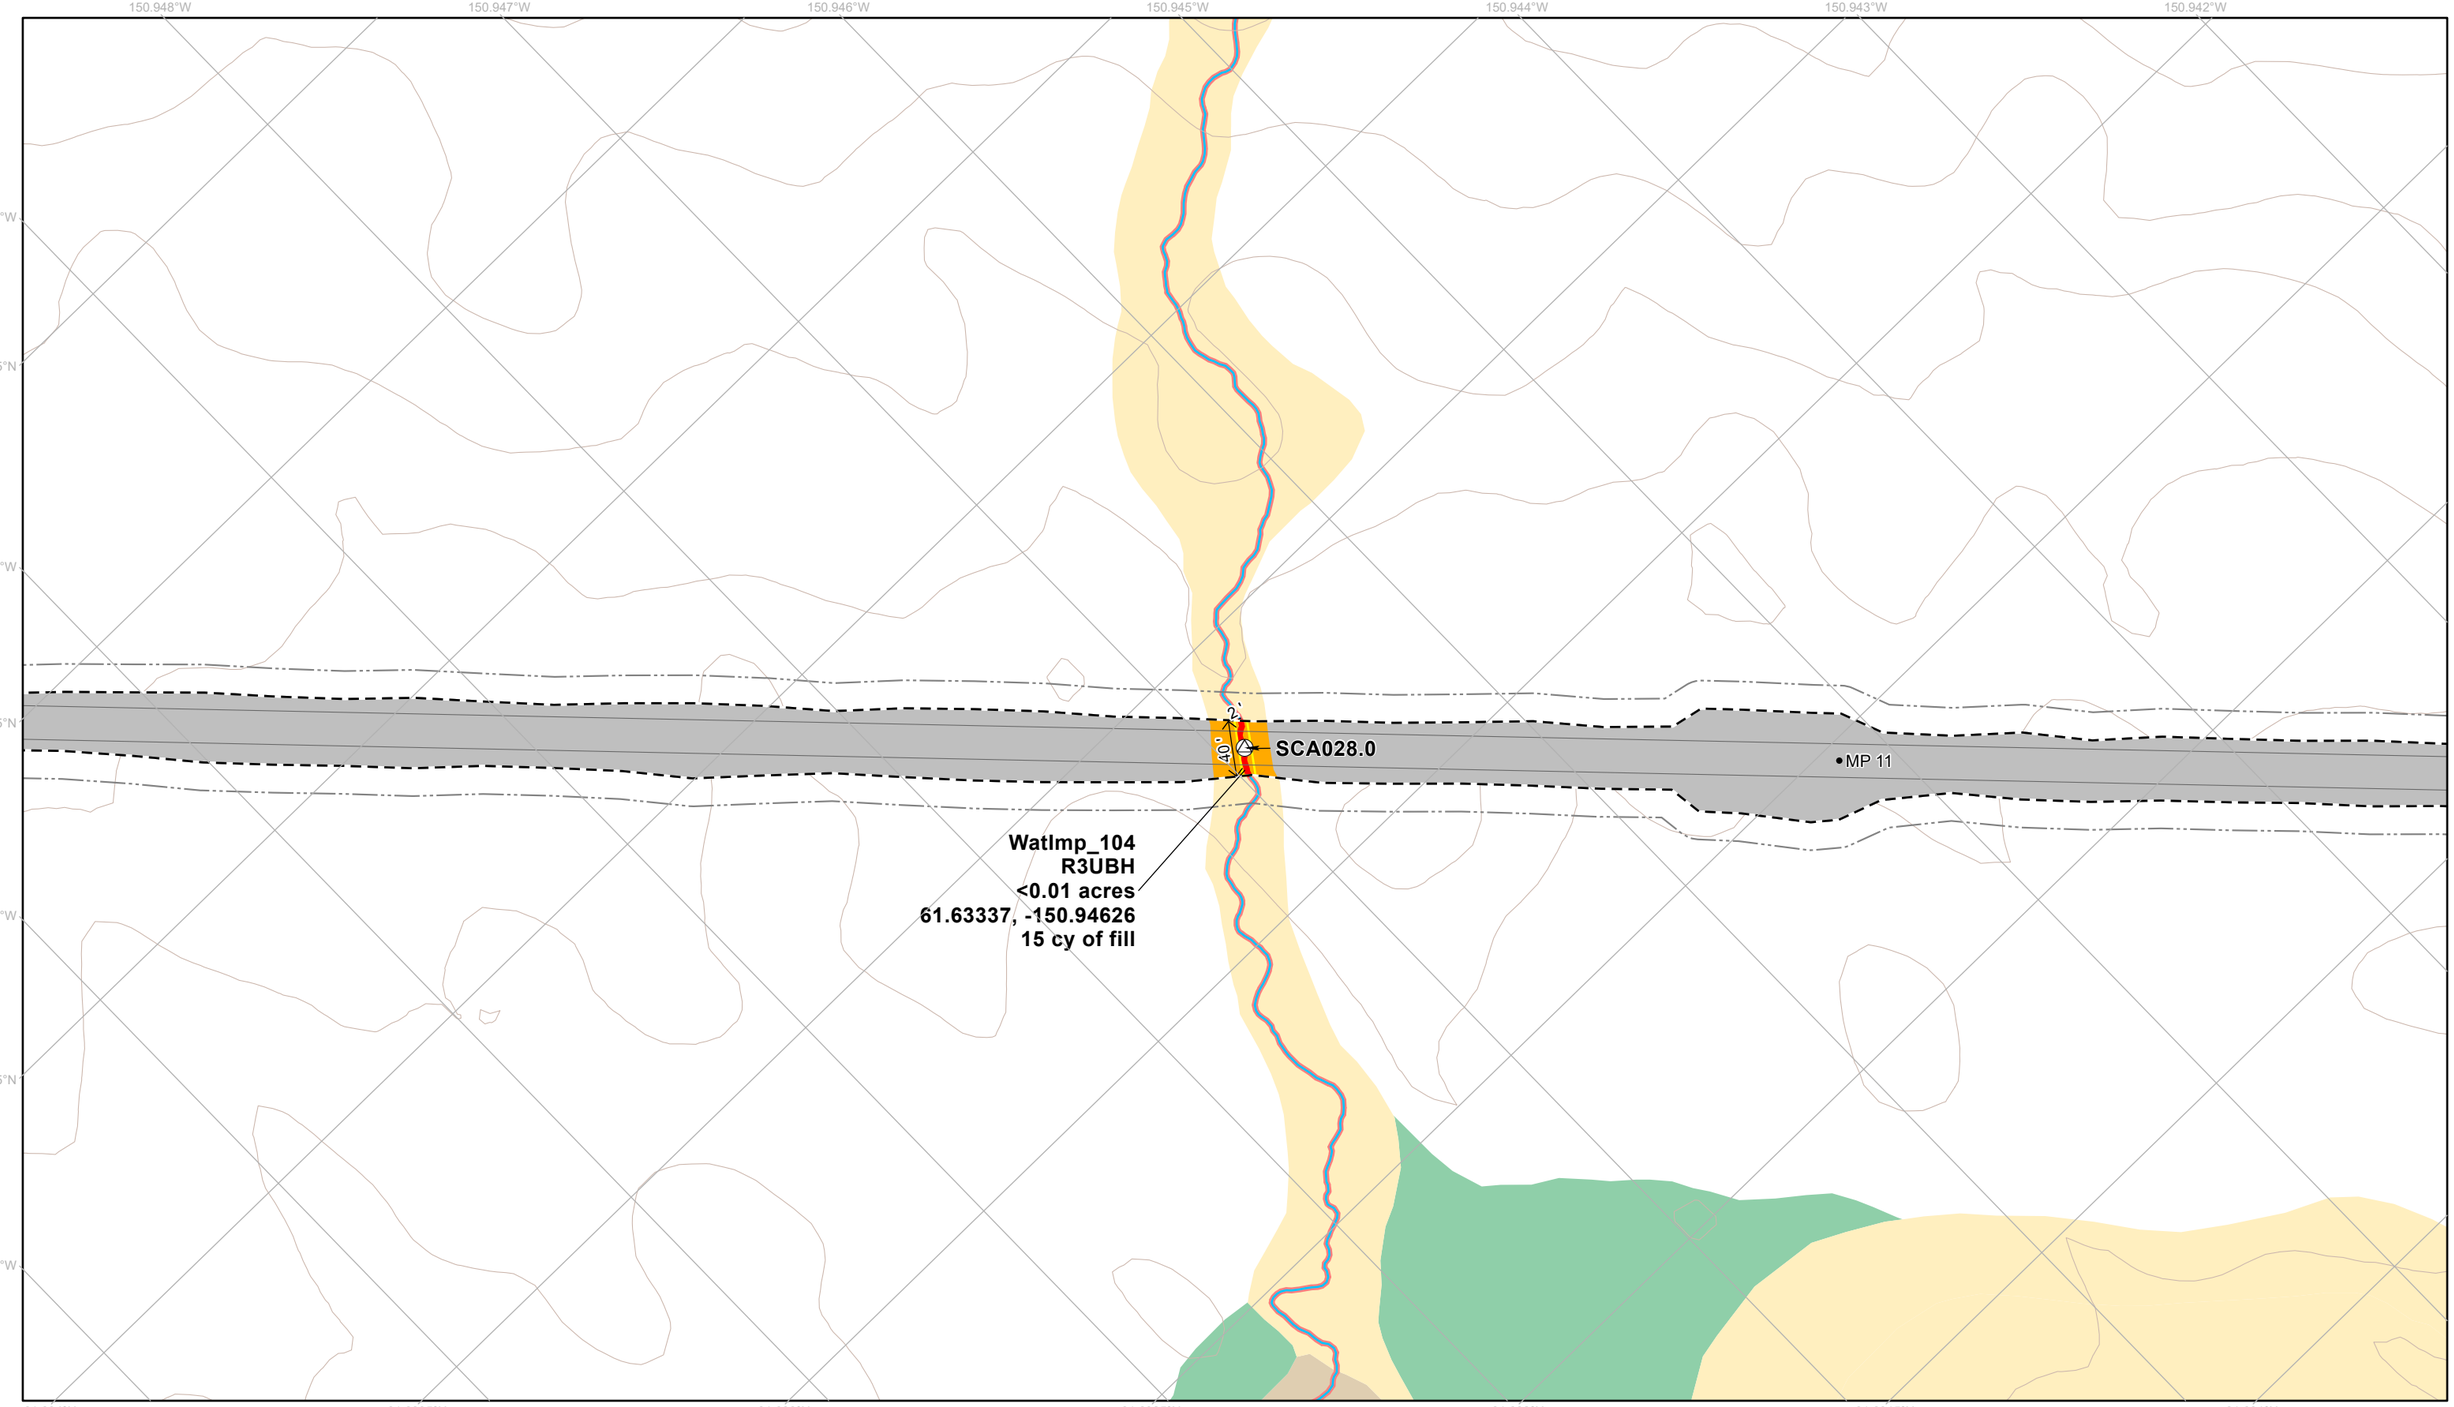

Permanent Disturbance Limit
Project Milepost
Project Design Detail Feature
Potential Vegetation Clearing Limit
Fish Passage Culvert
Culvert Boundary
10' Contour (existing)
Wetland Mapping Limit
Perennial Mapped Stream


Applicant Proposed Jurisdictional Wetland and Waters

Jurisdictional Wetland and Water Impact
Jurisdictional Wetland and Water

Applicant Proposed Non-Jurisdictional Wetland and Waters

Scrub Shrub Wetland Impact
Emergent Wetland
Forested Wetland
Scrub Shrub Wetland

NOTES
1. Erosion and stormwater control measures and stabilization of disturbed areas will be implemented as necessary and in accordance with best practices
2. Unique wetland and water impact IDs correspond to values in ORM table
3. See Appendix C for additional information on culverts and culvert impacts

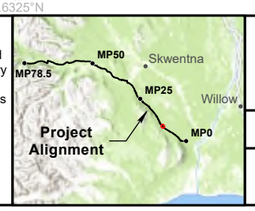

0 40 80 120 Feet

1:1,300

NAD 1983 State Plane Alaska Zone 4

WEST SUSITNA ACCESS

APPLICANT: **ALASKA INDUSTRIAL DEVELOPMENT AND EXPORT AUTHORITY**

LAT., LONG. OF PROJECT: **VARIES**

PROPOSED ACTIVITY: **ROAD CONSTRUCTION**


WATERWAY: **SUSITNA RIVER WATERSHED**

FILE NO. **POA-2022-00165**

DRAWING TITLE: **WOTUS IMPACTS DETAIL**


DATE: **FEBRUARY 2026**

FIGURE NO. **I-016**

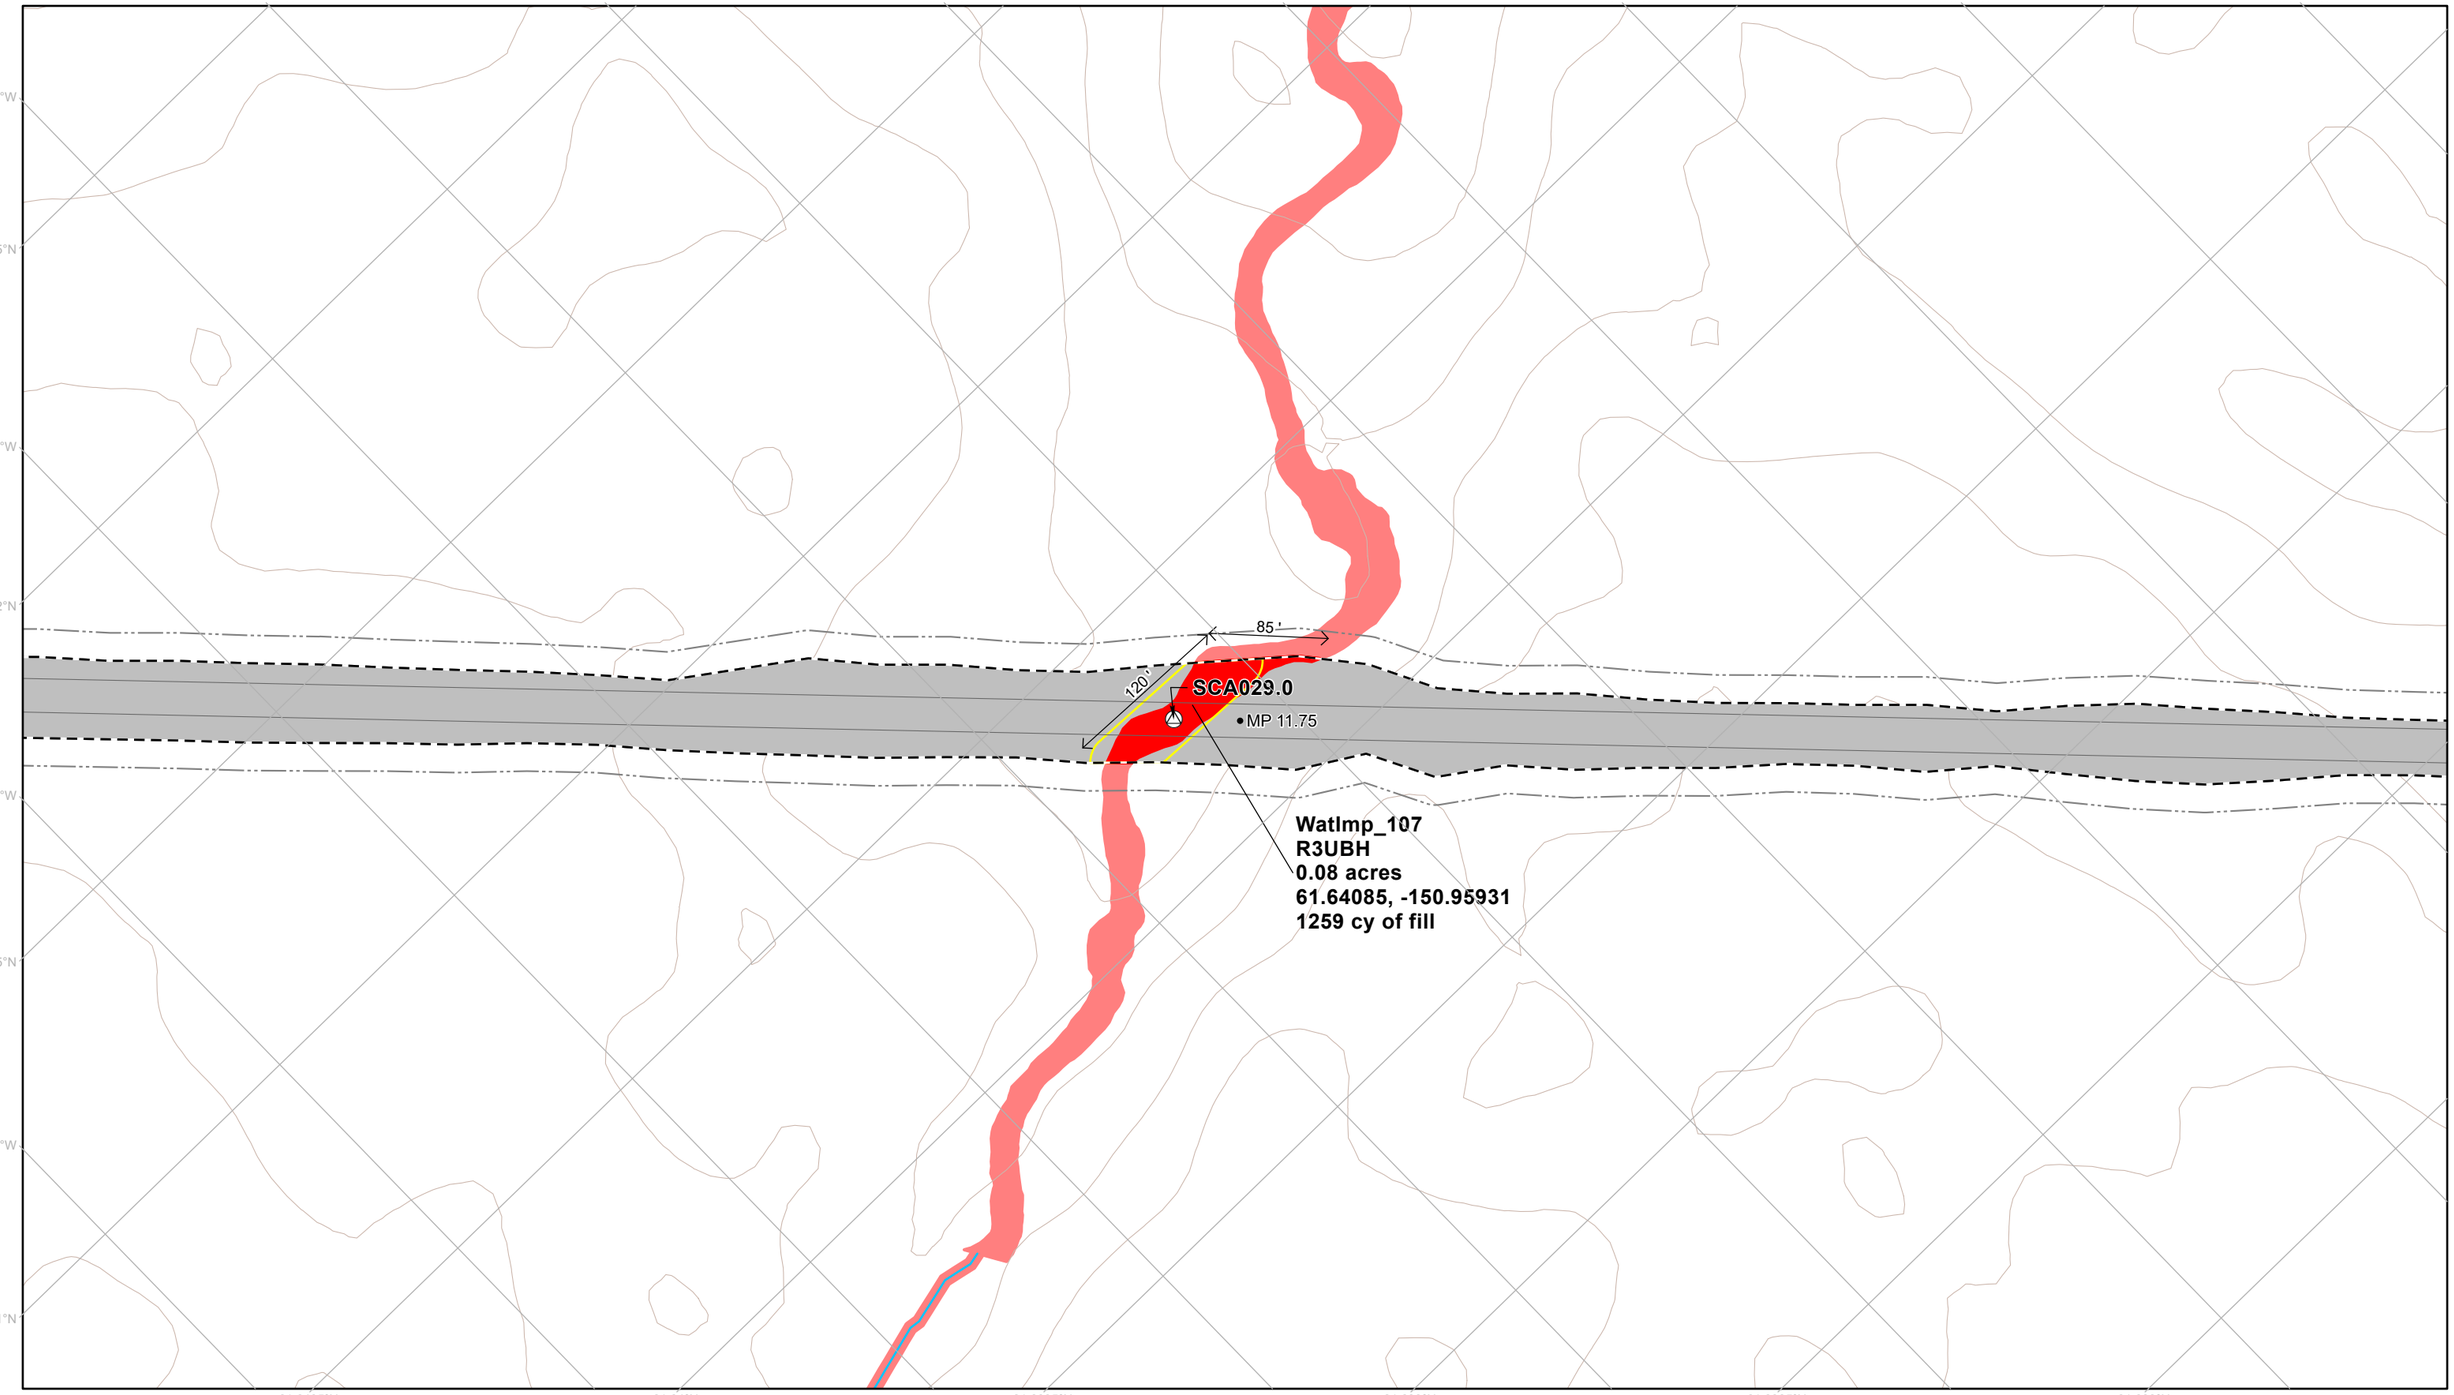

Permanent Disturbance Limit
Project Milepost
Project Design Detail Feature
Potential Vegetation Clearing Limit
Fish Passage Culvert
Culvert Boundary
10' Contour (existing)
Wetland Mapping Limit
Perennial Mapped Stream
Applicant Proposed Jurisdictional Wetland and Waters
Jurisdictional Wetland and Water Impact
Jurisdictional Wetland and Water

NOTES
1. Erosion and stormwater control measures and stabilization of disturbed areas will be implemented as necessary and in accordance with best practices
2. Unique wetland and water impact IDs correspond to values in ORM table
3. See Appendix C for additional information on culverts and culvert impacts

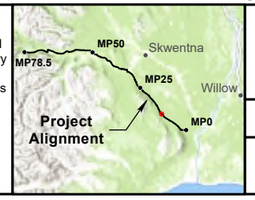

0 40 80 120 Feet

1:1,300

NAD 1983 State Plane Alaska Zone 4

WEST SUSITNA ACCESS

APPLICANT: **ALASKA INDUSTRIAL DEVELOPMENT AND EXPORT AUTHORITY**

LAT., LONG. OF PROJECT: **VARIES**

PROPOSED ACTIVITY: **ROAD CONSTRUCTION**


WATERWAY: **SUSITNA RIVER WATERSHED**

FILE NO. **POA-2022-00165**

DRAWING TITLE: **WOTUS IMPACTS DETAIL**

DATE: **FEBRUARY 2026**

FIGURE NO. **I-017**

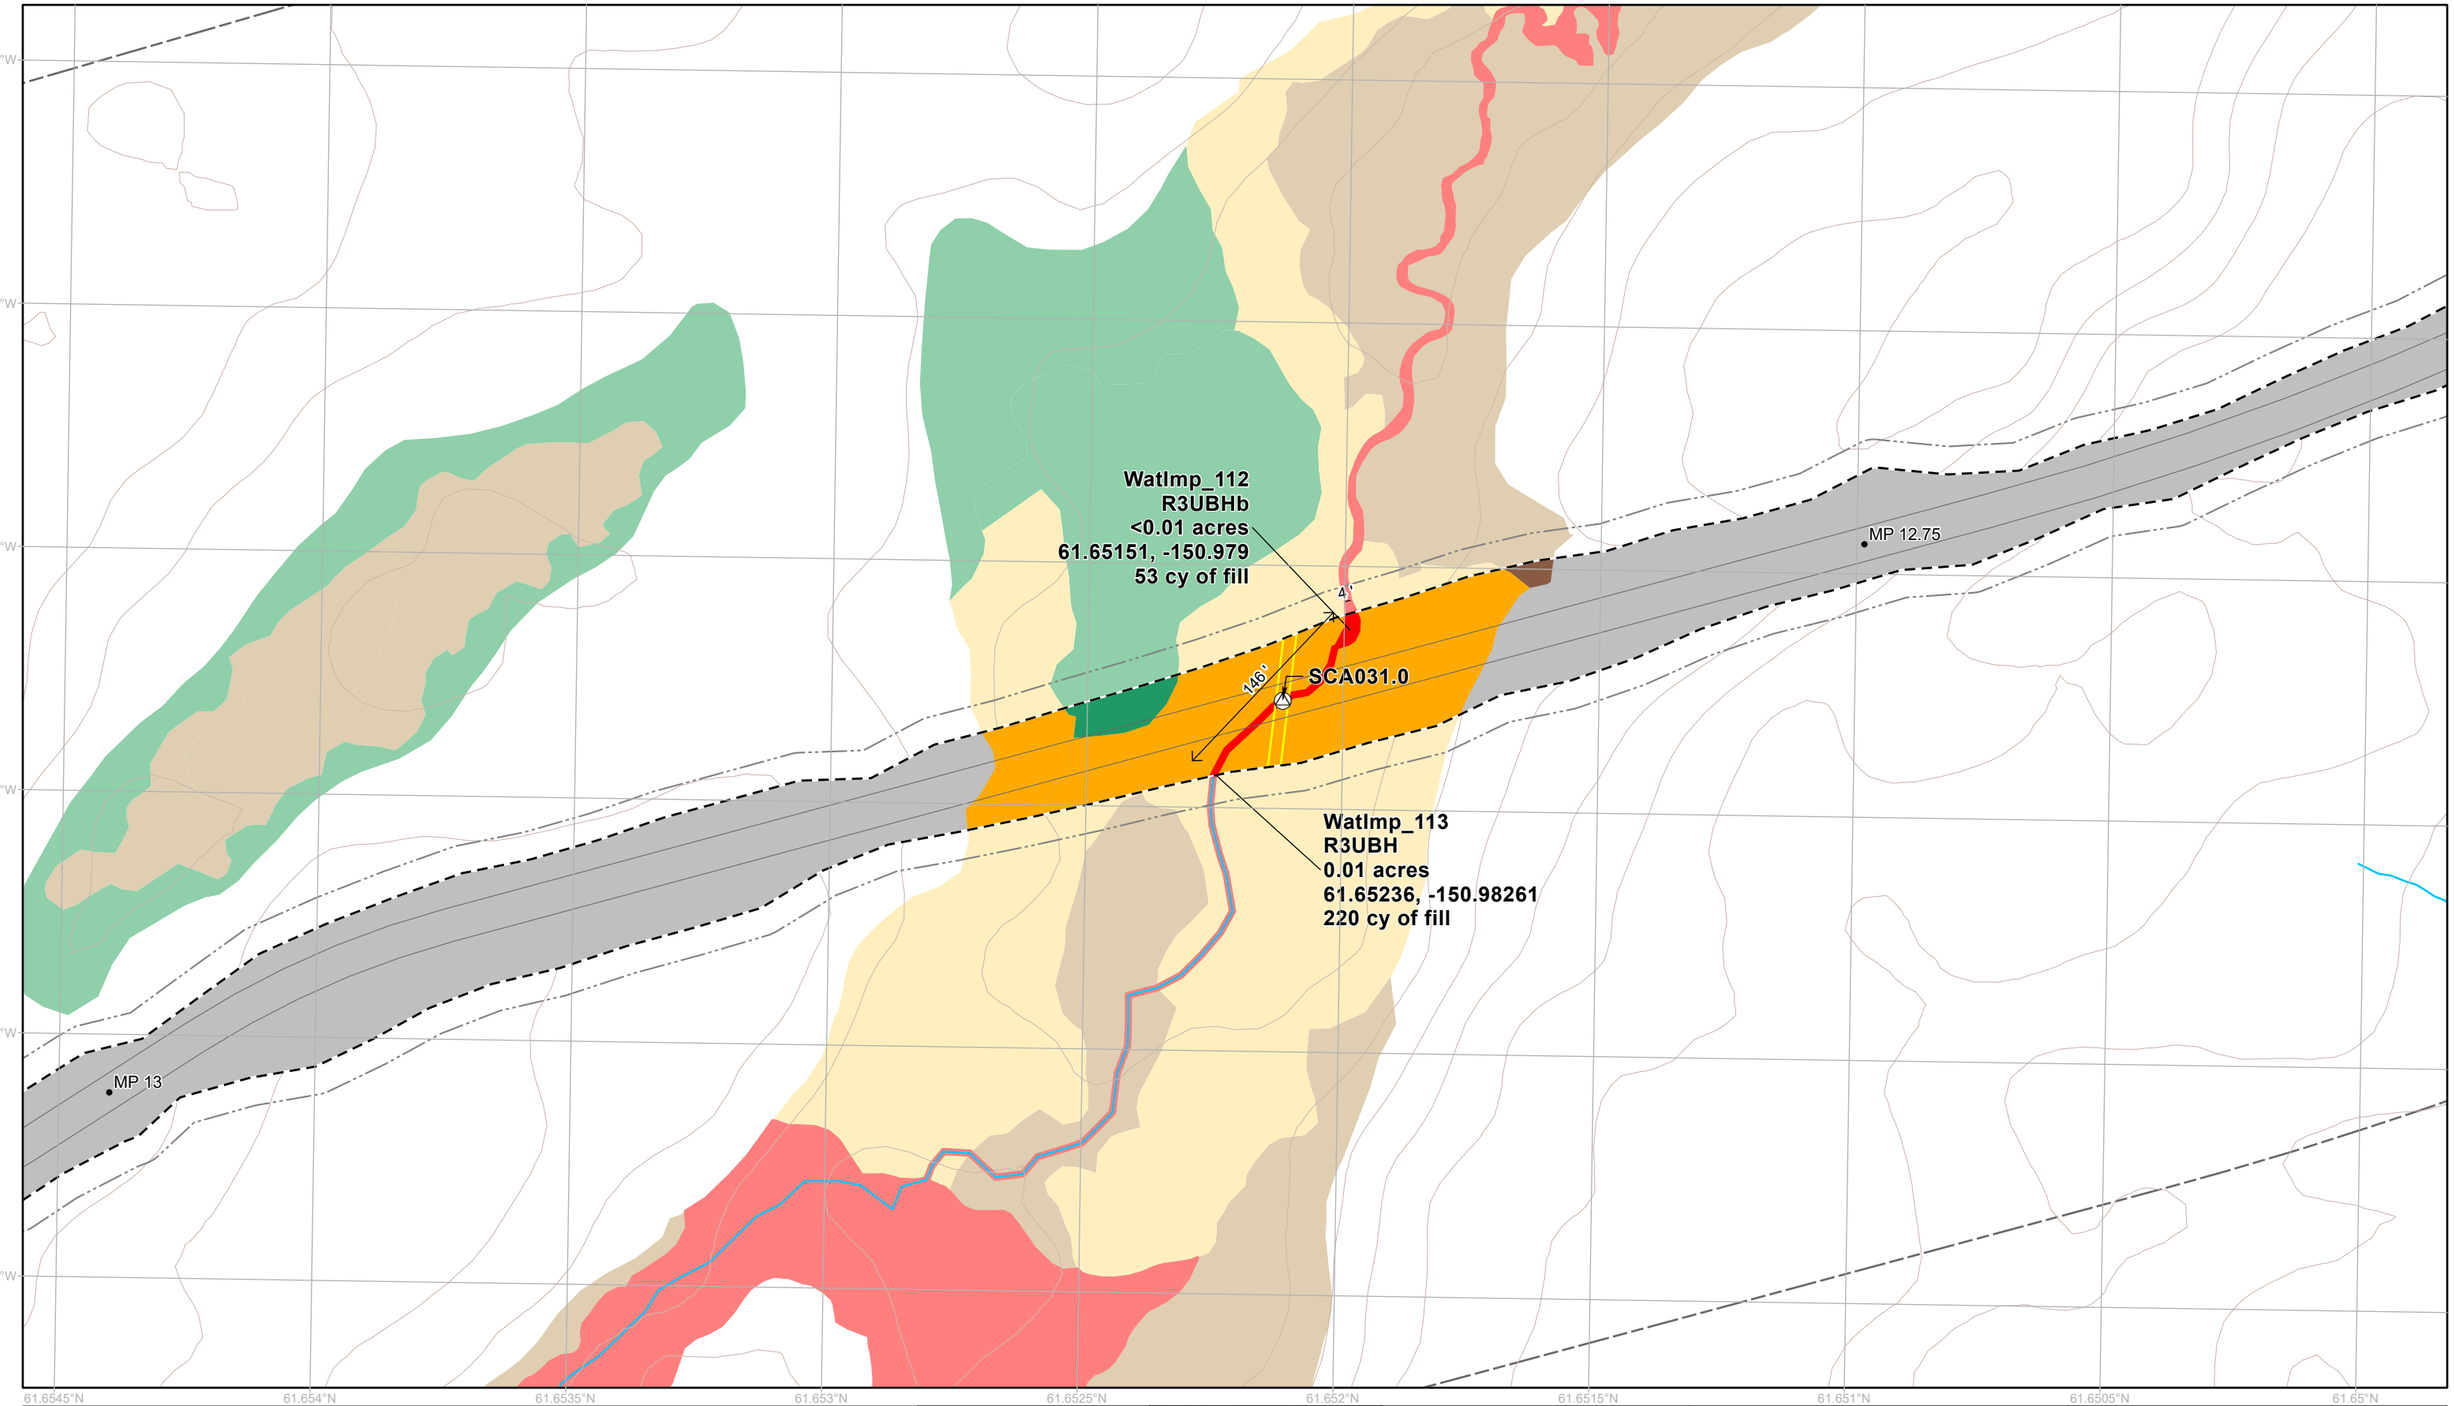

- Permanent Disturbance Limit
- Project Milepost
- Project Design Detail Feature
- Potential Vegetation Clearing Limit
- Fish Passage Culvert
- Culvert Boundary
- 10' Contour (existing)
- Wetland Mapping Limit
- Perennial Mapped Stream


Applicant Proposed Jurisdictional Wetland and Waters

- Jurisdictional Wetland and Water Impact
- Jurisdictional Wetland and Water

Applicant Proposed Non-Jurisdictional Wetland and Waters

- Emergent Wetland Impact
- Forested Wetland Impact
- Scrub Shrub Wetland Impact
- Emergent Wetland
- Forested Wetland

NOTES
1. Erosion and stormwater control measures and stabilization of disturbed areas will be implemented as necessary and in accordance with best practices
2. Unique wetland and water impact IDs correspond to values in ORM table
3. See Appendix C for additional information on culverts and culvert impacts

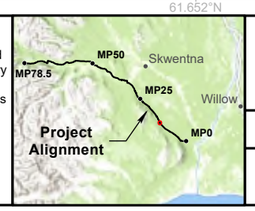

0 40 80 120 Feet

1:1,300

NAD 1983 State Plane Alaska Zone 4

WEST SUSITNA ACCESS

APPLICANT: **ALASKA INDUSTRIAL DEVELOPMENT AND EXPORT AUTHORITY**

LAT., LONG. OF PROJECT: **VARIES**

PROPOSED ACTIVITY: **ROAD CONSTRUCTION**


WATERWAY: **SUSITNA RIVER WATERSHED**

FILE NO. **POA-2022-00165**

DRAWING TITLE: **WOTUS IMPACTS DETAIL**

DATE: **FEBRUARY 2026**

FIGURE NO. **I-018**

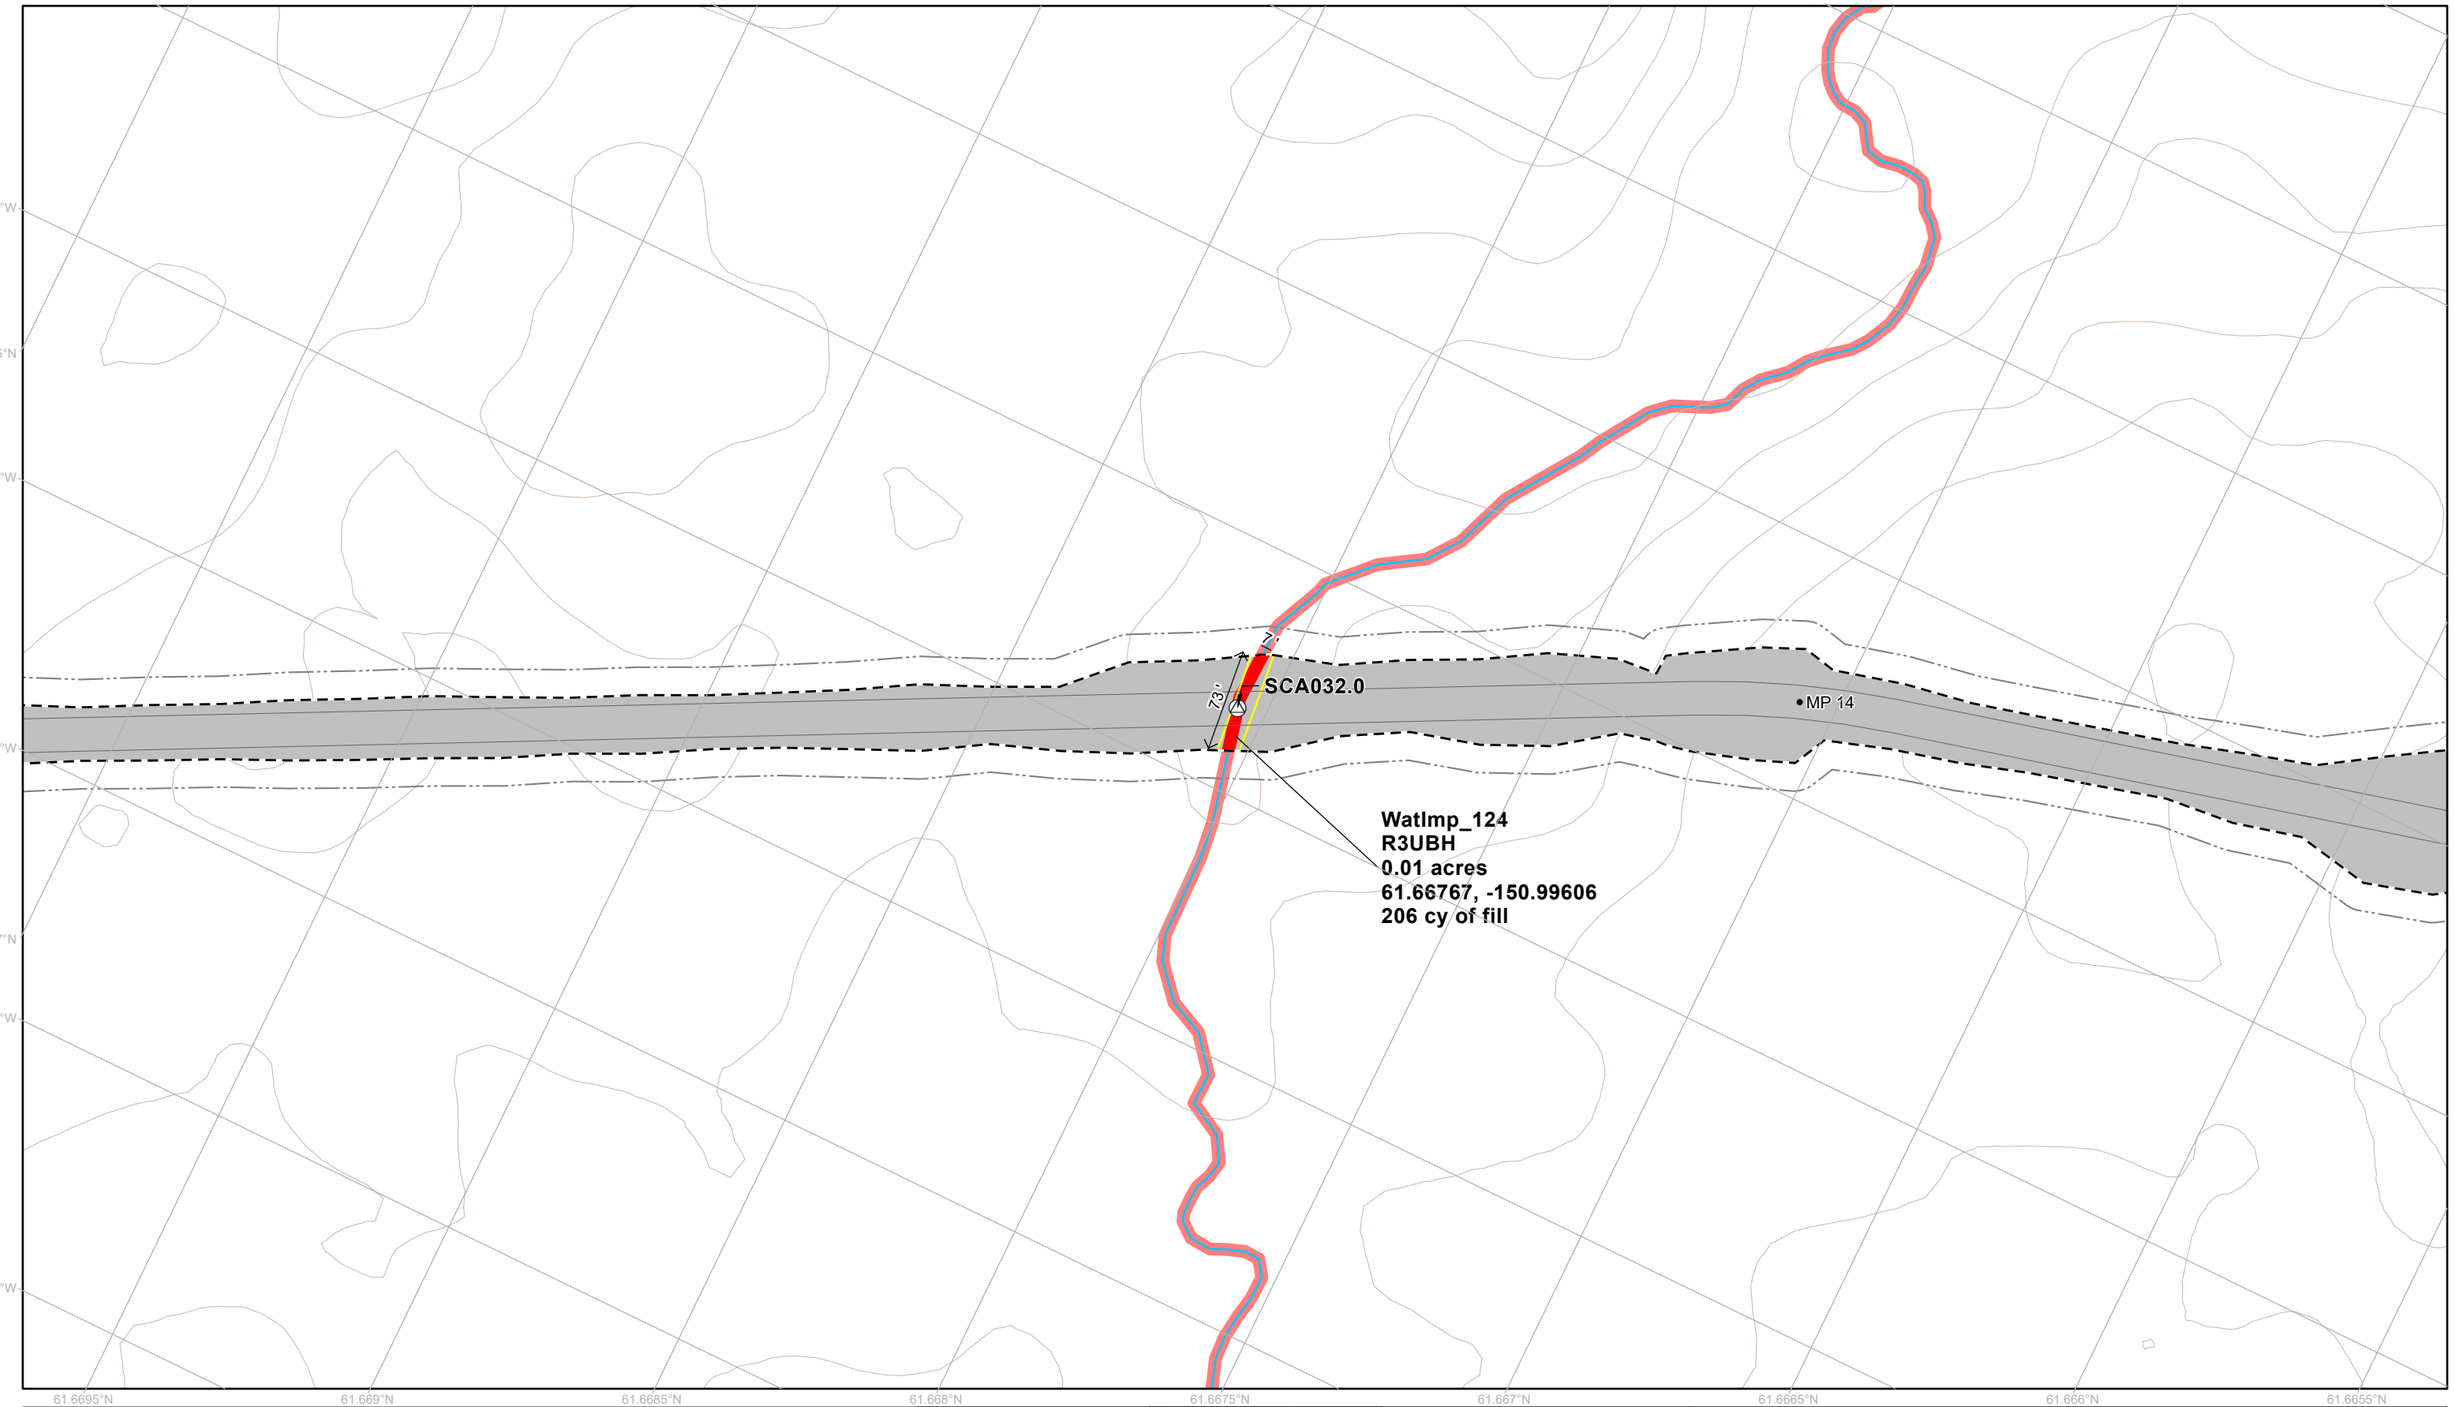


Permanent Disturbance Limit
Project Milepost
Project Design Detail Feature
Potential Vegetation Clearing Limit
Fish Passage Culvert
Culvert Boundary

10' Contour (existing)
Wetland Mapping Limit
Perennial Mapped Stream

Applicant Proposed Jurisdictional Wetland and Waters

Jurisdictional Wetland and Water Impact
Jurisdictional Wetland and Water

NOTES
1. Erosion and stormwater control measures and stabilization of disturbed areas will be implemented as necessary and in accordance with best practices
2. Unique wetland and water impact IDs correspond to values in ORM table
3. See Appendix C for additional information on culverts and culvert impacts

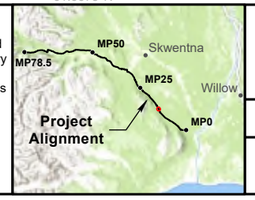

0 40 80 120 Feet

1:1,300

NAD 1983 State Plane Alaska Zone 4

WEST SUSITNA ACCESS

APPLICANT: **ALASKA INDUSTRIAL DEVELOPMENT AND EXPORT AUTHORITY**

LAT., LONG. OF PROJECT: **VARIES**

PROPOSED ACTIVITY: **ROAD CONSTRUCTION**

WATERWAY: **SUSITNA RIVER WATERSHED**

FILE NO. **POA-2022-00165**

DRAWING TITLE: **WOTUS IMPACTS DETAIL**

DATE: **FEBRUARY 2026**

FIGURE NO. **I-019**

151.003°W 151.002°W 151.001°W 151°W 150.999°W

61.676°N

151.004°W

151.005°W

151.006°W

151.007°W

151.008°W

61.675°N 61.6745°N 61.674°N 61.6735°N 61.673°N 61.6725°N 61.672°N 61.6715°N 61.671°N

8'

SCA033.0

50'

MP 14.5

WatImp_126
R3UBH
0.01 acres
61.67336, -151.00216
175 cy of fill

- Permanent Disturbance Limit
- Project Milepost
- Project Design Detail Feature
- Potential Vegetation Clearing Limit
- Fish Passage Culvert
- Culvert Boundary
- 10' Contour (existing)
- Wetland Mapping Limit
- Perennial Mapped Stream


Applicant Proposed Jurisdictional Wetland and Waters

- Jurisdictional Wetland and Water Impact
- Jurisdictional Wetland and Water

Applicant Proposed Non-Jurisdictional Wetland and Waters

- Emergent Wetland
- Scrub Shrub Wetland

NOTES
1. Erosion and stormwater control measures and stabilization of disturbed areas will be implemented as necessary and in accordance with best practices
2. Unique wetland and water impact IDs correspond to values in ORM table
3. See Appendix C for additional information on culverts and culvert impacts

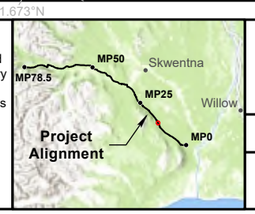

0 40 80 120 Feet

1:1,300

NAD 1983 State Plane Alaska Zone 4

WEST SUSITNA ACCESS

APPLICANT: **ALASKA INDUSTRIAL DEVELOPMENT AND EXPORT AUTHORITY**

LAT., LONG. OF PROJECT: **VARIES**

PROPOSED ACTIVITY: **ROAD CONSTRUCTION**


WATERWAY: **SUSITNA RIVER WATERSHED**

FILE NO. **POA-2022-00165**

DRAWING TITLE: **WOTUS IMPACTS DETAIL**

DATE: **FEBRUARY 2026**

FIGURE NO. **I-020**

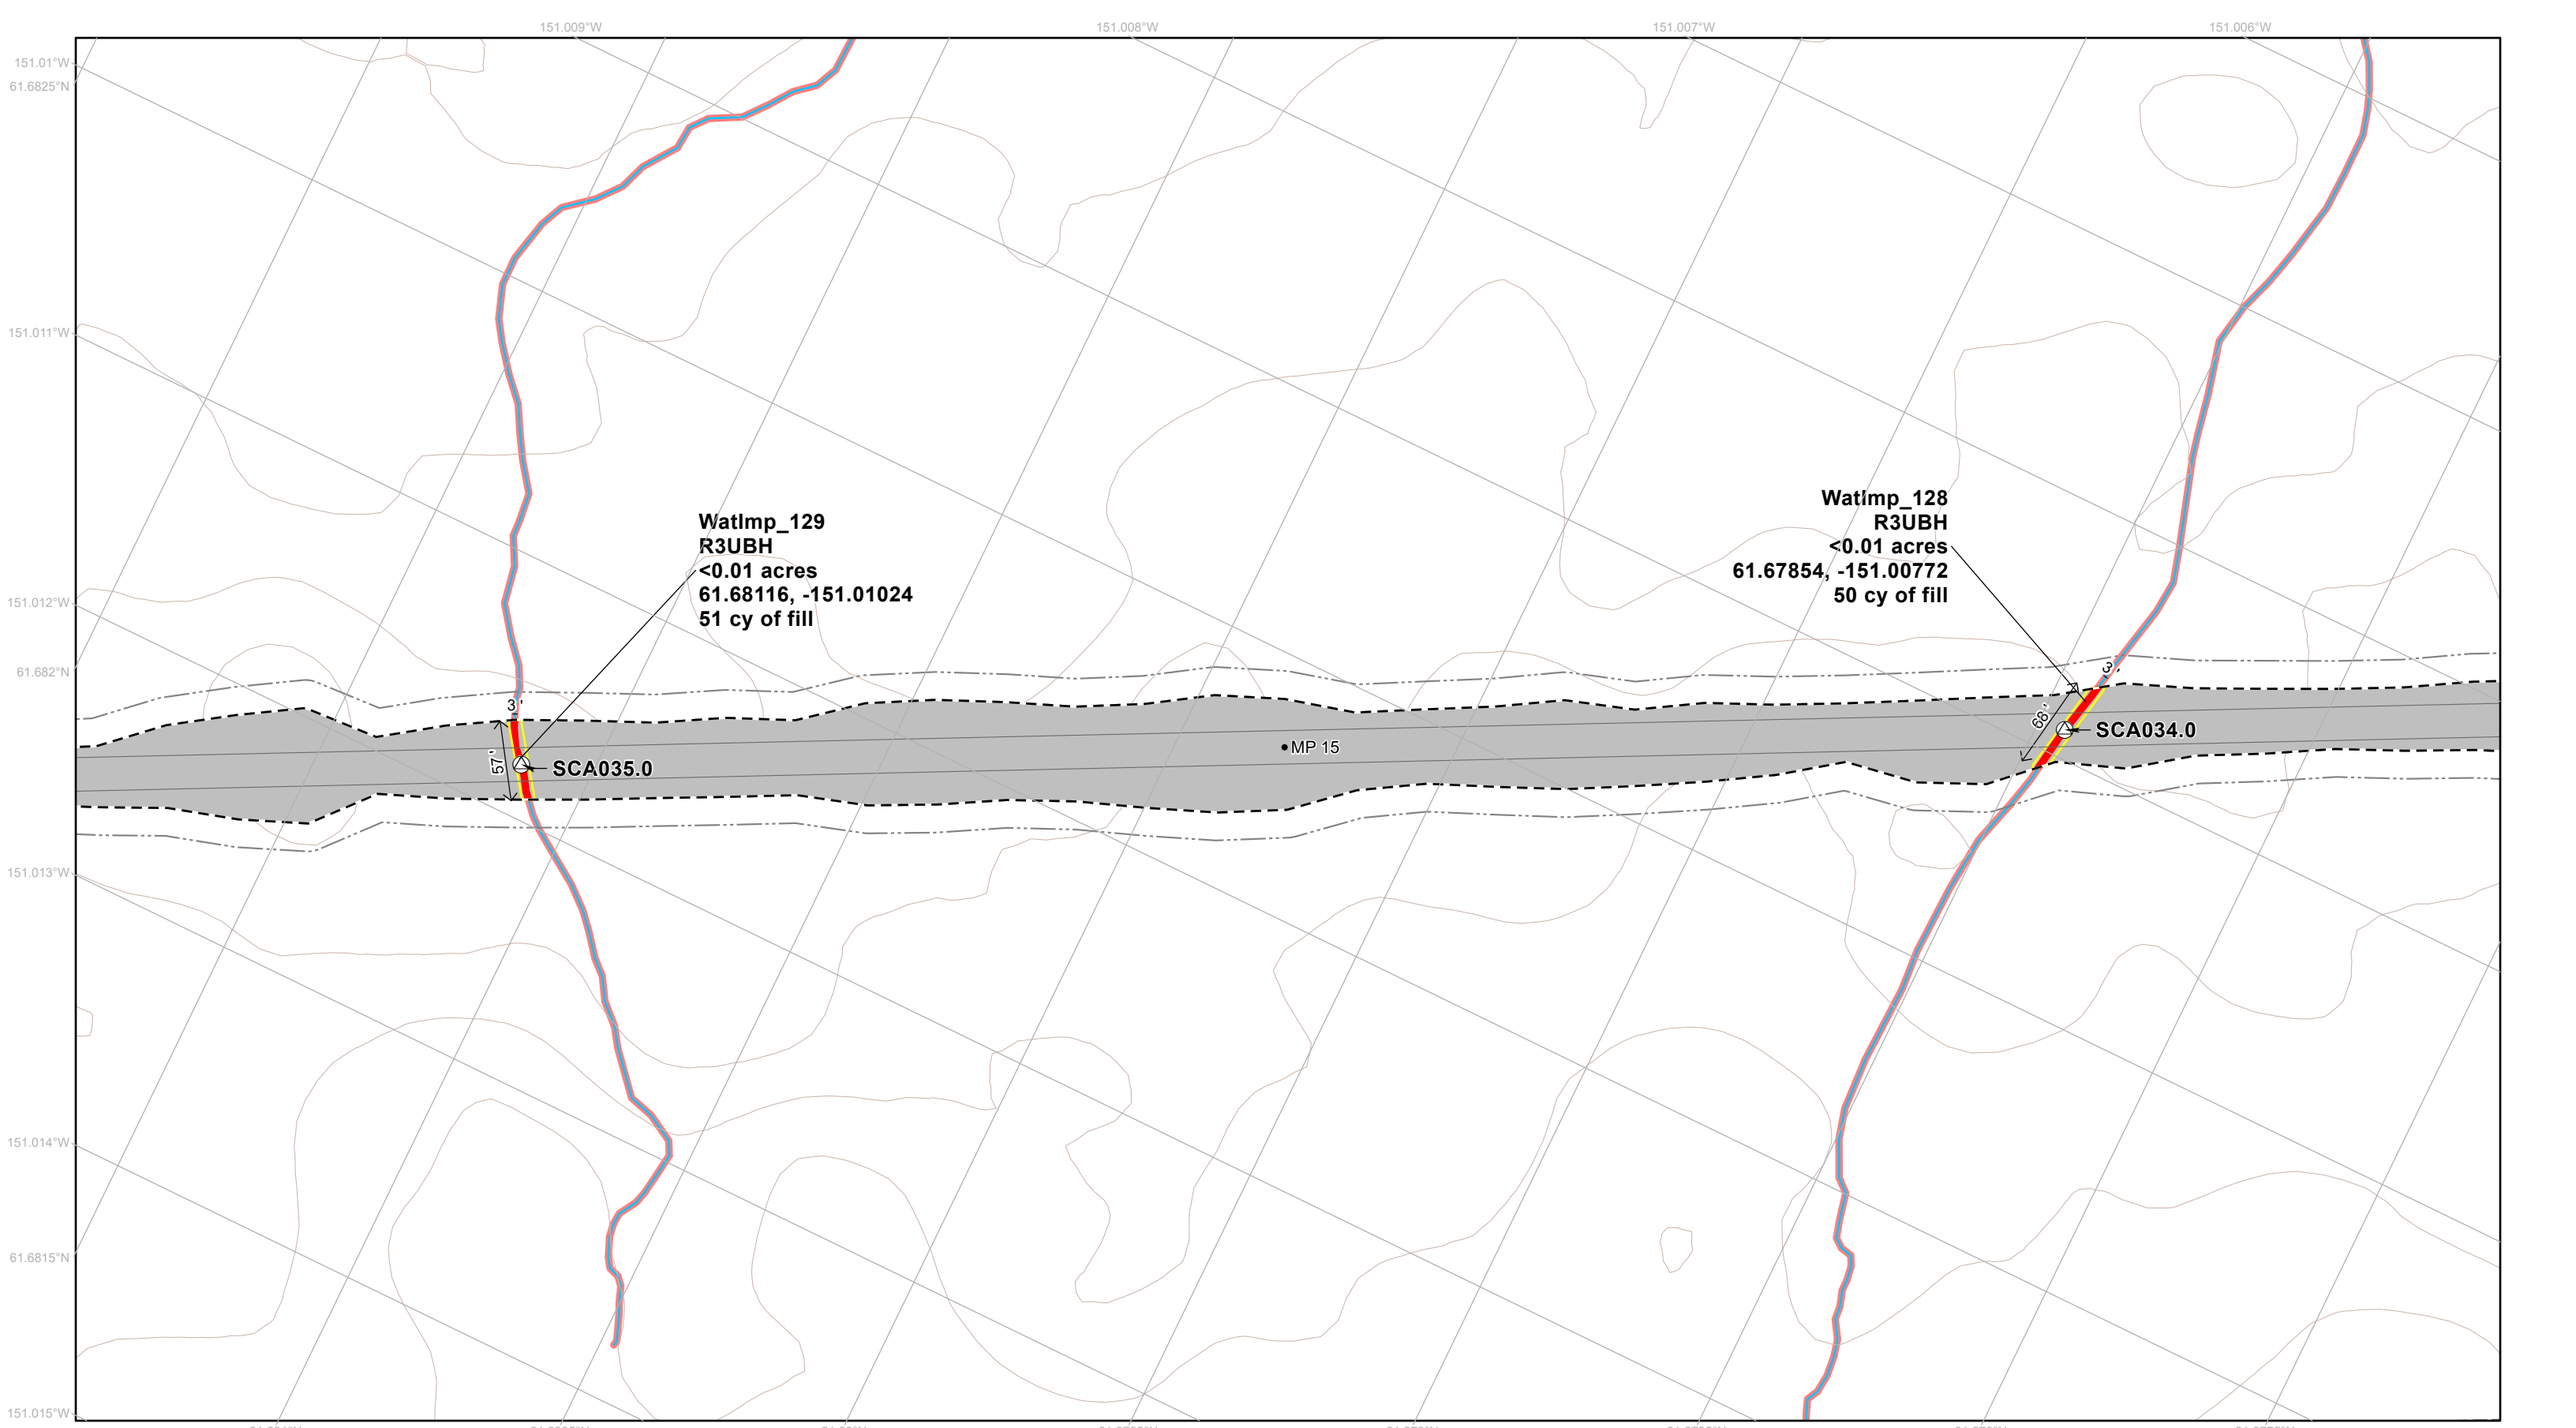


Permanent Disturbance Limit
Project Milepost
Project Design Detail Feature
Potential Vegetation Clearing Limit
Fish Passage Culvert
Culvert Boundary
10' Contour (existing)
Wetland Mapping Limit
Perennial Mapped Stream

Applicant Proposed Jurisdictional Wetland and Waters

Jurisdictional Wetland and Water Impact
Jurisdictional Wetland and Water

NOTES
1. Erosion and stormwater control measures and stabilization of disturbed areas will be implemented as necessary and in accordance with best practices
2. Unique wetland and water impact IDs correspond to values in ORM table
3. See Appendix C for additional information on culverts and culvert impacts

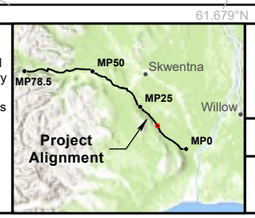

0 40 80 120 Feet

1:1,300

NAD 1983 State Plane Alaska Zone 4

WEST SUSITNA ACCESS


APPLICANT: **ALASKA INDUSTRIAL DEVELOPMENT AND EXPORT AUTHORITY**

LAT., LONG. OF PROJECT:	PROPOSED ACTIVITY:
VARIES	**ROAD CONSTRUCTION**
WATERWAY: **SUSITNA RIVER WATERSHED**	FILE NO. **POA-2022-00165**

DRAWING TITLE: **WOTUS IMPACTS DETAIL**

DATE: **FEBRUARY 2026**

FIGURE NO. **I-021**

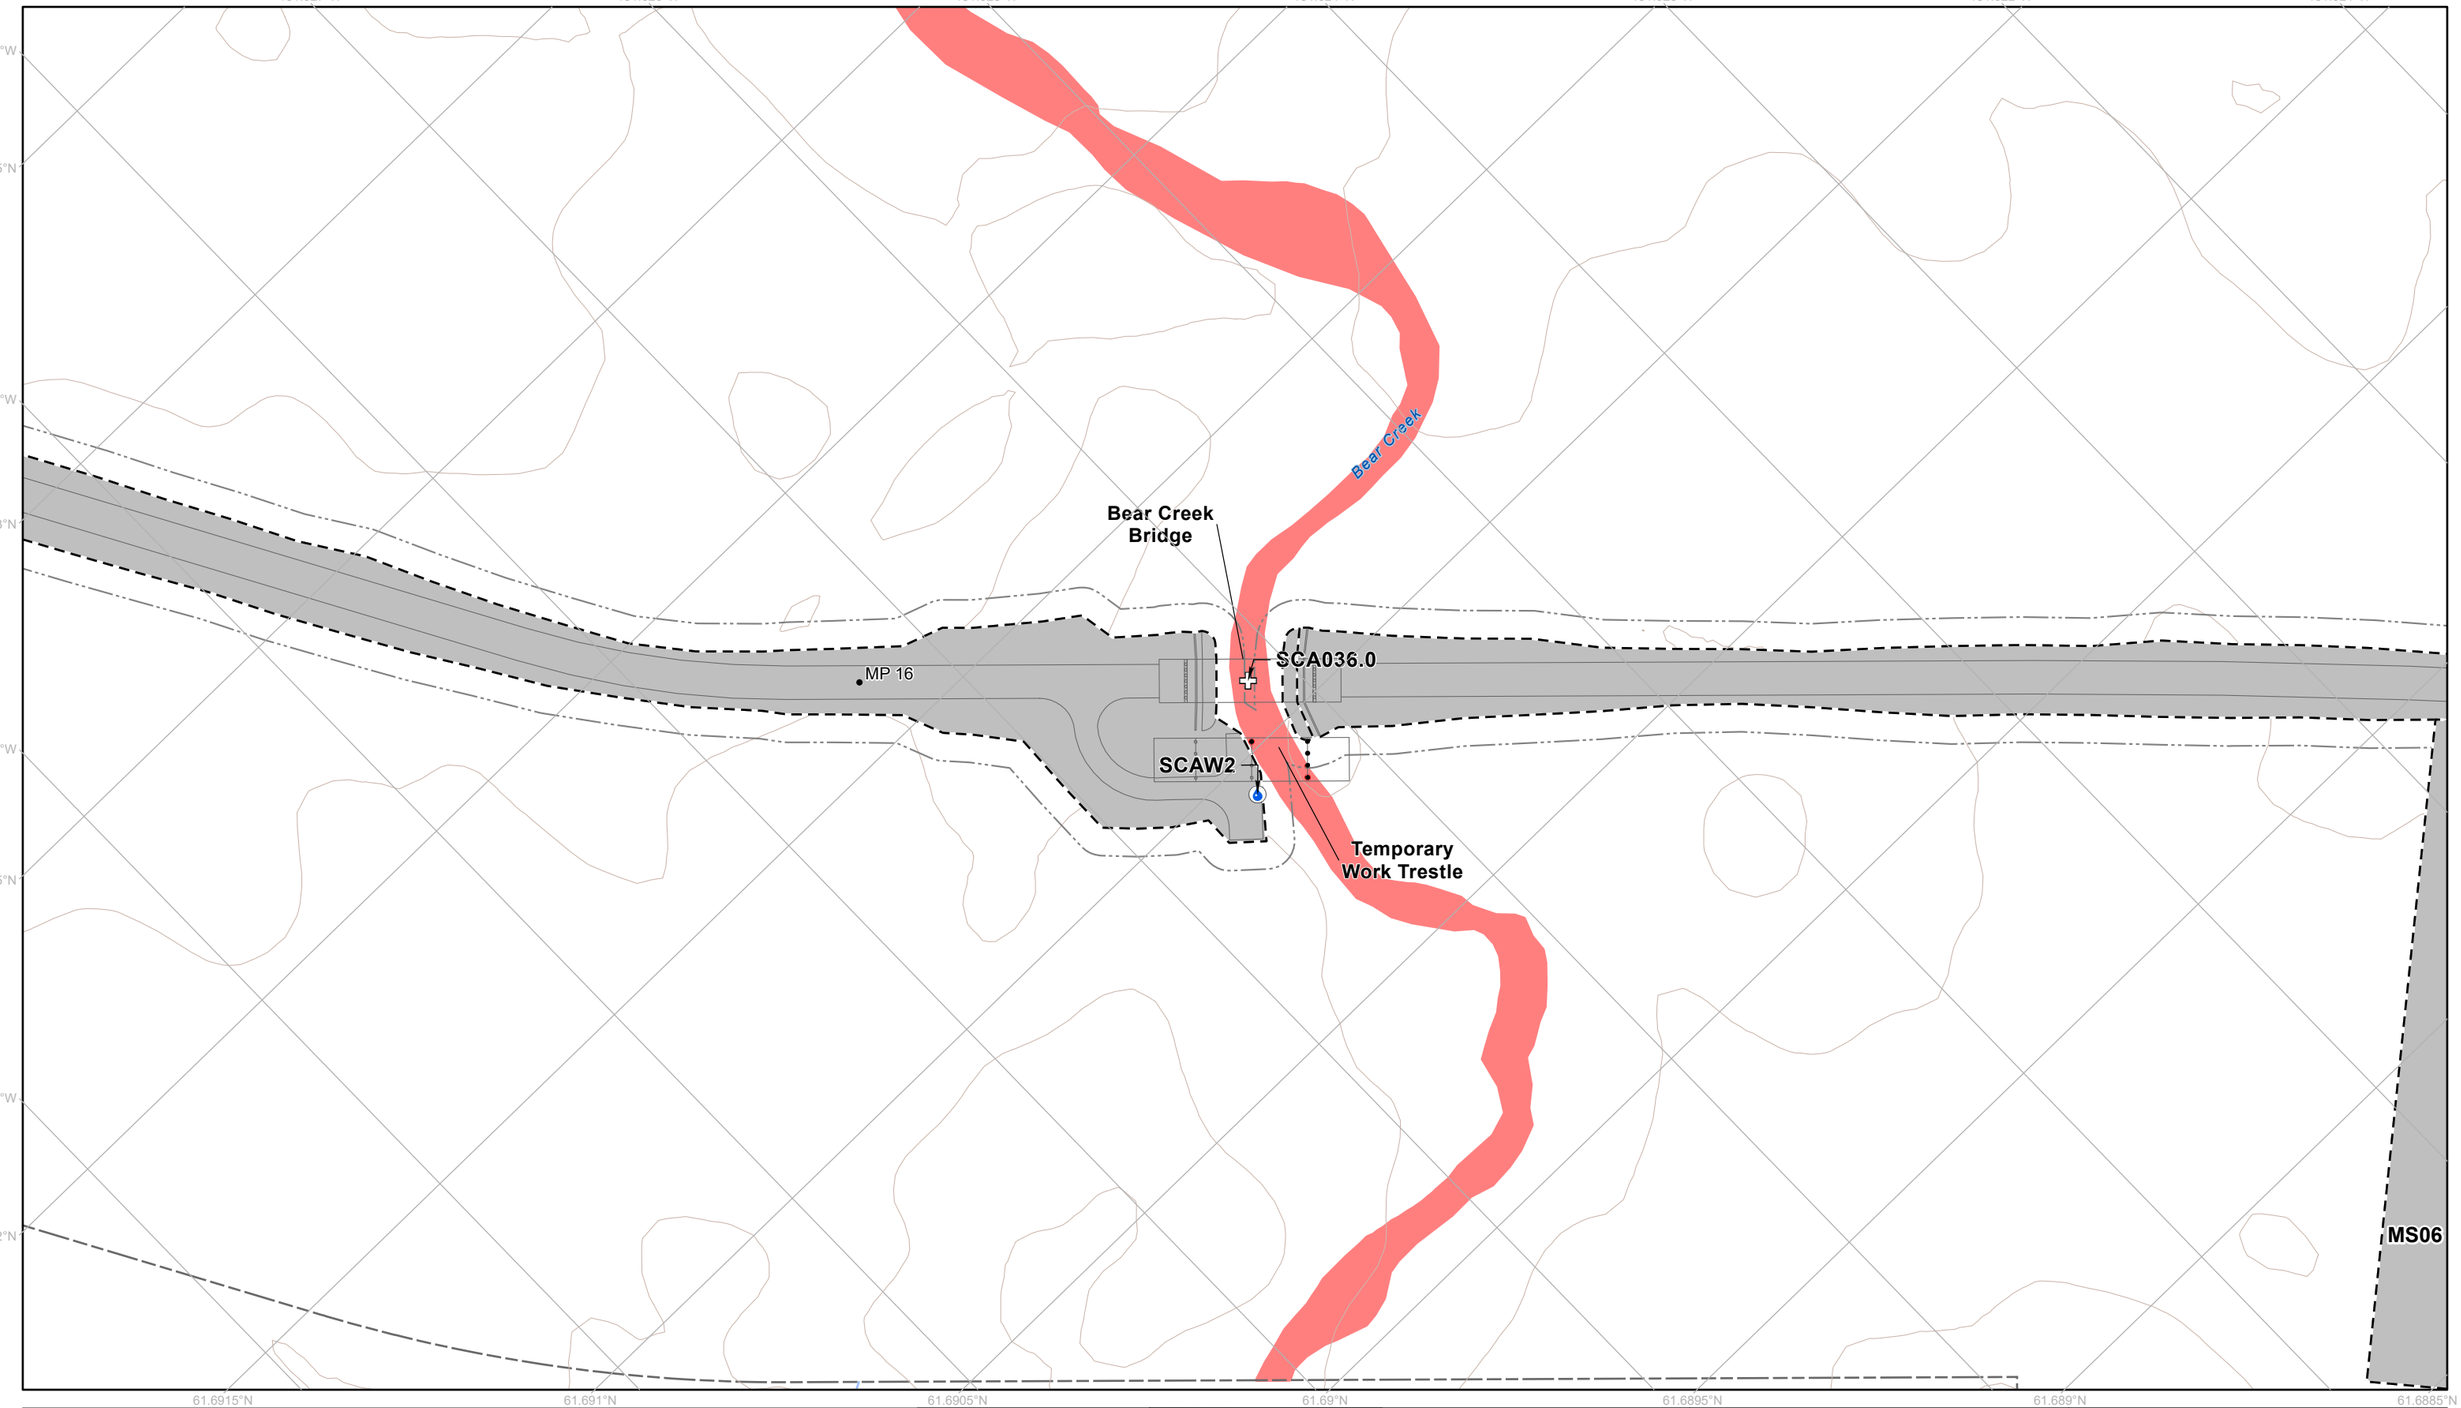


- Permanent Disturbance Limit
- Temporary Disturbance Limit
- Project Milepost
- Project Design Detail Feature
- Potential Vegetation Clearing Limit
- Bridge
- Water Extraction Site
- 10' Contour (existing)
- USGS Stream (outside mapping limits)
- Wetland Mapping Limit

Applicant Proposed Jurisdictional Wetland and Waters

- Jurisdictional Wetland and Water Impact
- Jurisdictional Wetland and Water

NOTES
1. Erosion and stormwater control measures and stabilization of disturbed areas will be implemented as necessary and in accordance with best practices
2. Unique wetland and water impact IDs correspond to values in ORM table
3. See Appendix C for additional information on culverts and culvert impacts

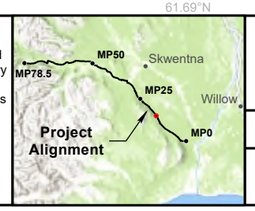

0 40 80 120 Feet

1:1,300

NAD 1983 State Plane Alaska Zone 4

WEST SUSITNA ACCESS

APPLICANT: **ALASKA INDUSTRIAL DEVELOPMENT AND EXPORT AUTHORITY**

LAT., LONG. OF PROJECT: **VARIES**

PROPOSED ACTIVITY: **ROAD CONSTRUCTION**


WATERWAY: **SUSITNA RIVER WATERSHED**

FILE NO. **POA-2022-00165**

DRAWING TITLE: **WOTUS IMPACTS DETAIL**


DATE: **FEBRUARY 2026**

FIGURE NO. **I-022**

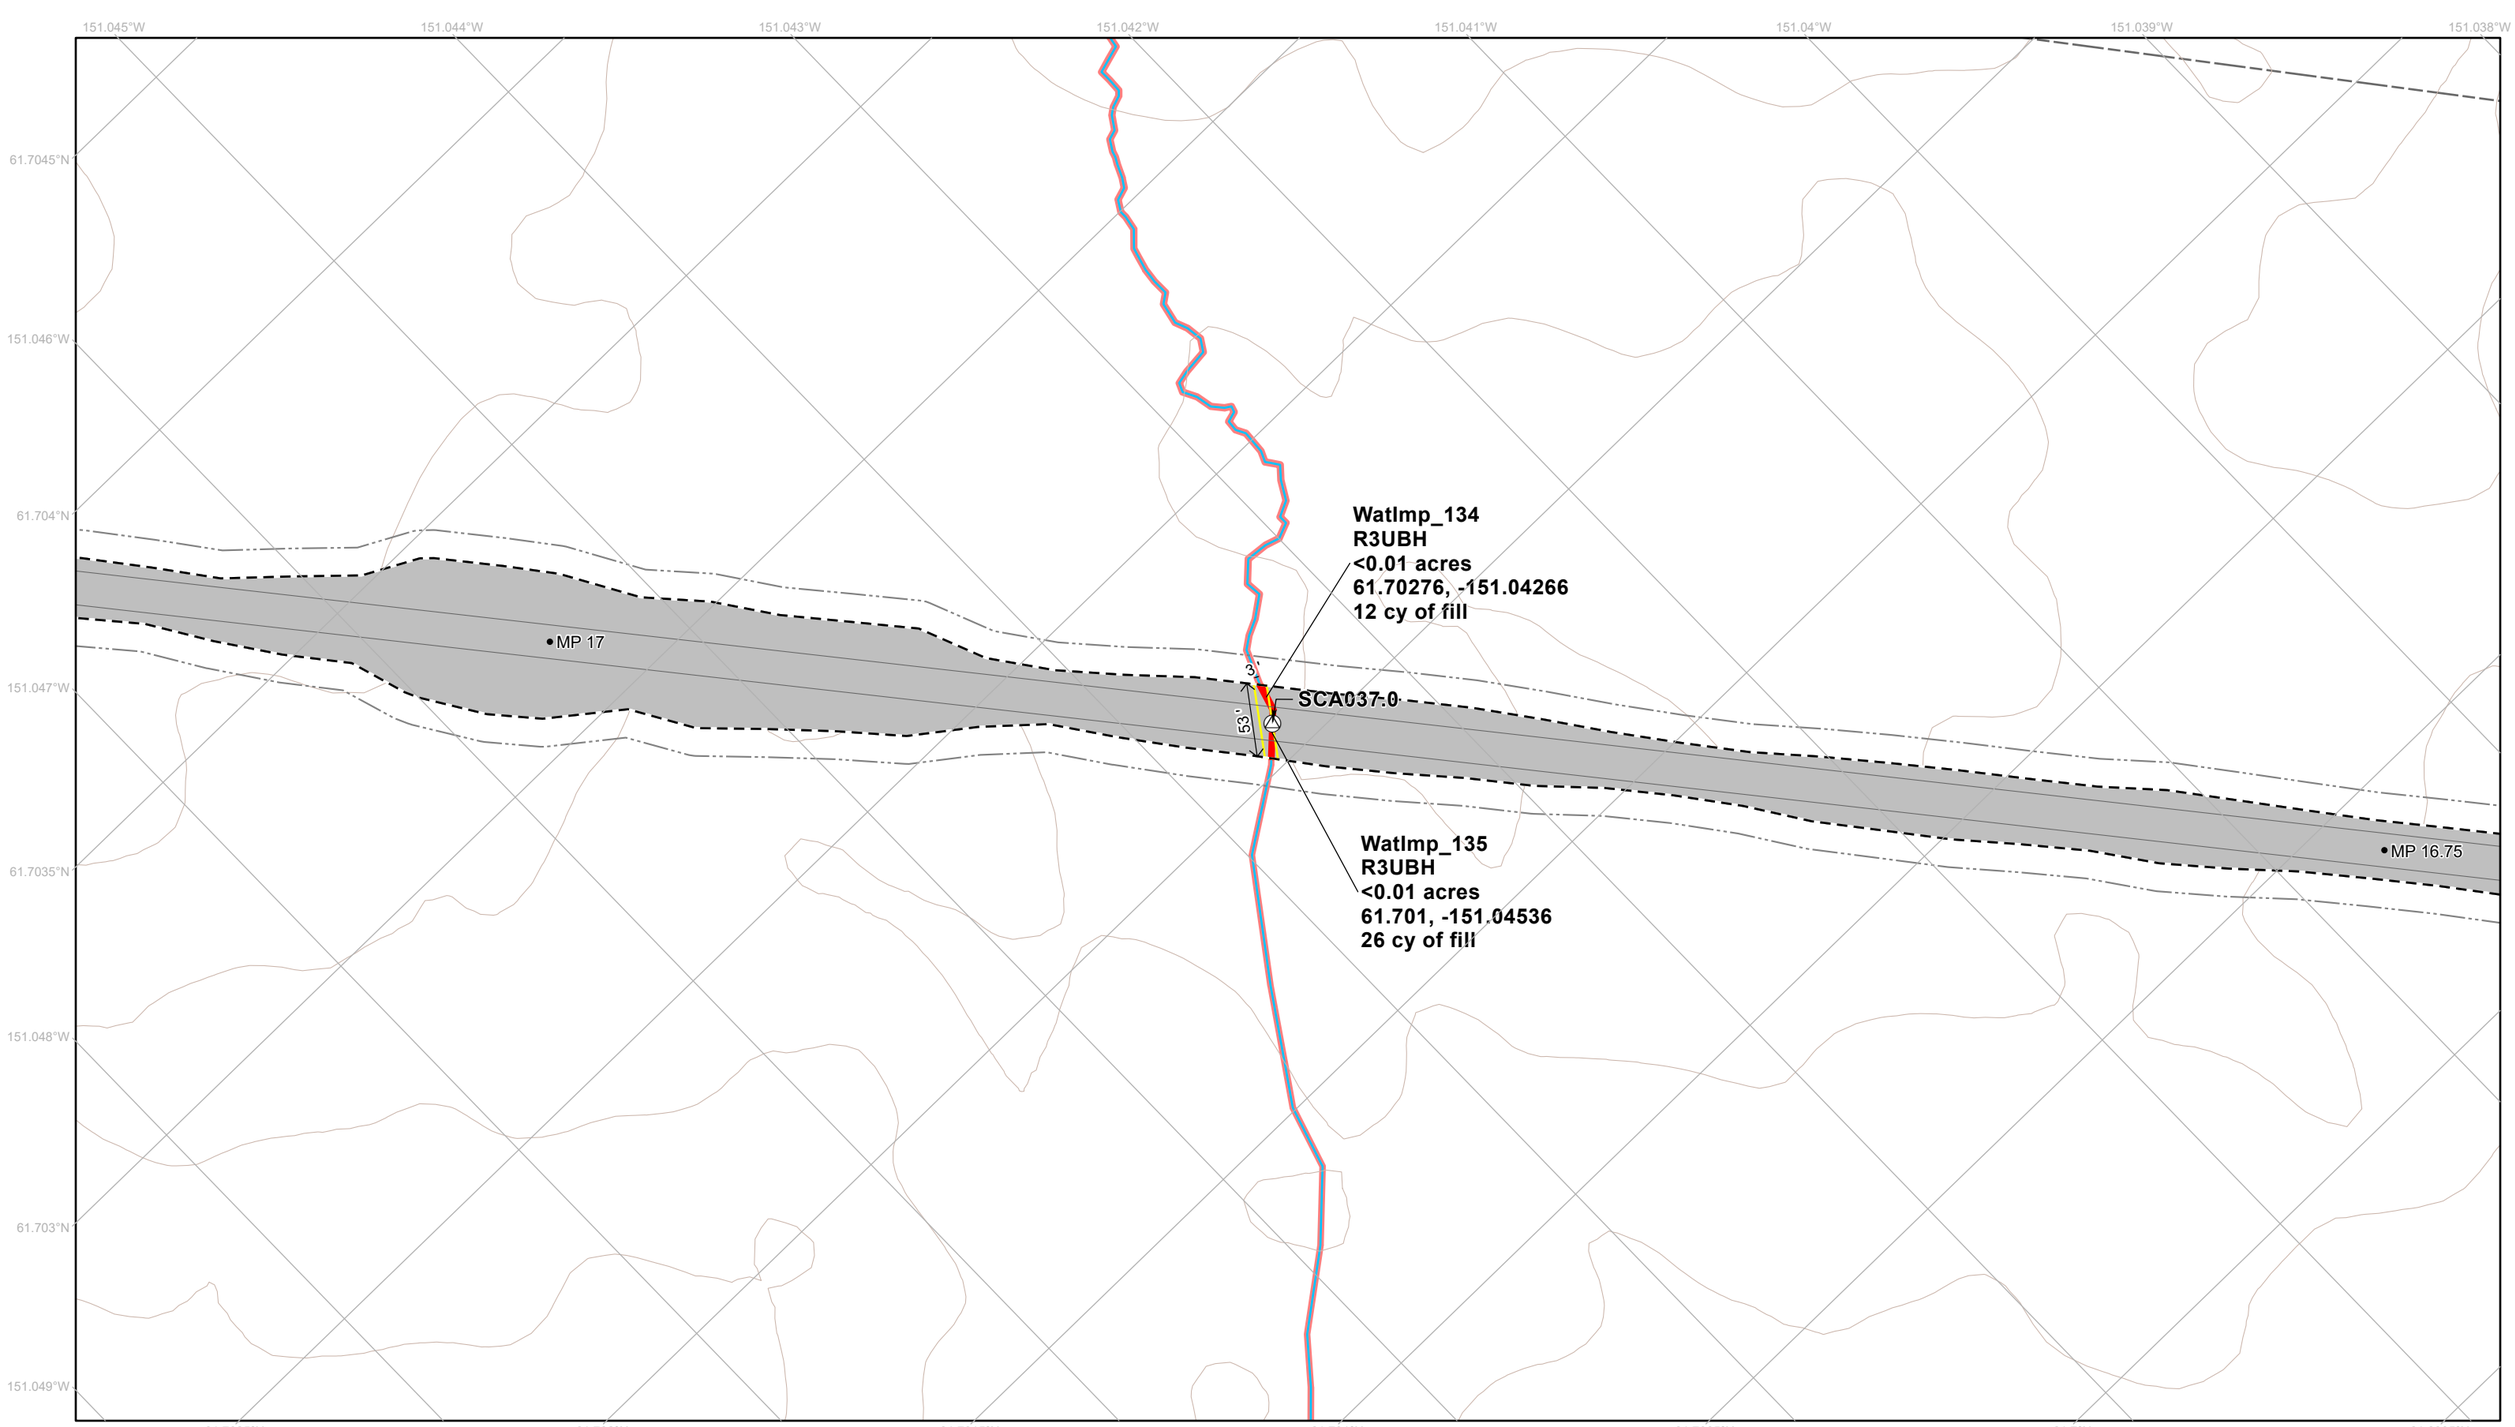

Permanent Disturbance Limit
Project Milepost
Project Design Detail Feature
Potential Vegetation Clearing Limit
Fish Passage Culvert
Culvert Boundary
10' Contour (existing)
Wetland Mapping Limit
Perennial Mapped Stream
Applicant Proposed Jurisdictional Wetland and Waters
Jurisdictional Wetland and Water Impact
Jurisdictional Wetland and Water

NOTES
1. Erosion and stormwater control measures and stabilization of disturbed areas will be implemented as necessary and in accordance with best practices
2. Unique wetland and water impact IDs correspond to values in ORM table
3. See Appendix C for additional information on culverts and culvert impacts

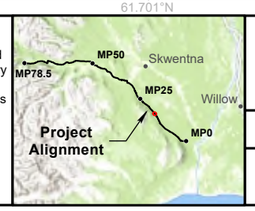

0 40 80 120 Feet

1:1,300

NAD 1983 State Plane Alaska Zone 4

WEST SUSITNA ACCESS

APPLICANT: **ALASKA INDUSTRIAL DEVELOPMENT AND EXPORT AUTHORITY**

LAT., LONG. OF PROJECT: **VARIES**

PROPOSED ACTIVITY: **ROAD CONSTRUCTION**

WATERWAY: **SUSITNA RIVER WATERSHED**

FILE NO. **POA-2022-00165**

DRAWING TITLE: **WOTUS IMPACTS DETAIL**

DATE: **FEBRUARY 2026**

FIGURE NO. **I-023**