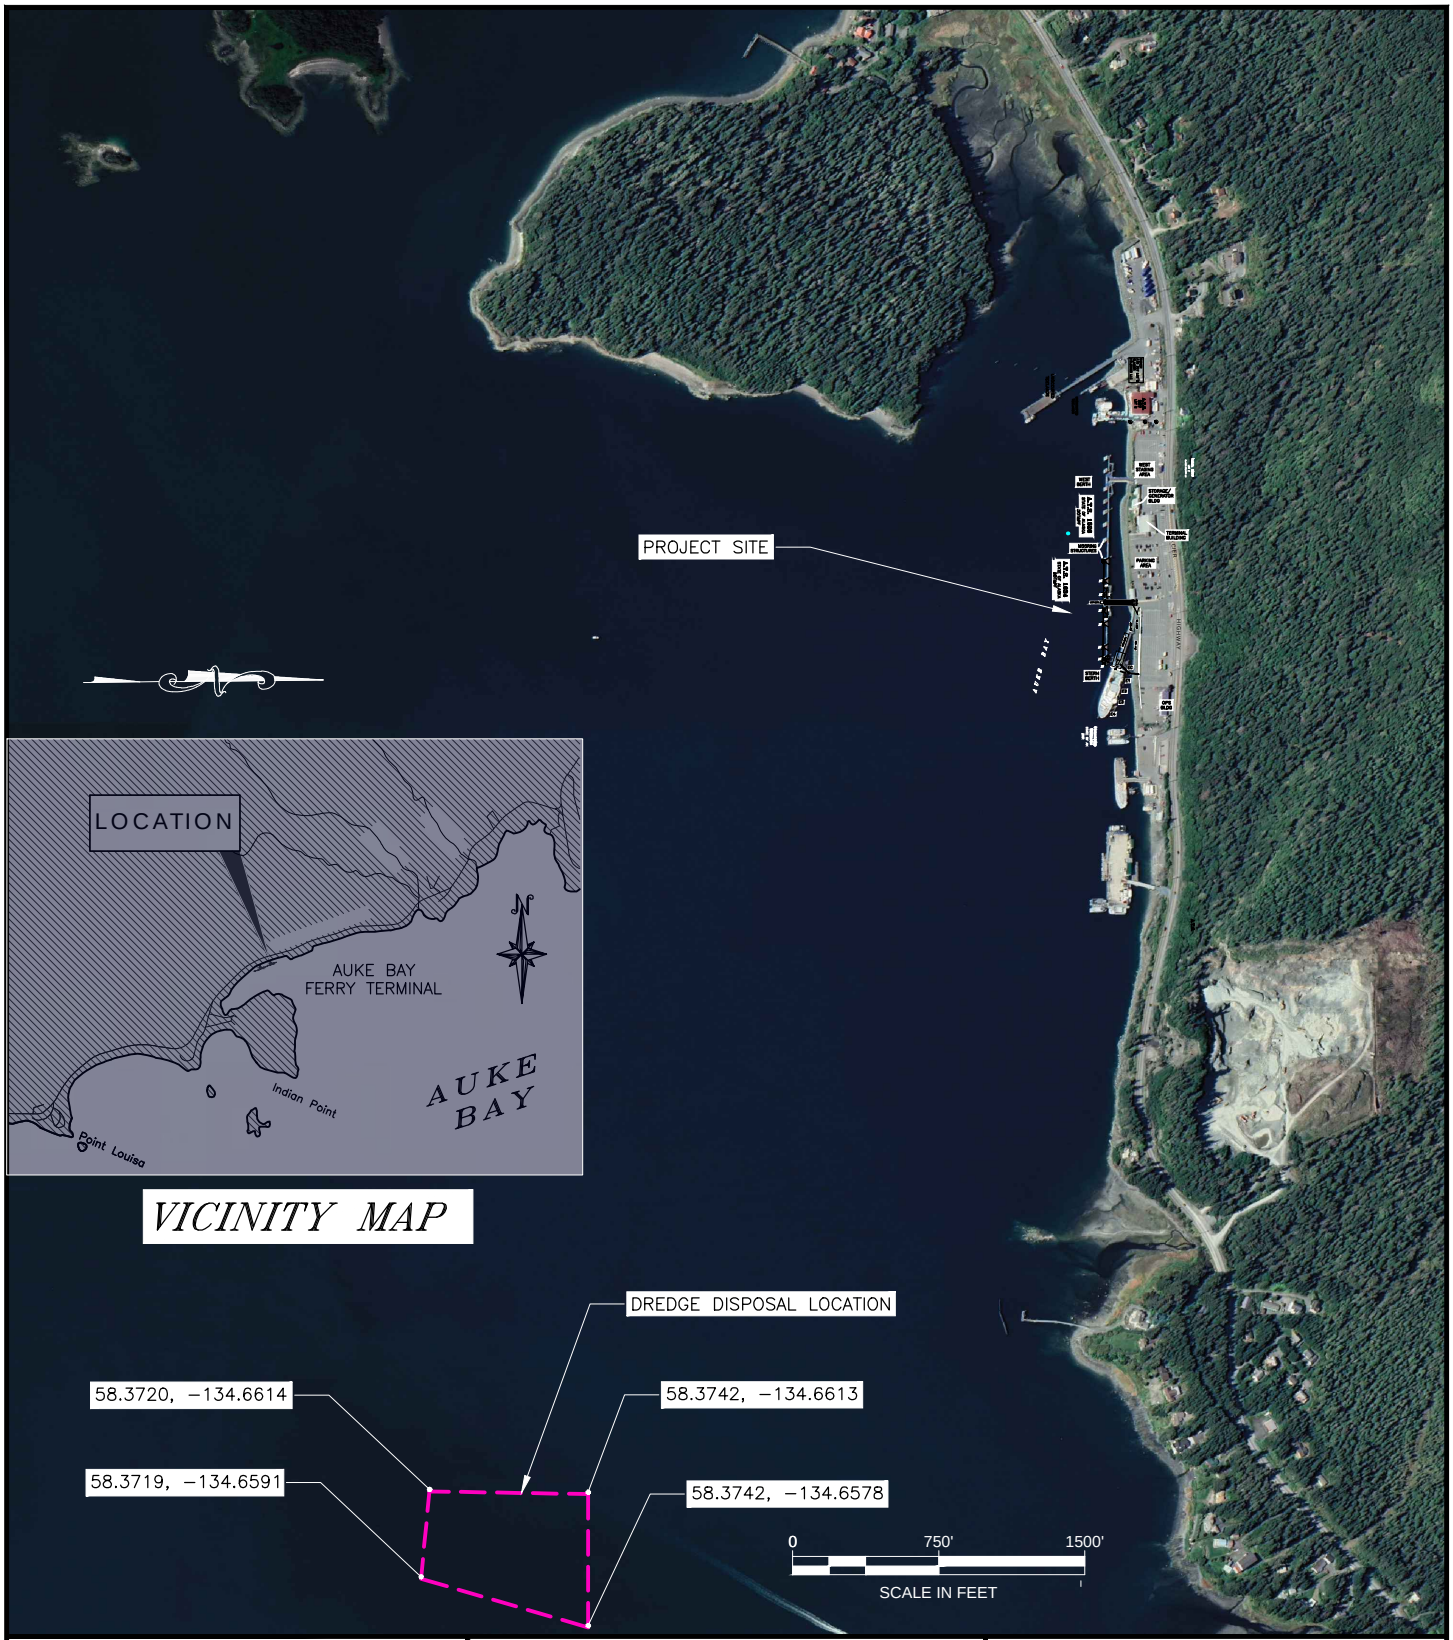


PROJECT PURPOSE:
FERRY TERMINAL IMPROVEMENTS

ADJACENT PROPERTY OWNER(S):
STATE OF ALASKA DNR
CBJ DOCKS & HARBORS – GITKOF LEASE
AK GLACIER SEAFOODS
CITY & BOROUGH OF JUNEAU

PROPOSED DREDGE DISPOSAL LOCATION

APPLICATION BY:
STATE OF ALASKA
DEPT. OF TRANSPORTATION & PUBLIC FACILITIES
SOUTHCOAST REGION

AUKE BAY EAST BERTH -
FERRY TERMINAL IMPROVEMENTS - STAGE 1
PROJECT NO. SAMHS00419

AT: AUKE BAY – JUNEAU, ALASKA
LOCATED IN: S21 T40S R65E CRM
LAT. 58° 22' 53.4" N
LONG. 134° 41' 6.5" W

DATE: JULY 2025 SHEET 1 OF 1

N:\22XXX\222076 AMHS AUKE BAY FERRY TERMINAL\B. PERMITS\DREDGING\DRAWINGS\PLANS AKDOT APE _7-30-25.DWG