
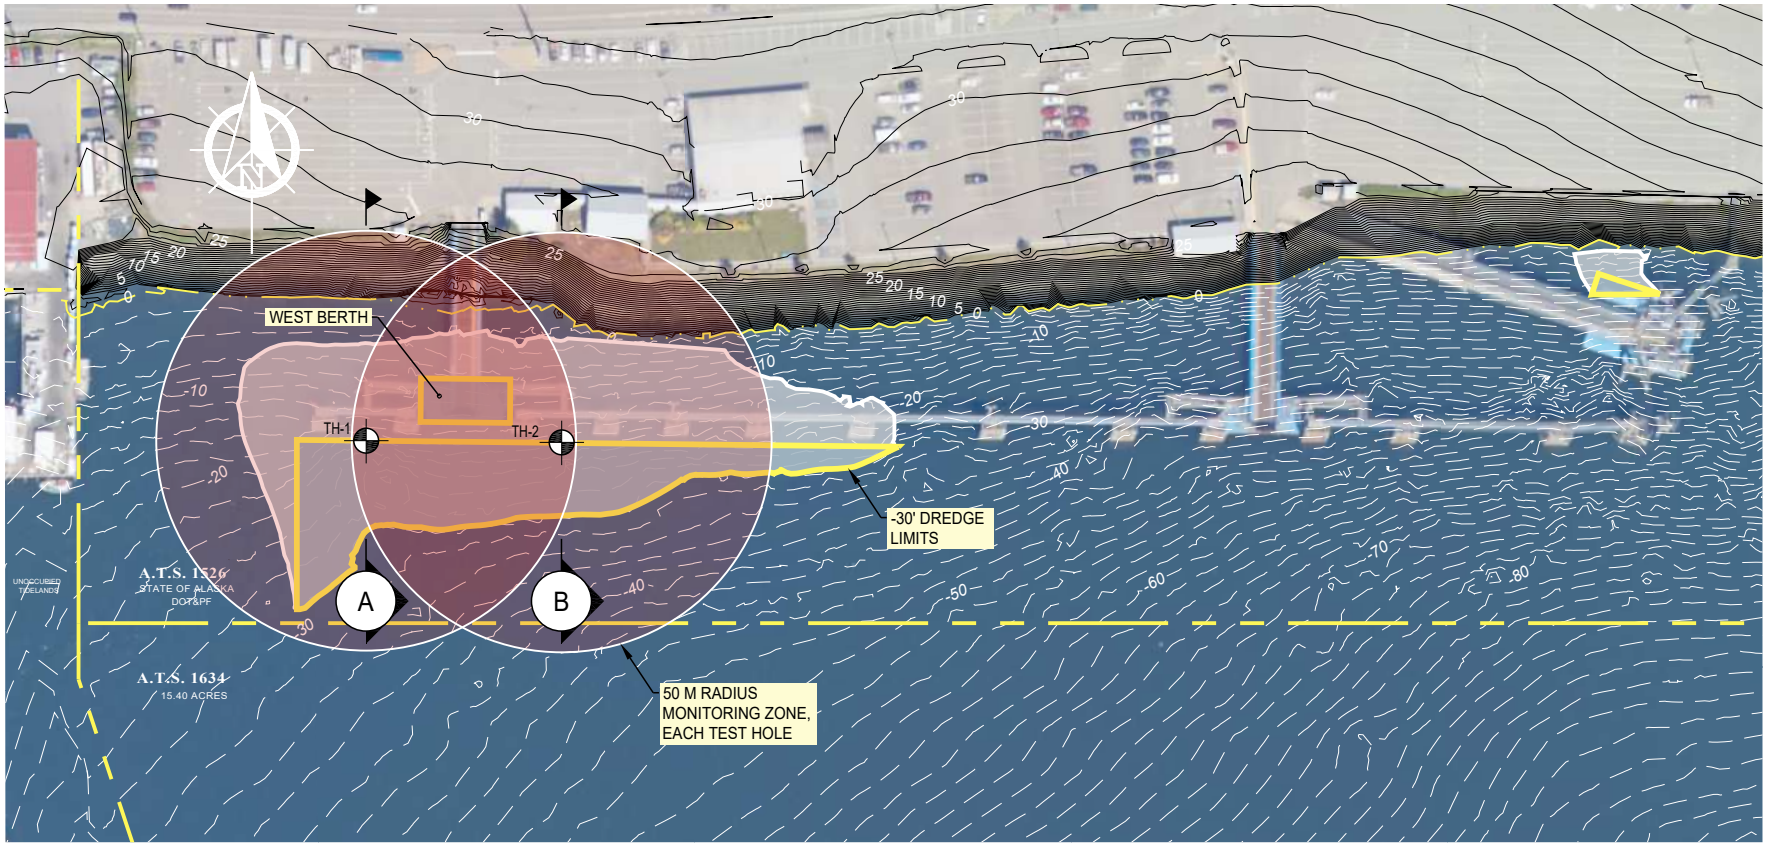


SITE PLAN

SCALE IN FEET


0 150 300 FT.

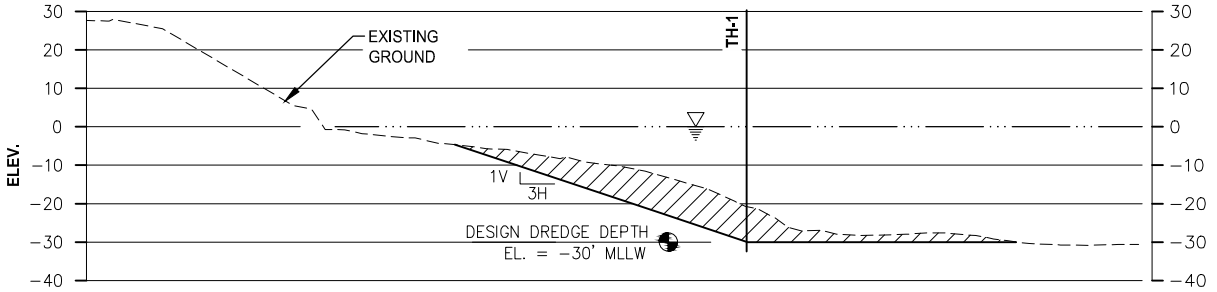

A **SITE SECTION**

SCALE IN FEET

0 50 100 FT.

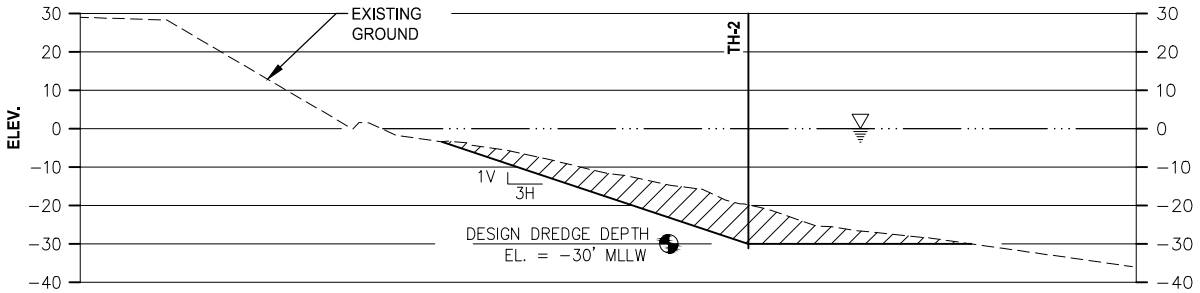

B **SITE SECTION**

SCALE IN FEET

0 50 100 FT.