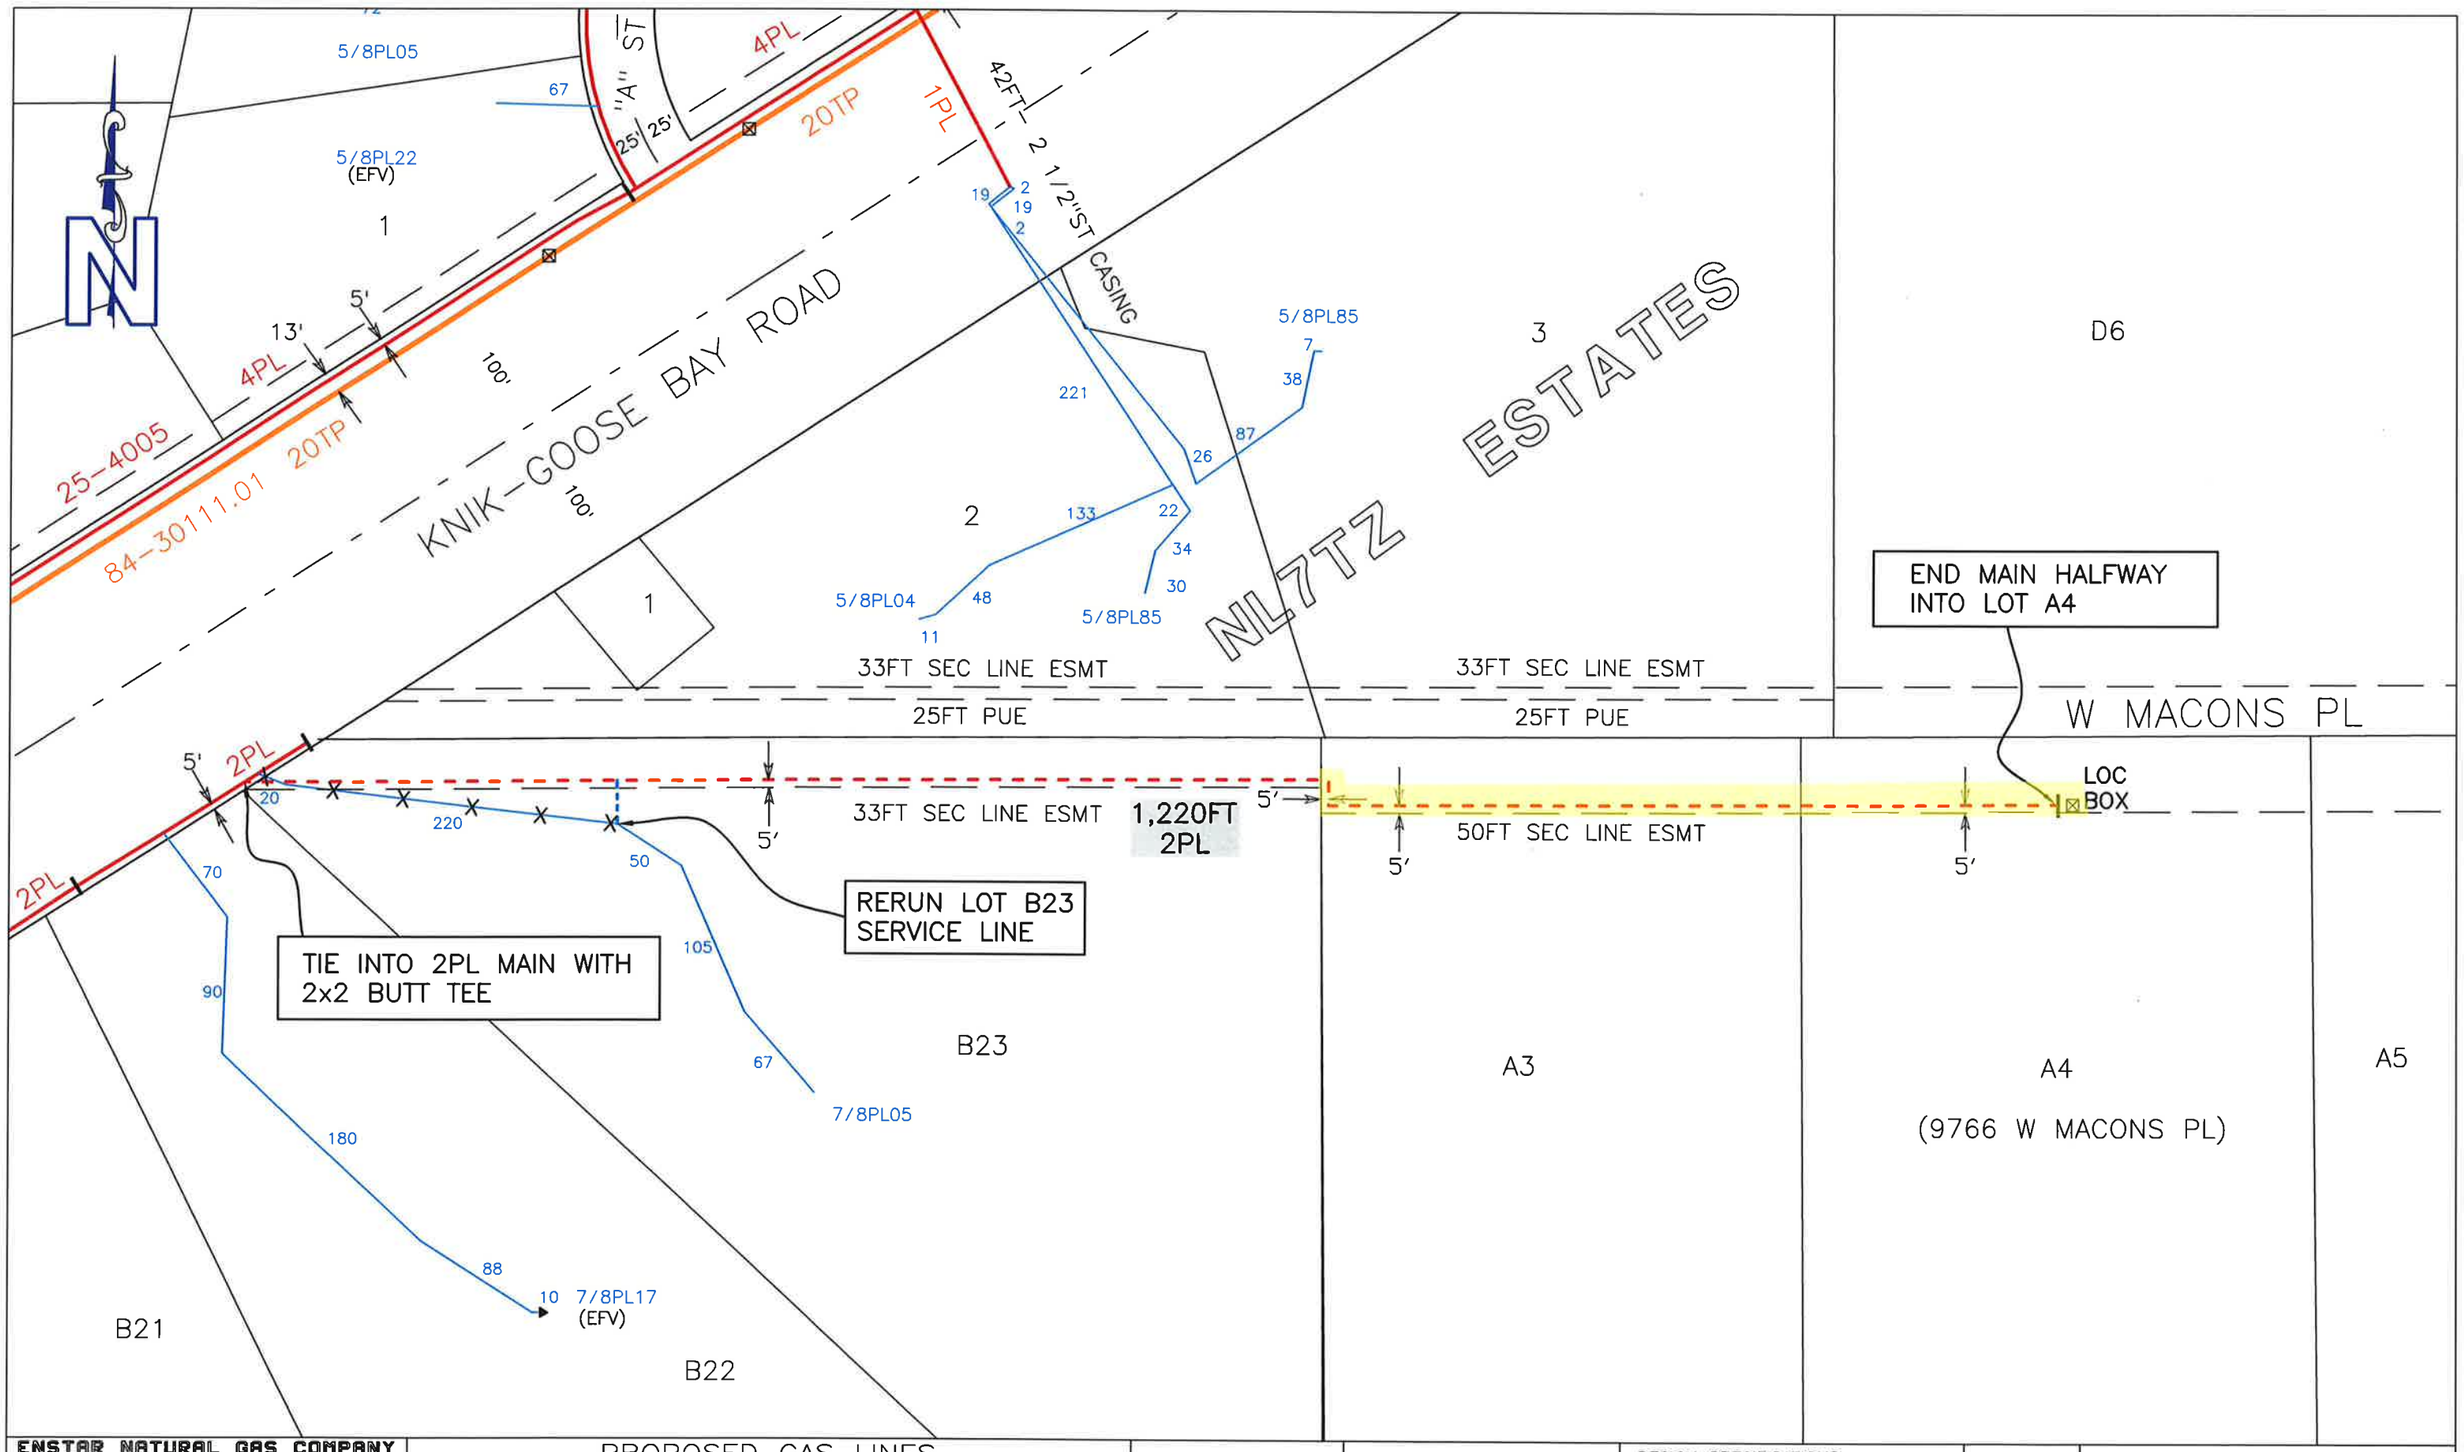


ENSTAR NATURAL GAS COMPANY
ENSTAR
ANCHORAGE, ALASKA

PROPOSED GAS LINES

9766 W MACONS PL

SHEET 1 OF 1

SCALE 1"=100'

0 25 50 100

ER #:

PROP #: 9200

GRID(S): NW2343

DESIGN SPECIFICATIONS:

A. PIPE DIAMETER: 2"
B. WALL THICKNESS OR SDR: SDR11
C. MATERIAL GRADE: PE 3408/4710
D. COATING TYPE: N/A
E. MAOP: 60 PSIG

	BY	DATE	CHKD
REVISION			
ORIGINAL	JA	4-3-26	CL