Attachment 3

IMAGERY TAKEN FROM KENAI BOROUGH GIS WEBSITE

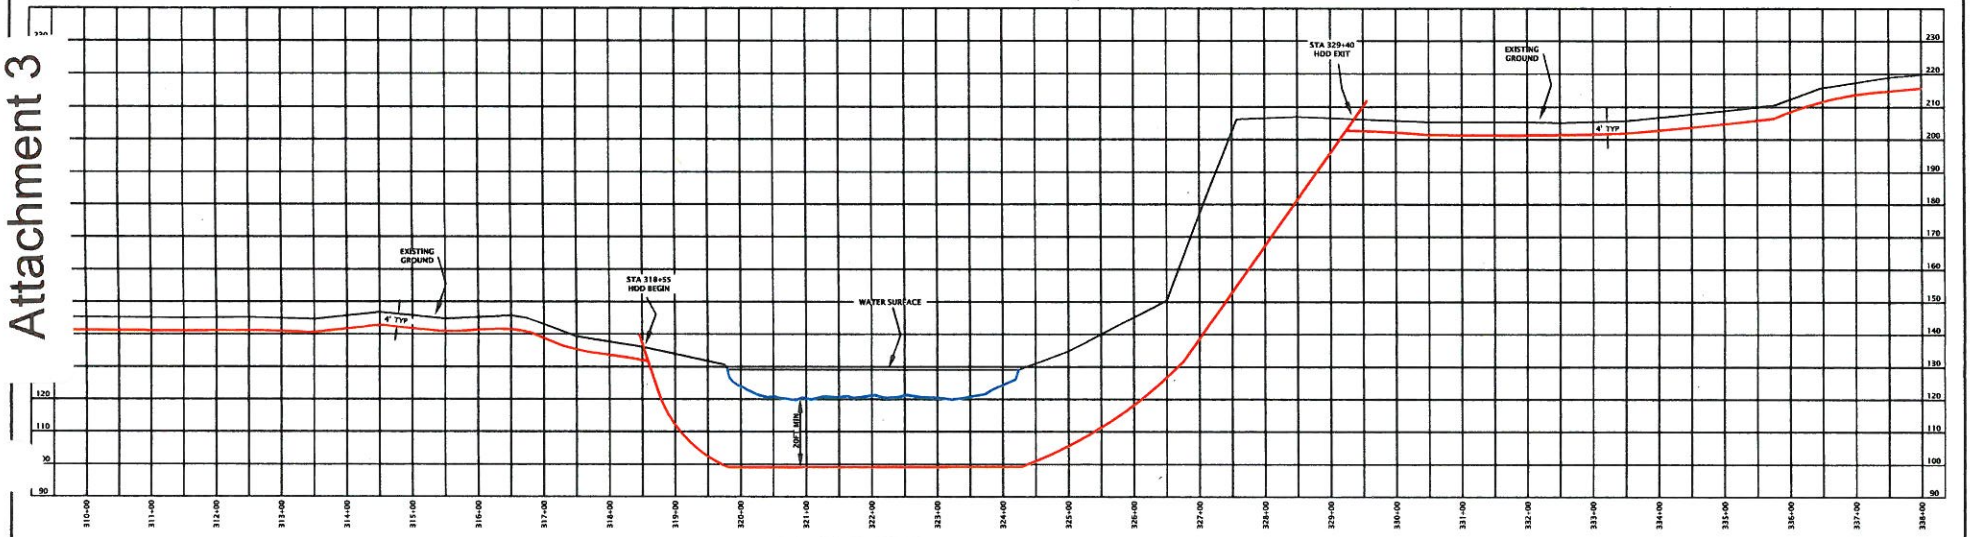

KENAI RIVER PROFILE

REFERENCE DRAWINGS			REVISION HISTORY					
						KLK	VLR	JJL
#	TITLE	DWG#	REV	DATE	DESCRIPTION	BY	CHKD	APRVD

ENSTAR NATURAL GAS COMPANY

FUNNY RIVER ROAD PROJECT
KENAI RIVER HDD CROSSING
PLAN & PROFILE

SCALE: AS NOTED	DRAWING #: C-03	
DATE: 12/03/13	SHEET: 1 OF 1	REV: 0