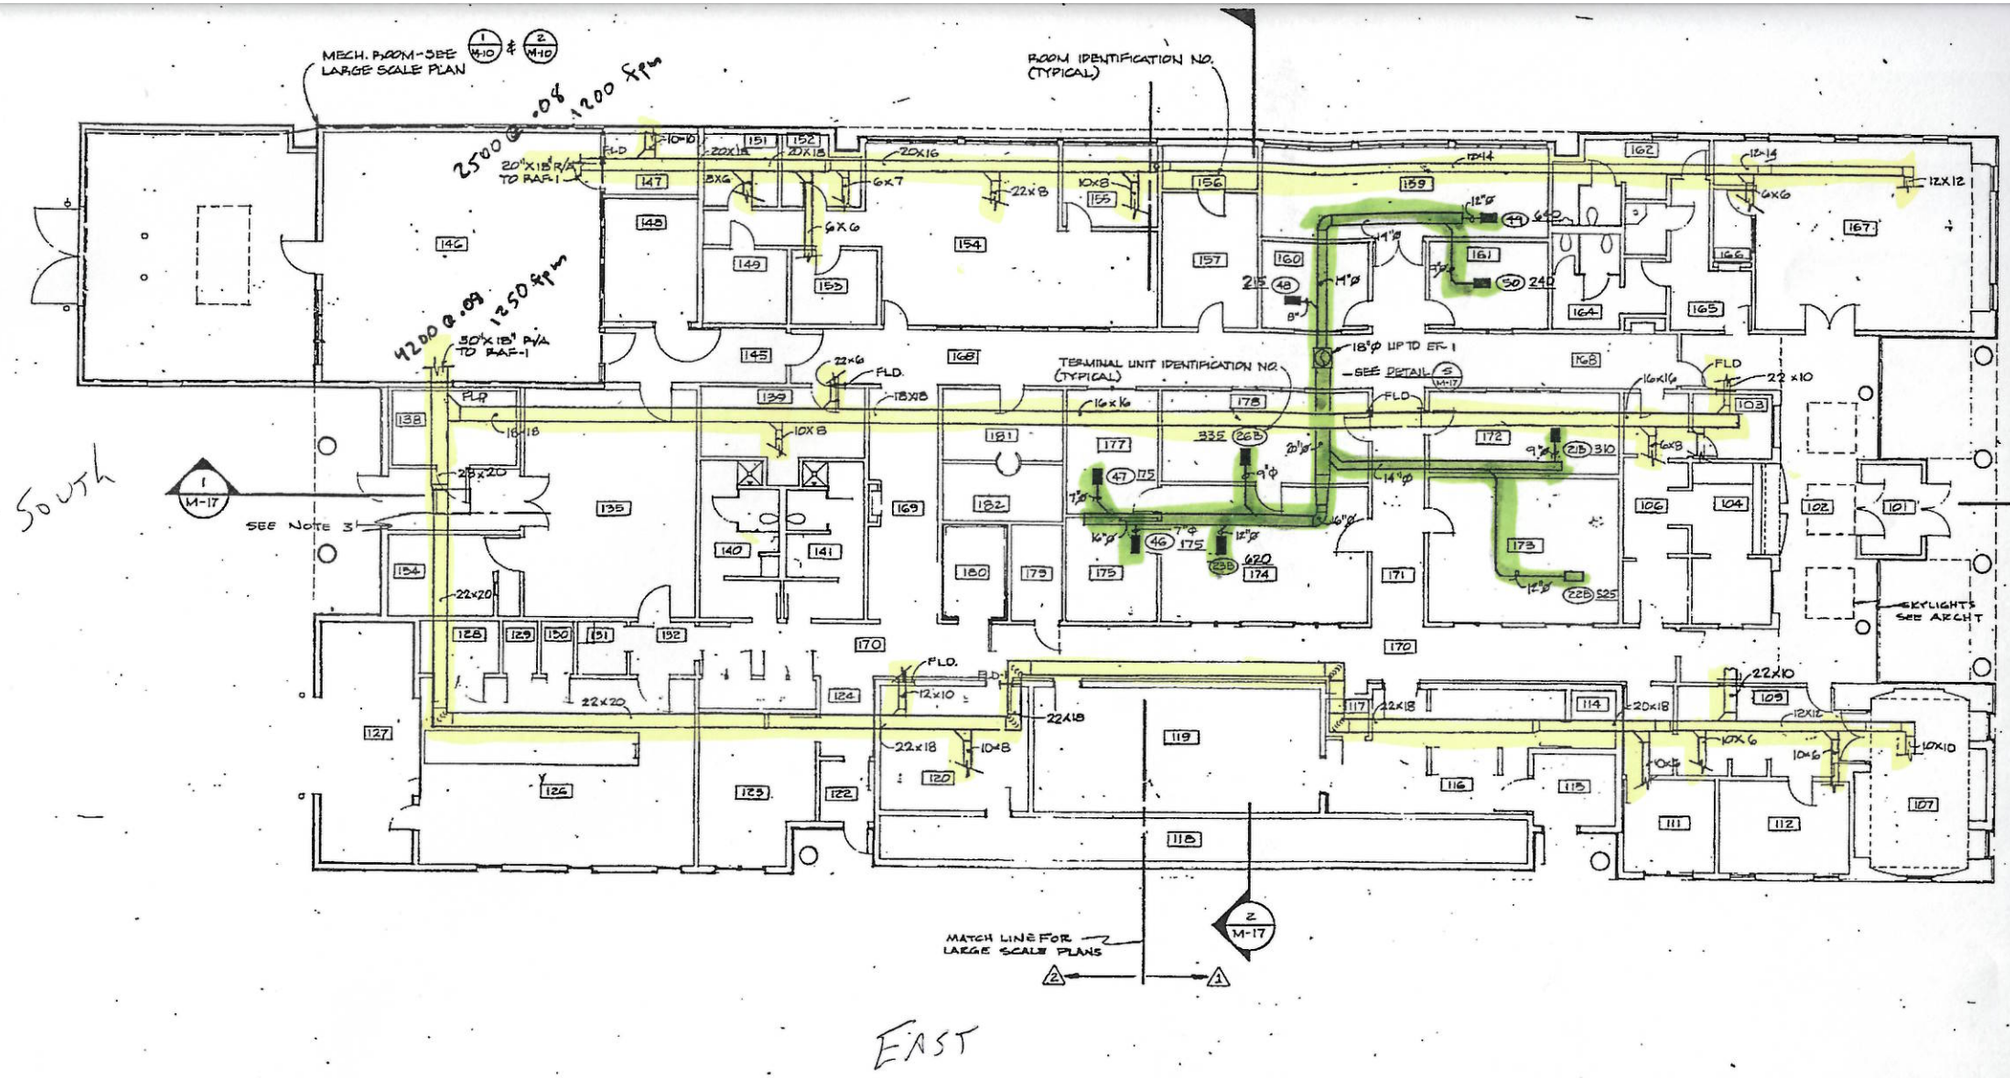

SHEET NOTES

1. SEE (1/M-6) FOR LARGE SCALE AIR DISTRIBUTION NORTH HALF
2. SEE (1/M-7) FOR LARGE SCALE AIR DISTRIBUTION SOUTH HALF
3. COORDINATE DUCTS LOCATION WITH MONORAIL HANGER RODS. AT THIS LOCATION

(1/M-5) **FLOOR PLAN - RETURN & EXHAUST DUCTWORK MAINS** 1/8" = 1'-0" — NORTH

AHU - 1

AHU - 2

ABI HVAC UPGRADES
RFQ 12-133443F
5500 TUDOR ROAD