



VICINITY MAP

APPLICATION BY:
 MARCUS HERNANDEZ
 1618 SAWMILL CREEK ROAD
 SITKA, AK 99835

HERNANDEZ DOCK REPLACEMENT

AT: SITKA

LOCATED IN: T.55S., R.63E., SECTION 36
 Lat 57°02.78'N, Long. 135°17.55'W

DATE: 7-2-26

SHEET **1** OF **5**



① VICINITY MAP
② SCALE: 1":1000'

TIDAL DATA SOURCE: NOAA
NAUTICAL CHART 17327
SITKA HARBOR ENTRANCES

LOCATION MAP


APPLICATION BY:
MARCUS HERNANDEZ
1618 SAWMILL CREEK ROAD
SITKA, AK 99835

HERNANDEZ DOCK REPLACEMENT

AT: SITKA
LOCATED IN: T.56S., R.64E., SECTION 6
Lat 57°02.78'N, Long. 135°17.55'W

DATE: 7-2-26

SHEET **2** OF **5**

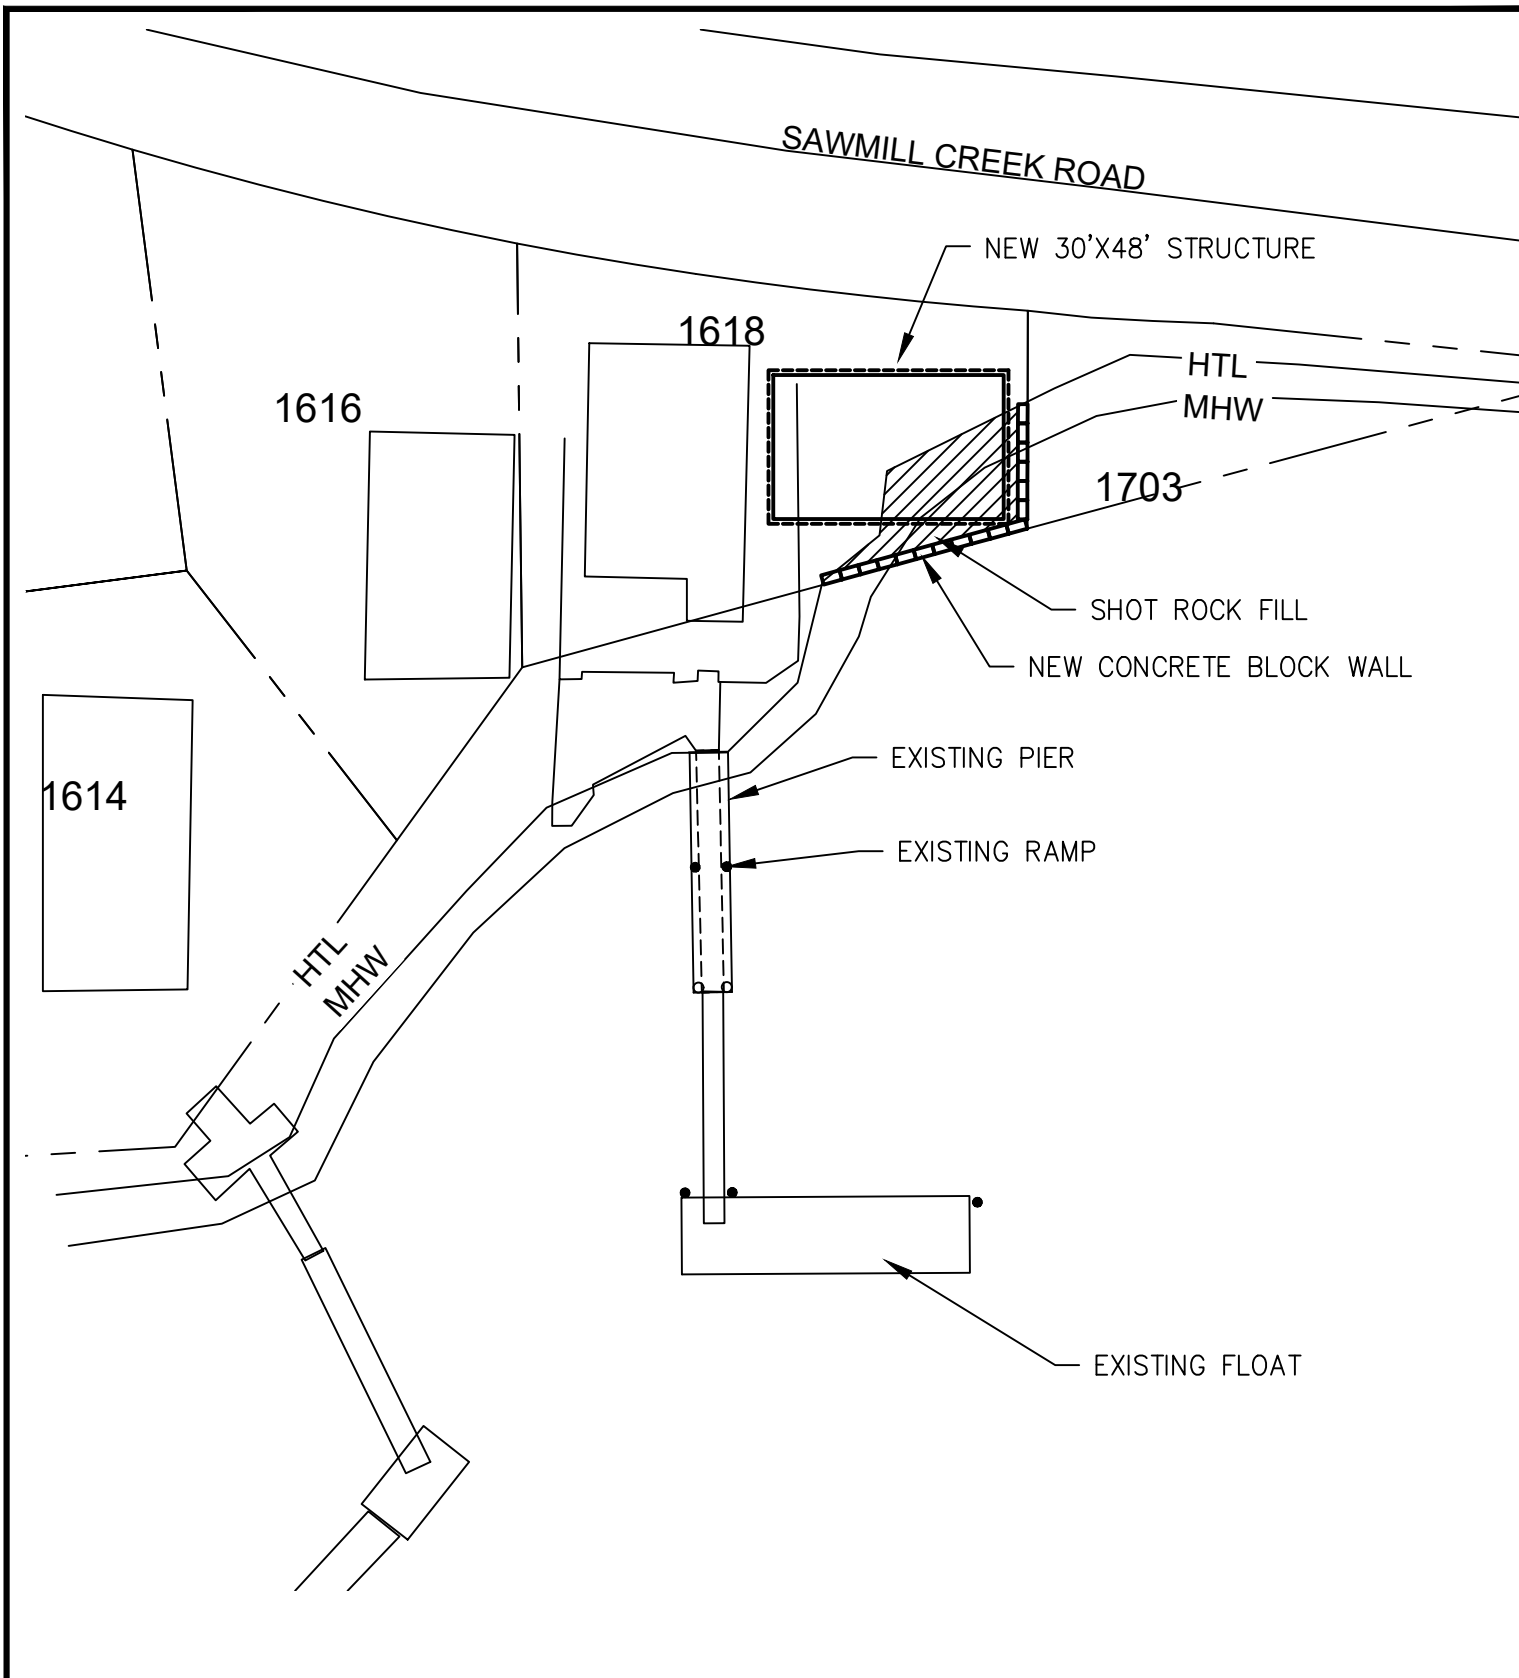

SITE PLAN

APPLICATION BY:
MARCUS HERNANDEZ
1618 SAWMILL CREEK ROAD
SITKA, AK 99835


HERNANDEZ DOCK REPLACEMENT

AT: SITKA

LOCATED IN: T.56S., R.64E., SECTION 6
Lat 57°02.78'N, Long. 135°17.55'W

DATE: 7-2-26

SHEET **3** OF **5**

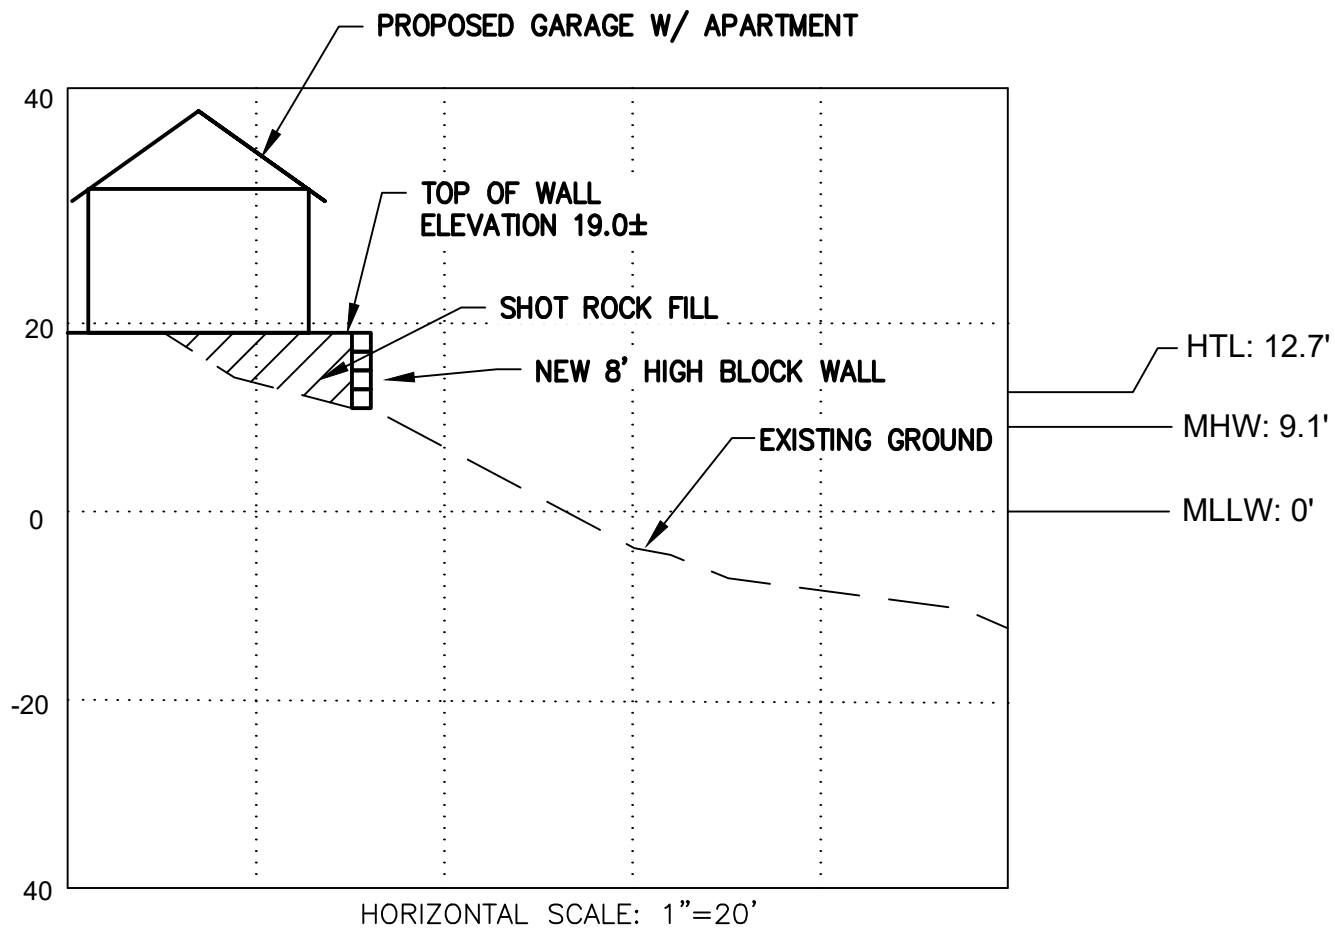

ROCK FILL AND BLOCK WALL ELEVATION VIEW

1"=20'

PROFILE VIEW

APPLICATION BY:
MARCUS HERNANDEZ
1618 SAWMILL CREEK ROAD
SITKA, AK 99835


HERNANDEZ DOCK REPLACEMENT

AT: SITKA

LOCATED IN: T.56S., R.64E., SECTION 6
Lat 57°02.78'N, Long. 135°17.55'W

DATE: 7-2-26

SHEET **4** OF **5**

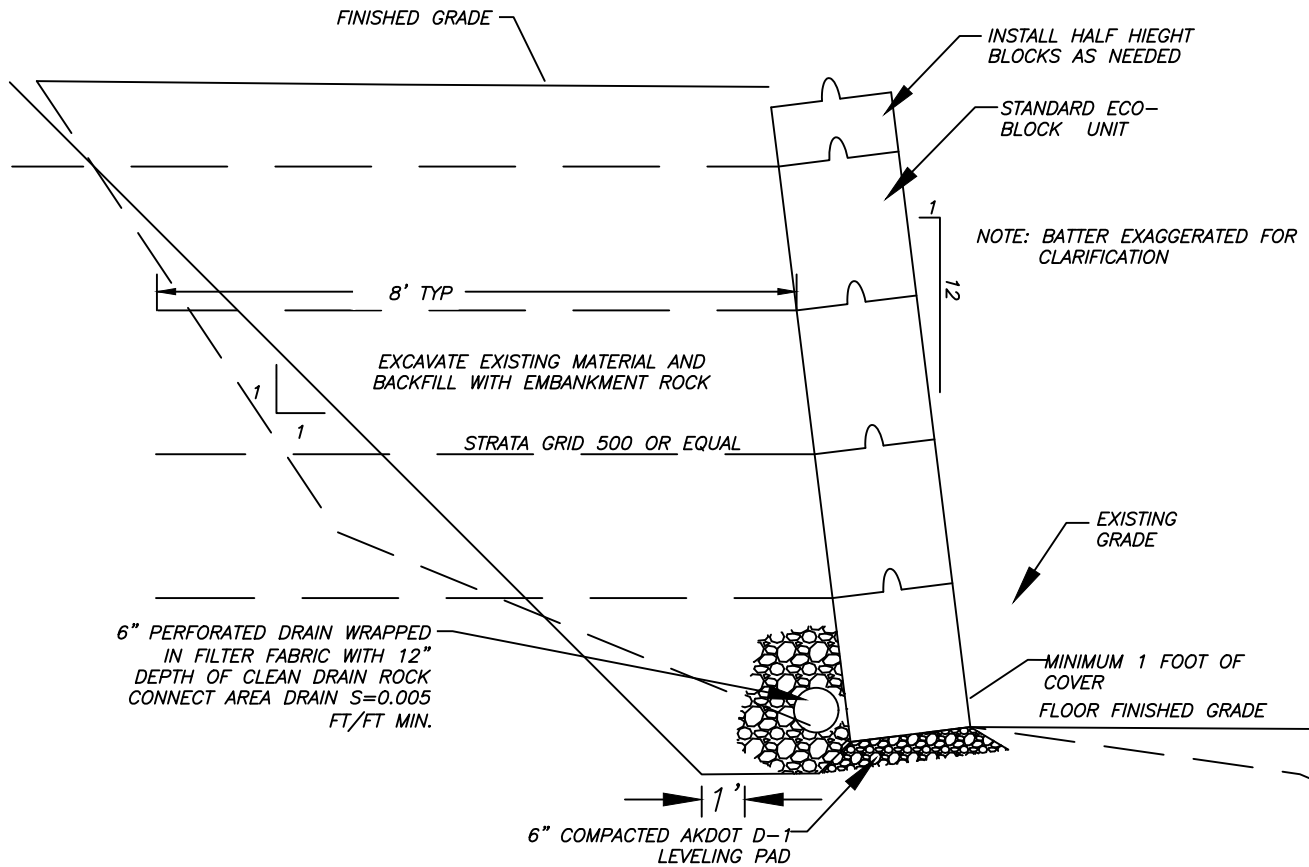

2 STACKED BLOCK RETAINING WALL SECTION
D100 NOT TO SCALE

BLOCK WALL DETAIL

APPLICATION BY:
MARCUS HERNANDEZ
1618 SAWMILL CREEK ROAD
SITKA, AK 99835

HERNANDEZ DOCK REPLACEMENT

AT: SITKA
LOCATED IN: T.56S., R.64E., SECTION 6
Lat 57°02.78'N, Long. 135°17.55'W

DATE: 7-2-26

SHEET **5** OF **5**