
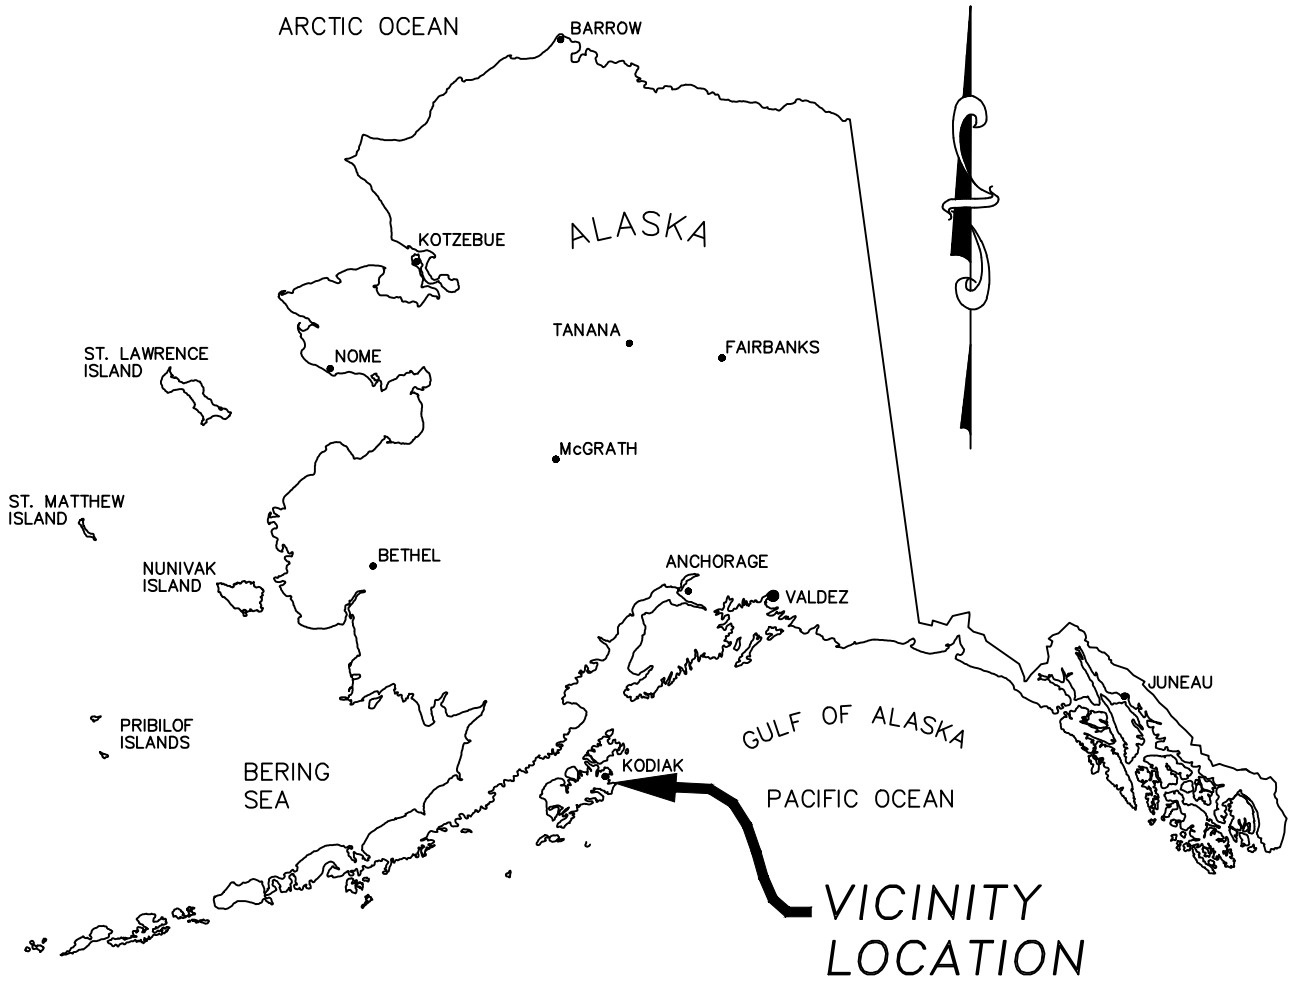


SHEET INDEX	
C1	TITLE & LOCATION MAP
C2	HARBOR CHART VICINITY MAP
C3	AERIAL PHOTO LOCATION MAP
C4	EXISTING CONDITIONS
C5	PROPOSED DOCK AND FILL PLAN
C6	WEST DOCK AND PIER PLAN
C7	EAST DOCK PLAN
C8	WEST DOCK AND PIER SECTIONS
C9	EAST DOCK AND FILL SECTIONS
C10	FENDER PILE DETAIL
C11	PILE REPAIR DETAIL

KODIAK MARINE WAY BOATYARD DOCK REPAIRS

TITLE & LOCATION MAP
SCALE: AS NOTED

APPLICANT:	AGENT:
MARINE WAY BOATYARD 816 E MARINE WAY KODIAK, AK 99615	R&M ENGINEERING–KETCHIKAN 7180 REVILLA ROAD ROAD KETCHIKAN, AK 99901
DATE: 8/24/26 SHEET: 1 OF 11	KODIAK, AK WATER BODY: KODIAK HARBOR

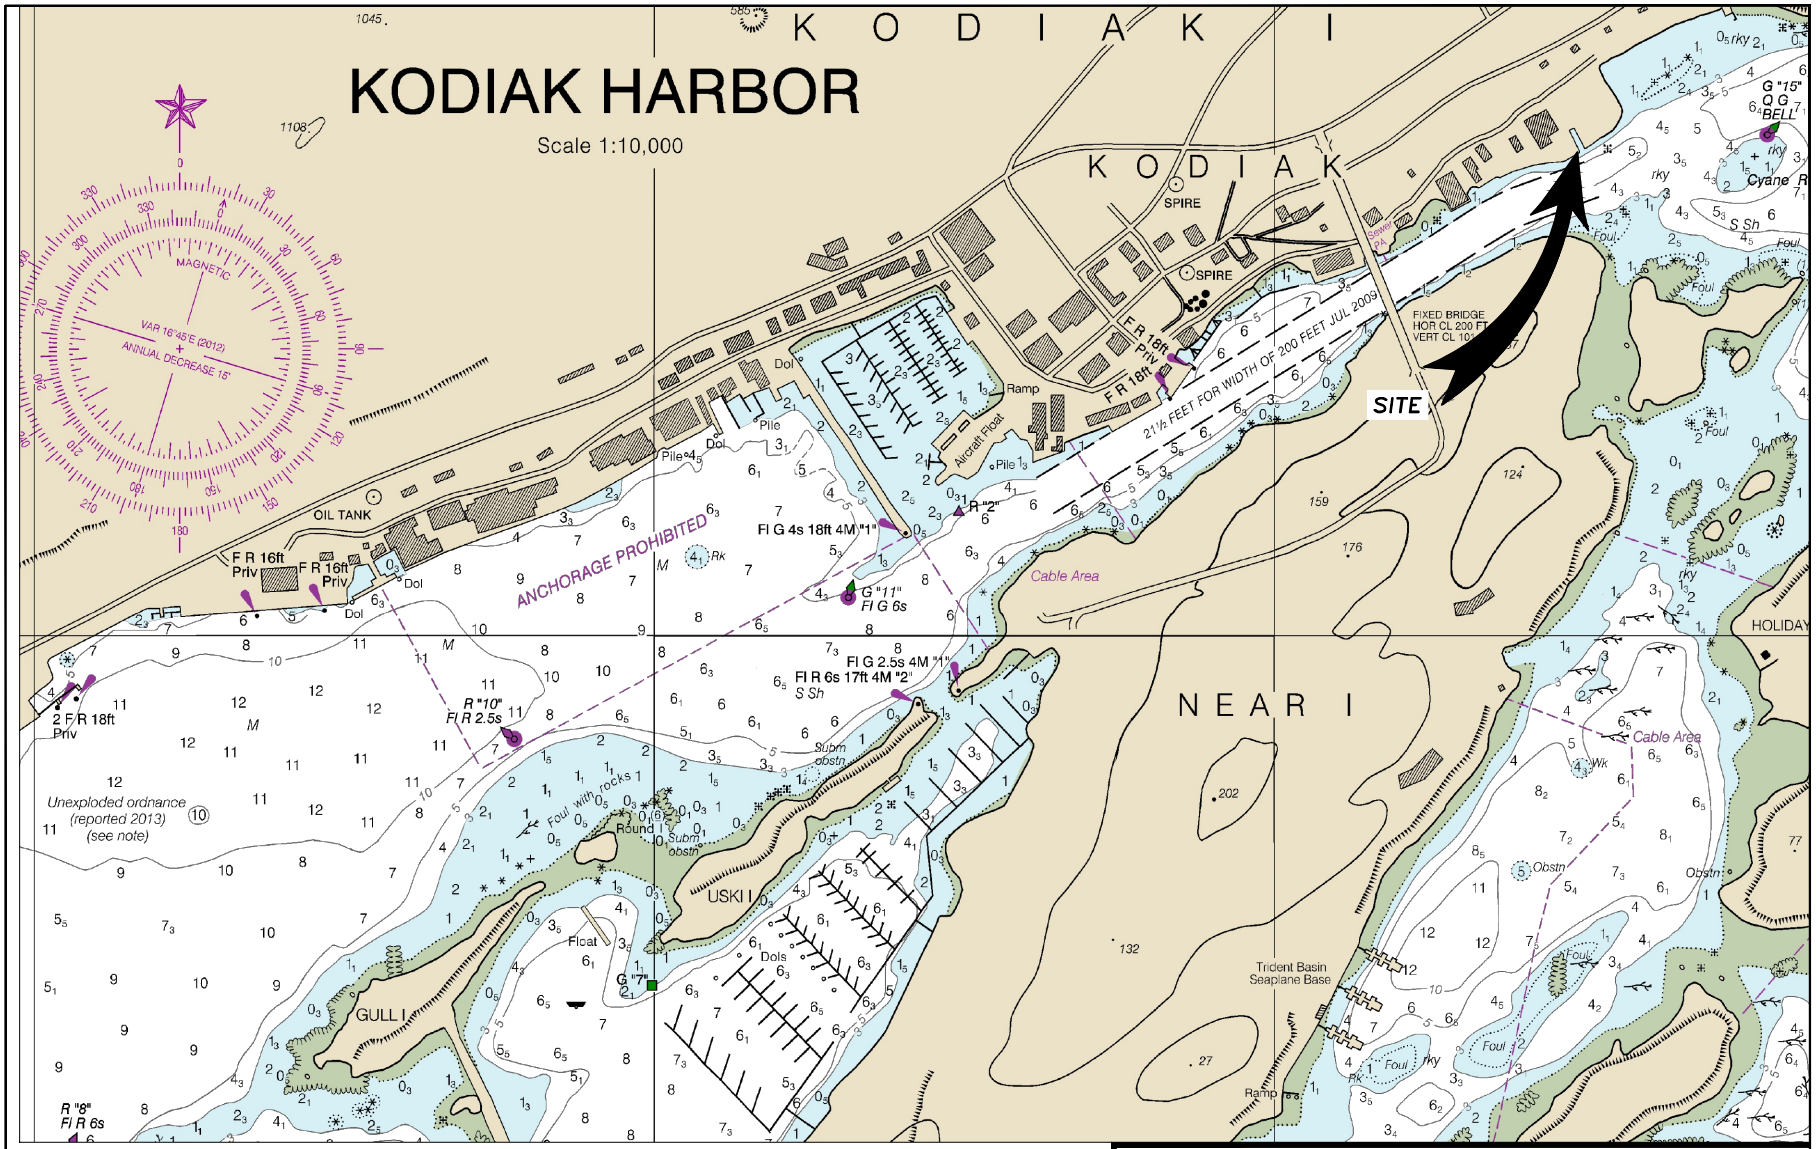

VICINITY MAP

SITE LOCATION – LATITUDE: N 57°47'24.9" LONGITUDE: W 152°23'30.9"


KODIAK MARINE WAY BOATYARD DOCK REPAIRS	
VICINITY MAP SCALE: AS NOTED	
APPLICANT: MARINE WAY BOATYARD 816 E MARINE WAY KODIAK, AK 99615	AGENT: R&M ENGINEERING–KETCHIKAN 7180 REVILLA ROAD KETCHIKAN, AK 99901
DATE: 8–19–26 SHEET: 2 OF 11	KODIAK, AK WATER BODY: KODIAK HARBOR




VICINITY MAP

SITE LOCATION – LATITUDE: N 57°47'24.9" LONGITUDE: W 152°23'30.9"


KODIAK MARINE WAY BOATYARD DOCK REPAIRS	
VICINITY MAP SCALE: AS NOTED	
APPLICANT: MARINE WAY BOATYARD 816 E MARINE WAY KODIAK, AK 99615	AGENT: R&M ENGINEERING–KETCHIKAN 7180 REVILLA ROAD KETCHIKAN, AK 99901
DATE: 8–19–26 SHEET: 3 OF 11	KODIAK, AK WATER BODY: KODIAK HARBOR

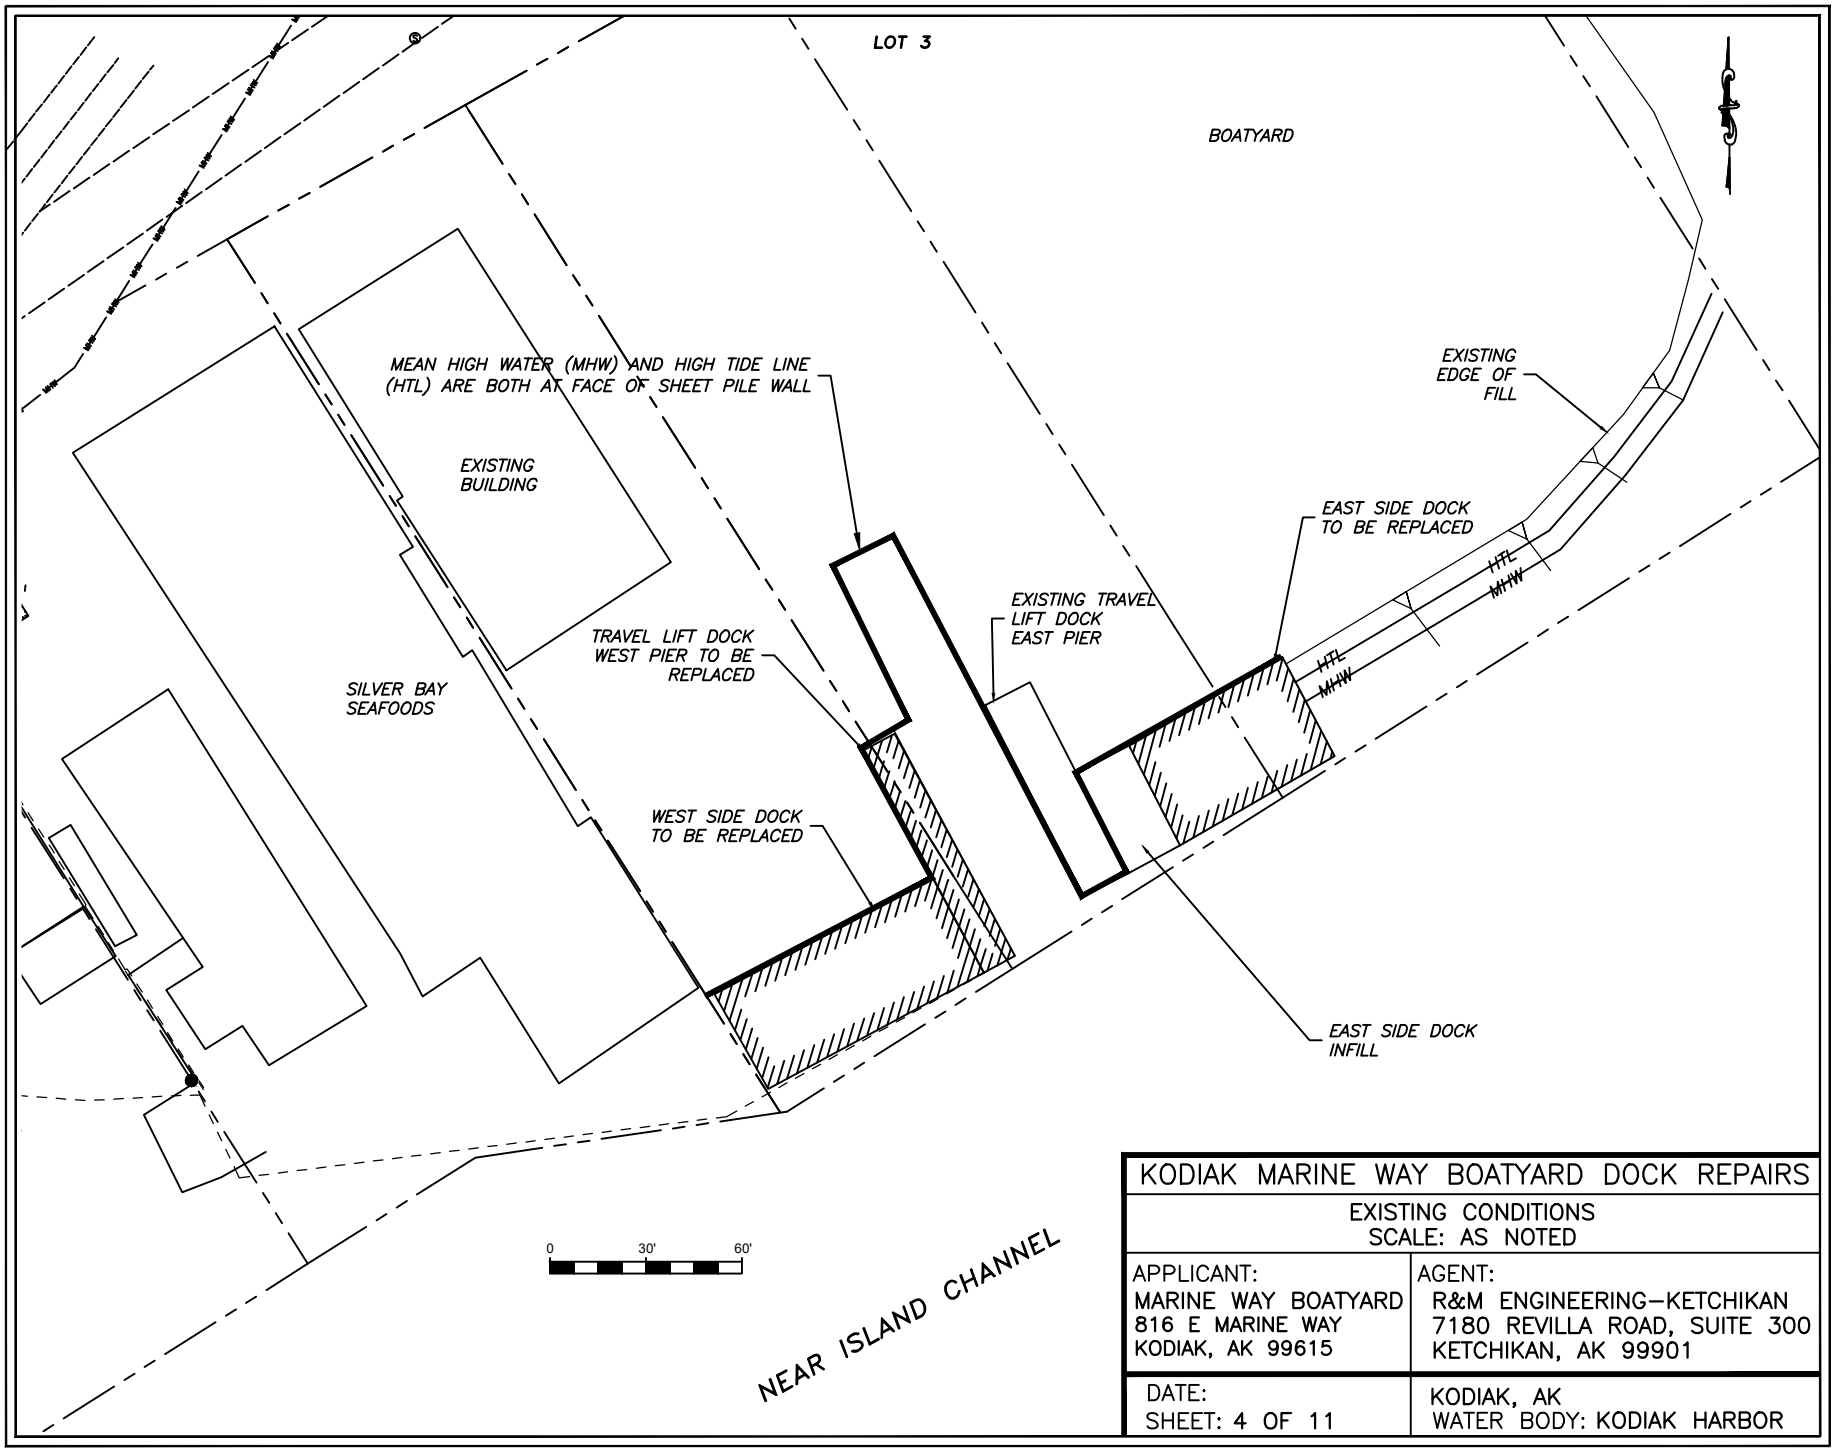

KODIAK MARINE WAY BOATYARD DOCK REPAIRS	
EXISTING CONDITIONS SCALE: AS NOTED	
APPLICANT: MARINE WAY BOATYARD 816 E MARINE WAY KODIAK, AK 99615	AGENT: R&M ENGINEERING–KETCHIKAN 7180 REVILLA ROAD, SUITE 300 KETCHIKAN, AK 99901
DATE: SHEET: 4 OF 11	KODIAK, AK WATER BODY: KODIAK HARBOR

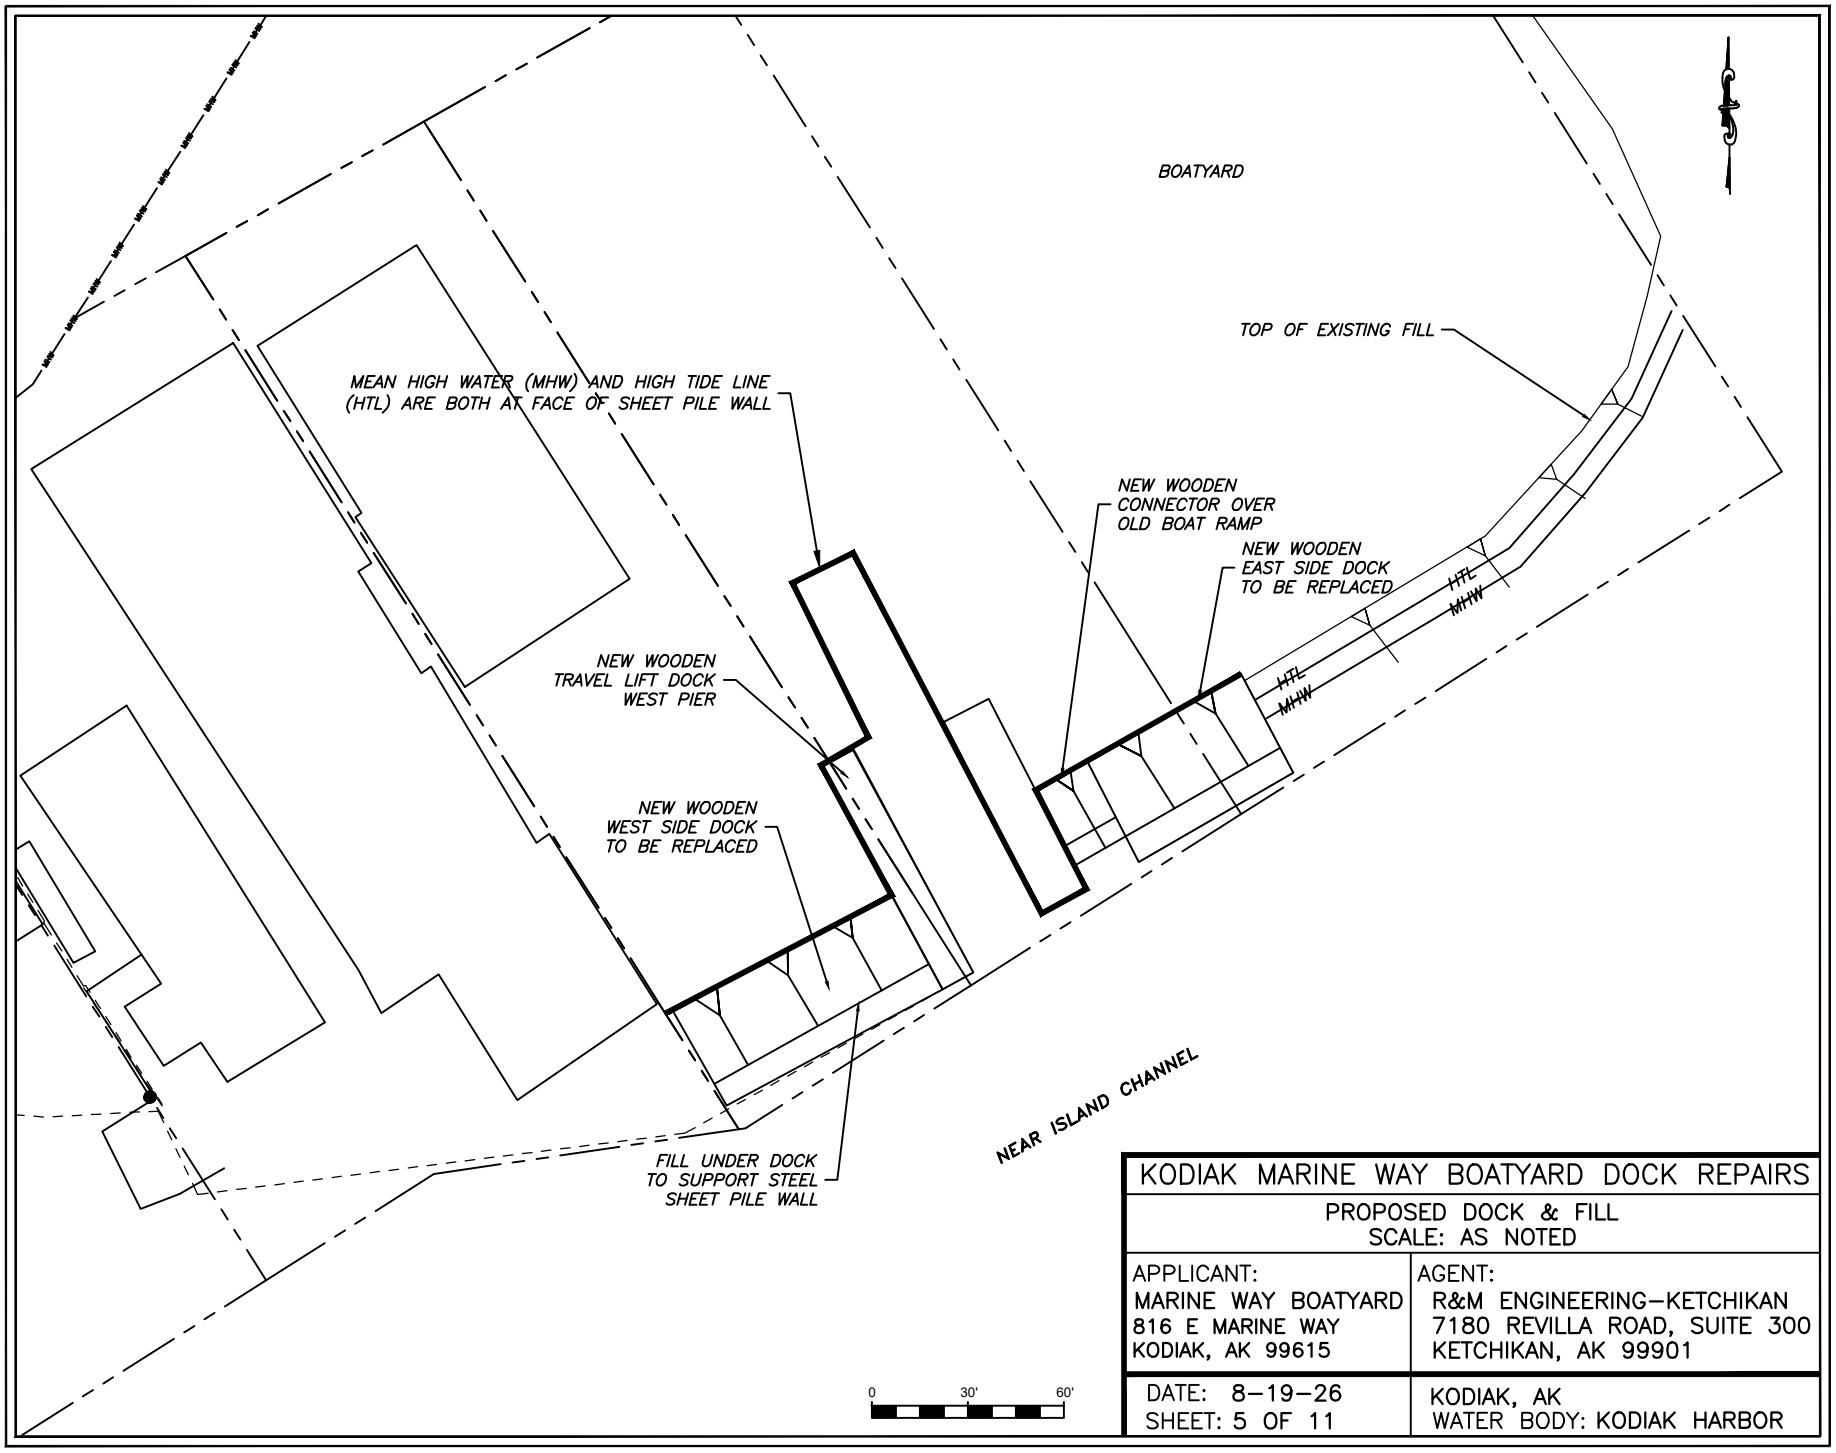


KODIAK MARINE WAY BOATYARD DOCK REPAIRS	
PROPOSED DOCK & FILL SCALE: AS NOTED	
APPLICANT: MARINE WAY BOATYARD 816 E MARINE WAY KODIAK, AK 99615	AGENT: R&M ENGINEERING–KETCHIKAN 7180 REVILLA ROAD, SUITE 300 KETCHIKAN, AK 99901
DATE: 8–19–26 SHEET: 5 OF 11	KODIAK, AK WATER BODY: KODIAK HARBOR

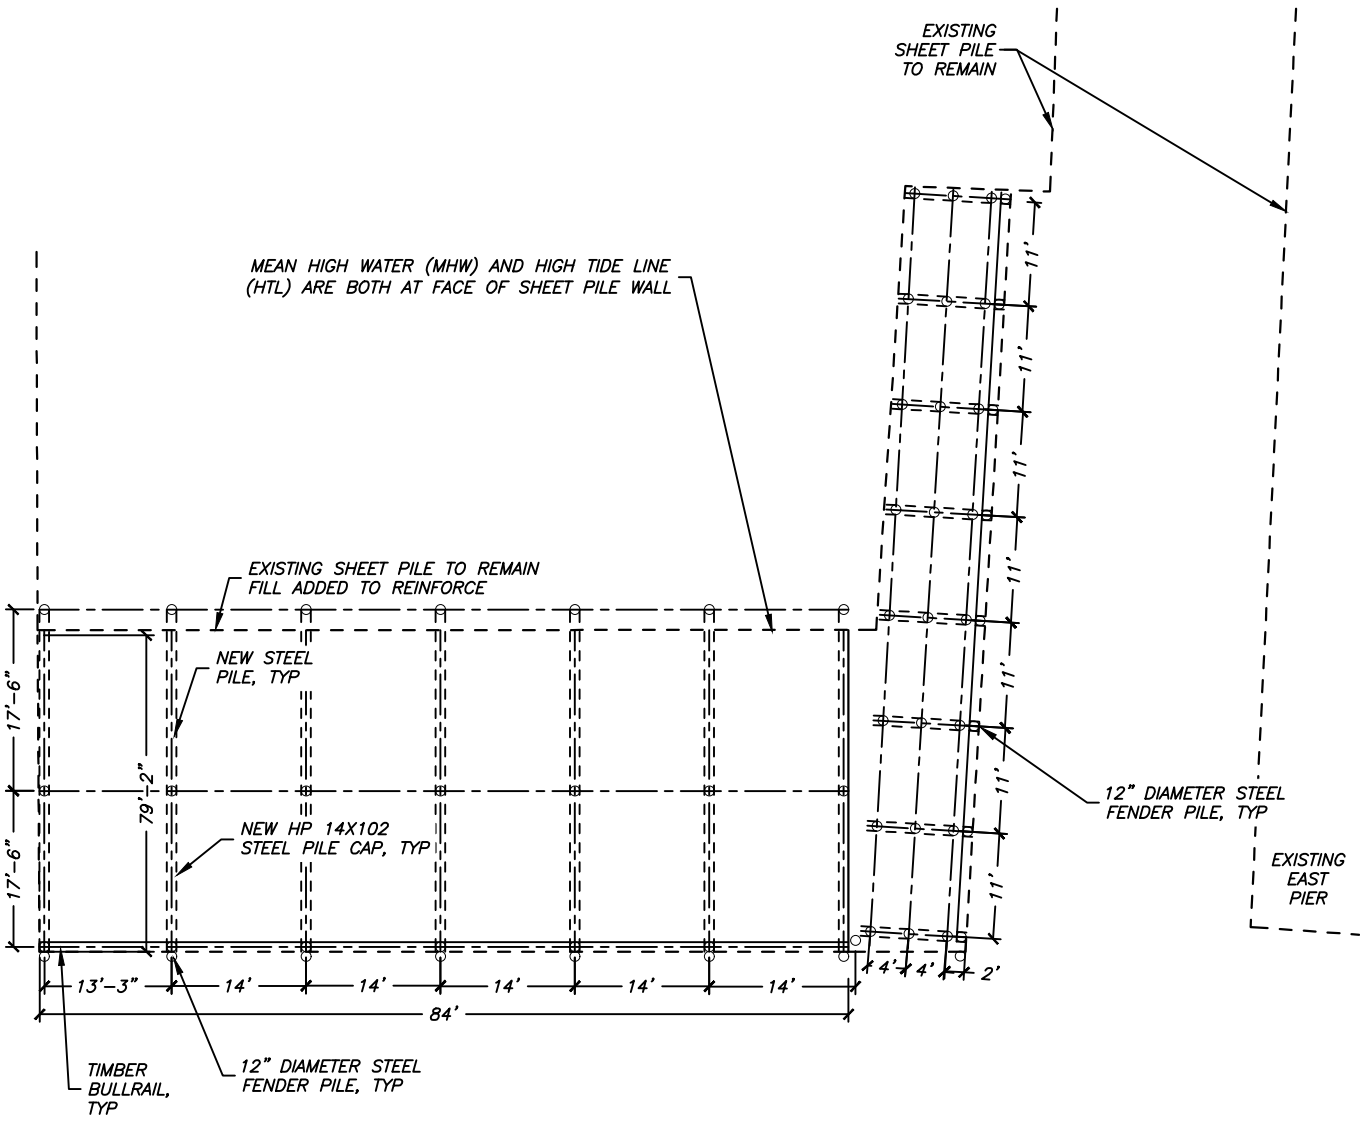

WEST TIMBER DOCK & PIER PLAN VIEW

NTS


KODIAK MARINE WAY BOATYARD DOCK REPAIRS	
WEST DOCK AND WEST 150 TON PIER SCALE: AS NOTED	
APPLICANT: MARINE WAY BOATYARD 816 E MARINE WAY KODIAK, AK 99615	AGENT: R&M ENGINEERING–KETCHIKAN 7180 REVILLA ROAD, SUITE 300 KETCHIKAN, AK 99901
DATE: 8–19–26 SHEET: 6 OF 11	KODIAK, AK WATER BODY: KODIAK HARBOR

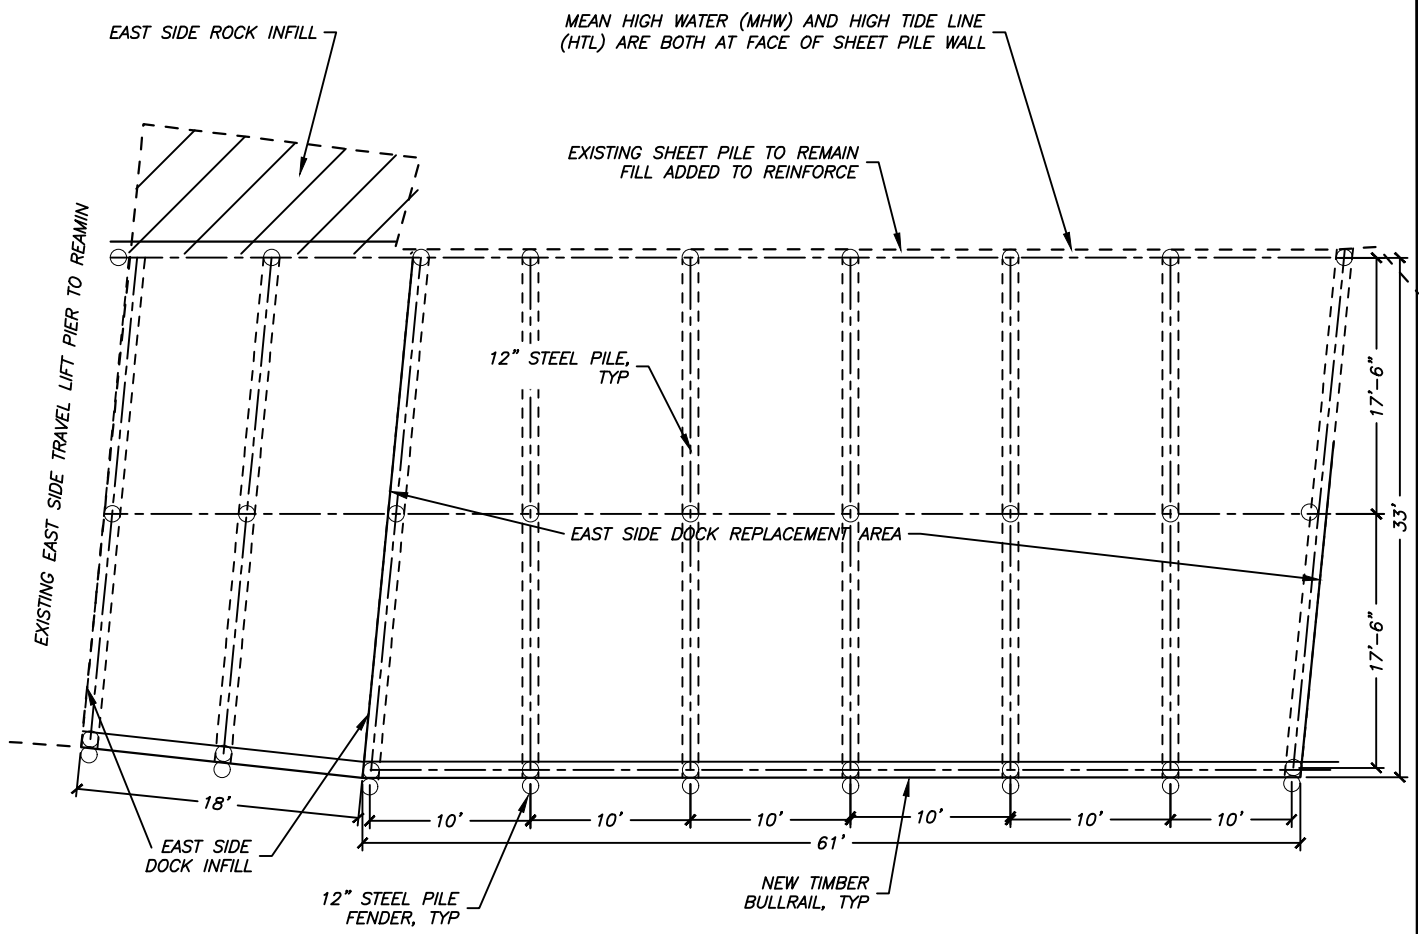

EAST TIMBER DOCK PLAN VIEW


NTS

KODIAK MARINE WAY BOATYARD DOCK REPAIRS	
EAST DOCK PLAN SCALE: AS NOTED	
APPLICANT: MARINE WAY BOATYARD 816 E MARINE WAY KODIAK, AK 99615	AGENT: R&M ENGINEERING–KETCHIKAN 7180 REVILLA ROAD, SUITE 300 KETCHIKAN, AK 99901
DATE: 8–19–26 SHEET: 7 OF 11	KODIAK, AK WATER BODY: KODIAK HARBOR

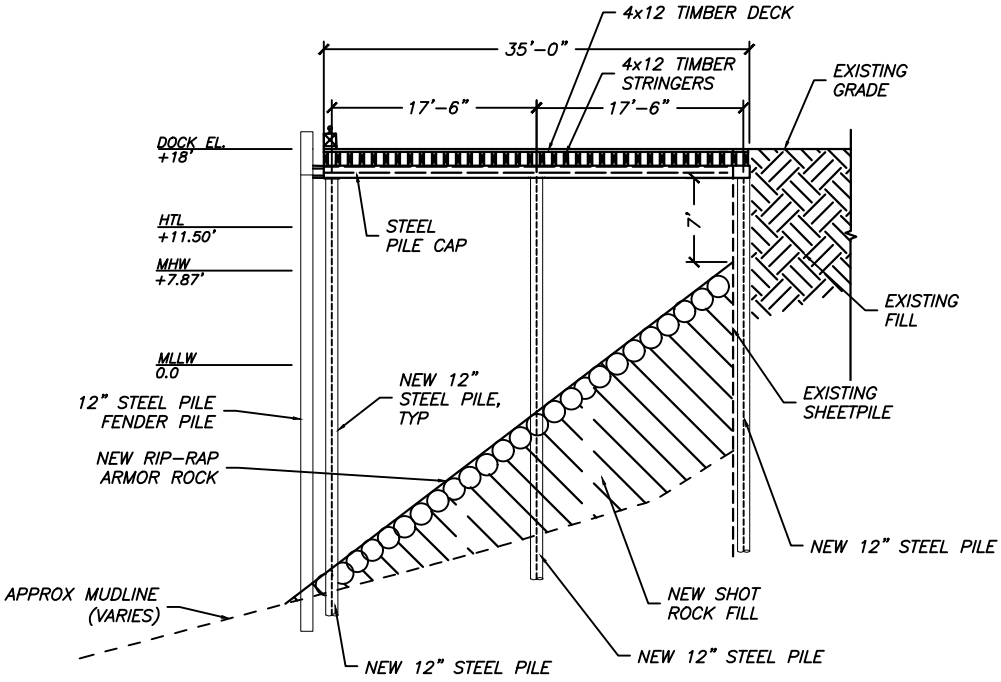

WEST TIMBER DOCK


NTS

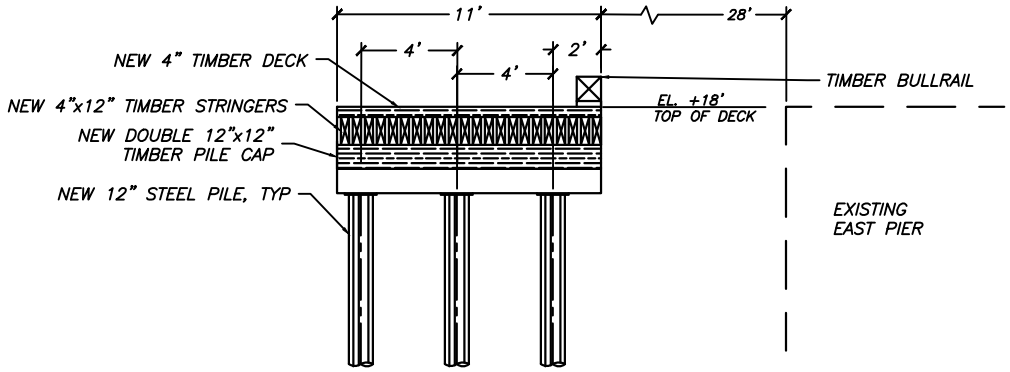

WEST TRAVEL LIFT PIER


NTS

KODIAK MARINE WAY BOATYARD DOCK REPAIRS	
WEST DOCK AND PIER SECTIONS SCALE: AS NOTED	
APPLICANT: MARINE WAY BOATYARD 816 E MARINE WAY KODIAK, AK 99615	AGENT: R&M ENGINEERING-KETCHIKAN 7180 REVILLA ROAD, SUITE 300 KETCHIKAN, AK 99901
DATE: 8-19-26 SHEET: 8 OF 11	KODIAK, AK WATER BODY: KODIAK HARBOR

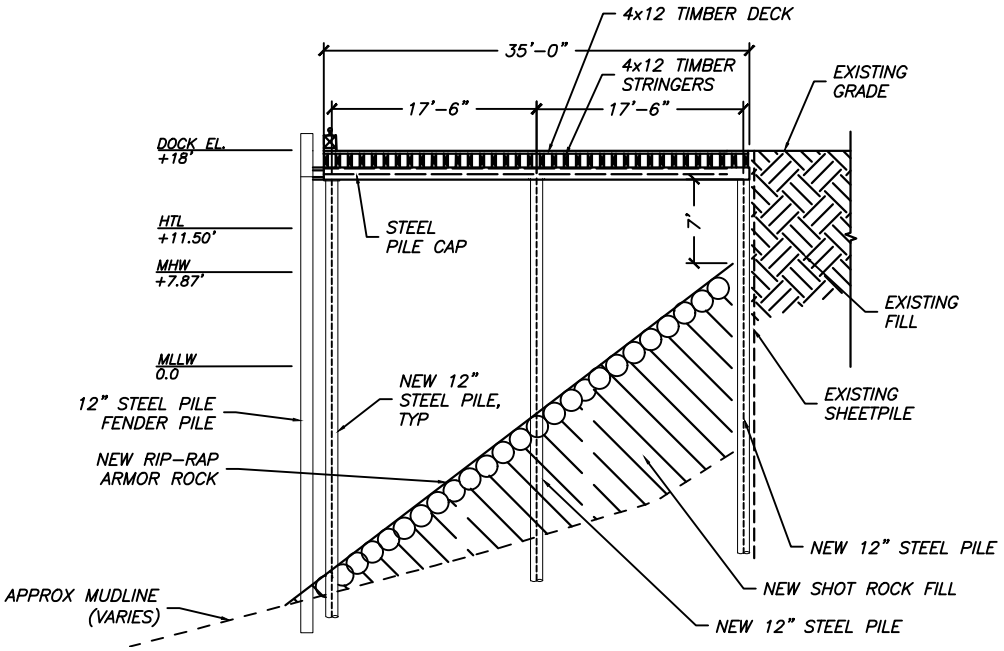

EAST TIMBER DOCK


NTS

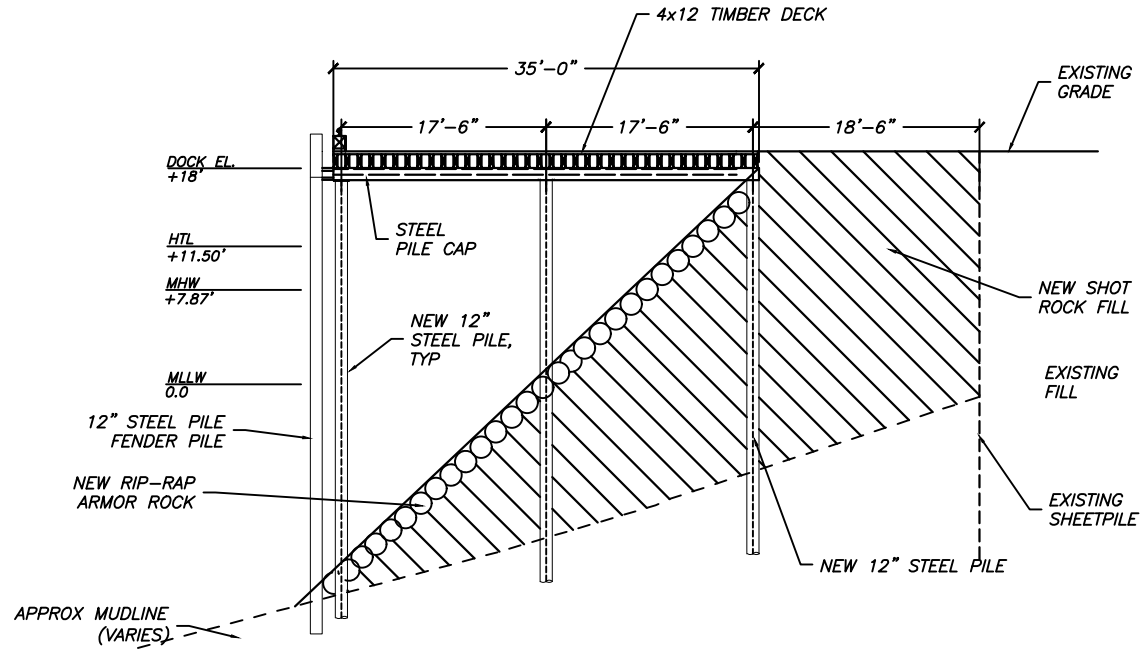

EAST DOCK INFILL

NTS

KODIAK MARINE WAY BOATYARD DOCK REPAIRS	
DOCK AND FLOAT DETAILS SCALE: AS NOTED	
APPLICANT: MARINE WAY BOATYARD 816 E MARINE WAY KODIAK, AK 99615	AGENT: R&M ENGINEERING-KETCHIKAN 7180 REVILLA ROAD, SUITE 300 KETCHIKAN, AK 99901
DATE: 8-19-26 SHEET: 9 OF 11	KODIAK, AK WATER BODY: KODIAK HARBOR

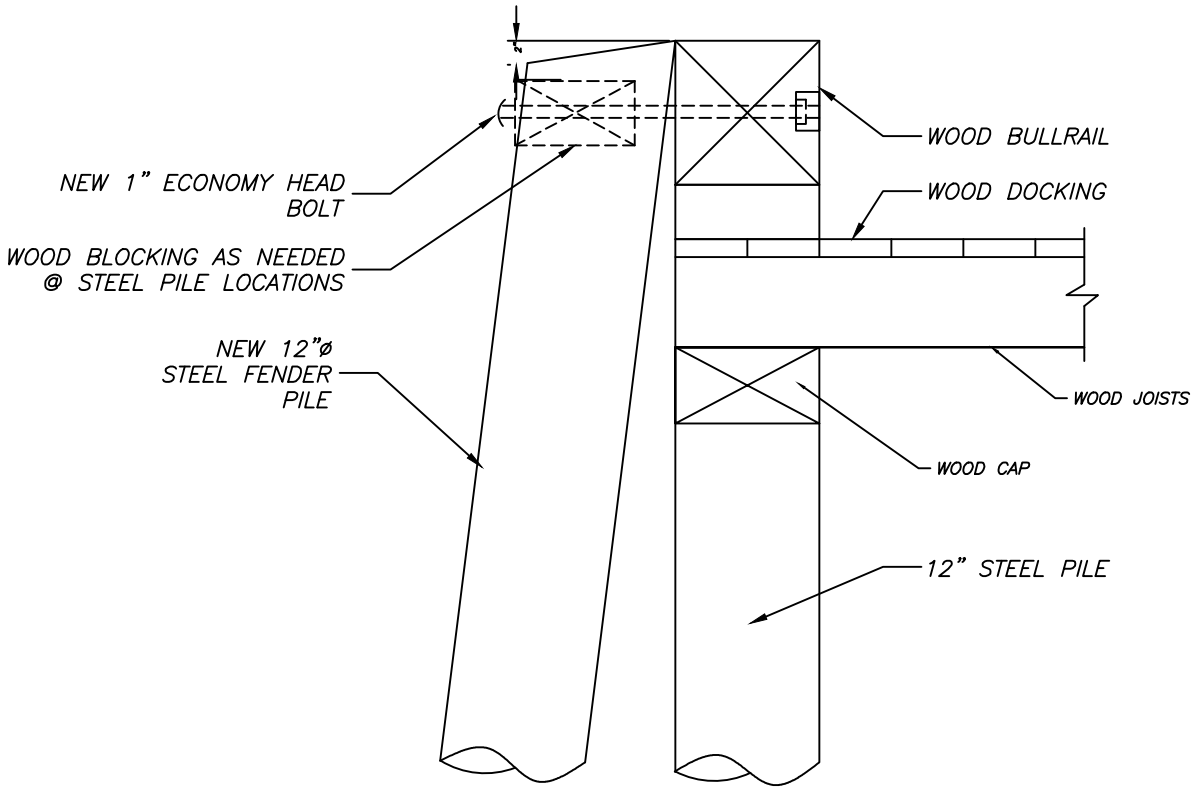


FENDER PILE DETAIL

NTS

KODIAK MARINE WAY BOATYARD DOCK REPAIRS	
FENDER PILE DETAILS SCALE: AS NOTED	
APPLICANT: MARINE WAY BOATYARD 816 E MARINE WAY KODIAK, AK 99615	AGENT: R&M ENGINEERING–KETCHIKAN 7180 REVILLA ROAD, SUITE 300 KETCHIKAN, AK 99901
DATE: 8–19–26 SHEET: 10 OF 11	KODIAK, AK WATER BODY: KODIAK HARBOR

Pile Encapsulation System

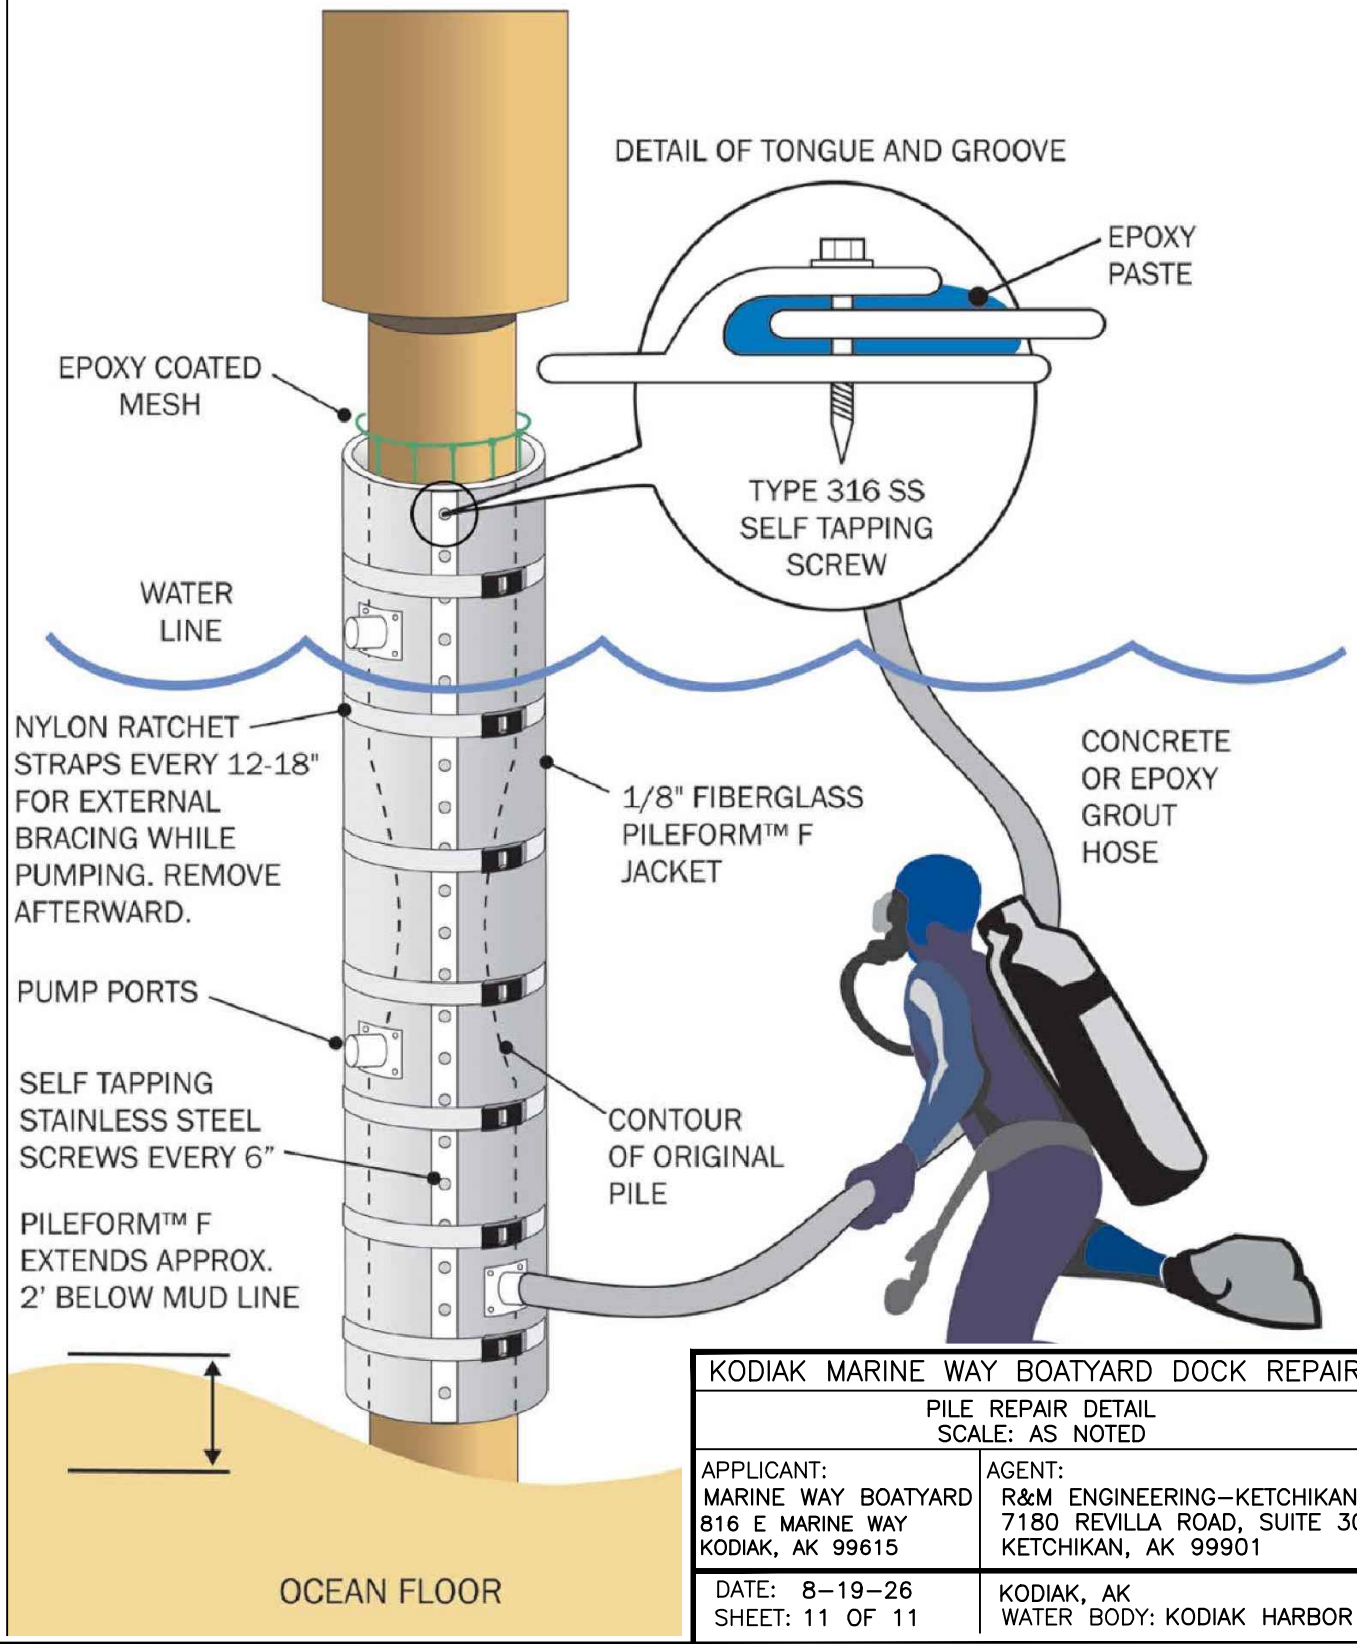

KODIAK MARINE WAY BOATYARD DOCK REPAIRS	
PILE REPAIR DETAIL SCALE: AS NOTED	
APPLICANT: MARINE WAY BOATYARD 816 E MARINE WAY KODIAK, AK 99615	AGENT: R&M ENGINEERING–KETCHIKAN 7180 REVILLA ROAD, SUITE 300 KETCHIKAN, AK 99901
DATE: 8–19–26 SHEET: 11 OF 11	KODIAK, AK WATER BODY: KODIAK HARBOR