

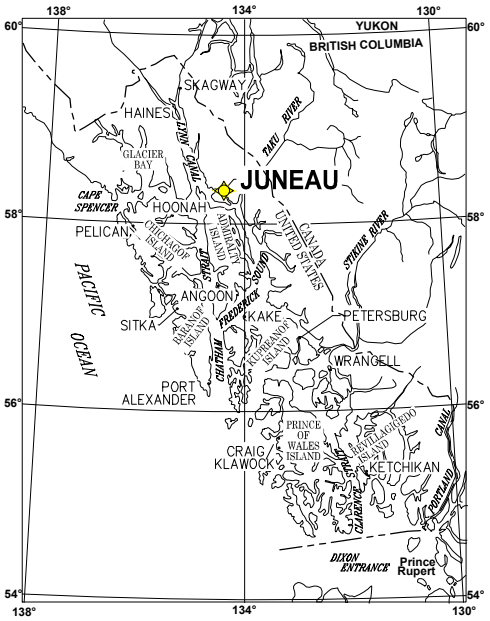


SOUTHEAST ALASKA

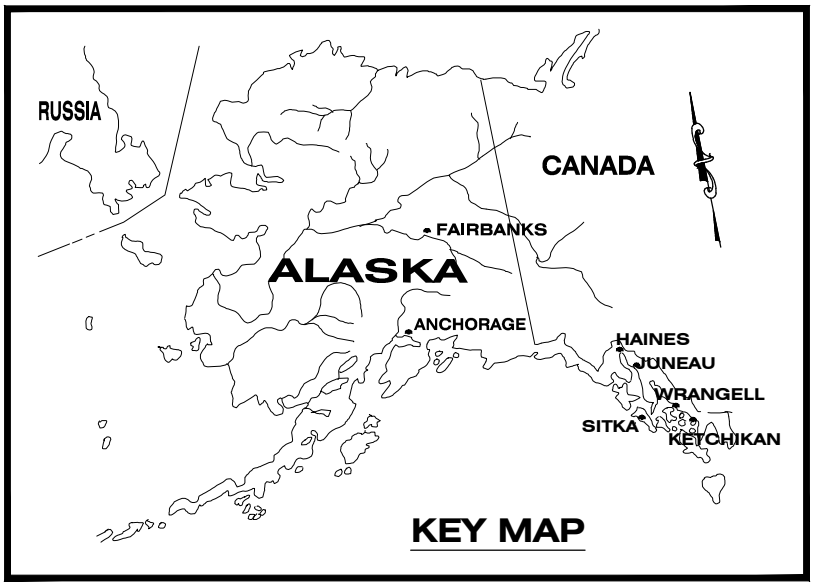

TIDAL DATA	
EHW	+25.0
HTL	+20.6'
MHW	+15.3'
MLLW	0.0'
ELW	-5.7'

DREDGE MATERIAL DISPOSAL AREA COORDINATES		
POINT	LAT	LONG
1	58.3720 N	134.6614 W
2	58.3742 N	134.6613 W
3	58.3719 N	134.6591 W
4	58.3742 N	134.6578 W

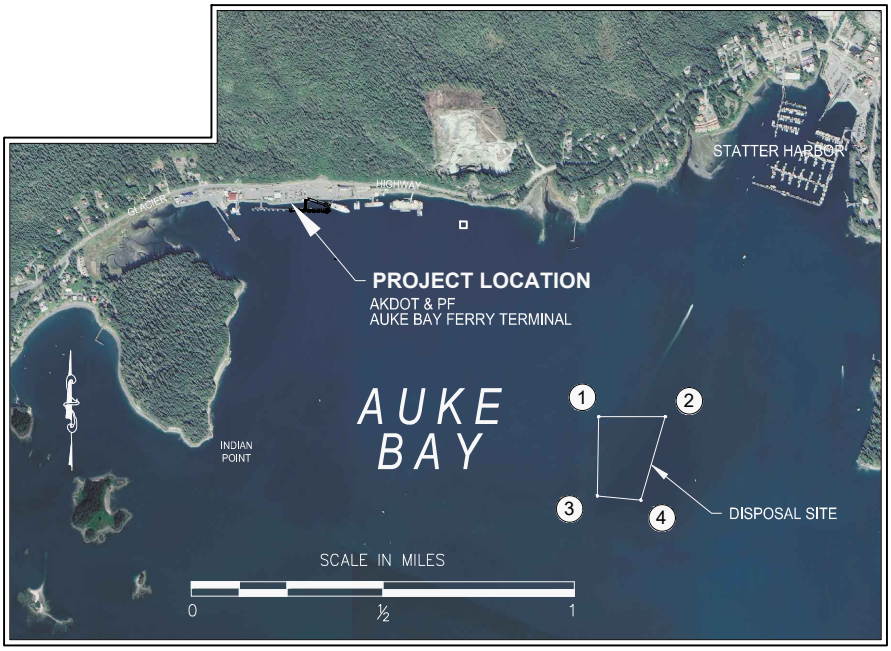

PROJECT PURPOSE:
FERRY TERMINAL IMPROVEMENTS

ADJACENT PROPERTY OWNER(S):
STATE OF ALASKA DNR
CBJ DOCKS & HARBORS – GITKOF LEASE
AK GLACIER SEAFOODS
CITY & BOROUGH OF JUNEAU

KEY & REGIONAL MAPS


APPLICATION BY:
STATE OF ALASKA
DEPT. OF TRANSPORTATION & PUBLIC FACILITIES
SOUTHCOAST REGION

AUKE BAY EAST BERTH -
FERRY TERMINAL IMPROVEMENTS - STAGE 1
PROJECT NO. SAMHS00419

AT: AUKE BAY – JUNEAU, ALASKA
LOCATED IN: S21 T40S R65E CRM
LAT. 58° 22' 53.4" N
LONG. 134° 41' 6.5" W

DATE: JULY 2026 SHEET 1 OF 7

N:\22XXX\222076 AMHS AUKE BAY FERRY TERMINAL\B. PERMITS\STAGE 1 – AUKE BAY EAST DOLPHINS\COE – COMBINE\1_2_3_4.DWG

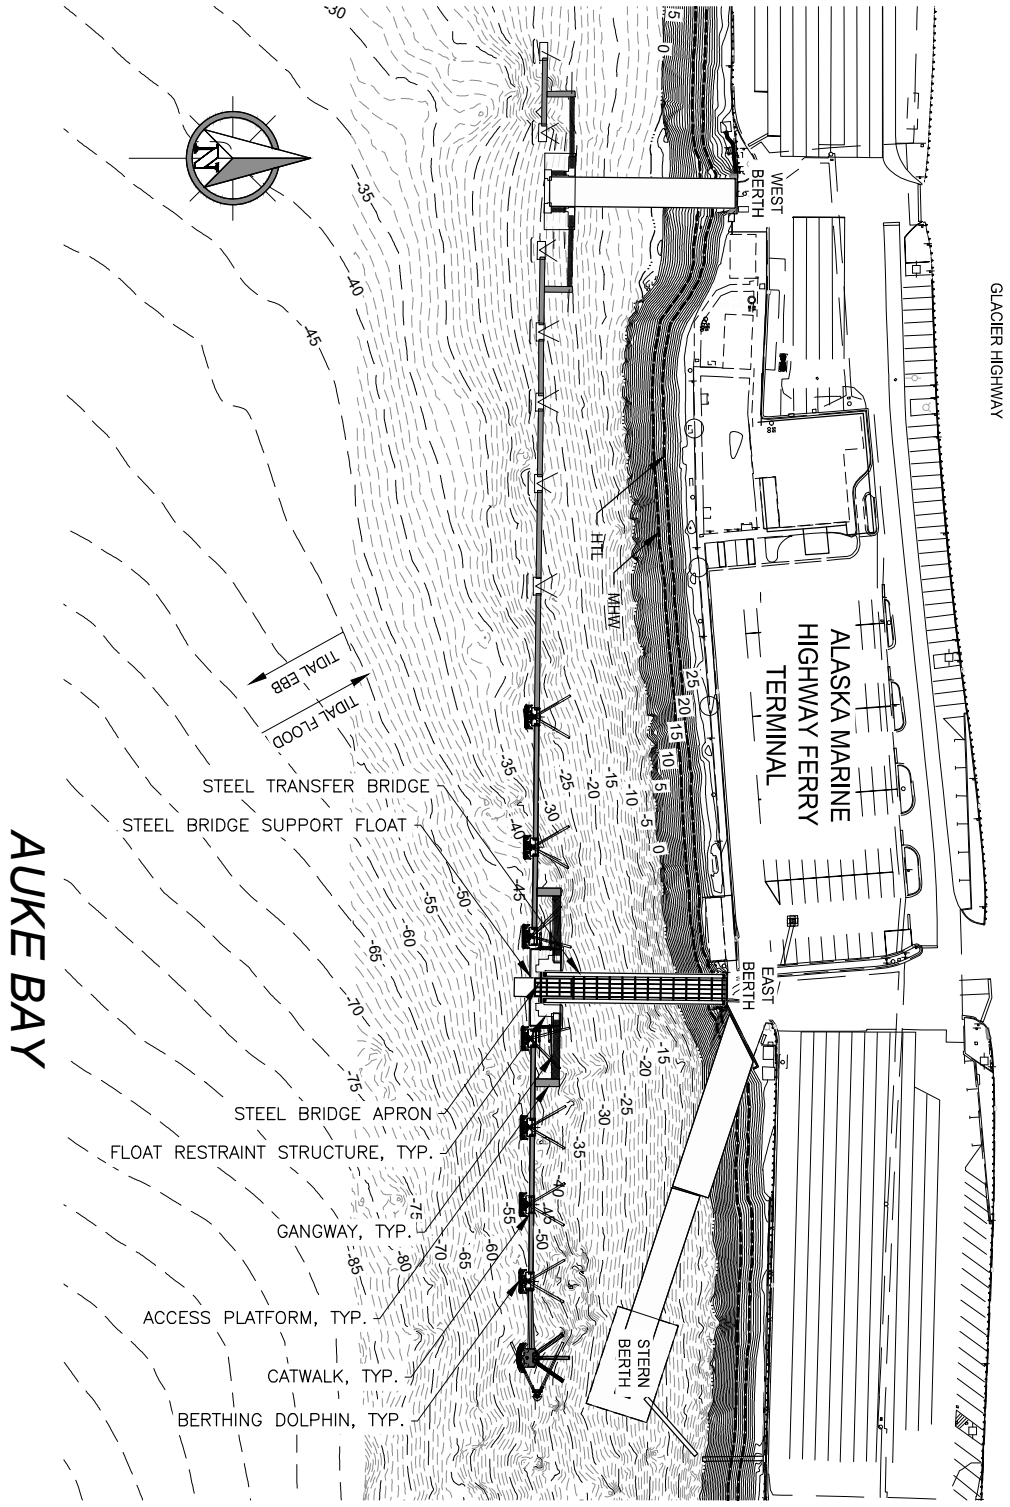

PROJECT PURPOSE:
FERRY TERMINAL IMPROVEMENTS

ADJACENT PROPERTY OWNER(S):
STATE OF ALASKA DNR
CBJ DOCKS & HARBORS – GITKOF LEASE
AK GLACIER SEAFOODS
CITY & BOROUGH OF JUNEAU

EXISTING SITE PLAN

APPLICATION BY:
STATE OF ALASKA
DEPT. OF TRANSPORTATION & PUBLIC FACILITIES
SOUTHCOAST REGION

AUKE BAY EAST BERTH -
FERRY TERMINAL IMPROVEMENTS - STAGE 1
PROJECT NO. SAMHS00419

AT: AUKE BAY – JUNEAU, ALASKA
LOCATED IN: S21 T40S R65E CRM
LAT. 58° 22' 53.4" N
LONG. 134° 41' 6.5" W

DATE: JULY 2026 SHEET 2 OF 7


N:\22XXX\222076 AMHS AUKE BAY FERRY TERMINAL\B. PERMITS\STAGE 1 – AUKE BAY EAST DOLPHINS\COE – COMBINE\1_2_3_4.DWG

EXCAVATION QUANTITIES

VOLUMES (CY)			
PROJECT TOTAL	BELOW HTL	BELOW MHW	BELOW MLLW
11,000	11,000	11,000	11,000
SURFACE AREA (SF)			
1.5 ACRE	1.5 ACRE	1.5 ACRE	1.5 ACRE

FILL QUANTITIES SUMMARY

TYPE	PROJECT TOTAL	BELOW HTL	BELOW MHW	BELOW MLLW
ARMOR ROCK (CY)	5,000	5,000	5,000	5,000

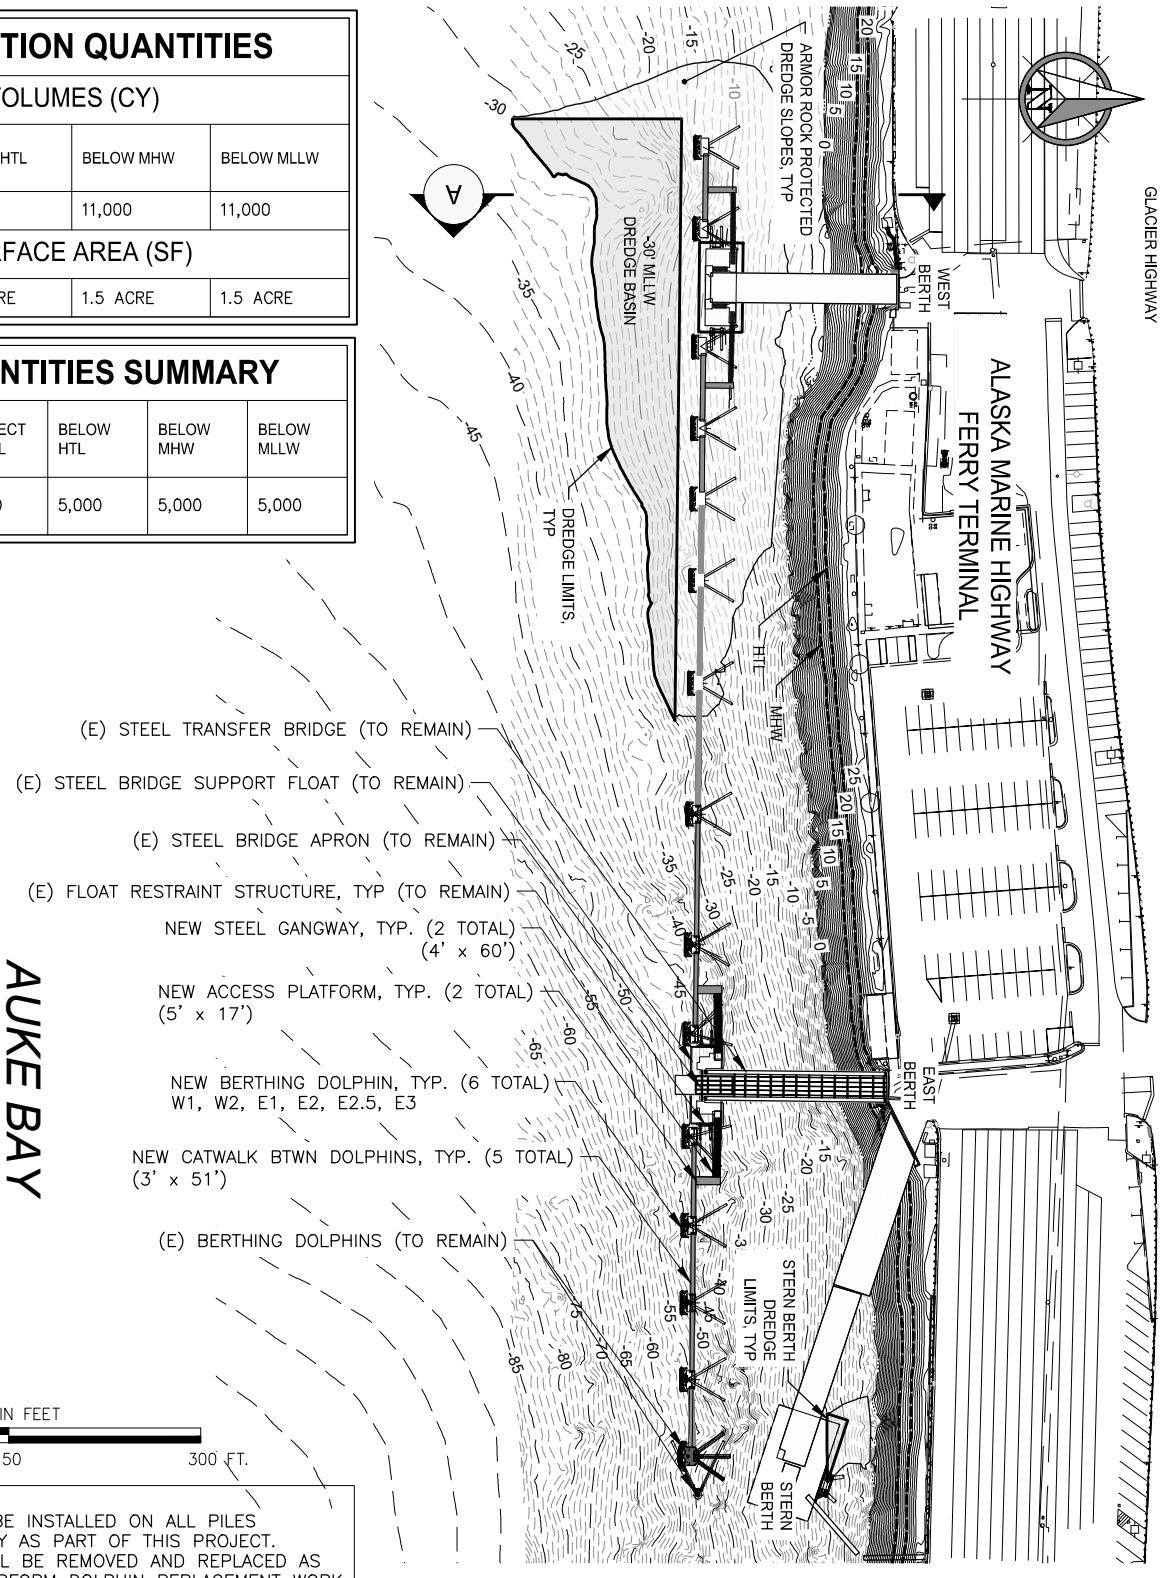

NOTES:
1. ANODES WILL BE INSTALLED ON ALL PILES AT THE FACILITY AS PART OF THIS PROJECT.
2. ELECTRICAL WILL BE REMOVED AND REPLACED AS NEEDED TO PERFORM DOLPHIN REPLACEMENT WORK.

PROJECT PURPOSE:
FERRY TERMINAL IMPROVEMENTS

ADJACENT PROPERTY OWNER(S):
STATE OF ALASKA DNR
CBJ DOCKS & HARBORS – GITKOF LEASE
AK GLACIER SEAFOODS
CITY & BOROUGH OF JUNEAU

NEW SITE PLAN


APPLICATION BY:
STATE OF ALASKA
DEPT. OF TRANSPORTATION & PUBLIC FACILITIES
SOUTHCOAST REGION

AUKE BAY EAST BERTH - FERRY TERMINAL IMPROVEMENTS - STAGE 1
PROJECT NO. SAMHS00419

AT: AUKE BAY – JUNEAU, ALASKA
LOCATED IN: S21 T40S R65E CRM
LAT. 58° 22' 53.4" N
LONG. 134° 41' 6.5" W

DATE: JULY 2026 SHEET 3 OF 7

N:\22XXX\222076 AMHS AUKE BAY FERRY TERMINAL\B. PERMITS\STAGE 1 – AUKE BAY EAST DOLPHINS\COE – COMBINE\1_2_3_4.DWG

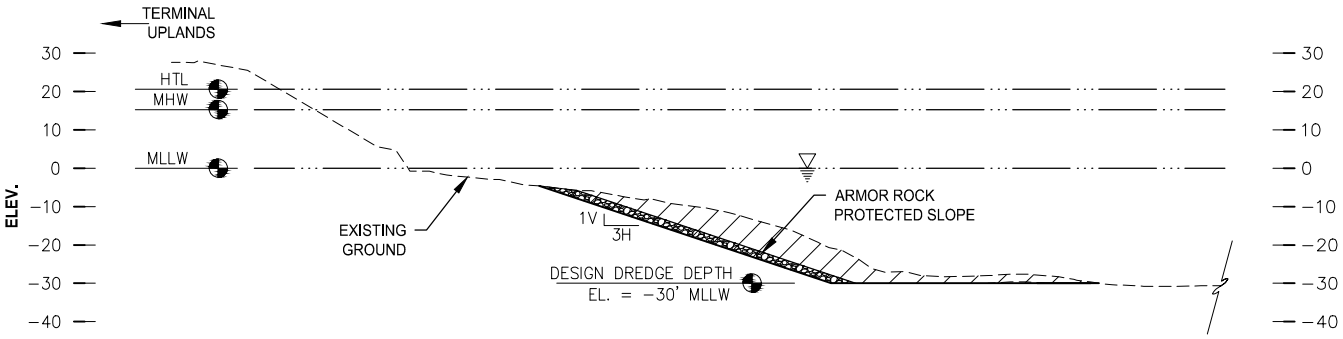

A **SITE SECTION**

SCALE IN FEET

0 50 100 FT.

PROJECT PURPOSE:
FERRY TERMINAL IMPROVEMENTS

ADJACENT PROPERTY OWNER(S):
STATE OF ALASKA DNR
CBJ DOCKS & HARBORS – GITKOF LEASE
AK GLACIER SEAFOODS
CITY & BOROUGH OF JUNEAU

SITE SECTION


APPLICATION BY:
STATE OF ALASKA
DEPT. OF TRANSPORTATION & PUBLIC FACILITIES
SOUTHCOAST REGION

AUKE BAY EAST BERTH -
FERRY TERMINAL IMPROVEMENTS - STAGE 1
PROJECT NO. SAMHS00419


AT: AUKE BAY – JUNEAU, ALASKA
LOCATED IN: S21 T40S R65E CRM
LAT. 58° 22' 53.4" N
LONG. 134° 41' 6.5" W

DATE: JULY 2026 SHEET 4 OF 7

N:\22XXX\222076 AMHS AUKE BAY FERRY TERMINAL\B. PERMITS\STAGE 1 – AUKE BAY EAST DOLPHINS\COE – COMBINE\1_2_3_4.DWG

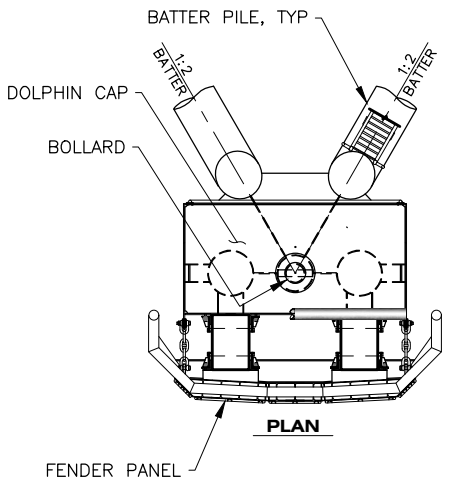

PILE INFORMATION								
STRUCTURE EXIST.	STRUCTURE NEW	REMOVE EXIST. PILE	QTY	NEW PILE SIZE & LOCATION	QTY	DRILLED SOIL ANCHORS	ESTIMATED PILE EMBEDMENT (FT)	ANODE
W1	W1	18" FENDER PILE	4	N/A	-	-	-	-
		18" VERTICAL PILE	1	30" VERTICAL PILE	2	-	120	Y
		18" BATTER PILE	2	30" BATTER PILE	2	-	130	Y
W2	W2	18" FENDER PILE	4	N/A	-	-	-	-
		18" VERTICAL PILE	1	30" VERTICAL PILE	2	-	125	Y
		18" BATTER PILE	2	30" BATTER PILE	2	-	130	Y
E1	E1	18" FENDER PILE	4	N/A	-	-	-	-
		18" VERTICAL PILE	1	30" VERTICAL PILE	2	-	115	Y
		18" BATTER PILE	2	30" BATTER PILE	2	-	125	Y
E2	E2	18" FENDER PILE	4	N/A	-	-	-	-
		18" VERTICAL PILE	1	30" VERTICAL PILE	2	-	115	Y
		18" BATTER PILE	2	30" BATTER PILE	2	-	125	Y
-	E3	18" FENDER PILE	-	N/A	-	-	-	-
		18" VERTICAL PILE	-	30" VERTICAL PILE	2	-	110	Y
		18" BATTER PILE	-	30" BATTER PILE	2	-	125	Y
E3	E4	18" FENDER PILE	4	N/A	-	-	-	-
		18" VERTICAL PILE	1	30" VERTICAL PILE	2	-	110	Y
		18" BATTER PILE	2	30" BATTER PILE	2	-	125	Y
EG	EG	18" VERTICAL PILE	2	18" VERTICAL PILE	2	-	100	Y
				18" BATTER PILE	2	-	100	Y
WG	WG	18" VERTICAL PILE	2	18" VERTICAL PILE	2	-	90	Y
				18" BATTER PILE	2	-	110	Y
TEMPORARY PILES		N/A	-	UP TO 24" VERTICAL	36	-	60	N

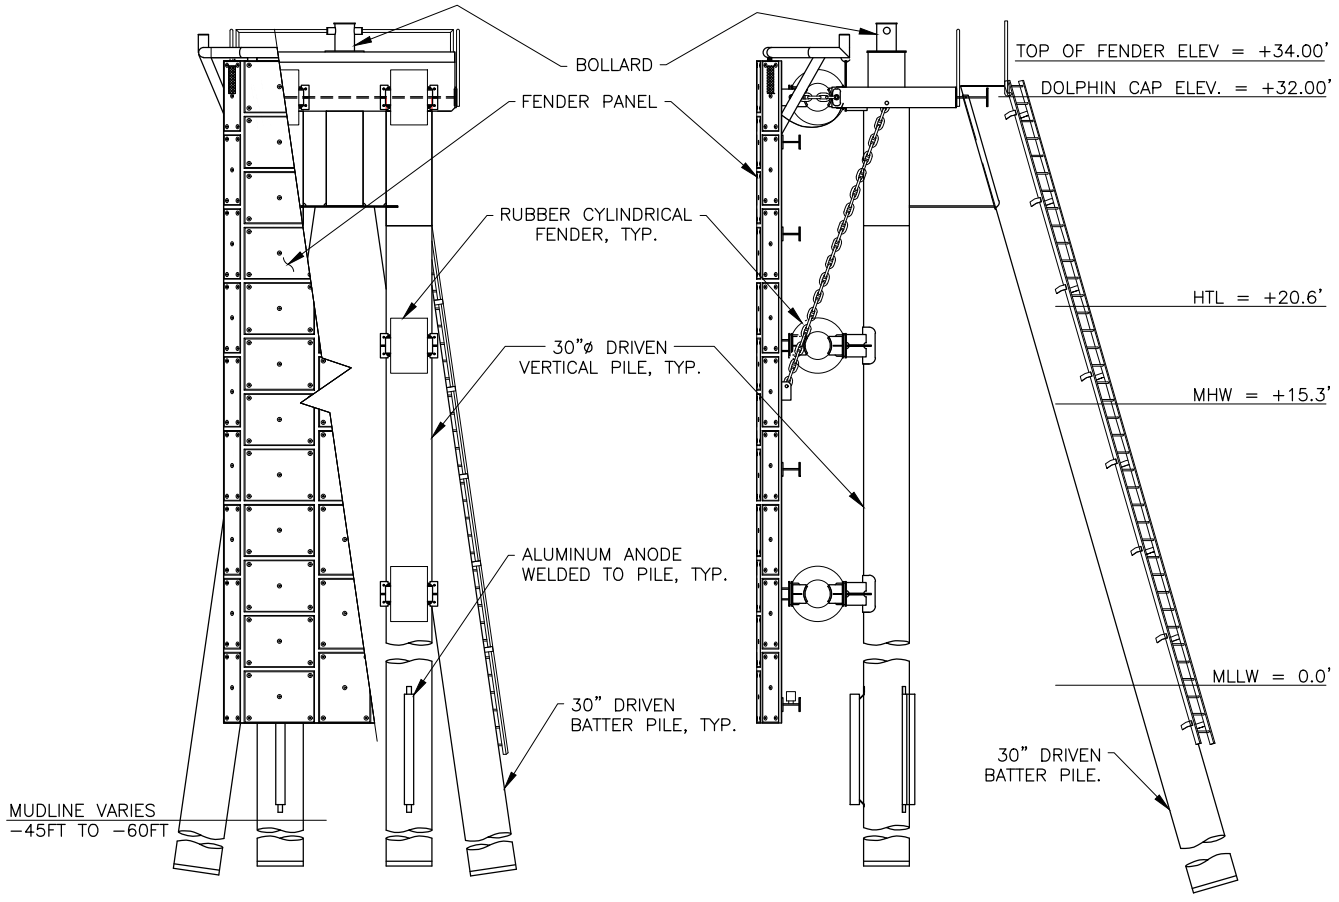

PROJECT PURPOSE:
FERRY TERMINAL IMPROVEMENTS

ADJACENT PROPERTY OWNER(S):
STATE OF ALASKA DNR
CBJ DOCKS & HARBORS – GITKOF LEASE
AK GLACIER SEAFOODS
CITY & BOROUGH OF JUNEAU

NEW BERTHING DOLPHINS


APPLICATION BY:
STATE OF ALASKA
DEPT. OF TRANSPORTATION & PUBLIC FACILITIES
SOUTHCOAST REGION

AUKE BAY EAST BERTH - FERRY TERMINAL IMPROVEMENTS - STAGE 1
PROJECT NO. SAMHS00419


AT: AUKE BAY – JUNEAU, ALASKA
LOCATED IN: S21 T40S R65E CRM
LAT. 58° 22' 53.4" N
LONG. 134° 41' 6.5" W

DATE: JULY 2026 SHEET 5 OF 7


N:\22XXX\222076 AMHS AUKE BAY FERRY TERMINAL\B. PERMITS\STAGE 1 – AUKE BAY EAST DOLPHINS\COE – COMBINE\AUKE BAY_COE 5.DWG

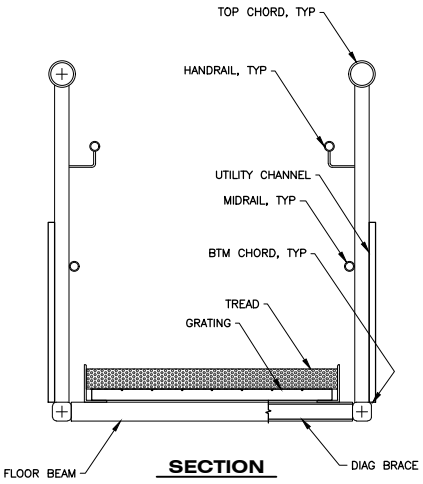

SECTION

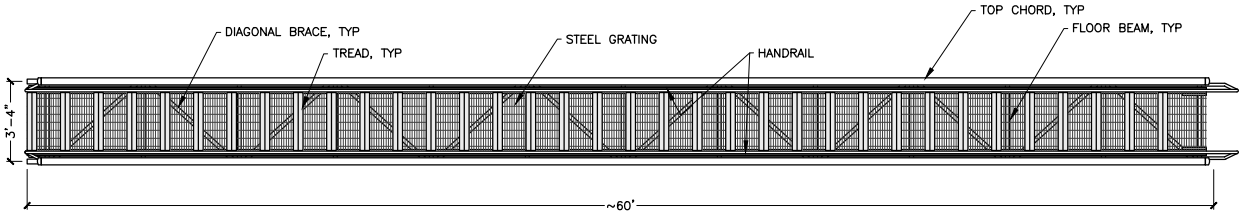

PLAN

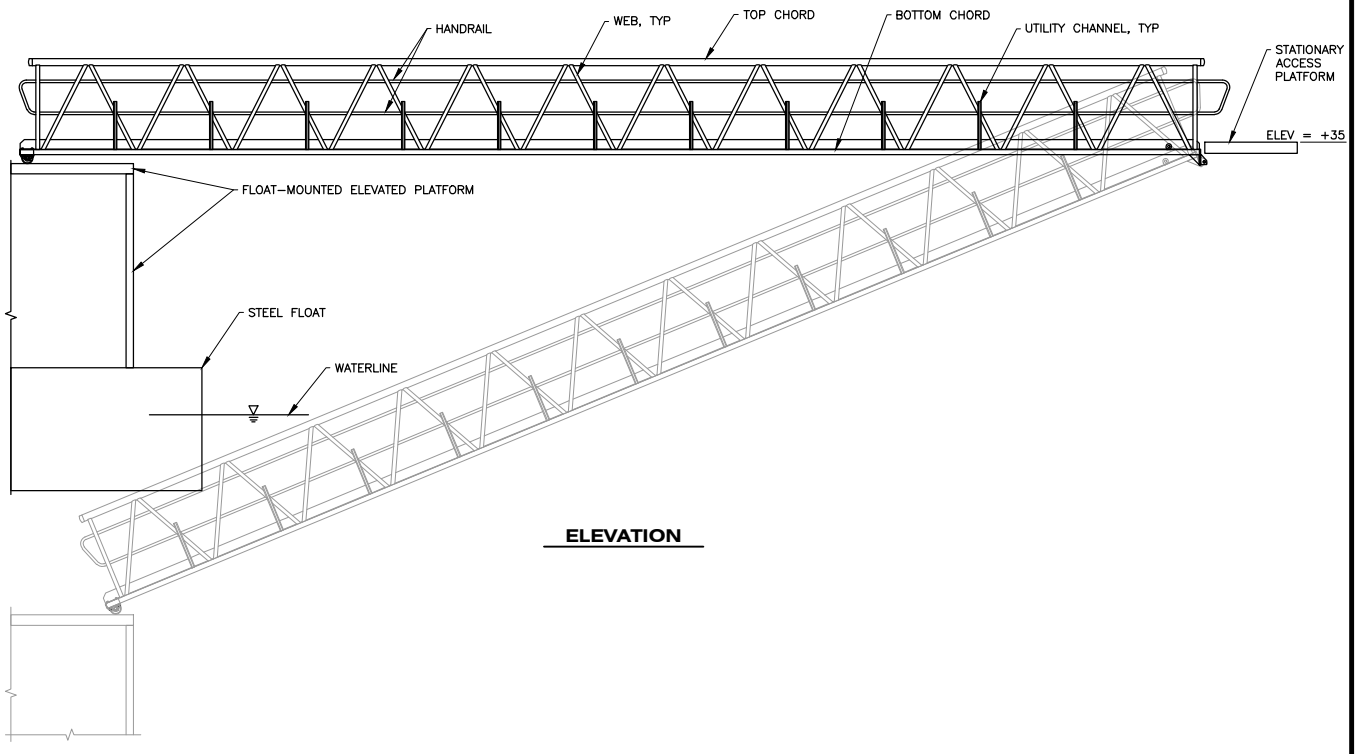

ELEVATION

PROJECT PURPOSE:
FERRY TERMINAL IMPROVEMENTS

ADJACENT PROPERTY OWNER(S):
STATE OF ALASKA DNR
CBJ DOCKS & HARBORS – GITKOF LEASE
AK GLACIER SEAFOODS
CITY & BOROUGH OF JUNEAU

TYPICAL NEW GANGWAY


APPLICATION BY:
STATE OF ALASKA
DEPT. OF TRANSPORTATION & PUBLIC FACILITIES
SOUTHCOAST REGION

AUKE BAY EAST BERTH -
FERRY TERMINAL IMPROVEMENTS - STAGE 1
PROJECT NO. SAMHS00419


AT: AUKE BAY – JUNEAU, ALASKA
LOCATED IN: S21 T40S R65E CRM
LAT. 58° 22' 53.4" N
LONG. 134° 41' 6.5" W

DATE: JULY 2026

N:\22XXX\222076 AMHS AUKE BAY FERRY TERMINAL\B. PERMITS\STAGE 1 – AUKE BAY EAST DOLPHINS\COE – COMBINE\AUKE BAY_COE 6.DWG

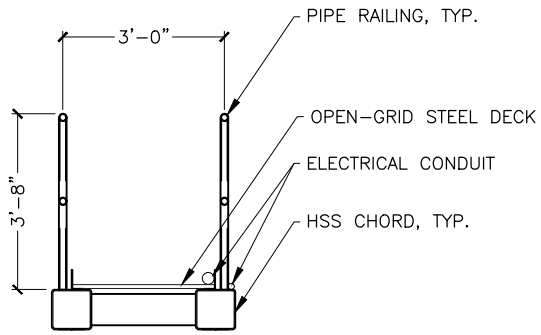

TYP SECTION

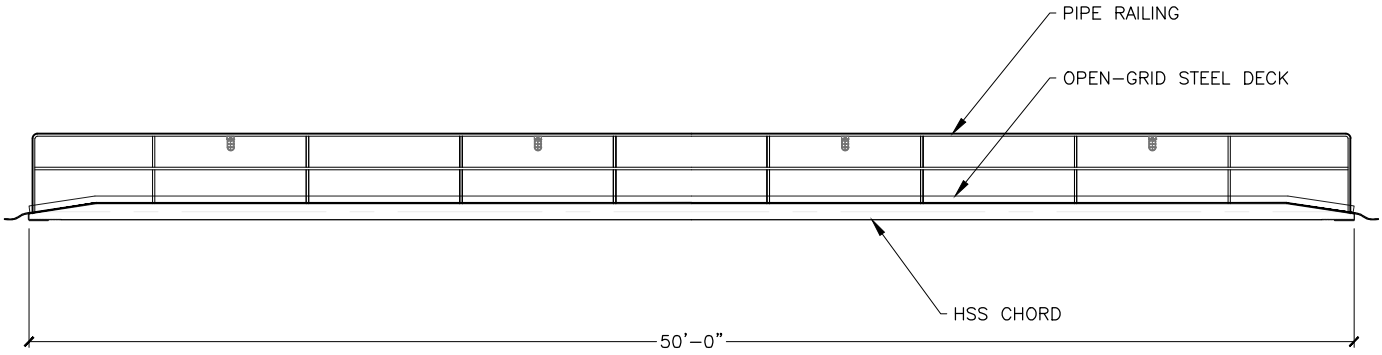

ELEVATION

PROJECT PURPOSE:
FERRY TERMINAL IMPROVEMENTS

ADJACENT PROPERTY OWNER(S):
STATE OF ALASKA DNR
CBJ DOCKS & HARBORS – GITKOF LEASE
AK GLACIER SEAFOODS
CITY & BOROUGH OF JUNEAU

TYPICAL CATWALK

APPLICATION BY:
STATE OF ALASKA
DEPT. OF TRANSPORTATION & PUBLIC FACILITIES
SOUTHCOAST REGION

AUKE BAY EAST BERTH -
FERRY TERMINAL IMPROVEMENTS - STAGE 1
PROJECT NO. SAMHS00419

AT: AUKE BAY – JUNEAU, ALASKA
LOCATED IN: S21 T40S R65E CRM
LAT. 58° 22' 53.4" N
LONG. 134° 41' 6.5" W

DATE: JULY 2026 SHEET 7 OF 7

N:\22XXX\222076 AMHS AUKE BAY FERRY TERMINAL\B. PERMITS\STAGE 1 – AUKE BAY EAST DOLPHINS\COE – COMBINE\AUKE BAY_COE 7.DWG