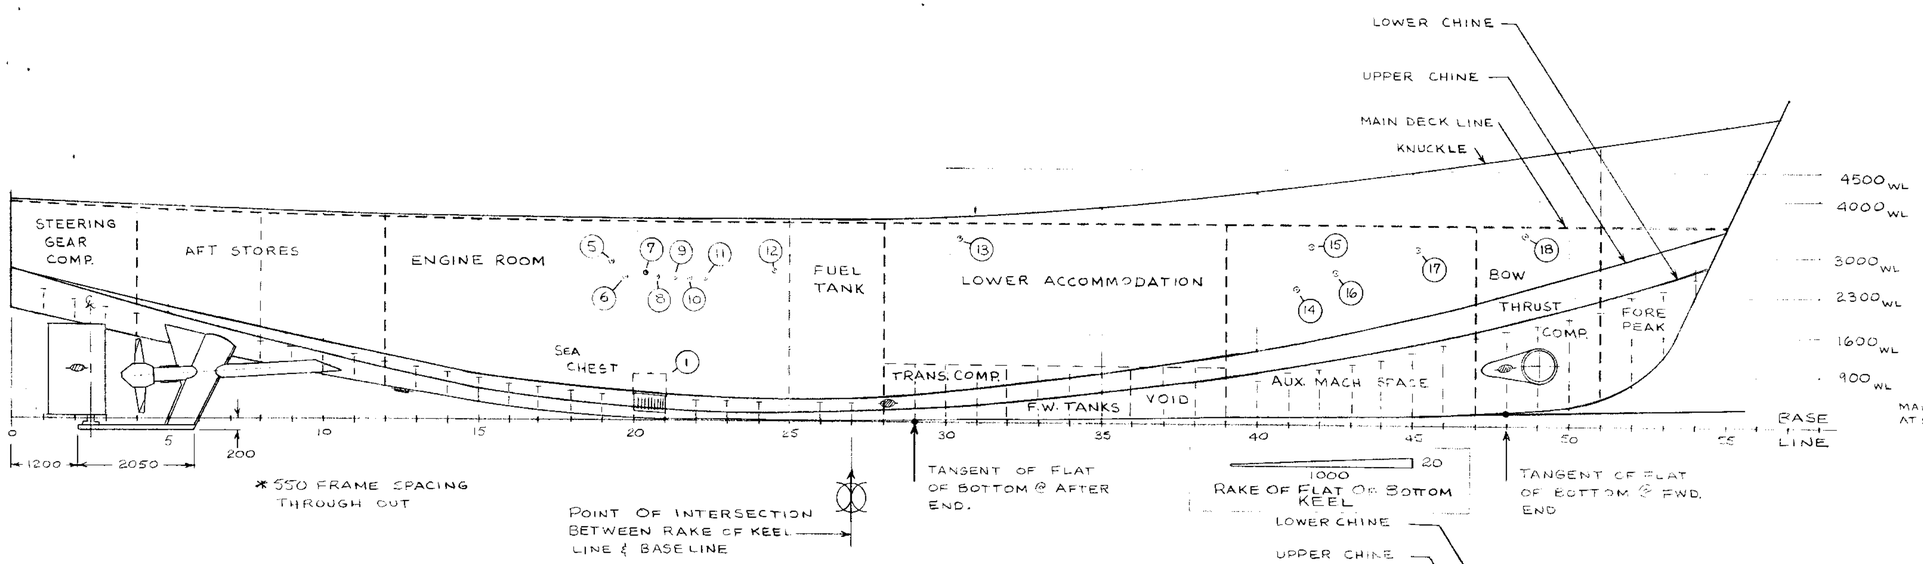

SIDE ELEVATION

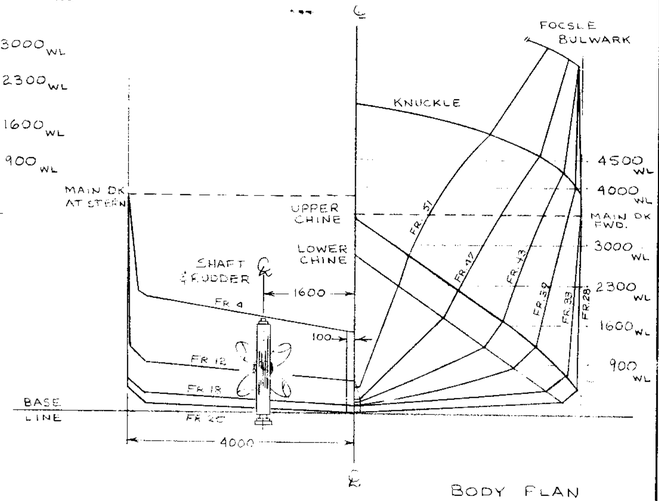

BODY PLAN

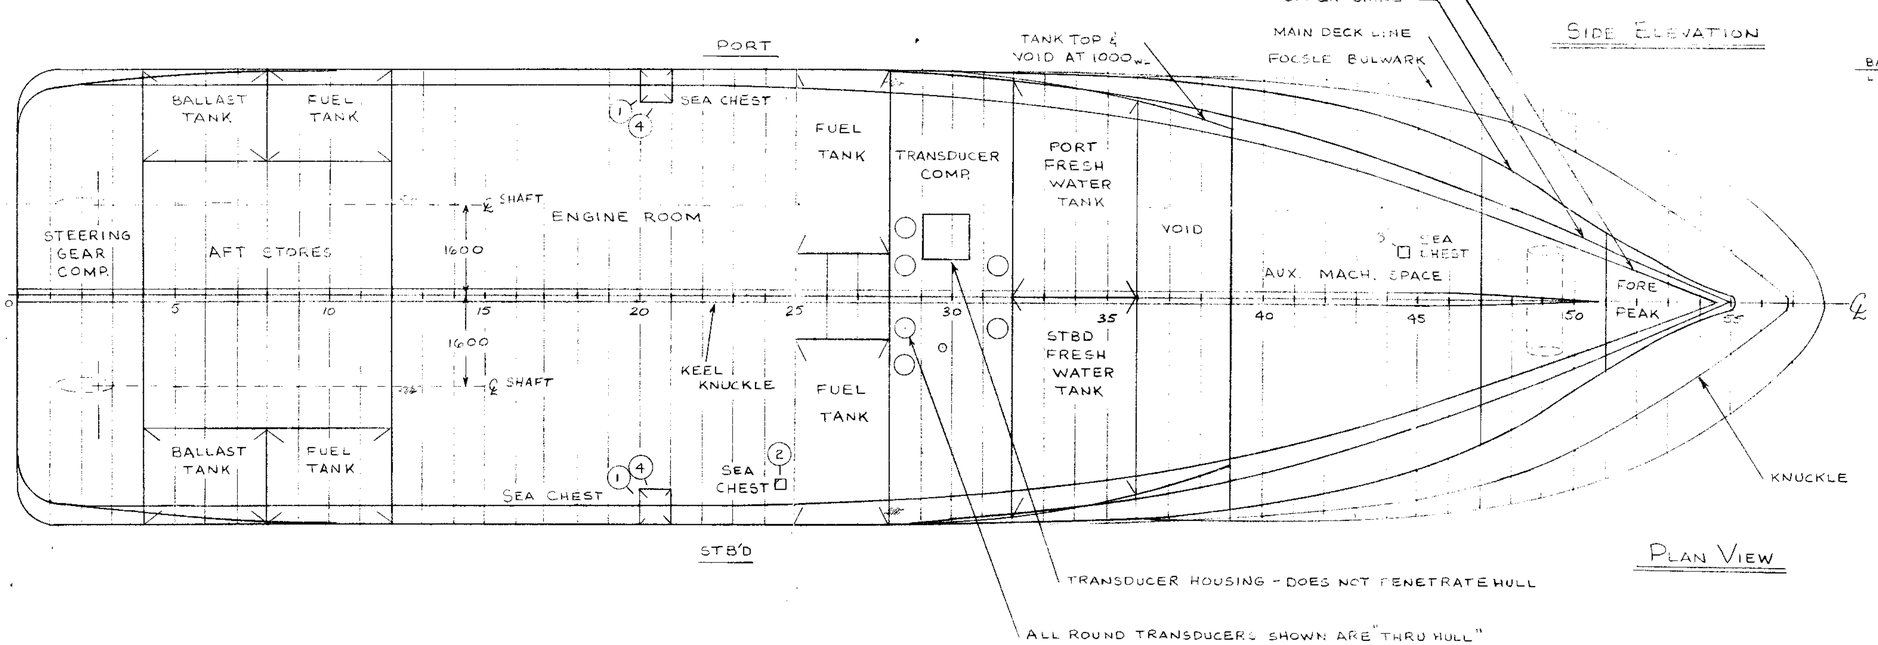

PLAN VIEW

= ANODE

VALVE SCHEDULE

MK	SERVICE	LOCATION	MK	SERVICE	LOCATION
1	MAIN SEA SUCTION	FR 20-21 (P/S)	13	GALLEY DECK DRAIN	FR 30-31 (P)
2	SALT WATER SAMPLING PUMP SEA SUC.	FR 24-25 (S)	14	SEWAGE PLANT OVER BOARD DISCH.	FR 41-42 (P)
3	FRESH WATER MAKER SEA SUCTION	FR 44-45 (P)	15	FRESH WATER MAKER BRINE O.B DISCH.	FR. 41-42 (P)
4	MAIN SEA SUCTION VENT	FR 20-21 (P/S)	16	MAIN DK. DRAIN OVER BOARD DISCH.	FR. 42-43 (P)
5	PORT AUX. ENG. OVER BOARD DISCH.	FR 19-20 (P)	17	GRAY WATER OVER BOARD DISCH.	FR. 45-46 (P)
6	PORT MAIN ENG. OVER BOARD DISCH.	FR. 19-20 (P)	18	LAUNDRY ROOM DECK DRAIN	FR 48-49 (P)
7	SEA WATER SAMPLING PUMP O.B. DISCH.	FR 20-21 (S)			
8	OILY WATER SEPARATOR O. B. DISCH.	FR 20-21 (P)			
9	STBD MAIN ENG. OVER BOARD DISCH.	FR 21-22 (P)			
10	LAB DRAIN	FR 21-22 (P)			
11	STBD AUX. ENG. OVER BOARD DISCH.	FR 22-23 (P)			
12	BILGE/GEN. SERVICE PUMP O.B. DISCH.	FR 24-25 (P)			

ISSUED
MAY 15 1990
ALLIED SHIPBUILDERS LTD.

PRINCIPAL PARTICULARS

LENGTH OVERALL	32.2 M
LENGTH BETWEEN PERPENDICULARS	29.7 M
BEAM	8.0 M
DEPTH	3.5 M
DRAFT	2.3 M
LIGHT SHIP DISPLACEMENT (NO DECK OUTFIT)	247 TONNES
LIGHT SHIP DRAFT @	1.87 M
TONNES PER CM IMMERSION @ LIGHT SHIP DRAFT	1.83 TONNE/CM

ALLIED SHIPBUILDERS LTD.
NORTH VANCOUVER, CANADA

DEPARTMENT OF FISHERIES AND OCEANS
OTTAWA, CANADA

HULL 250 "R.B. YOUNG"
DOCKING PLAN

DRAWN BY	C. W-N	APPROVED BY	
DATE	FEB 12, 1990	APPROVED BY	
SCALE	1:50	APPROVED BY	
DESIGN NO.	921	DRG. NO.	039-055

PSD55-06-90