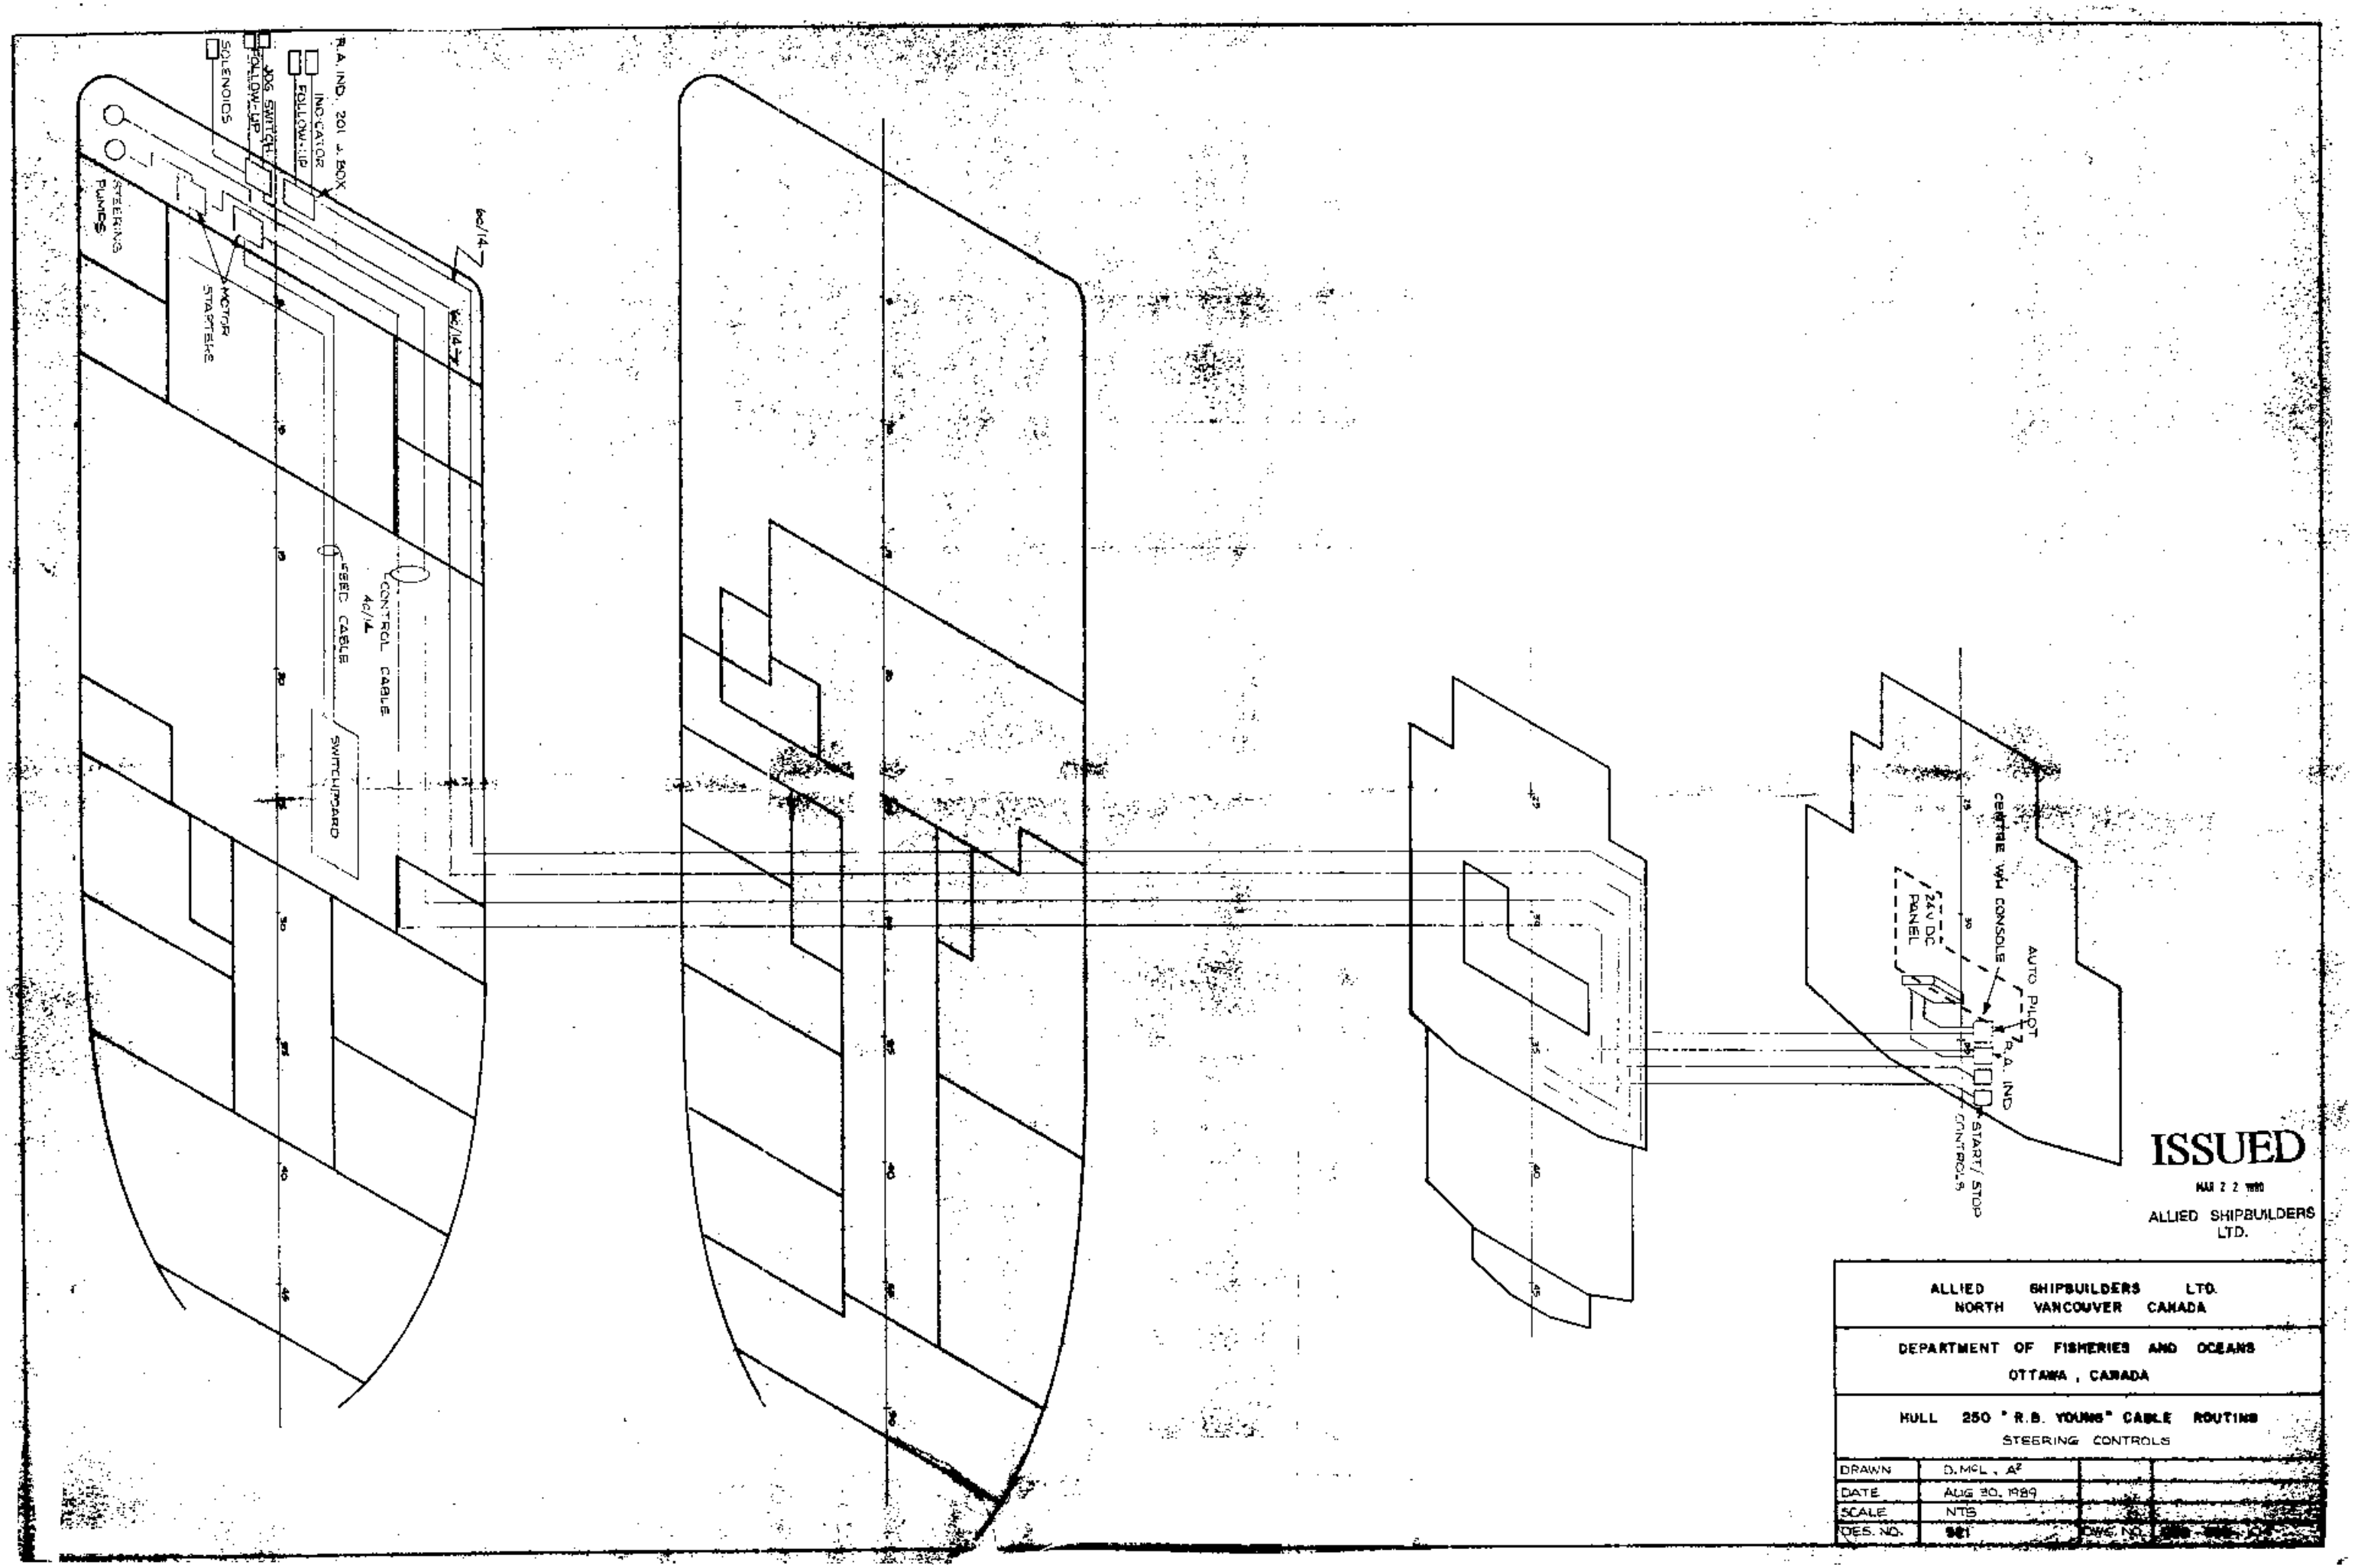
R.A. IND. 201 J. BOX
INDICATOR
FOLLOW-UP
JOG SWITCH
FOLLOW-UP
SOLENOIDS
STEERING PUMPS
MOTOR STARTERS
CONTROL CABLE
SPEED CABLE
SWITCHBOARD
CENTRE WH. CONSOLE
24V DC PANEL
AUTO PILOT
R.A. IND
START/STOP CONTROLS
ISSUED
MAR 2 2 1990
ALLIED SHIPBUILDERS LTD.
ALLIED SHIPBUILDERS LTD.
NORTH VANCOUVER CANADA
DEPARTMENT OF FISHERIES AND OCEANS
OTTAWA, CANADA
HULL 250 "R.B. YOUNG" CABLE ROUTING
STEERING CONTROLS
DRAWN D. McL. A²
DATE AUG 30, 1989
SCALE NTS
DES. NO. 921
DWG. NO.