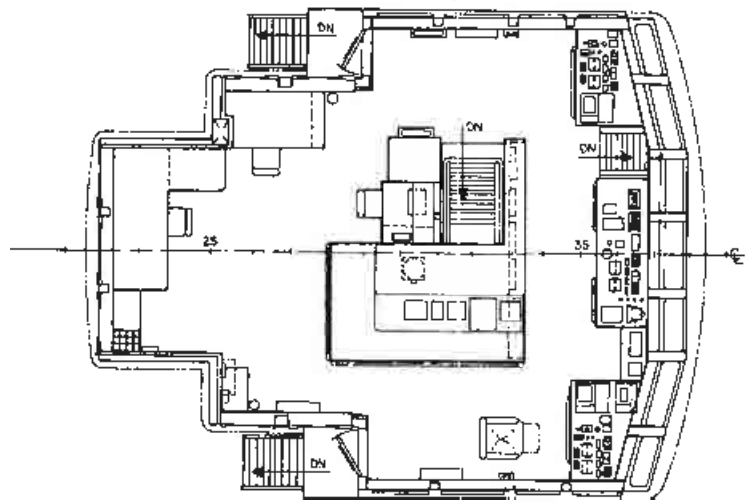

BRIDGE DECK

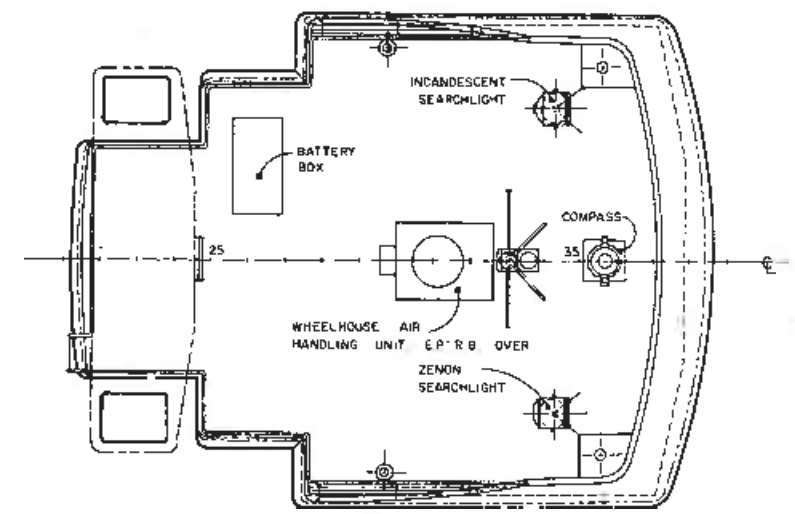

WHEELHOUSE TOP

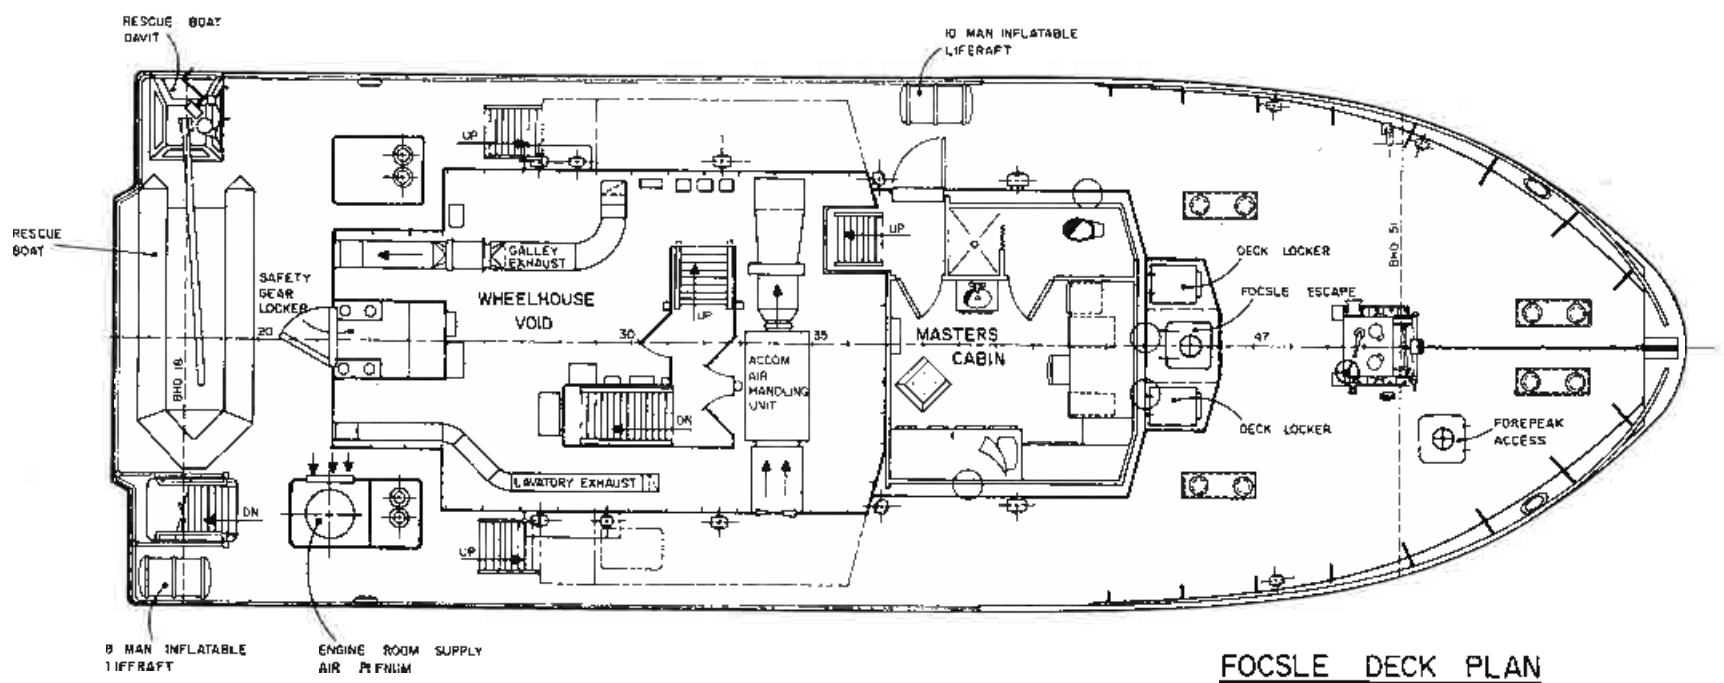

FOCSLE DECK PLAN

PSD55-03-90

ISSUED

MAY 1 5 1990

ALLIED SHIPBUILDERS LTD.

ALLIED SHIPBUILDERS LTD. NORTH VANCOUVER, B.C.			
DEPARTMENT OF FISHERIES AND OCEANS OTTAWA, CANADA			
"R.B. YOUNG" FOCSLE & WHEELHOUSE GENERAL ARRANGEMENT			
DRAWN	A. DAWSON		
DATE	MAR. 26, 1990		
SCALE	1:50		
DES. NO.	921	DWG. NO.	039 - 003