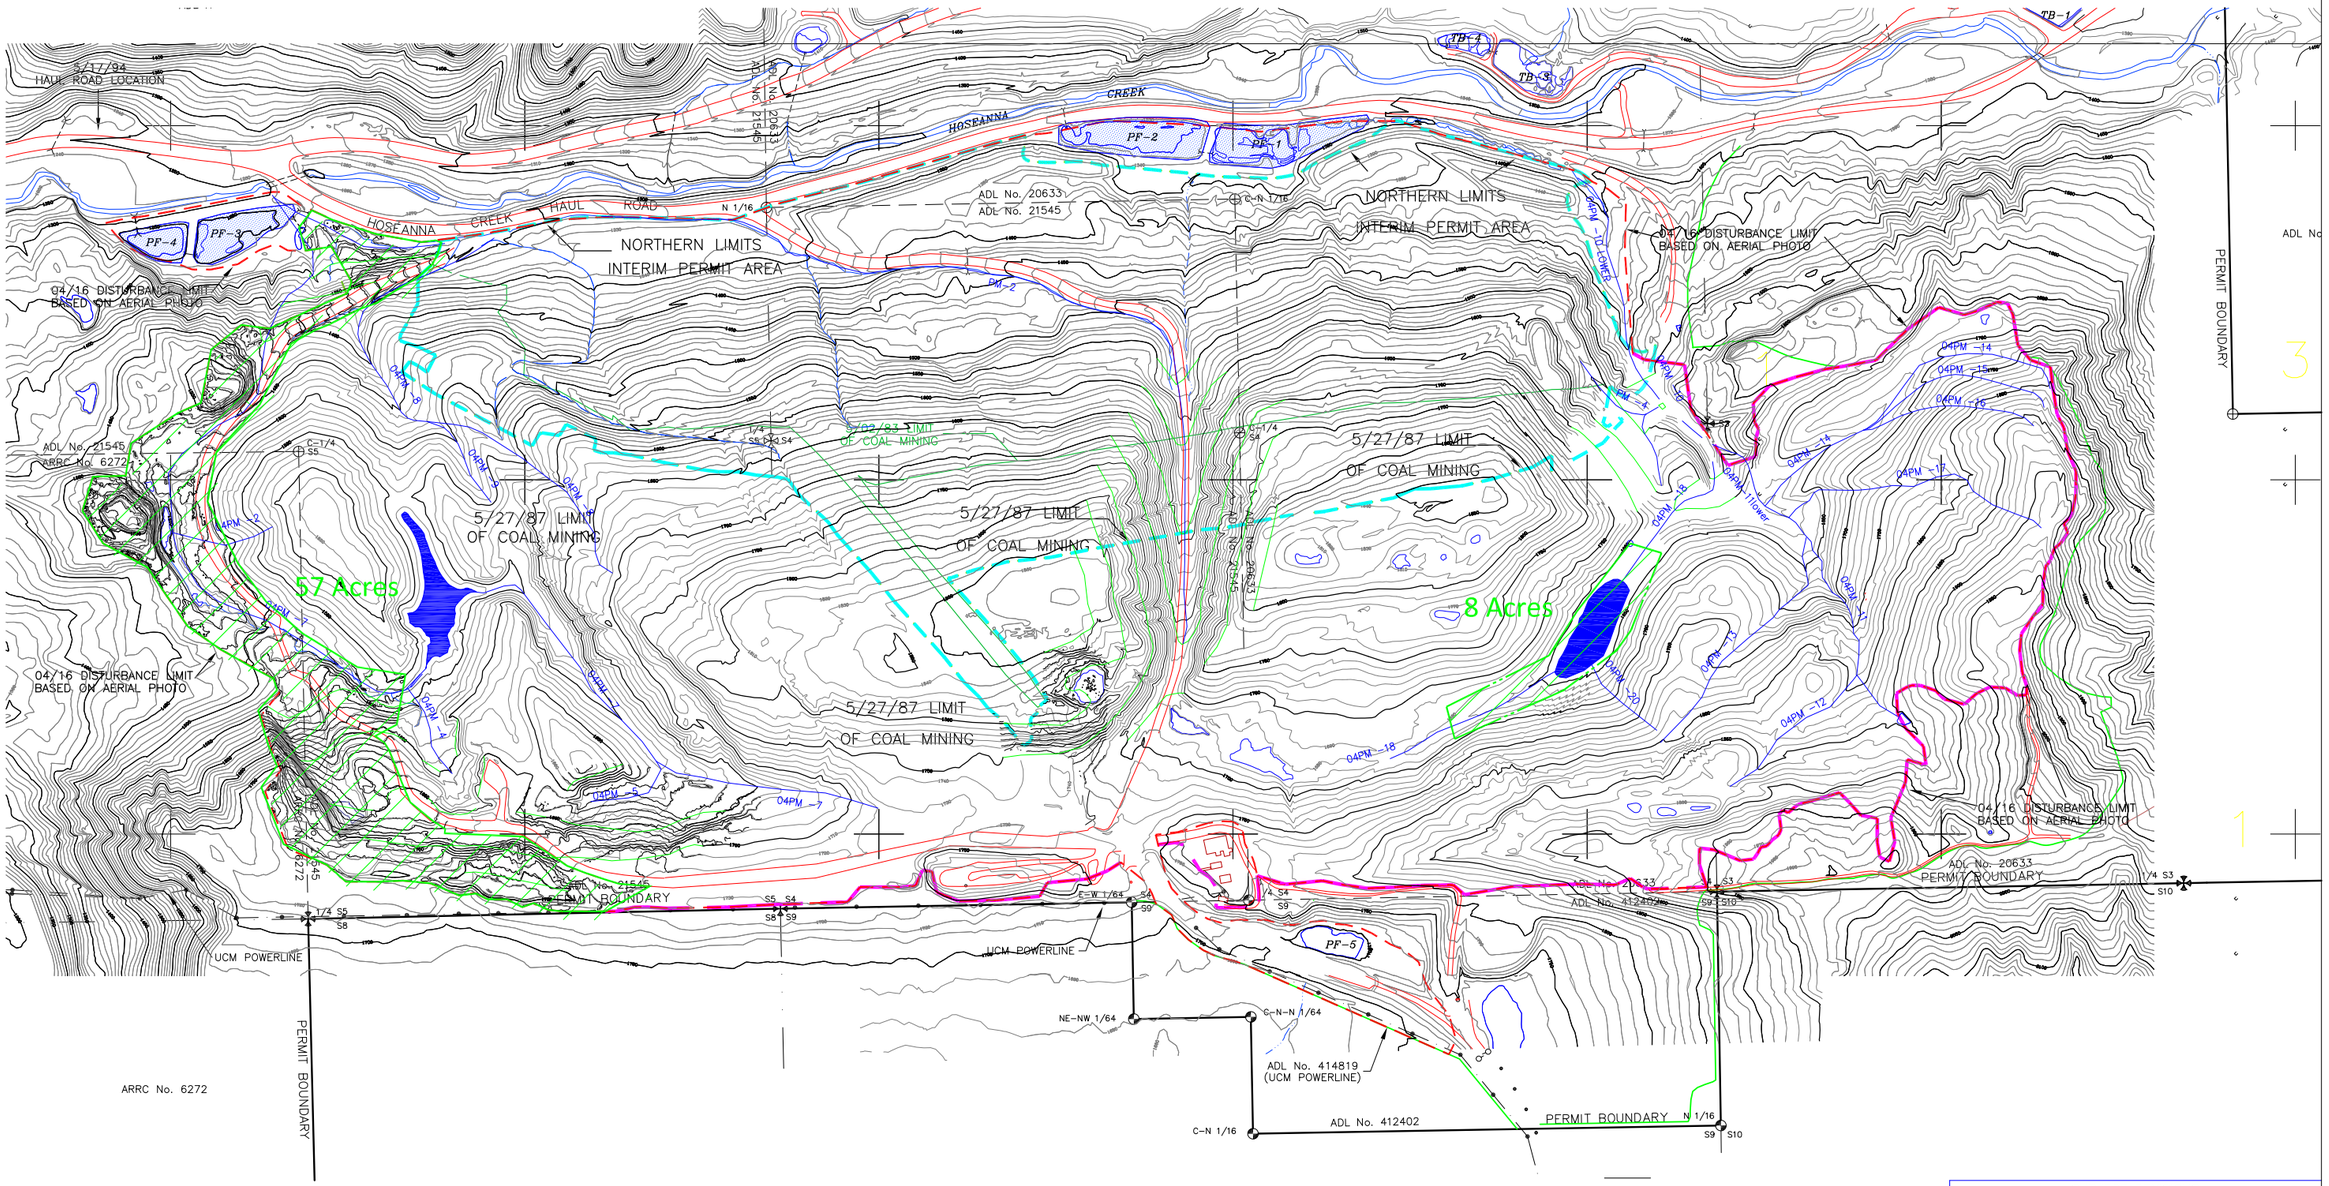


## MINING AND RECLAMATION LEGEND

PHASE III Bond Release Area = 65 ACRES

INTERIM PERMIT AREA

DISTURBANCE BOUNDARY
AS OF 01/20

### LEGEND

- GLO–BLM MONUMENT, FIELD LOCATED.
- GLO–BLM MONUMENT OF RECORD, CALCULATED CORNER POSITION.
- PRIMARY MONUMENT, FIELD LOCATED.
- CALCULATED CORNER POSITION.
- AERIAL PHOTO PANEL, H/V CONTROL.
- ELECT. DISTRIBUTION WOOD POLE.

SCALE: 1"= 400'

400' 200' 0' 400' 800'

CONTOUR INTERVAL= 20'

GRID: NAD-27

### NOTES:

1. HORIZONTAL DATUM IS BASED ON STATE PLANE CO–OR, ZONE–4, NAD 27.
2. VERTICAL DATUM IS BASED ON MEAN SEA LEVEL.
3. BOUNDARIES ARE APPROXIMATE AND MAY CHANGE WHEN FUTURE SURVEY DATA IS APPLIED.
4. AERIAL TOPOGRAPHY DEPICTED FOR BOND RELEASE AREAS FLOWN SEPTEMBER 2016.

### SUBJECT REVISIONS

| REV. | DATE: | BY: | DESCRIPTION |
|---|---|---|---|
| | | | |
| | | | |
| | | | |
| | | | |
| | | | |
| | | | |
| | | | |
| | | | |
| 0 | 11/23 | RCS | Phase II Bond Release Request–65 Acres |

POKER FLATS MINE

USIBELLI COAL MINE INC.

PERMIT NUMBER 01–83–796

# POKER PHASE IIi BOND RELEASE 2023

| BASE MAP REVISIONS | | PLOT. BY: RCS | EXHIBIT No. 1 |
|---|---|---|---|
| BY: | DATE: | DATE: 11/23 | SHEET No. 1 of 1 |

USIBELLI COAL MINE, INC.
P.O. BOX 1000, HEALY, ALASKA 99743
(907) 683–2226