


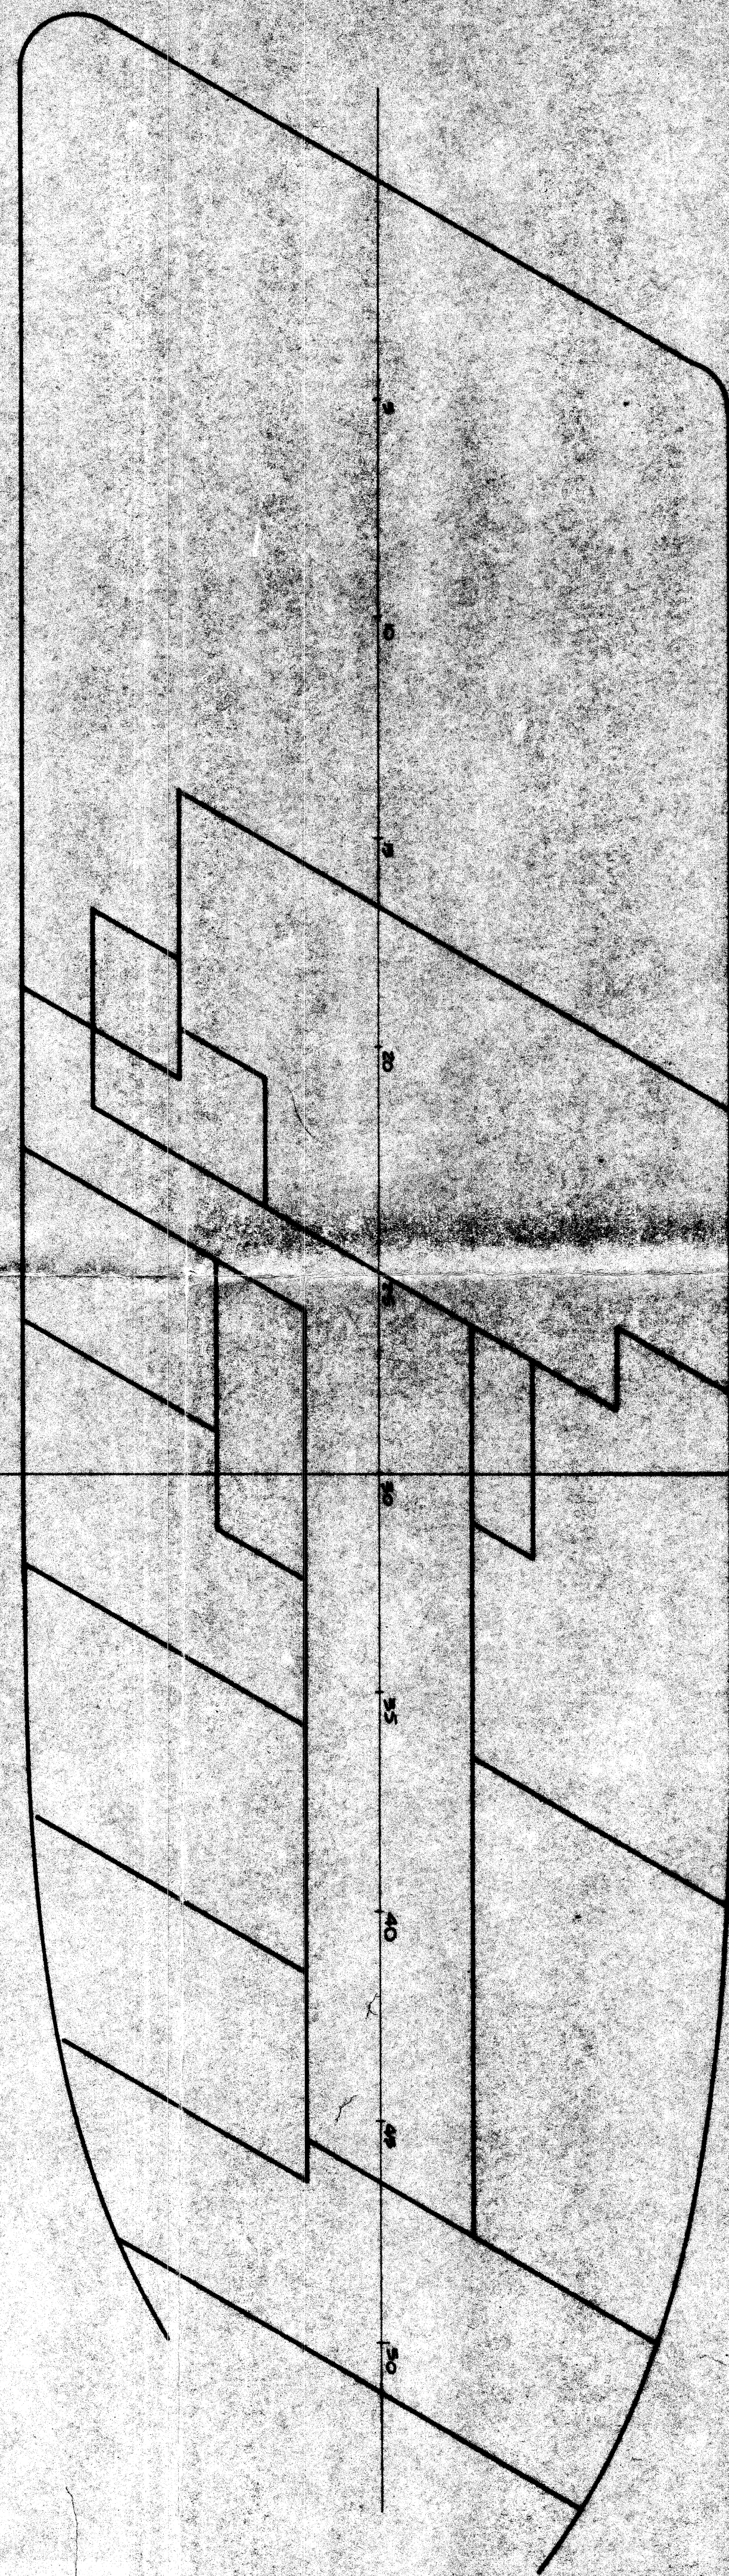


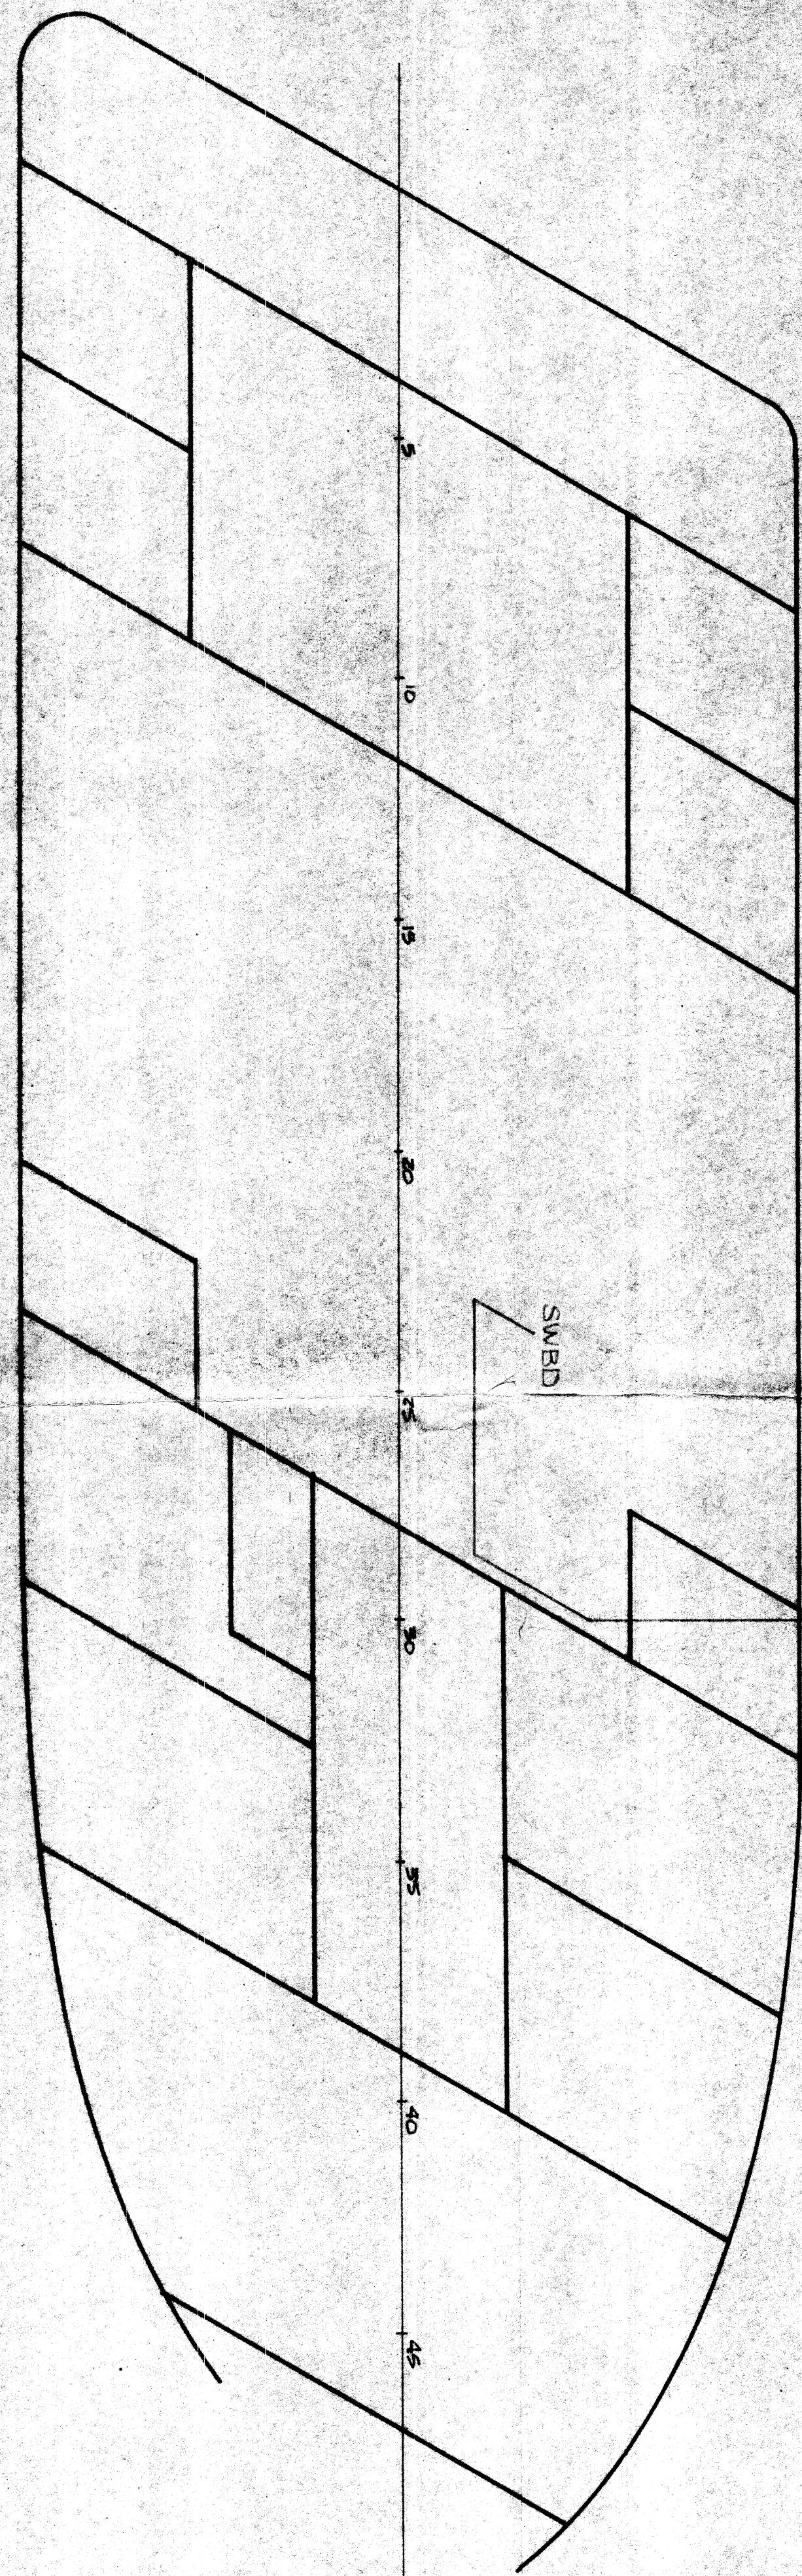

2c/10 SWBD
FEED

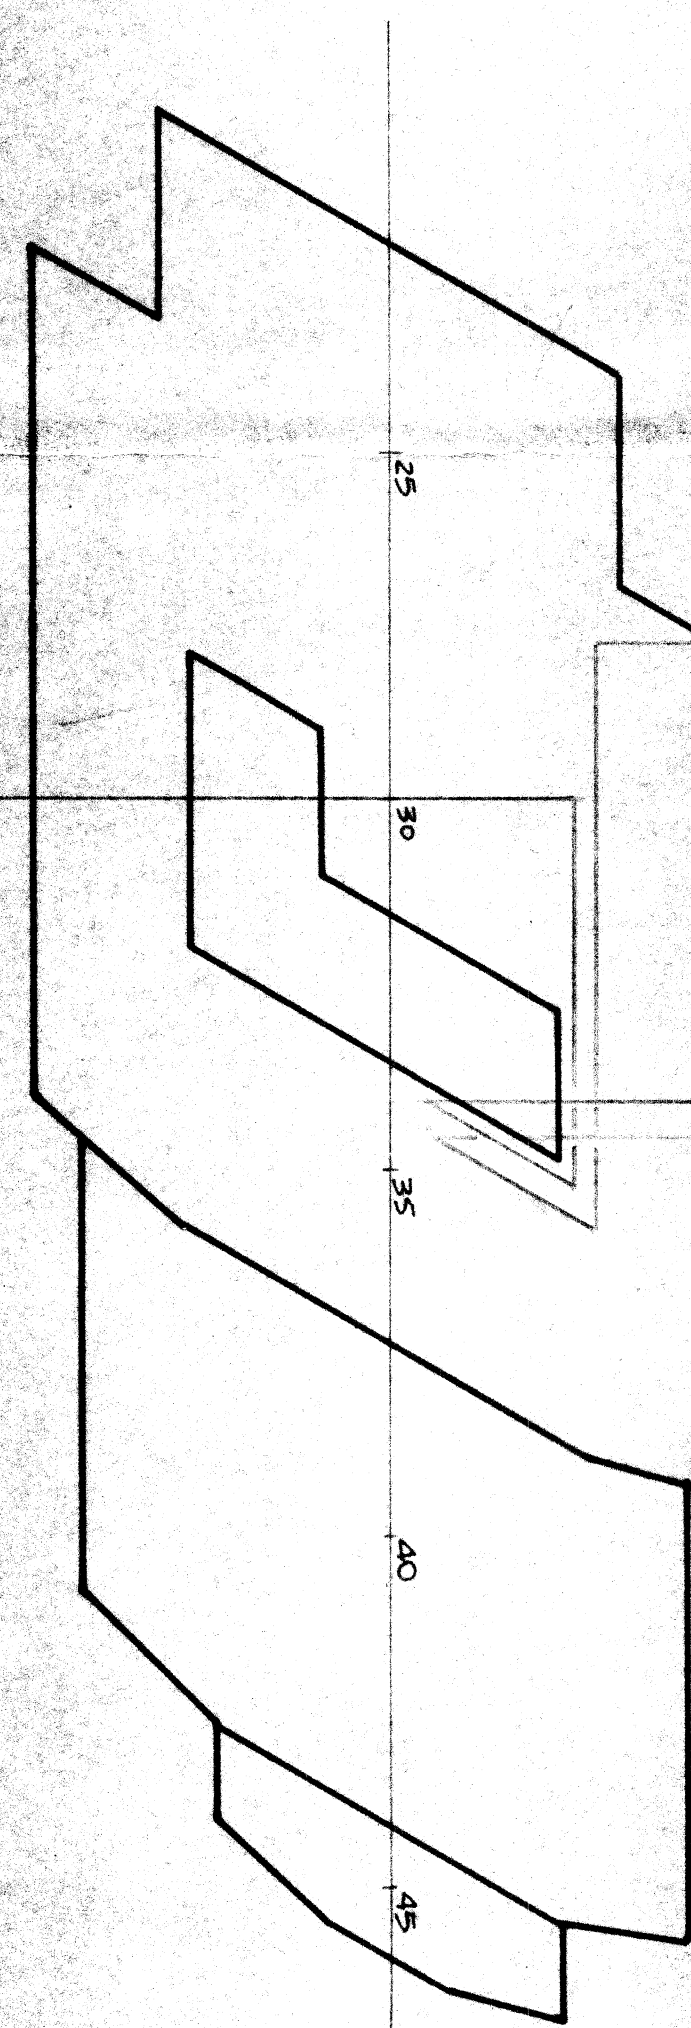

N.L.1-1-4c/14
N.L.1-2-4c/14
N.L.1-3-4c/14
N.L.1-4-4c/14
N.L.1-5-4c/14
N.L.1-6-4c/14
N.L.1-7-4c/14
N.L.1-8-4c/14

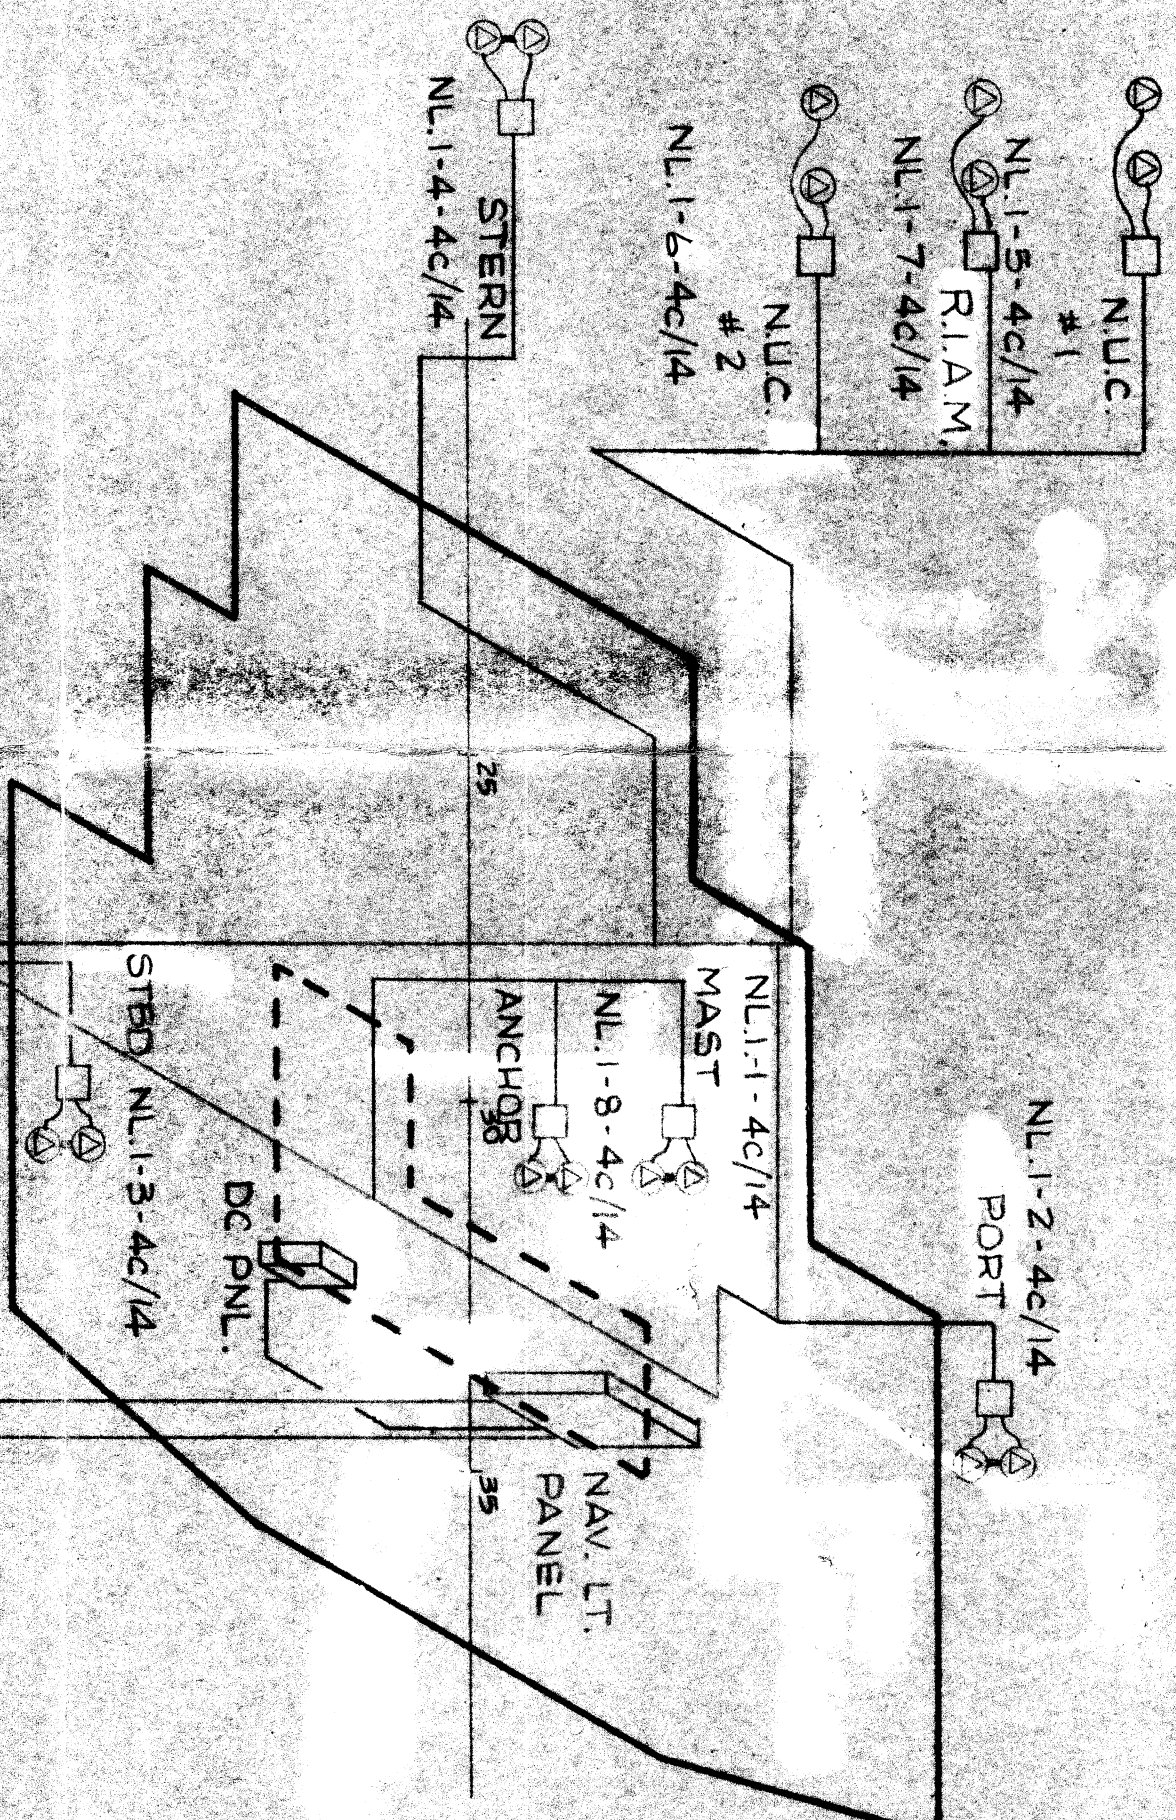

ISSUED

MAR 22 1989

ALLIED SHIPBUILDERS LTD.

ALLIED SHIPBUILDERS LTD.
NORTH VANCOUVER CANADA

DEPARTMENT OF FISHERIES AND OCEANS
OTTAWA, CANADA

HULL 250 "R.B. YOUNG" CABLE ROUTING
NAVIGATION LIGHT PANEL

DRAWN	D. MCL., A2		
DATE	AUG 29, 1989		
SCALE	NTS		
DES. NO.	921	DWG. NO.	039-590-101