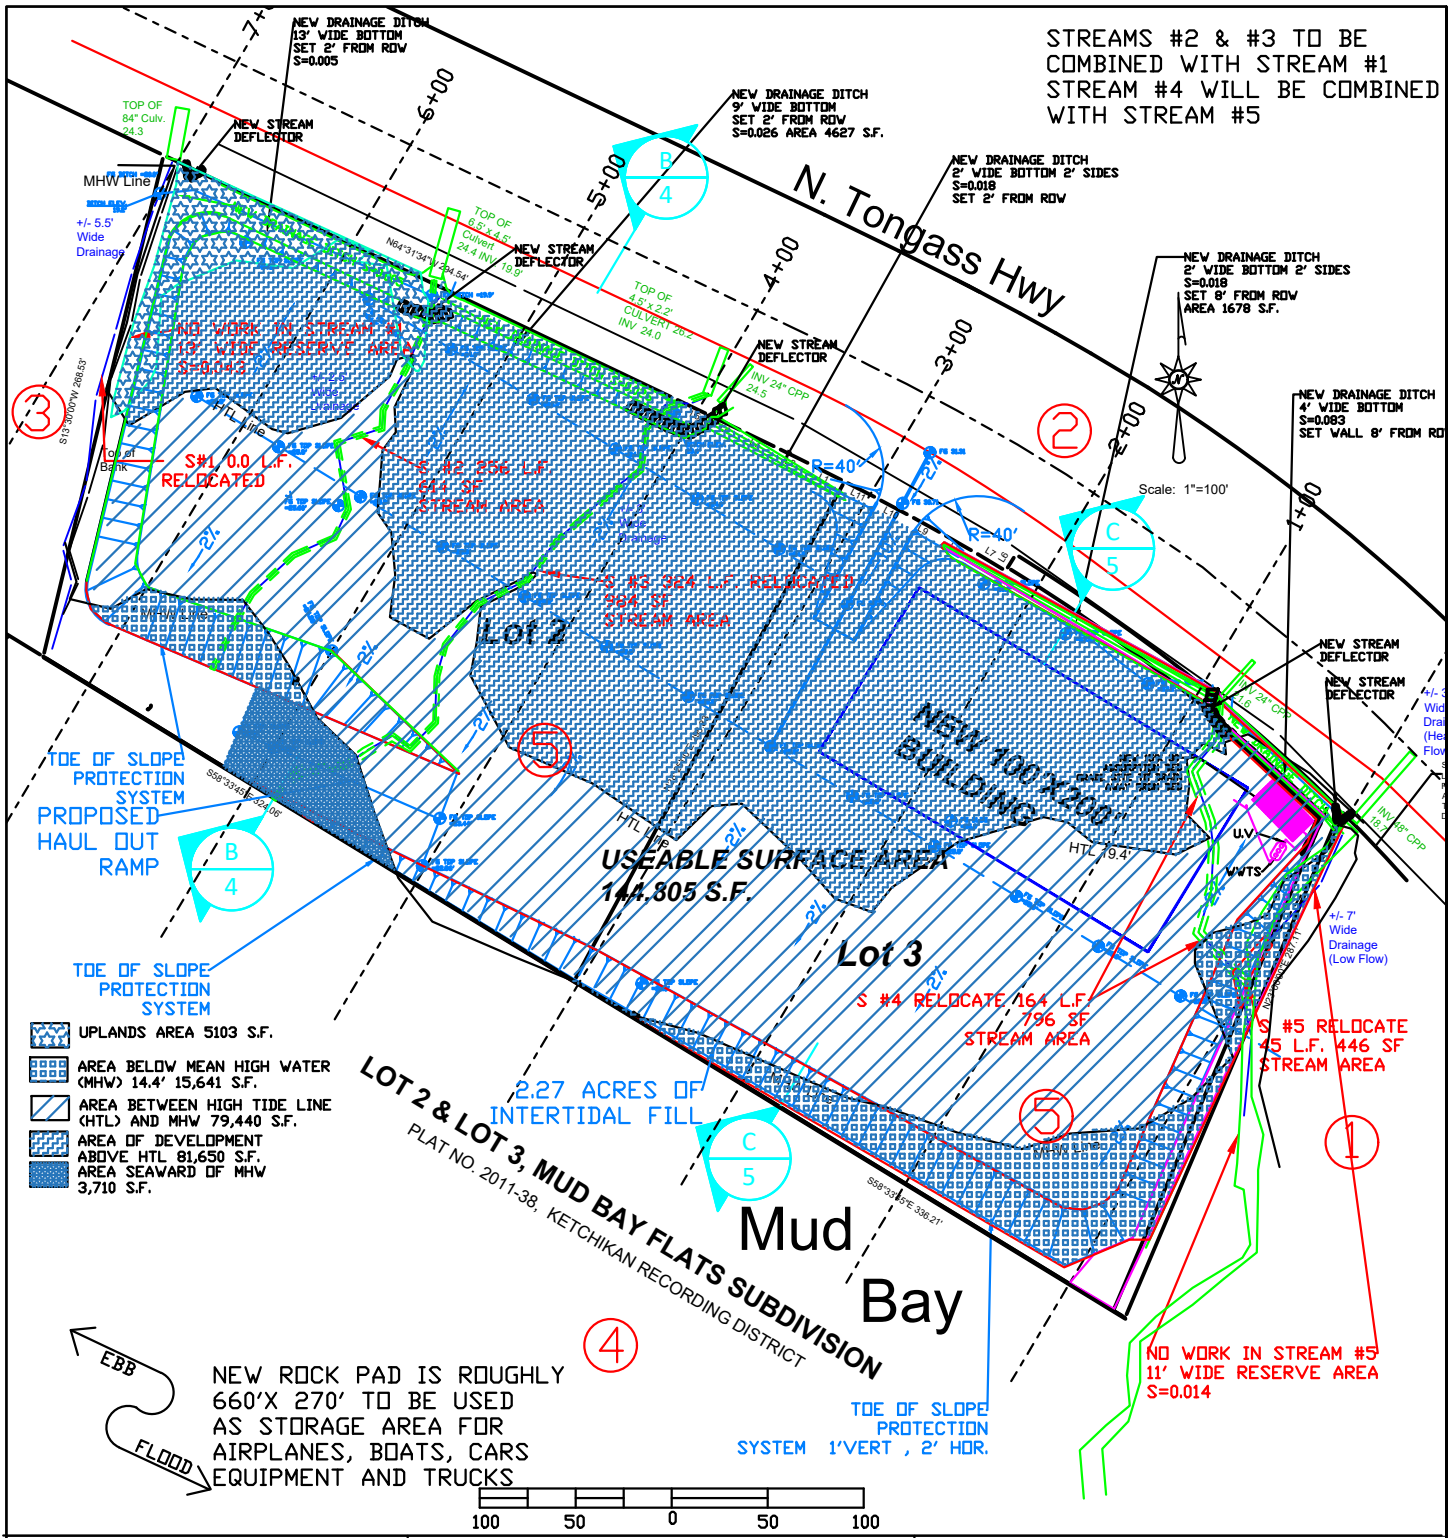

ADJACENT PROPERTY OWNERS:
1. JOHN C. SLOAN
2. STATE OF ALASKA
3. SELEY PROPERTIES LTD
4. KETCHIKAN GATEWAY BOROUGH
5. GATEWAY AVIATION II LLC

PLAN VIEW
REFERENCE: POA-2024-00028
GATEWAY AVIATION II, LLC
KIRK THOMAS
1600 TONGASS AVE.
KETCHIKAN, ALASKA 99901

PROPOSED:
NEW HOVER CRAFT & BOAT STORAGE & MAINTENANCE FACILITY
CITY OF: KETCHIKAN STATE OF: AK
APPLICATION BY: KIRK THOMAS
SHEET 3 of 8 DATE 5-12-2025