



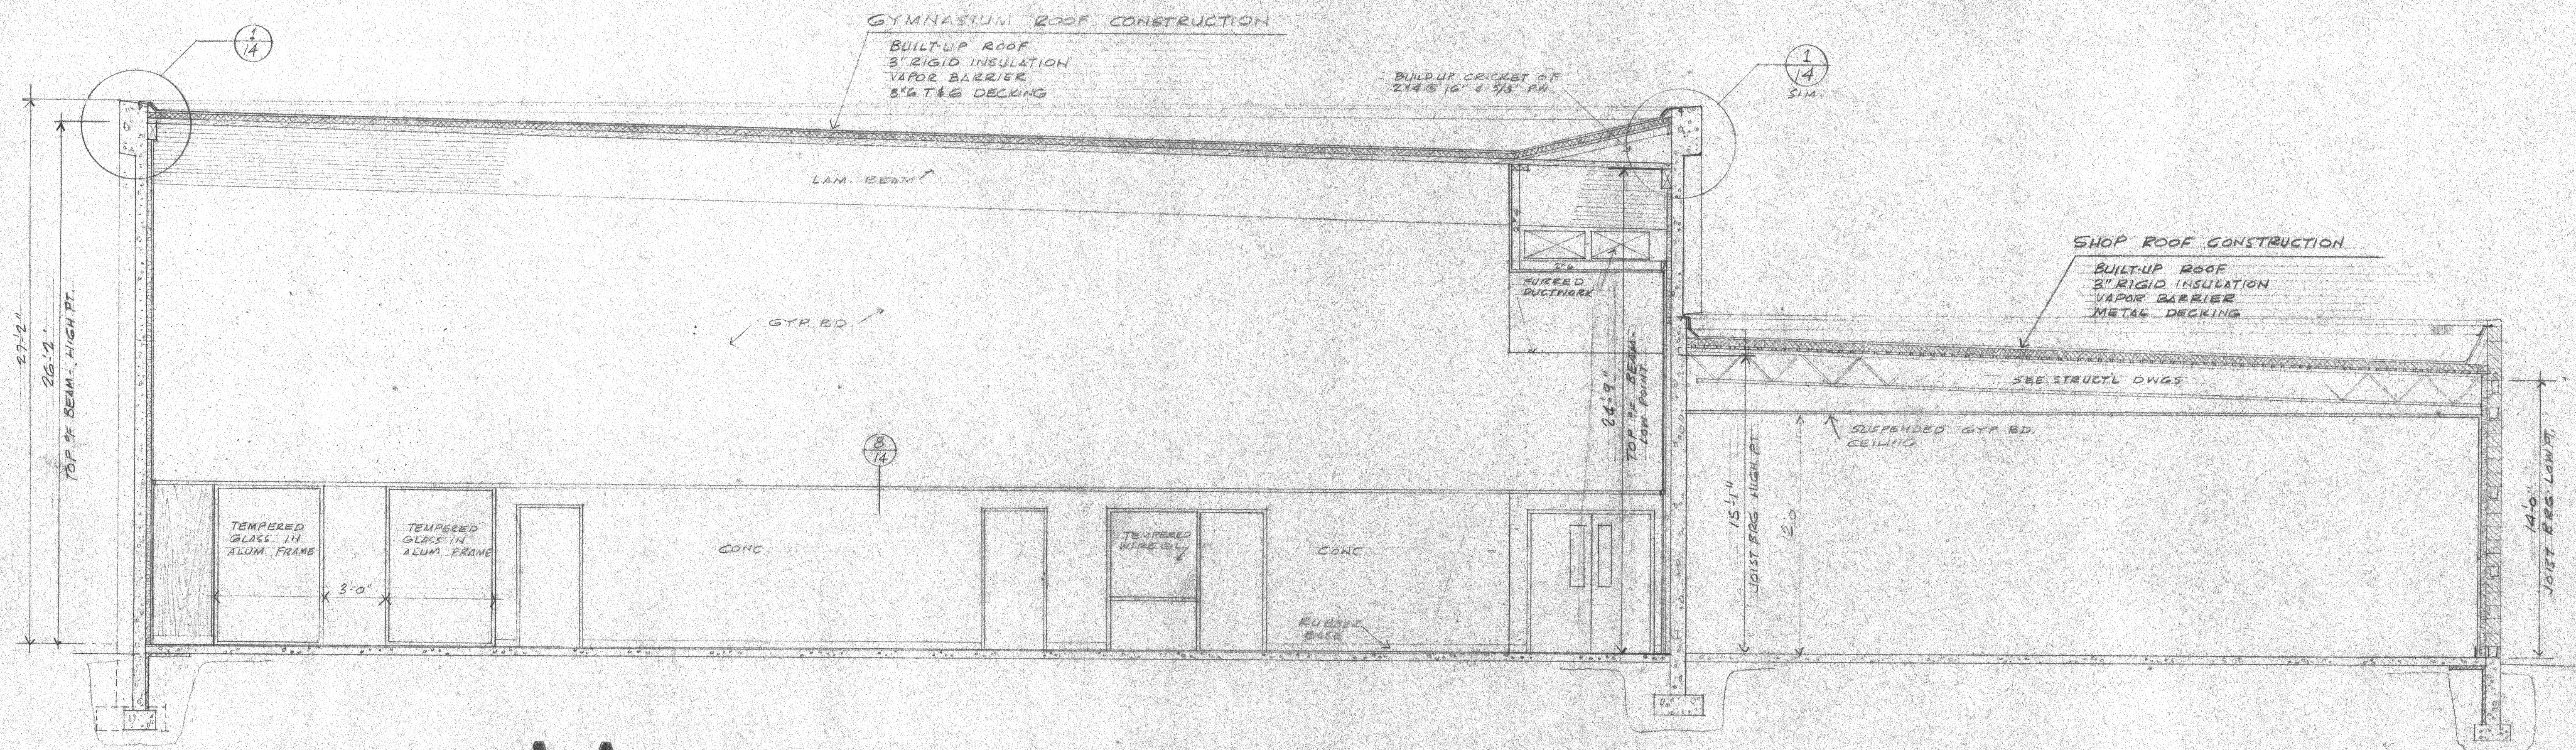

CROSS SECTION **A-A** (BASIC BID)
SCALE 1/4"=1'-0"

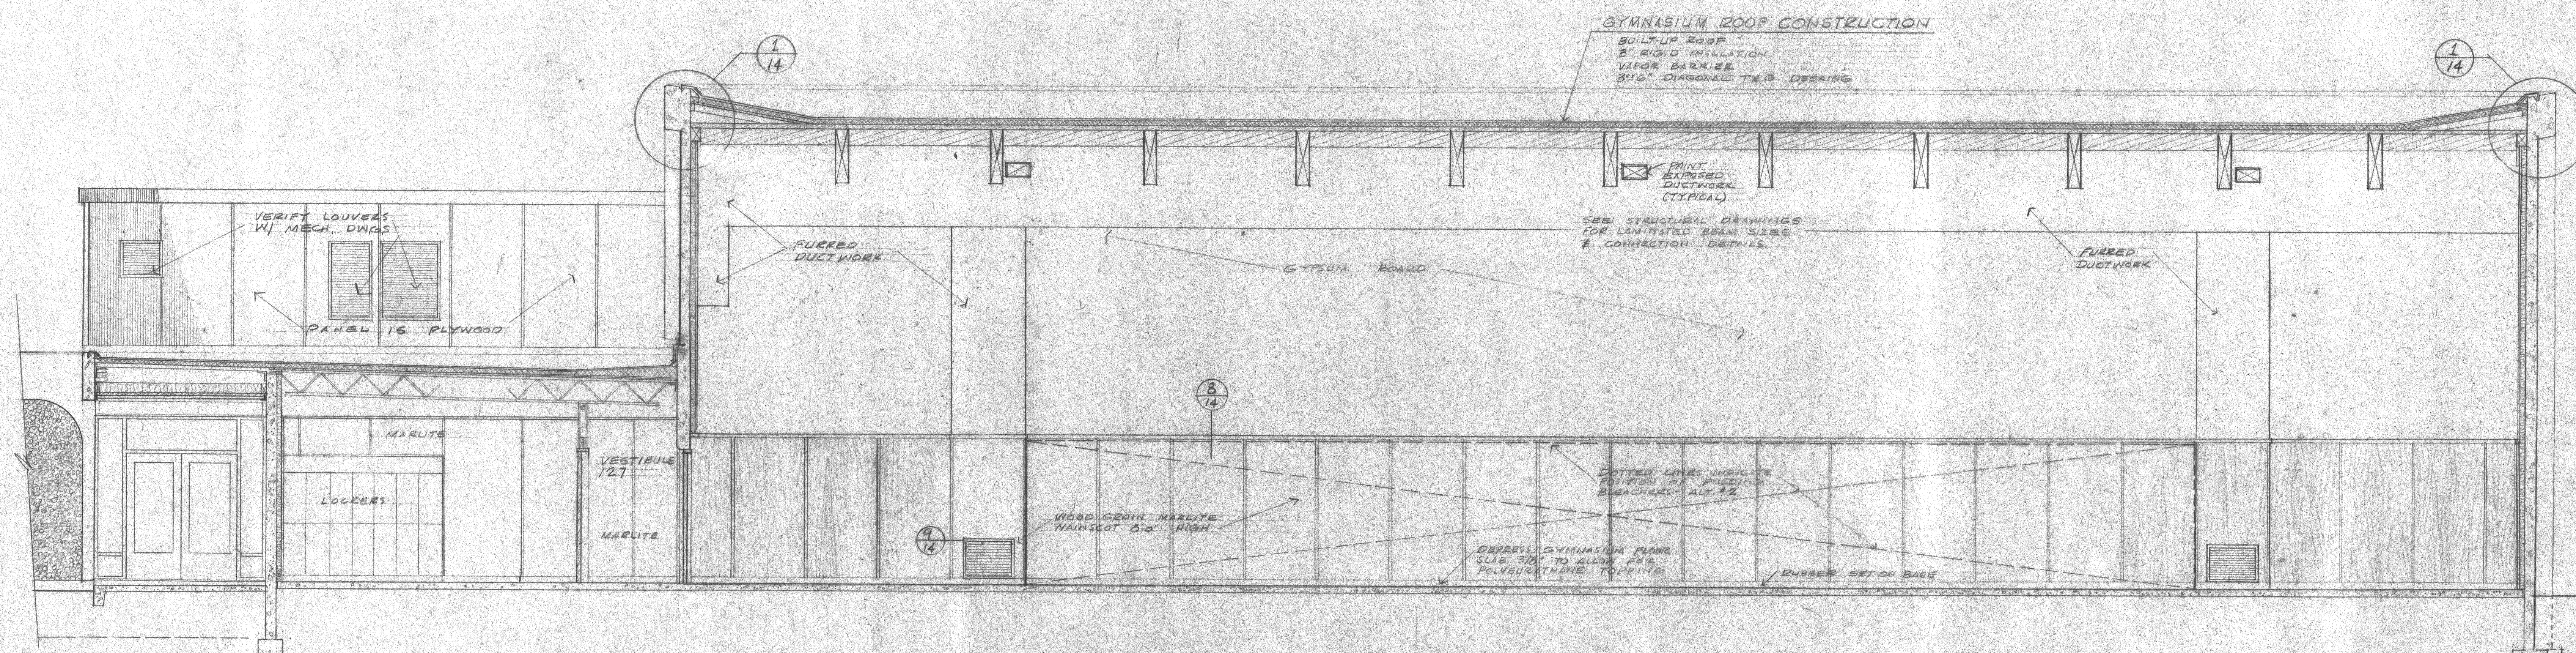

CROSS SECTION **B-B**
SCALE 1/4"=1'-0"

EDUCATIONAL UNIT FOR ALCANTRA YOUTH CAMP
WASILLA, ALASKA
PROJECT NO. 28A-6-0021, DIVISION OF BUILDINGS
DEPT. OF PUBLIC WORKS, STATE OF ALASKA

DATE
1 APRIL 71
JOB
7011
DRAWN BY
A.M.B.

ARTHUR M. BUNNELL, ARCHITECT, A.I.A.
1689 'C' ST. SUITE 142 ANCHORAGE, ALASKA 99501

SHEET
A-7
OF 14 SHEETS

