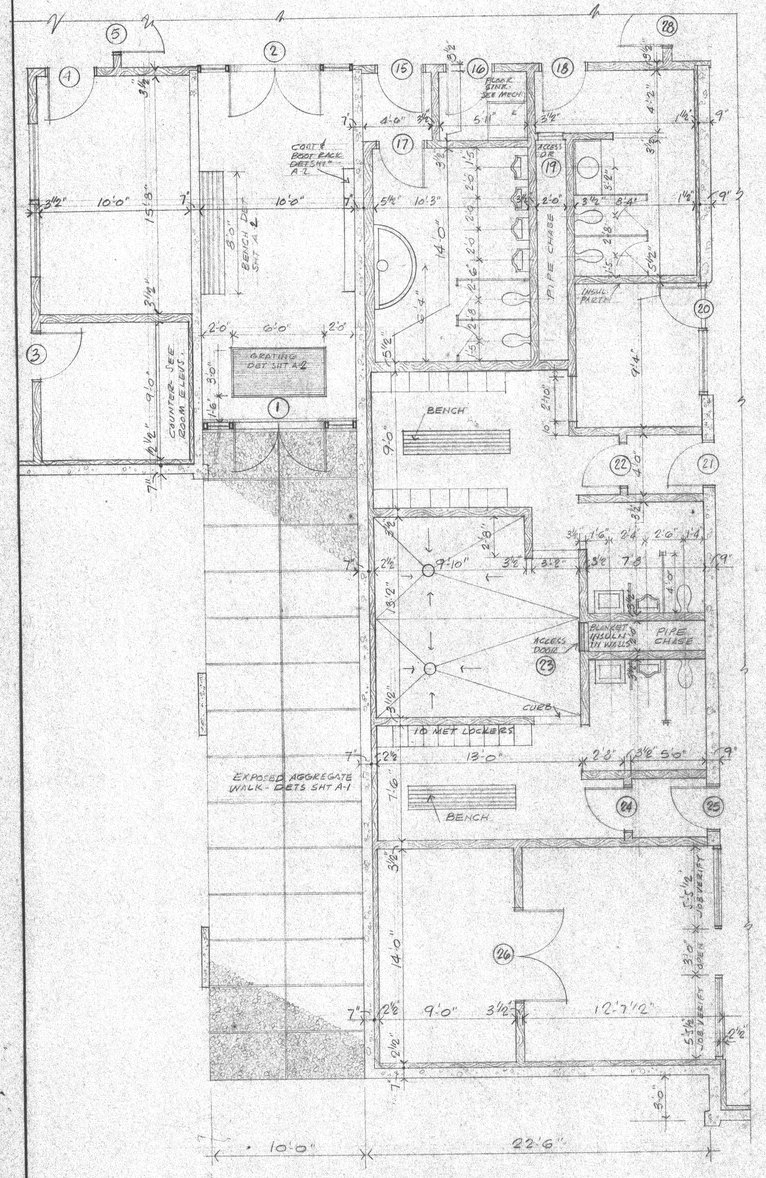

PARTIAL PLAN - ENTRANCE & LOCKER ROOM AREA

SCALE 1/4" = 1'-0"

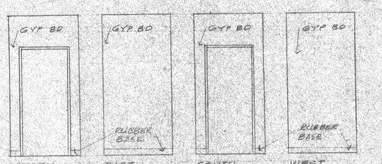

VESTIBULE 114

SCALE 1/4" = 1'-0"

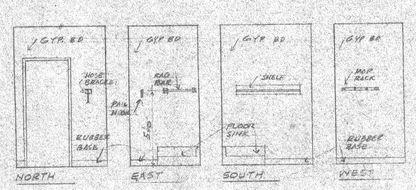

JANITOR CLOSET 115

SCALE 1/4" = 1'-0"

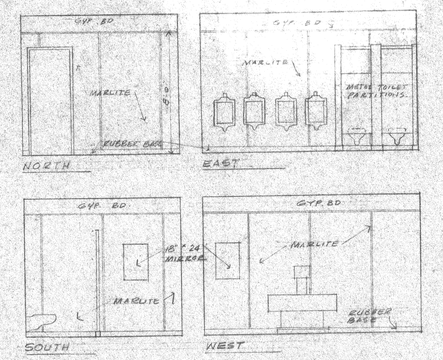

MEN'S TOILET 116

SCALE 1/4" = 1'-0"

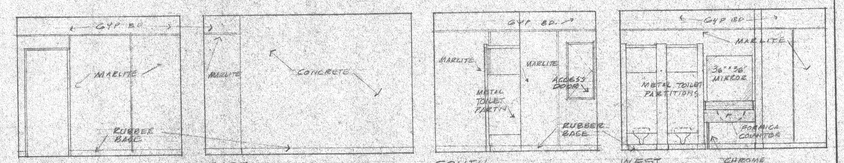

WOMEN'S TOILET 117

SCALE 1/4" = 1'-0"

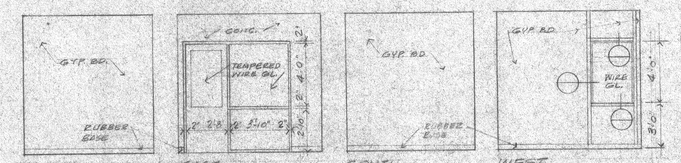

OFFICE 118

SCALE 1/4" = 1'-0"

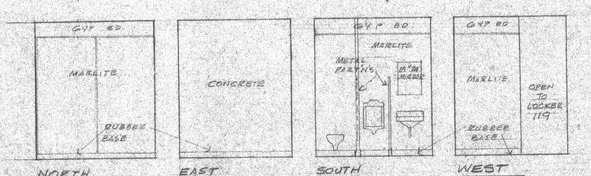

TOILET 121 (TOILET 122 SIMILAR - OPP. HAND)

SCALE 1/4" = 1'-0"

Note: VESTIBULE 126 & 127 ARE SIMILAR & SYMETRICAL - WALLS SHOWN ARE TYPICAL NORTH & SOUTH WALLS ARE SAME & EAST/WEST WALLS SAME BOTH ROOMS.

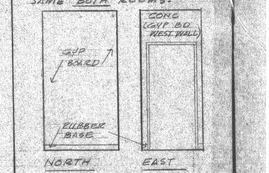

VESTIBULE 127 (126)

SCALE 1/4" = 1'-0"

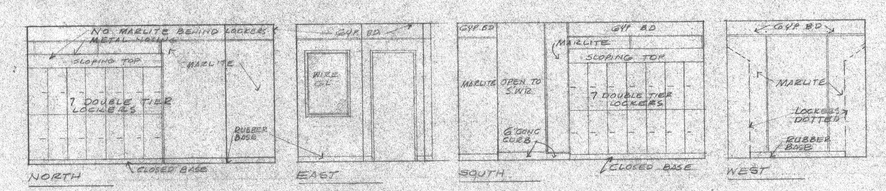

LOCKER 119

SCALE 1/4" = 1'-0"

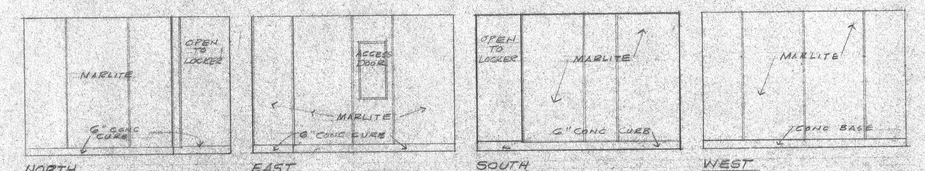

SHOWER 120

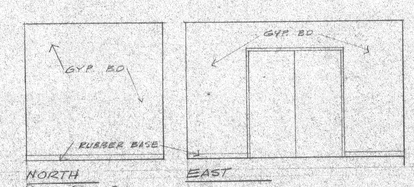

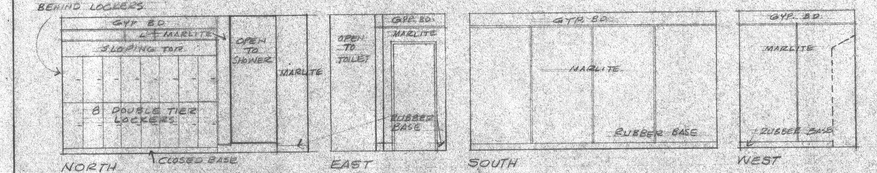

LOCKER 123

SCALE 1/4" = 1'-0"

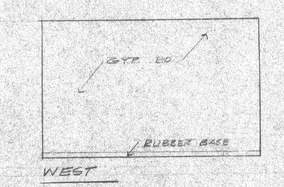

STORAGE 124

SCALE 1/4" = 1'-0"

STATE OF ALASKA 49TH NO. 1082-A REGISTERED PROFESSIONAL ARCHITECT

EDUCATIONAL UNIT FOR ALCANTRA YOUTH CAMP

WASILLA, ALASKA

PROJECT NO. DBA: 6-0221, DIVISION OF BUILDINGS DEPT. OF PUBLIC WORKS, STATE OF ALASKA

DATE	1 APRIL 71
JOB	7011
DRAWN BY	AMB

ARTHUR M. BUNNELL, ARCHITECT, A.I.A.

1689 'C' ST. SUITE 142 ANCHORAGE, ALASKA 99501

SHEET A-9

OF 14 SHEETS