


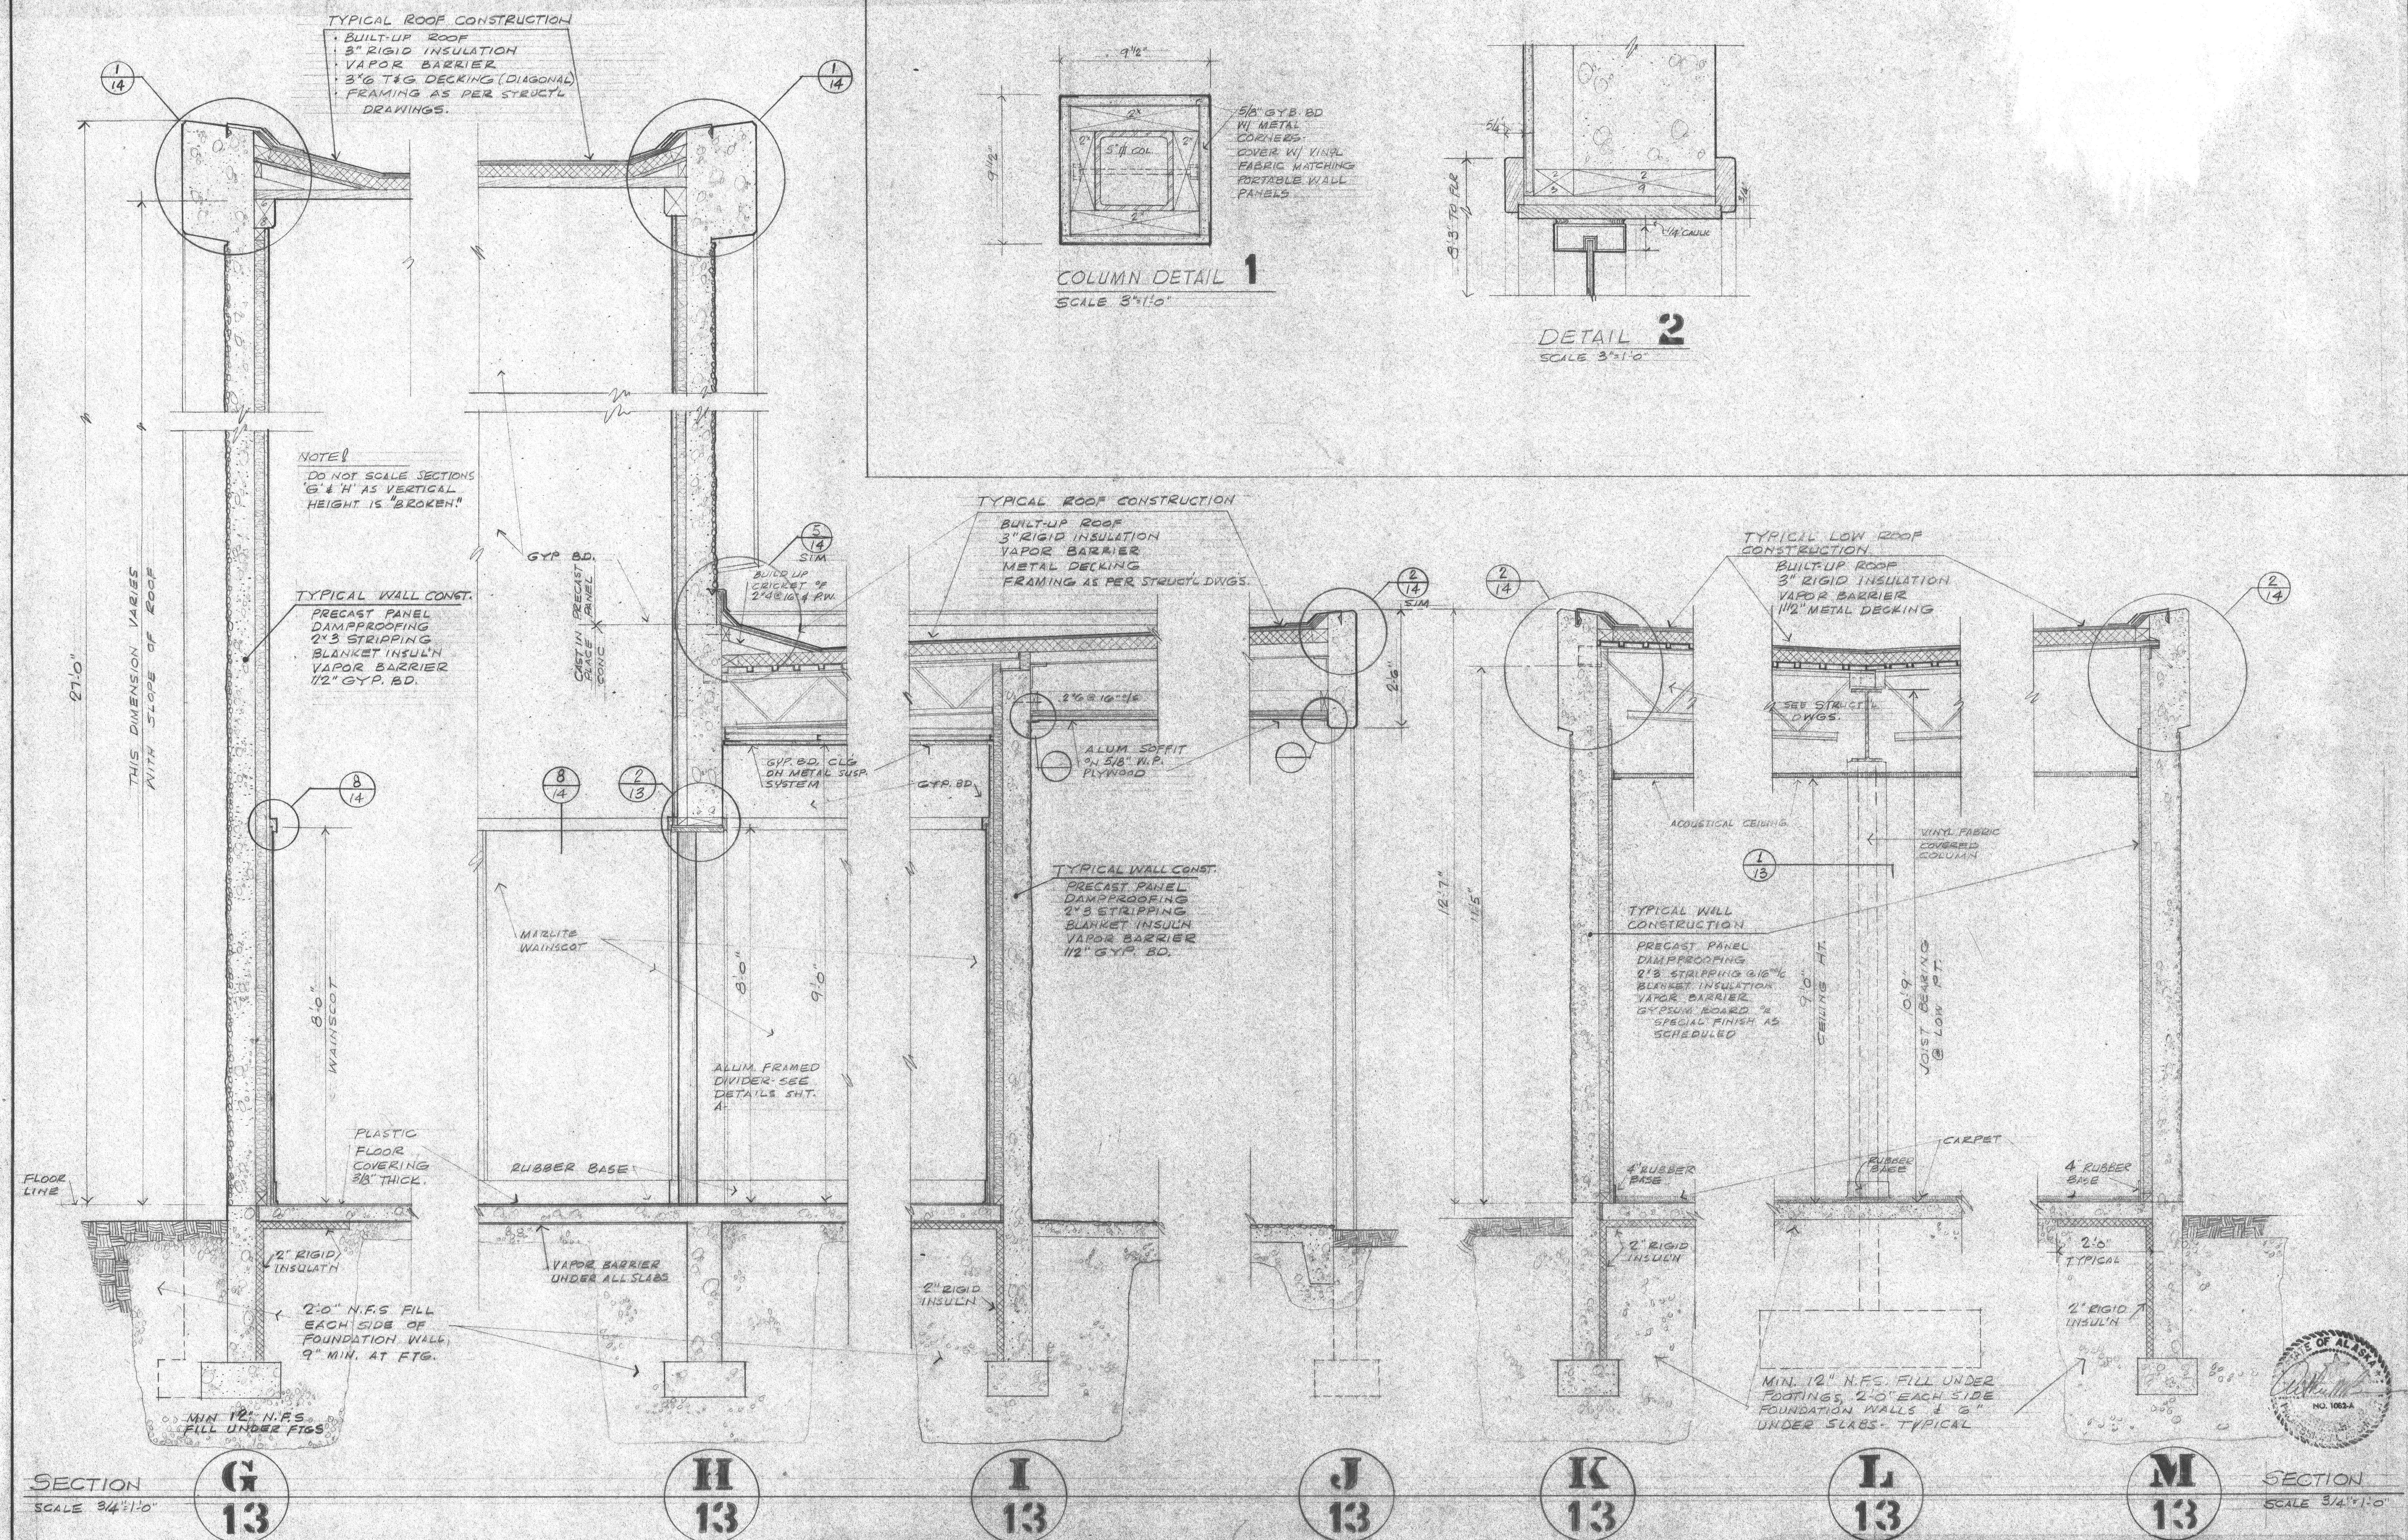

EDUCATIONAL UNIT FOR ALCANTRA YOUTH CAMP
 WAILLA, ALASKA
 PROJECT NO. DBA 6-0221 DIVISION 7 BUILDINGS
 DEPT. OF PUBLIC WORKS, STATE OF ALASKA

DATE
 1 APRIL 71
 JOB
 7011
 DRAWN BY
 JME

ARTHUR M. BUNNELL, ARCHITECT, A.I.A.
 1689 'C' ST. SUITE 142 ANCHORAGE, ALASKA 99501

SHEET
A-13
 OF 14 SHEETS