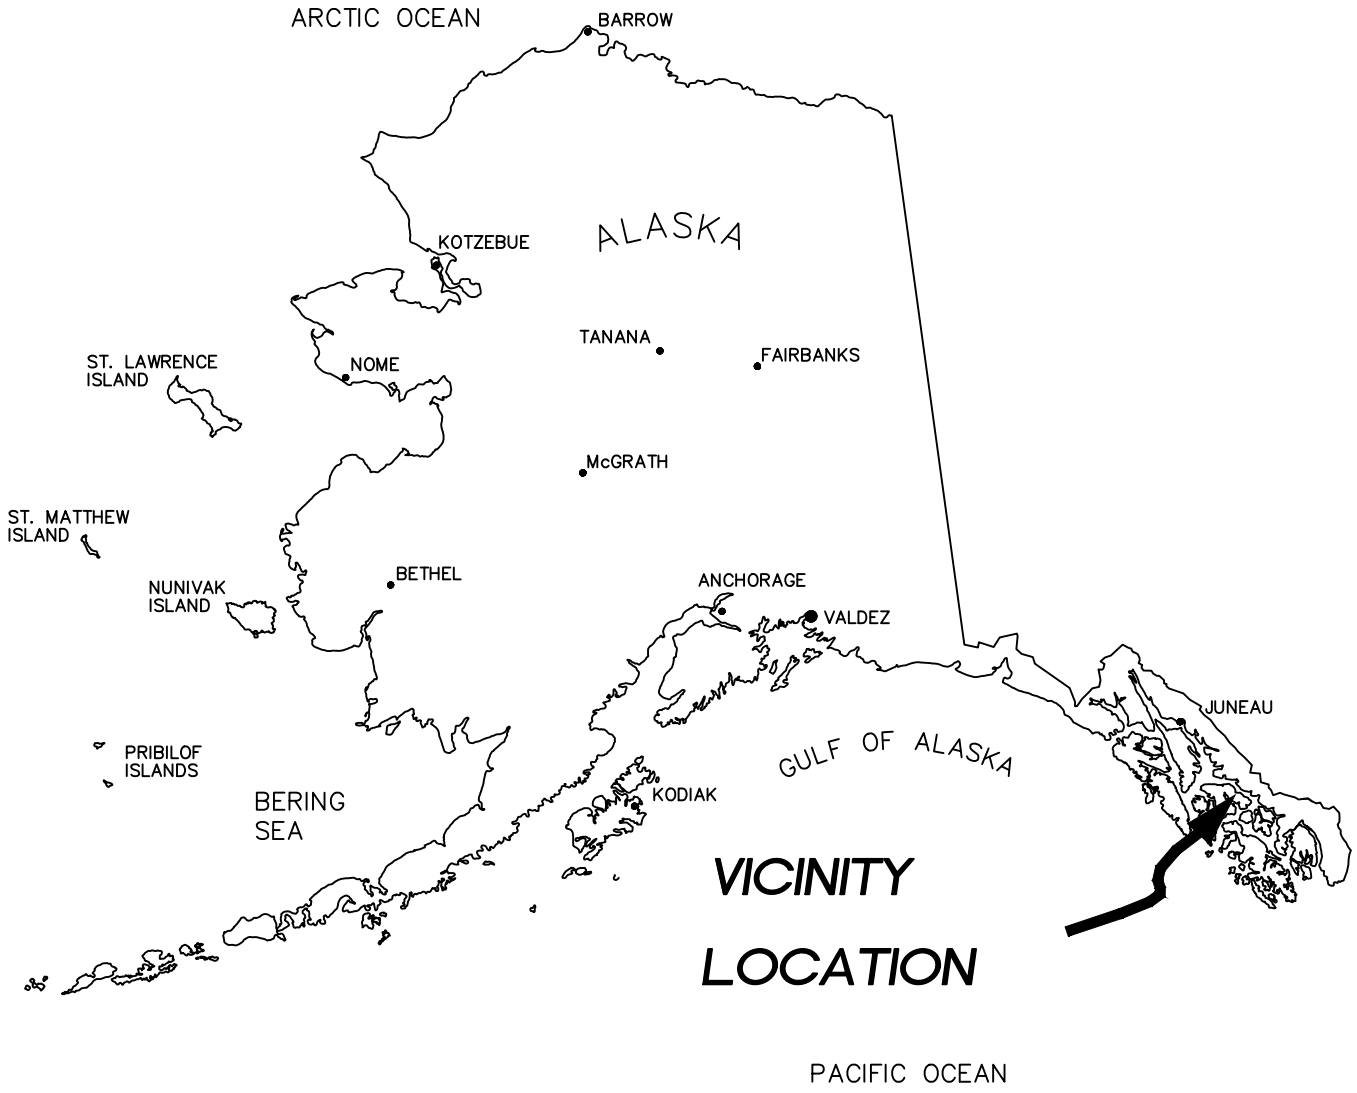


LOCATION MAP

APPLICATION BY:
AMERICAN CRUISE LINES
PETERSBURG, AK 99929

AMERICAN CRUISE LINES
CORP PERMIT

AT: PETERSBURG, AK

LOCATED IN: SEC. 28, T 58S, R 79E
Lat 56.808964°N, Long. −132.971129°W

DATE: 7/6/2026

SHEET 1 OF 7



LOCATION MAP


APPLICATION BY:
AMERICAN CRUISE LINES
PETERSBURG, AK 99929

AMERICAN CRUISE LINES
CORP PERMIT

AT: PETERSBURG, AK

LOCATED IN: SEC. 28, T 58S, R 79E
Lat 56.808964°N, Long. −132.971129°W

DATE: 7/6/2026

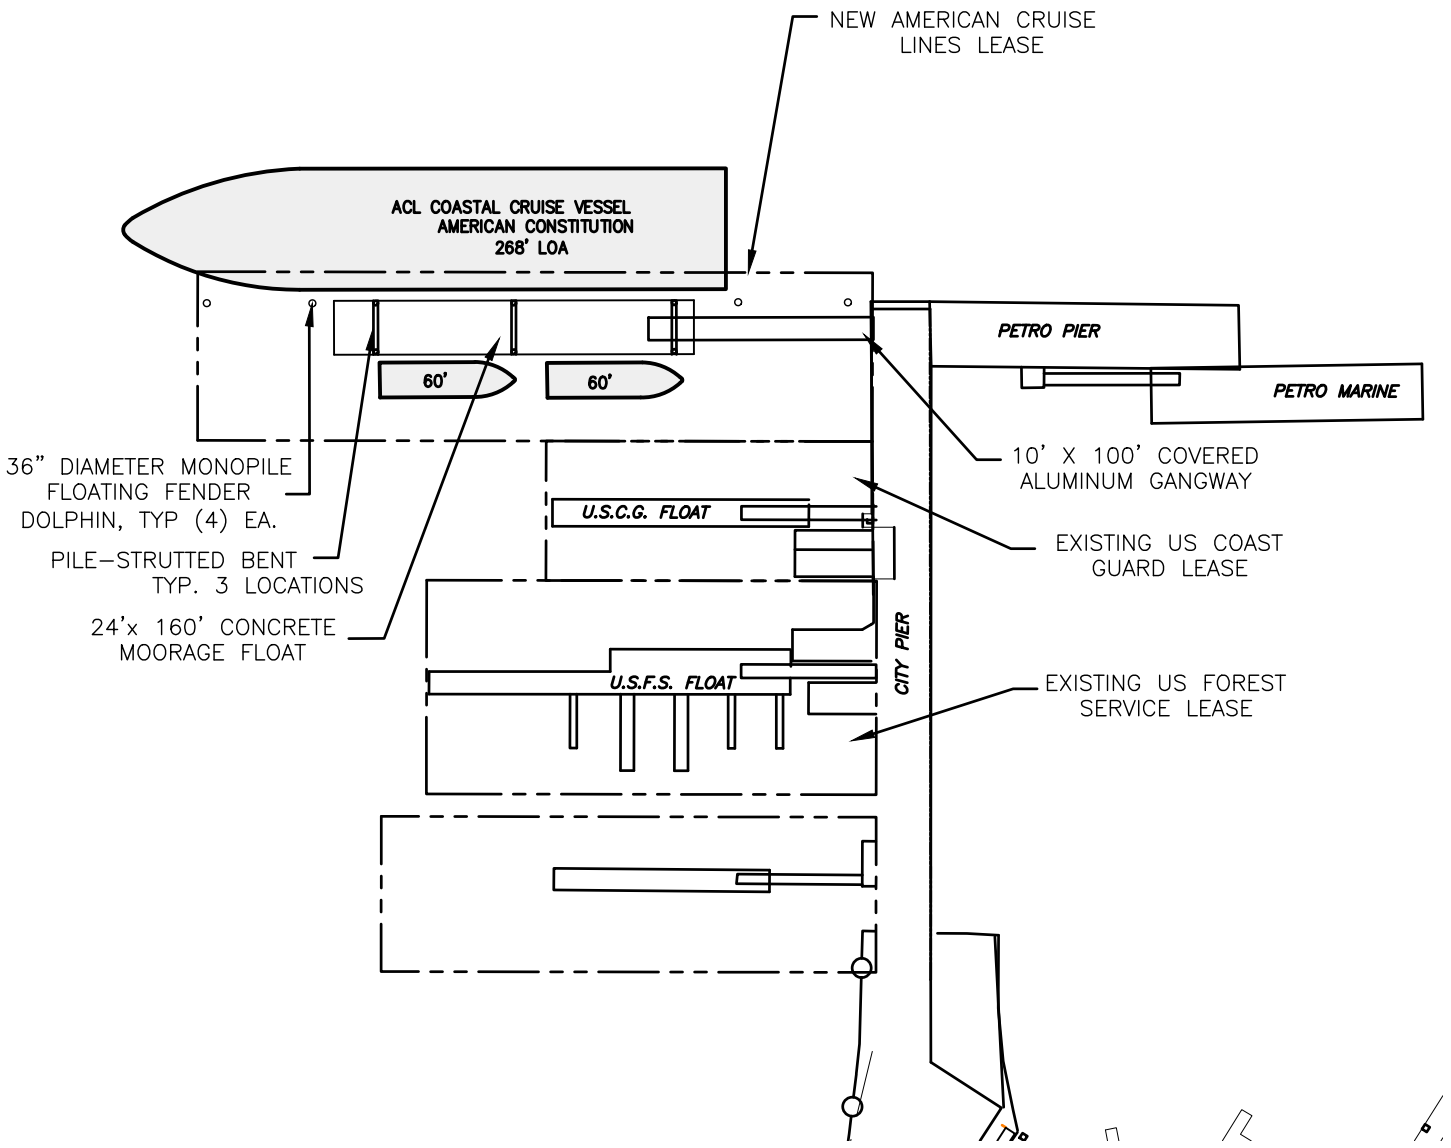

SITE PLAN

APPLICATION BY:
AMERICAN CRUISE LINES
PETERSBURG, AK 99929


AMERICAN CRUISE LINES
CORP PERMIT

AT: PETERSBURG, AK


LOCATED IN: SEC. 28, T 58S, R 79E
Lat 56.808964°N, Long. -132.971129°W

DATE: 7/6/2026

SHEET 3 OF 7

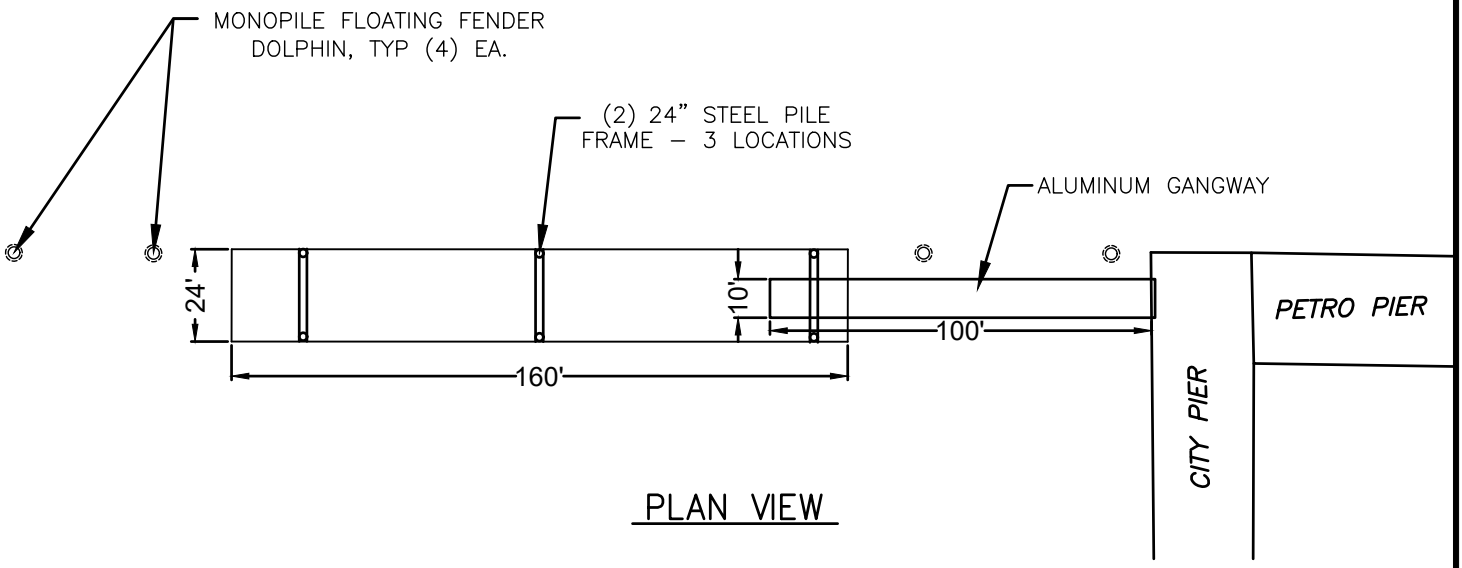

PLAN VIEW

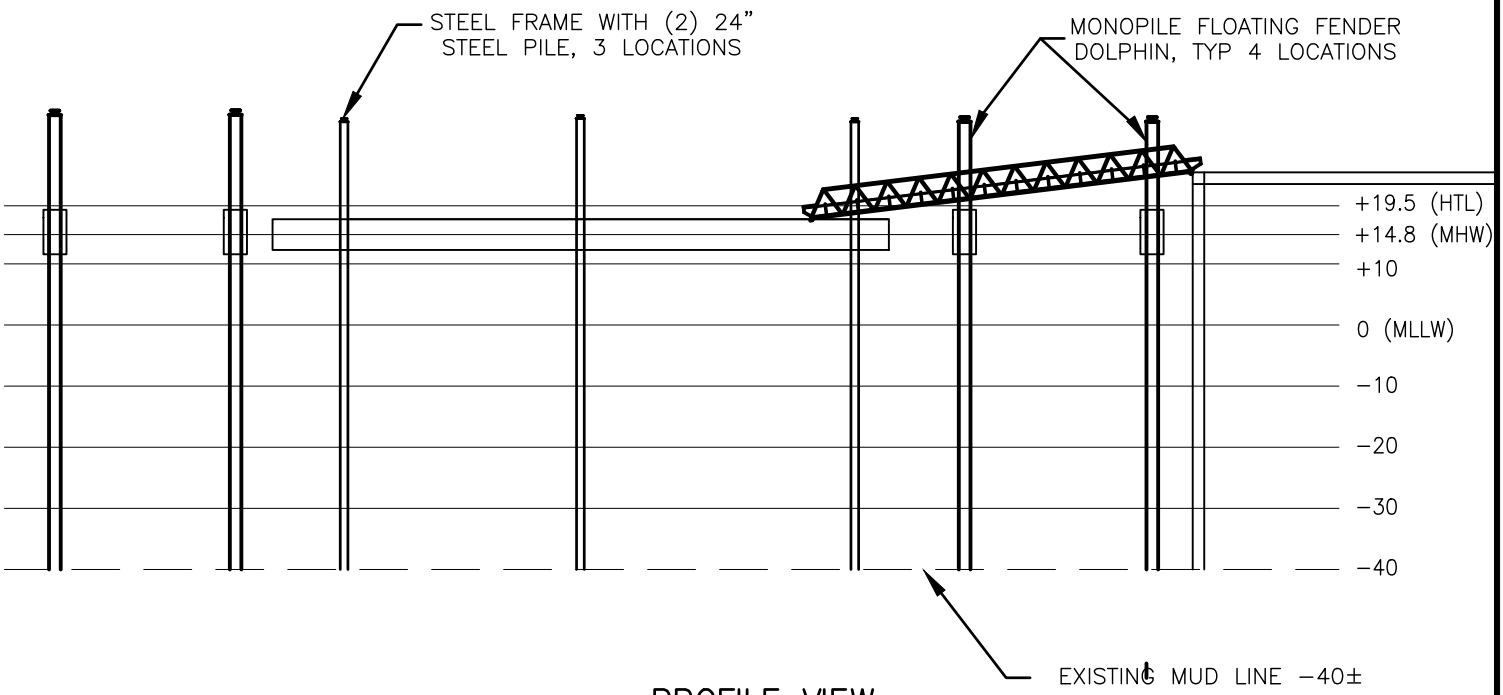

PROFILE VIEW

PLAN AND PROFILE VIEW


APPLICATION BY:
AMERICAN CRUISE LINES
PETERSBURG, AK 99929

AMERICAN CRUISE LINES
CORP PERMIT

AT: PETERSBURG, AK

LOCATED IN: SEC. 28, T 58S, R 79E
Lat 56.808964°N, Long. –132.971129°W

DATE: 7/6/2026

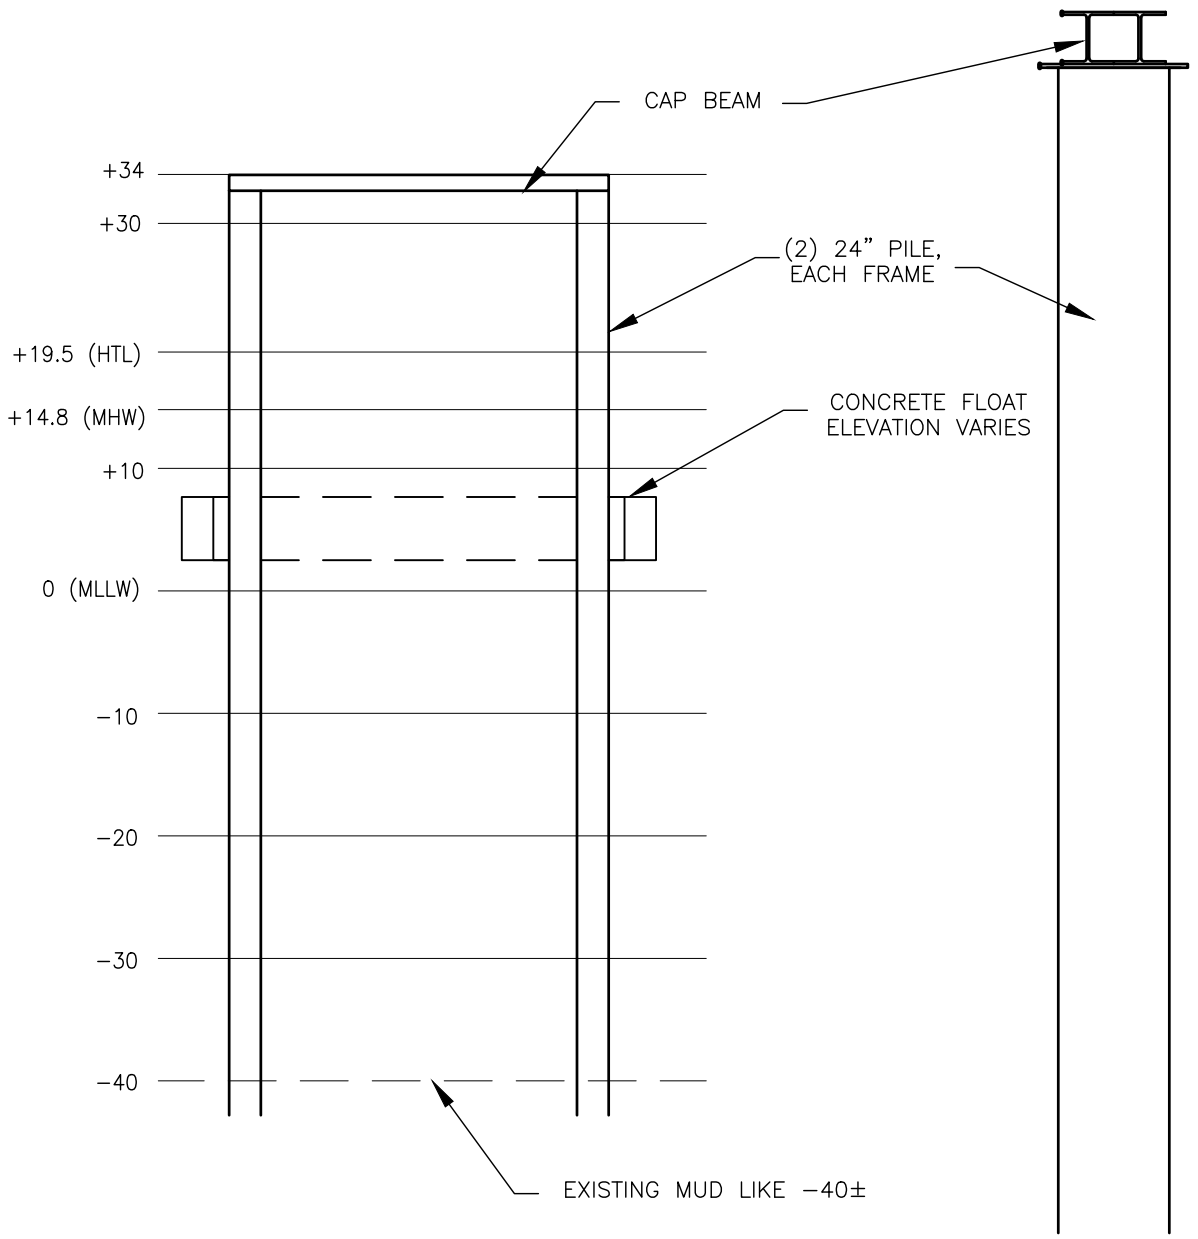

SECTION VIEW
NOT TO SCALE

END VIEW
NOT TO SCALE

PILE BENT DETAILS


APPLICATION BY:
AMERICAN CRUISE LINES
PETERSBURG, AK 99929

AMERICAN CRUISE LINES
CORP PERMIT

AT: PETERSBURG, AK

LOCATED IN: SEC. 28, T 58S, R 79E
Lat 56.808964°N, Long. −132.971129°W

DATE: 7/6/2026

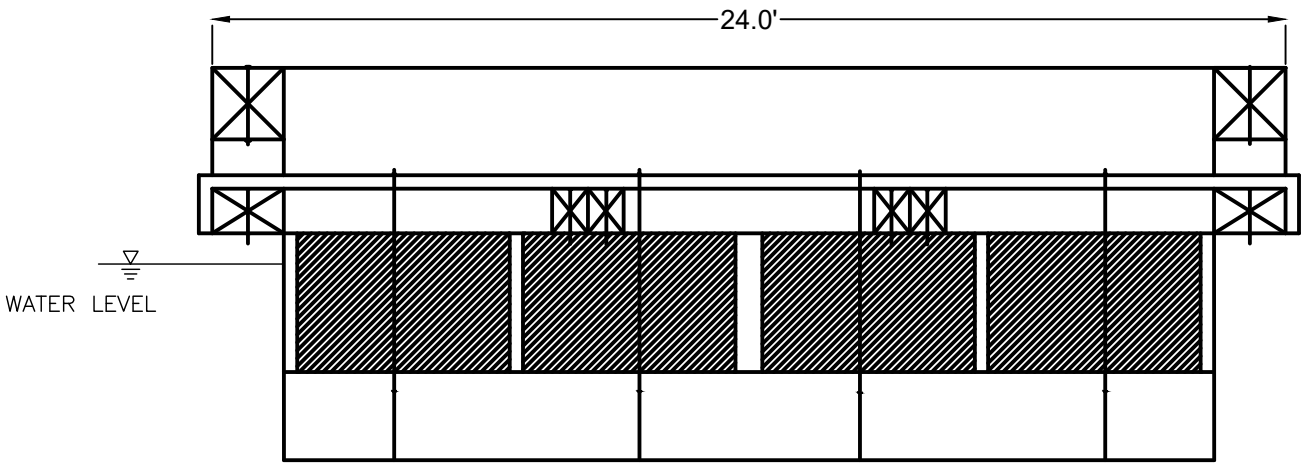

TYPICALY CONCRETE FLOAT

FLOAT SECTION


APPLICATION BY:
AMERICAN CRUISE LINES
PETERSBURG, AK 99929

AMERICAN CRUISE LINES
CORP PERMIT

AT: PETERSBURG, AK

LOCATED IN: SEC. 28, T 58S, R 79E
Lat 56.808964°N, Long. −132.971129°W

DATE: 7/6/2026

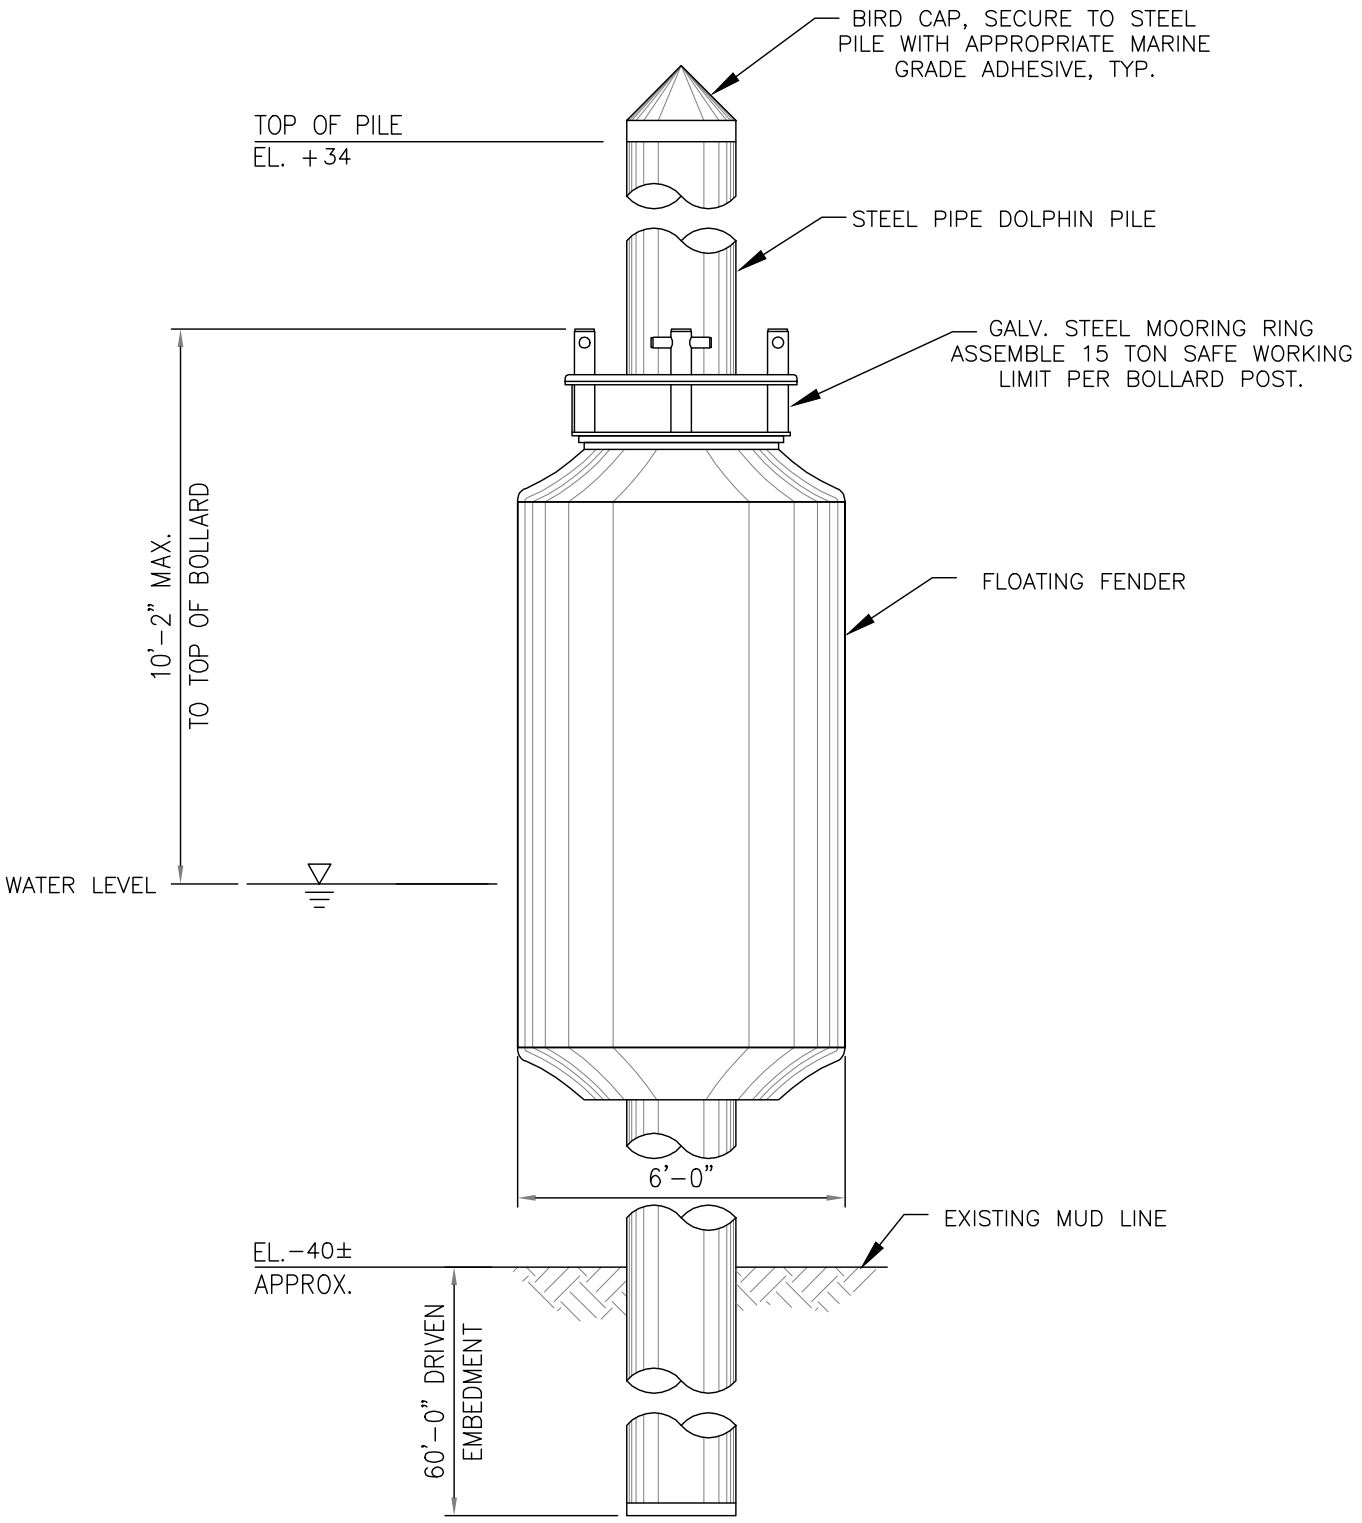

DOLPHIN ELEVATION

MONO PILE DETAIL

APPLICATION BY:
AMERICAN CRUISE LINES
PETERSBURG, AK 99929

AMERICAN CRUISE LINES
CORP PERMIT

AT: PETERSBURG, AK

LOCATED IN: SEC. 28, T 58S, R 79E
Lat 56.808964°N, Long. -132.971129°W

DATE: 7/6/2026

SHEET 7 OF 7